


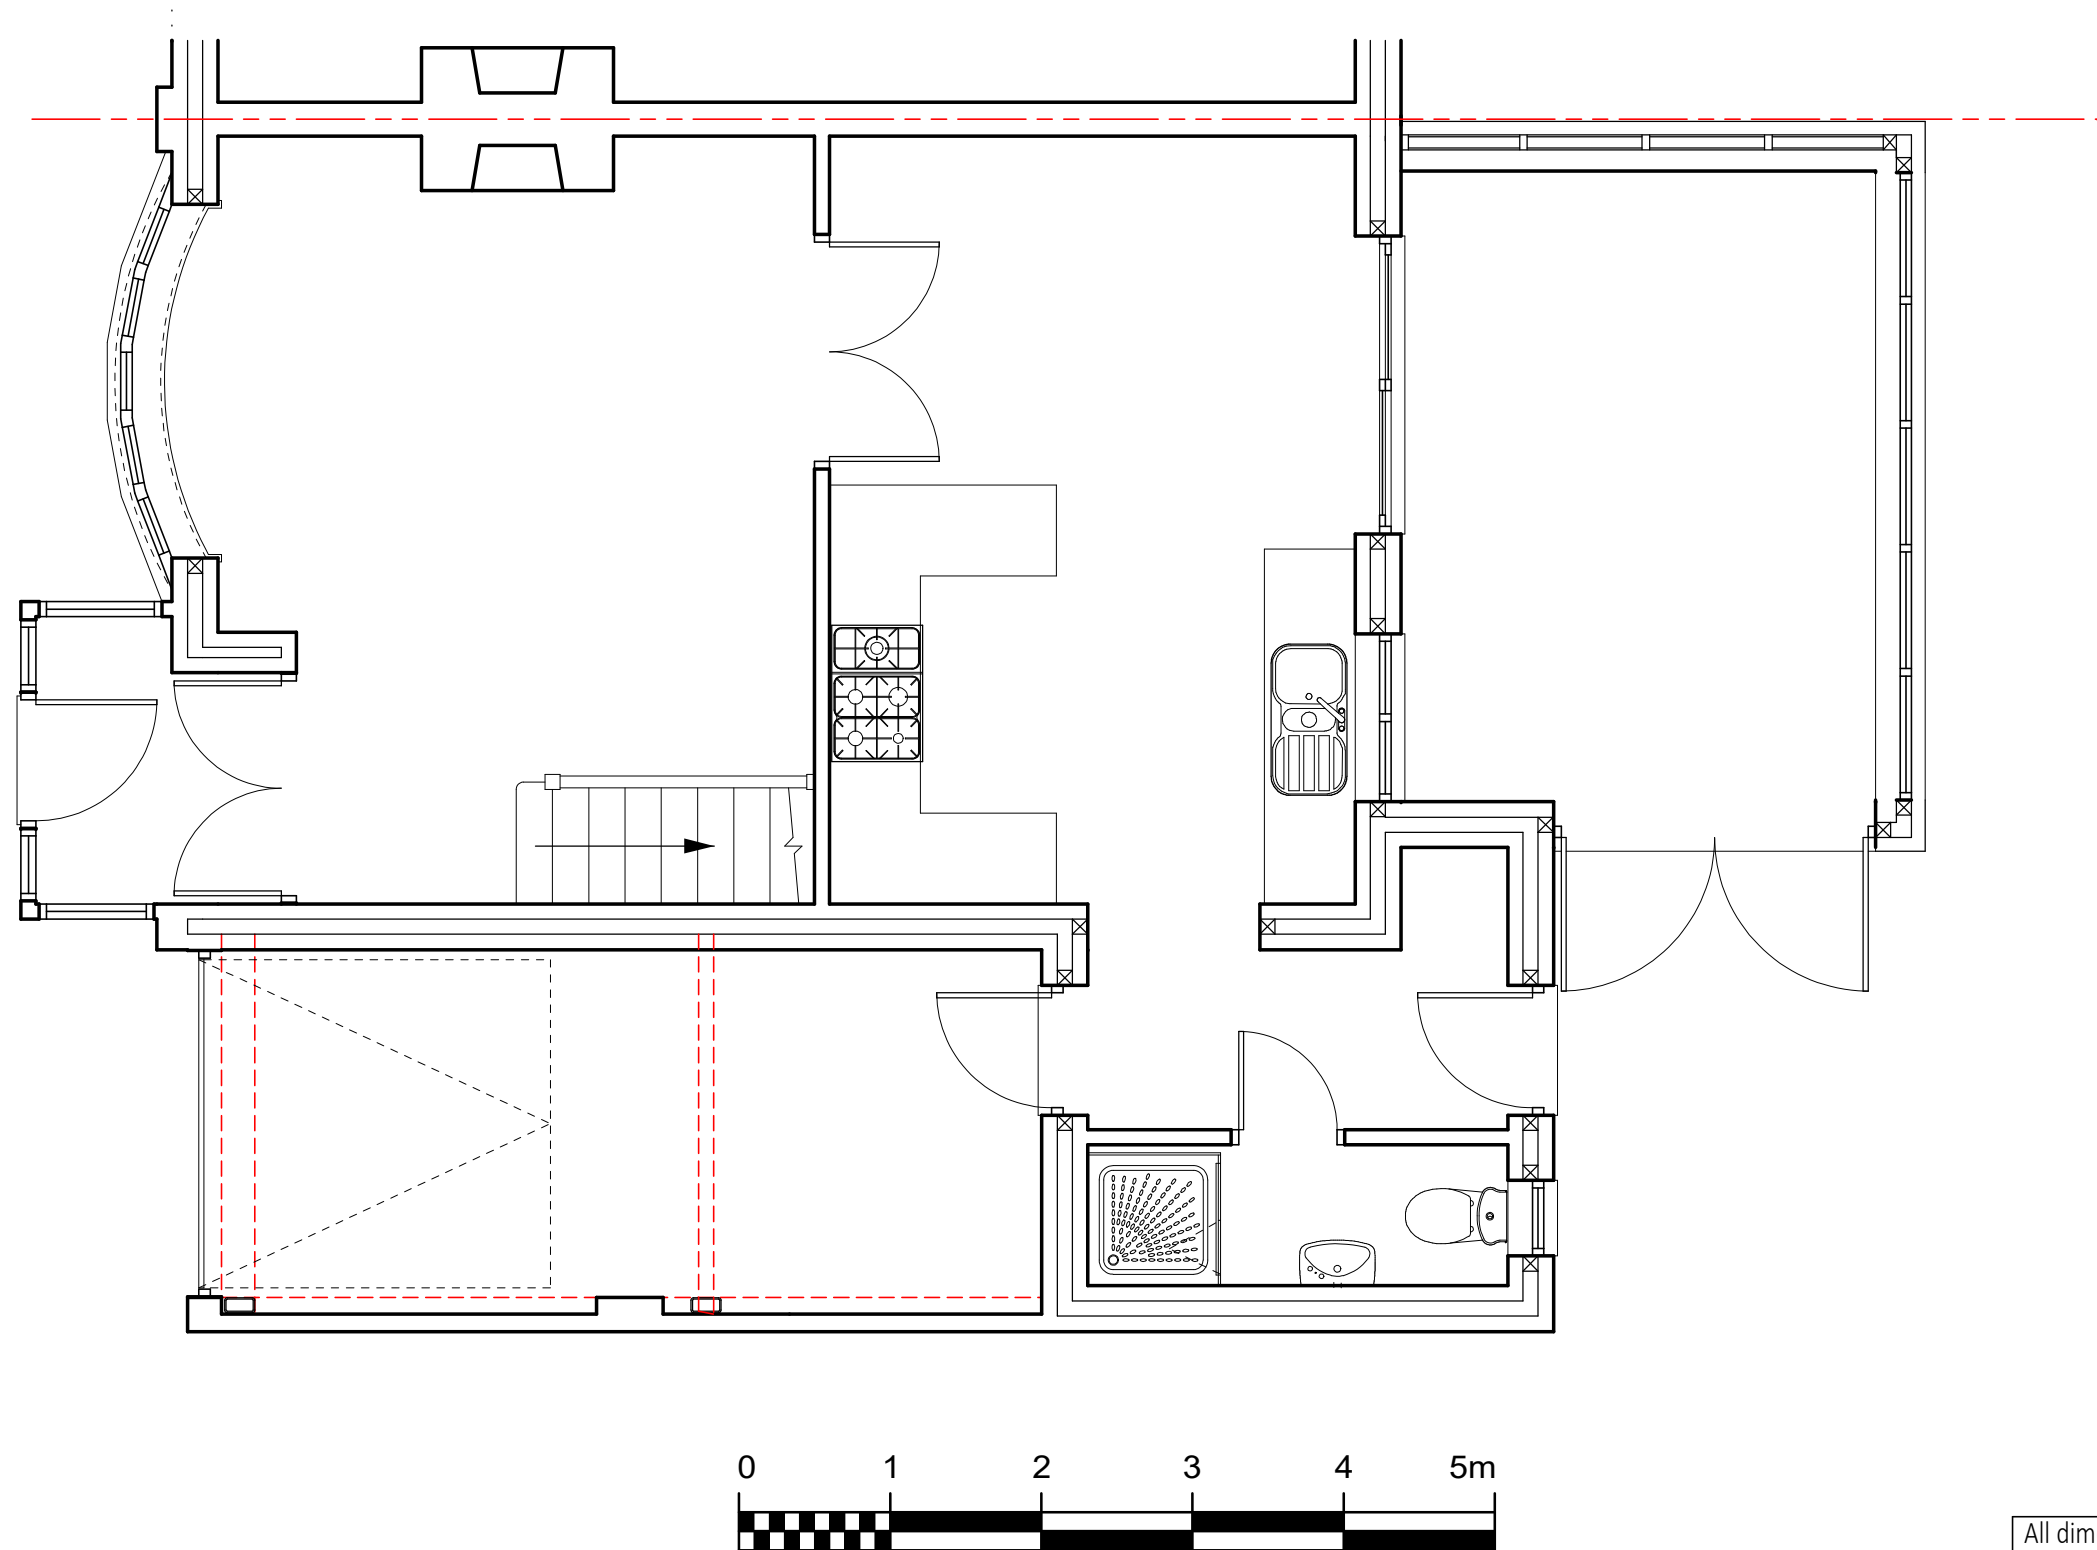

All dimensions must be checked on site
and not taken or scaled from this drawing

Client Mr Gavin Bidwell 21 Poulner Close Felpham PO22 8HN	Project PROPOSED FIRST FLOOR EXTENSION OVER EXISTING GARAGE AND UTILITY / WC	Title PROPOSED GROUND FLOOR PLAN	Drawn by Richard Hollands Grove Design UK Date September 2021 Scale 1 : 50 @ A3 Drawing No 21-09-GD-266-05 Amendments
--	---	---	---