


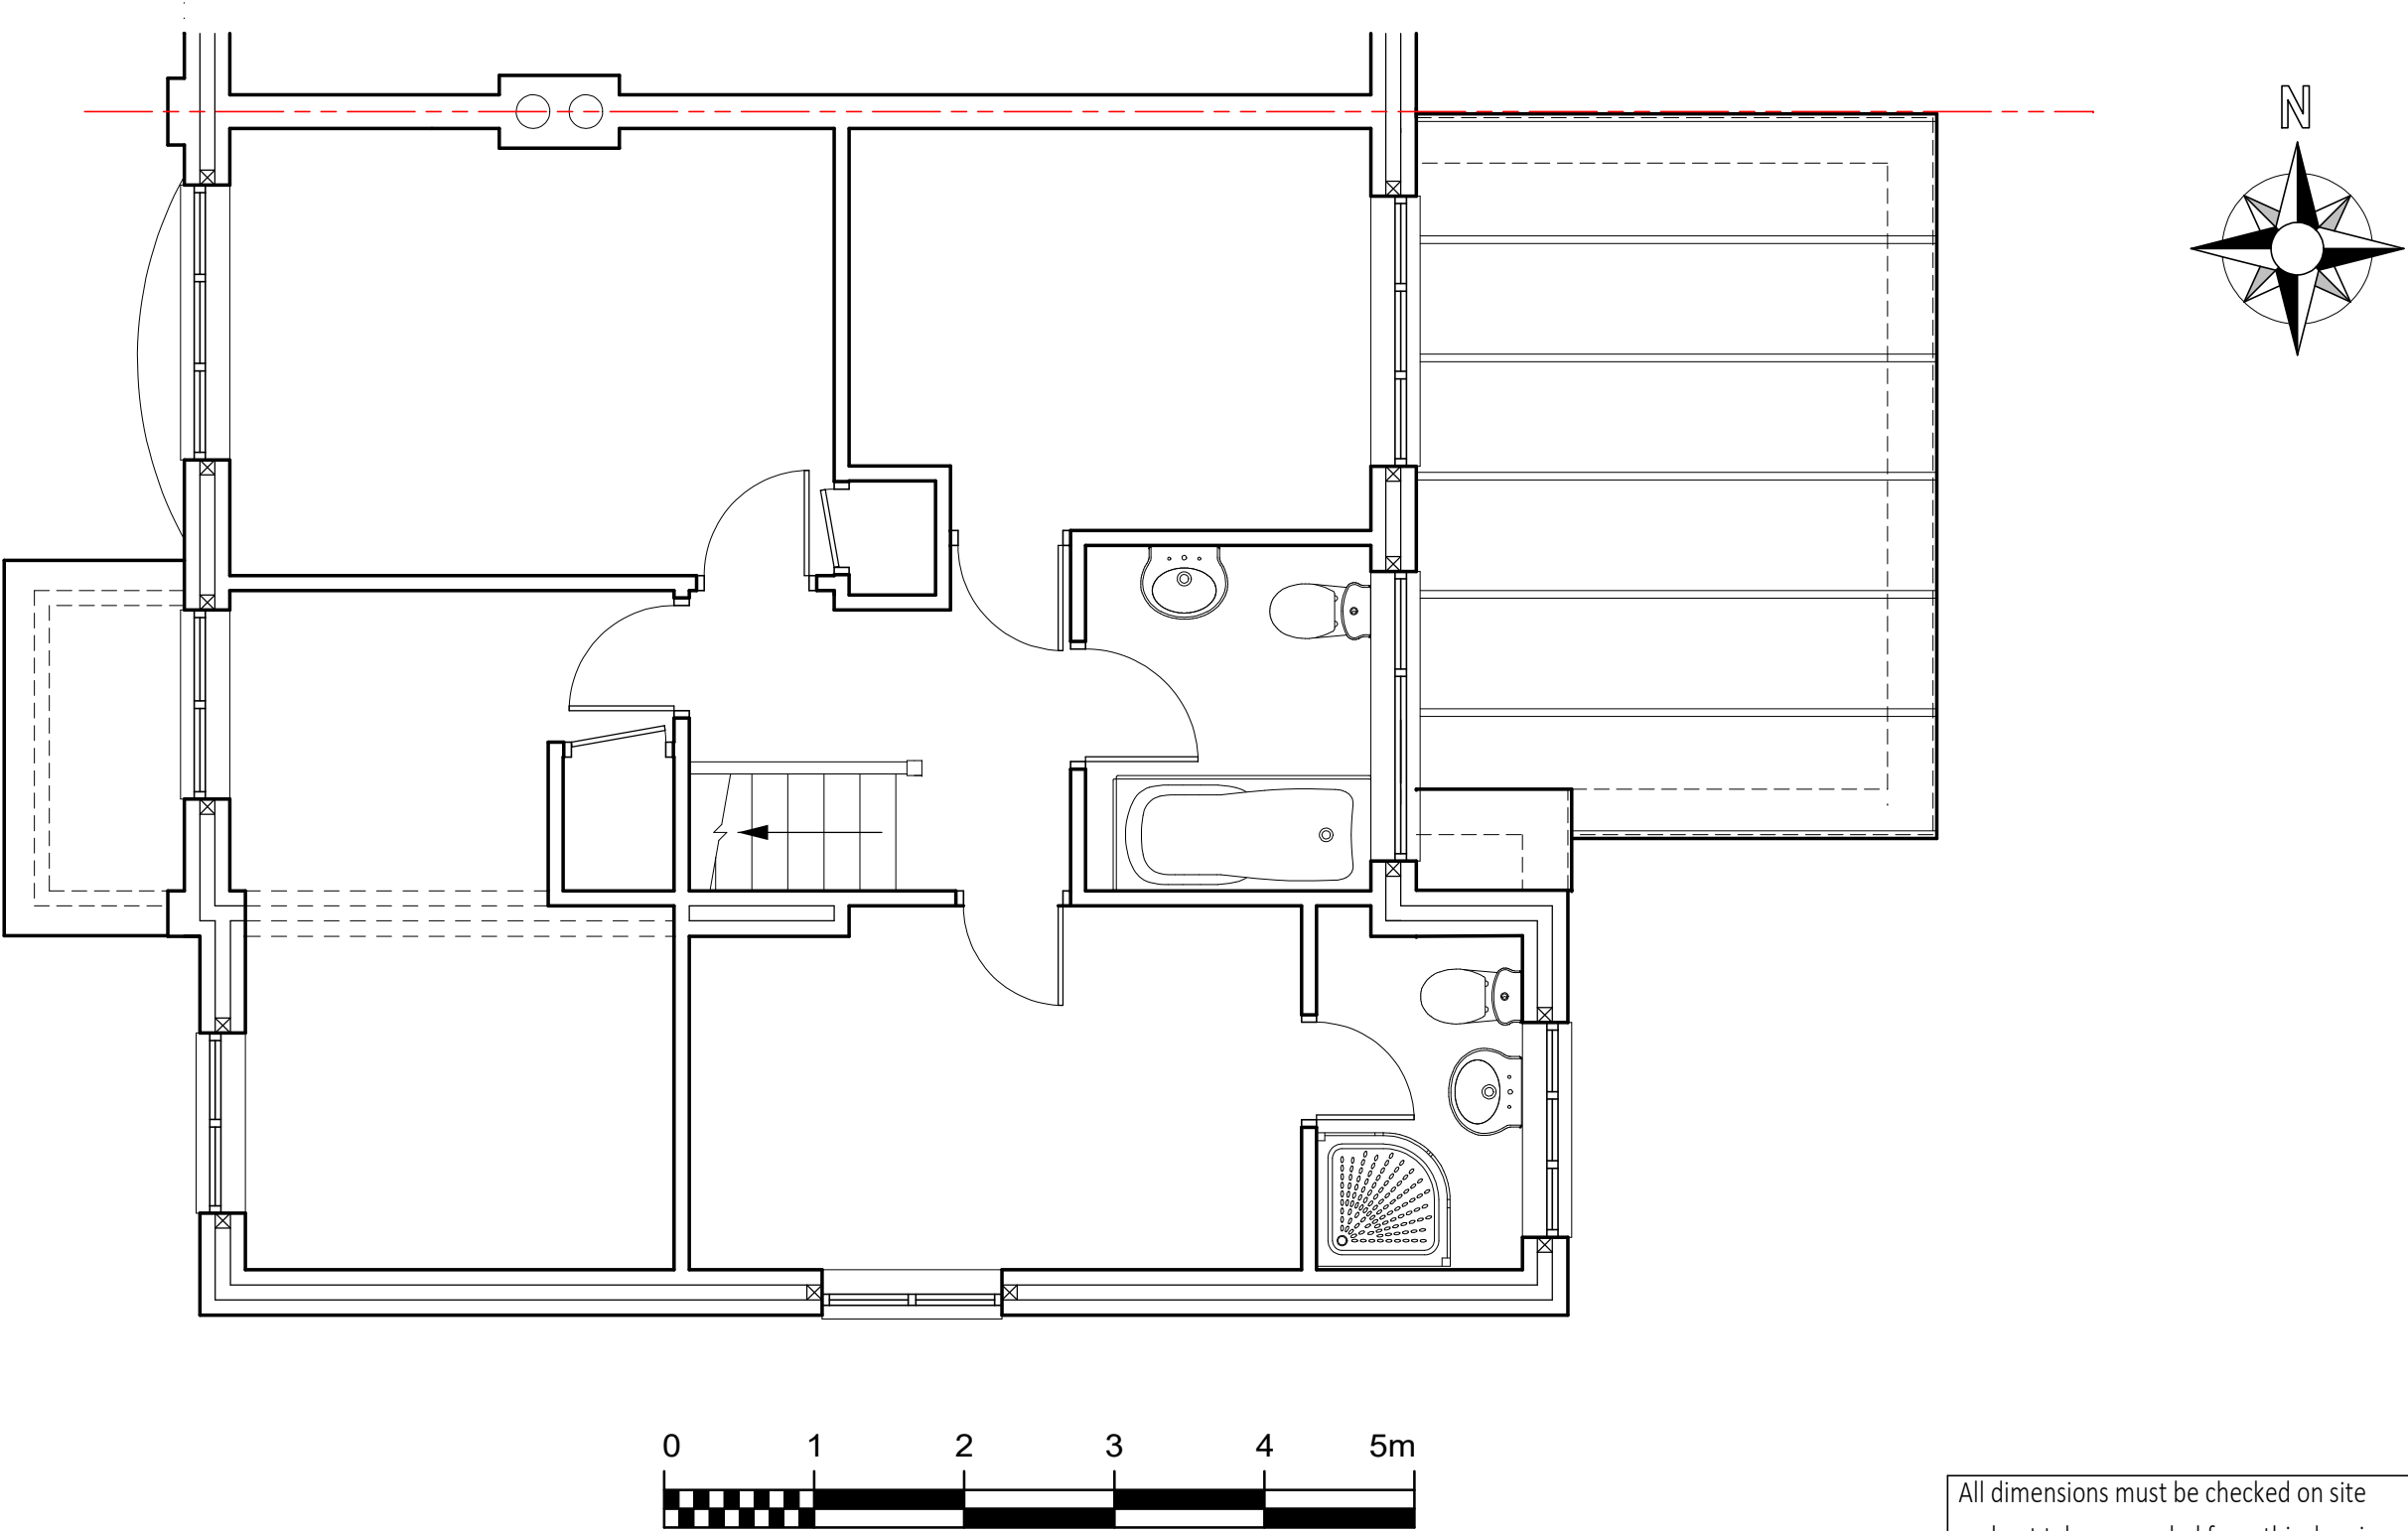

Client Mr Gavin Bidwell 21 Poulner Close Felpham PO22 8HN	Project PROPOSED FIRST FLOOR EXTENSION OVER EXISTING GARAGE AND UTILITY / WC	Title PROPOSED FIRST FLOOR PLAN	Drawn by Richard Hollands Grove Design UK Date September 2021 Scale 1 : 50 @ A3 Drawing No 21-09-GD-266-06 Amendments
--	---	--	---