




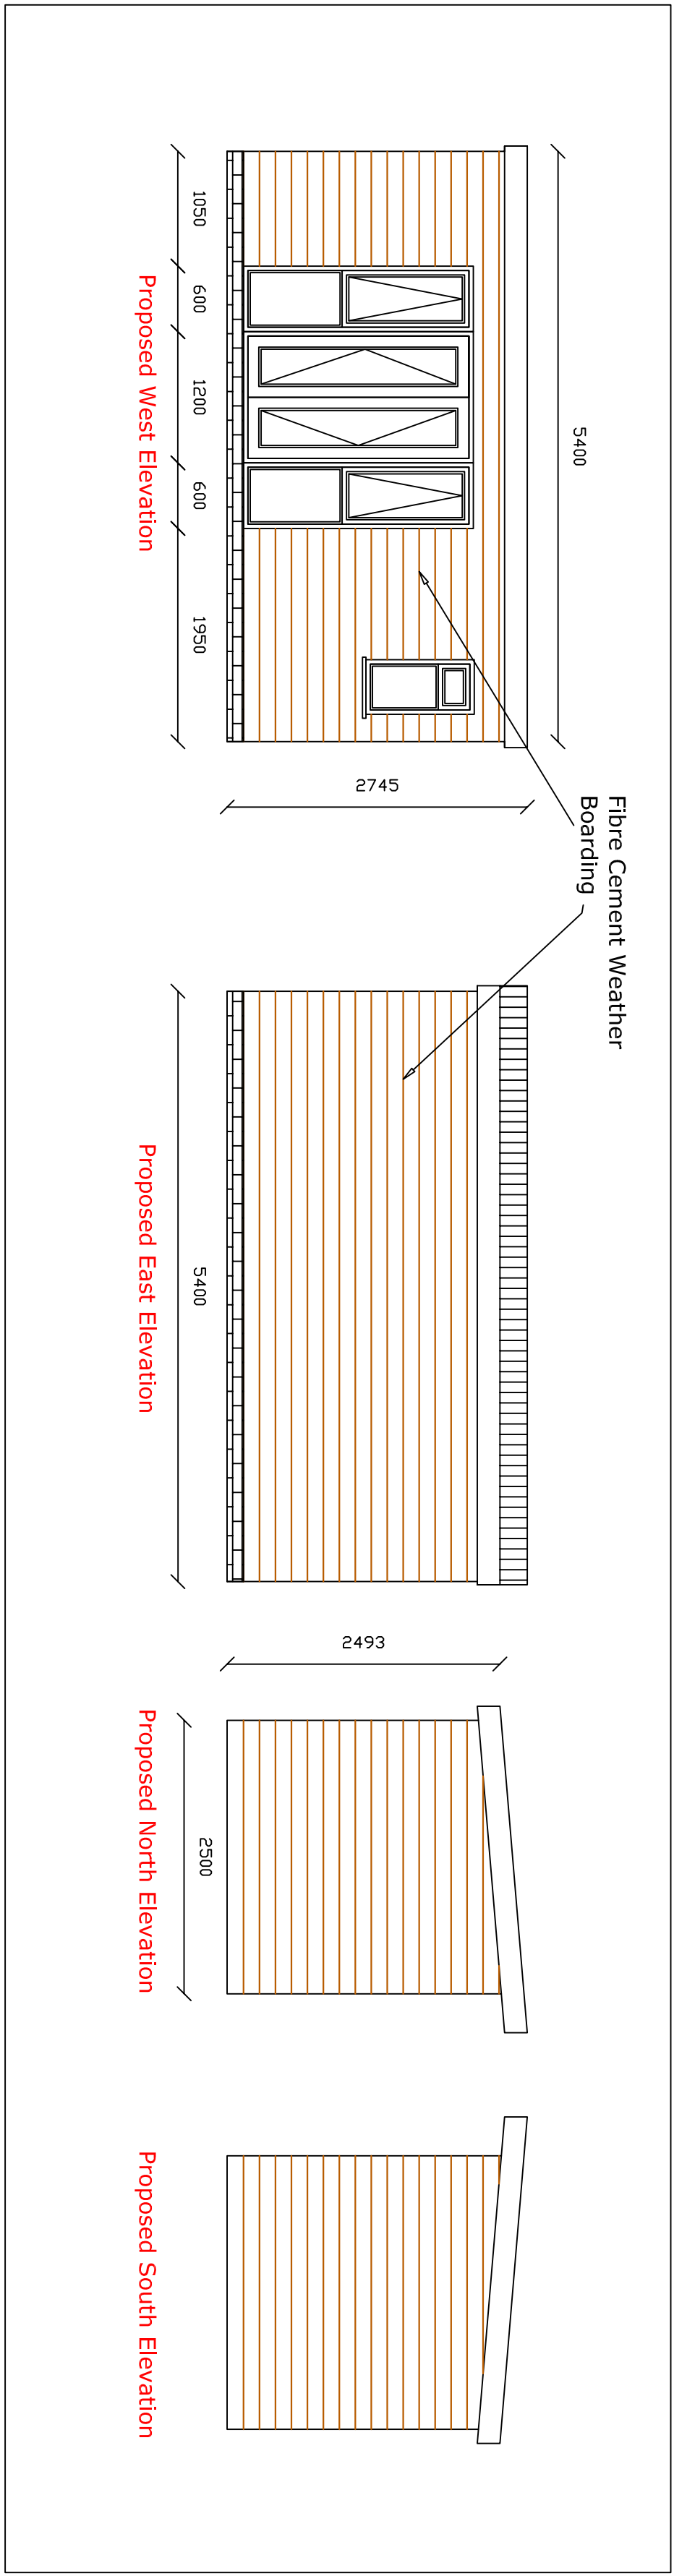


Elevations Scale 1:50 @ A1

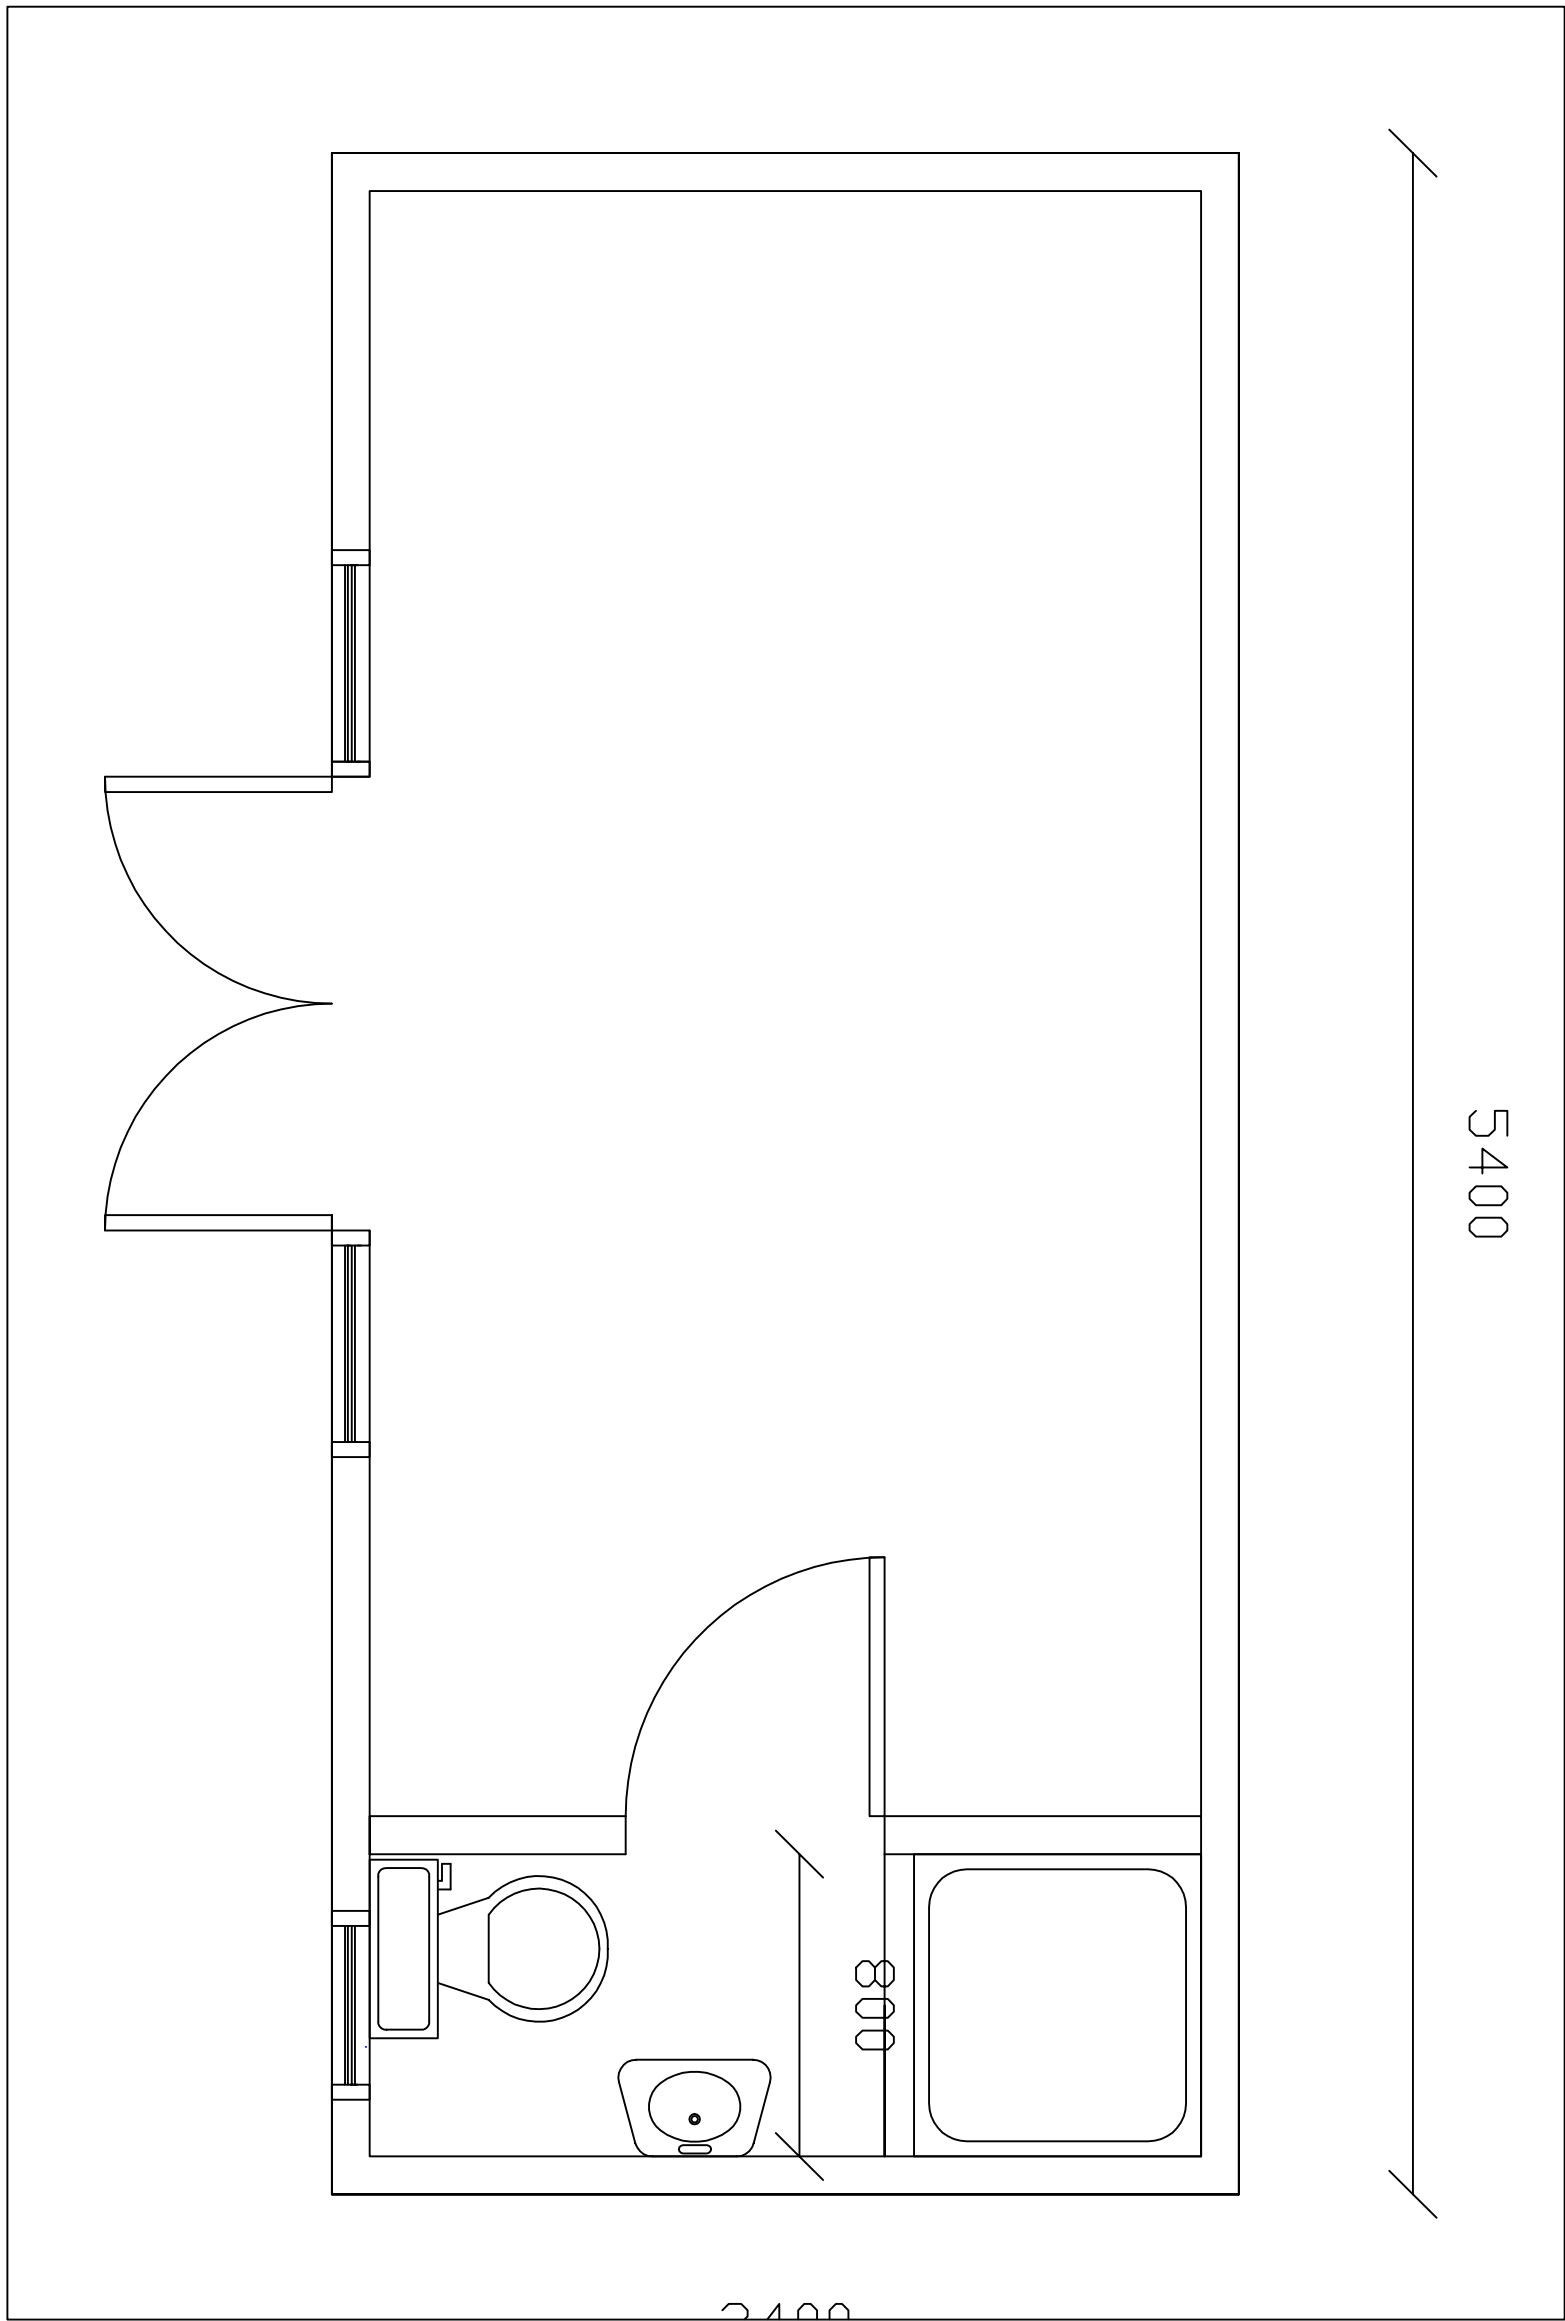

Floor Plan Scale 1:20 @ A1

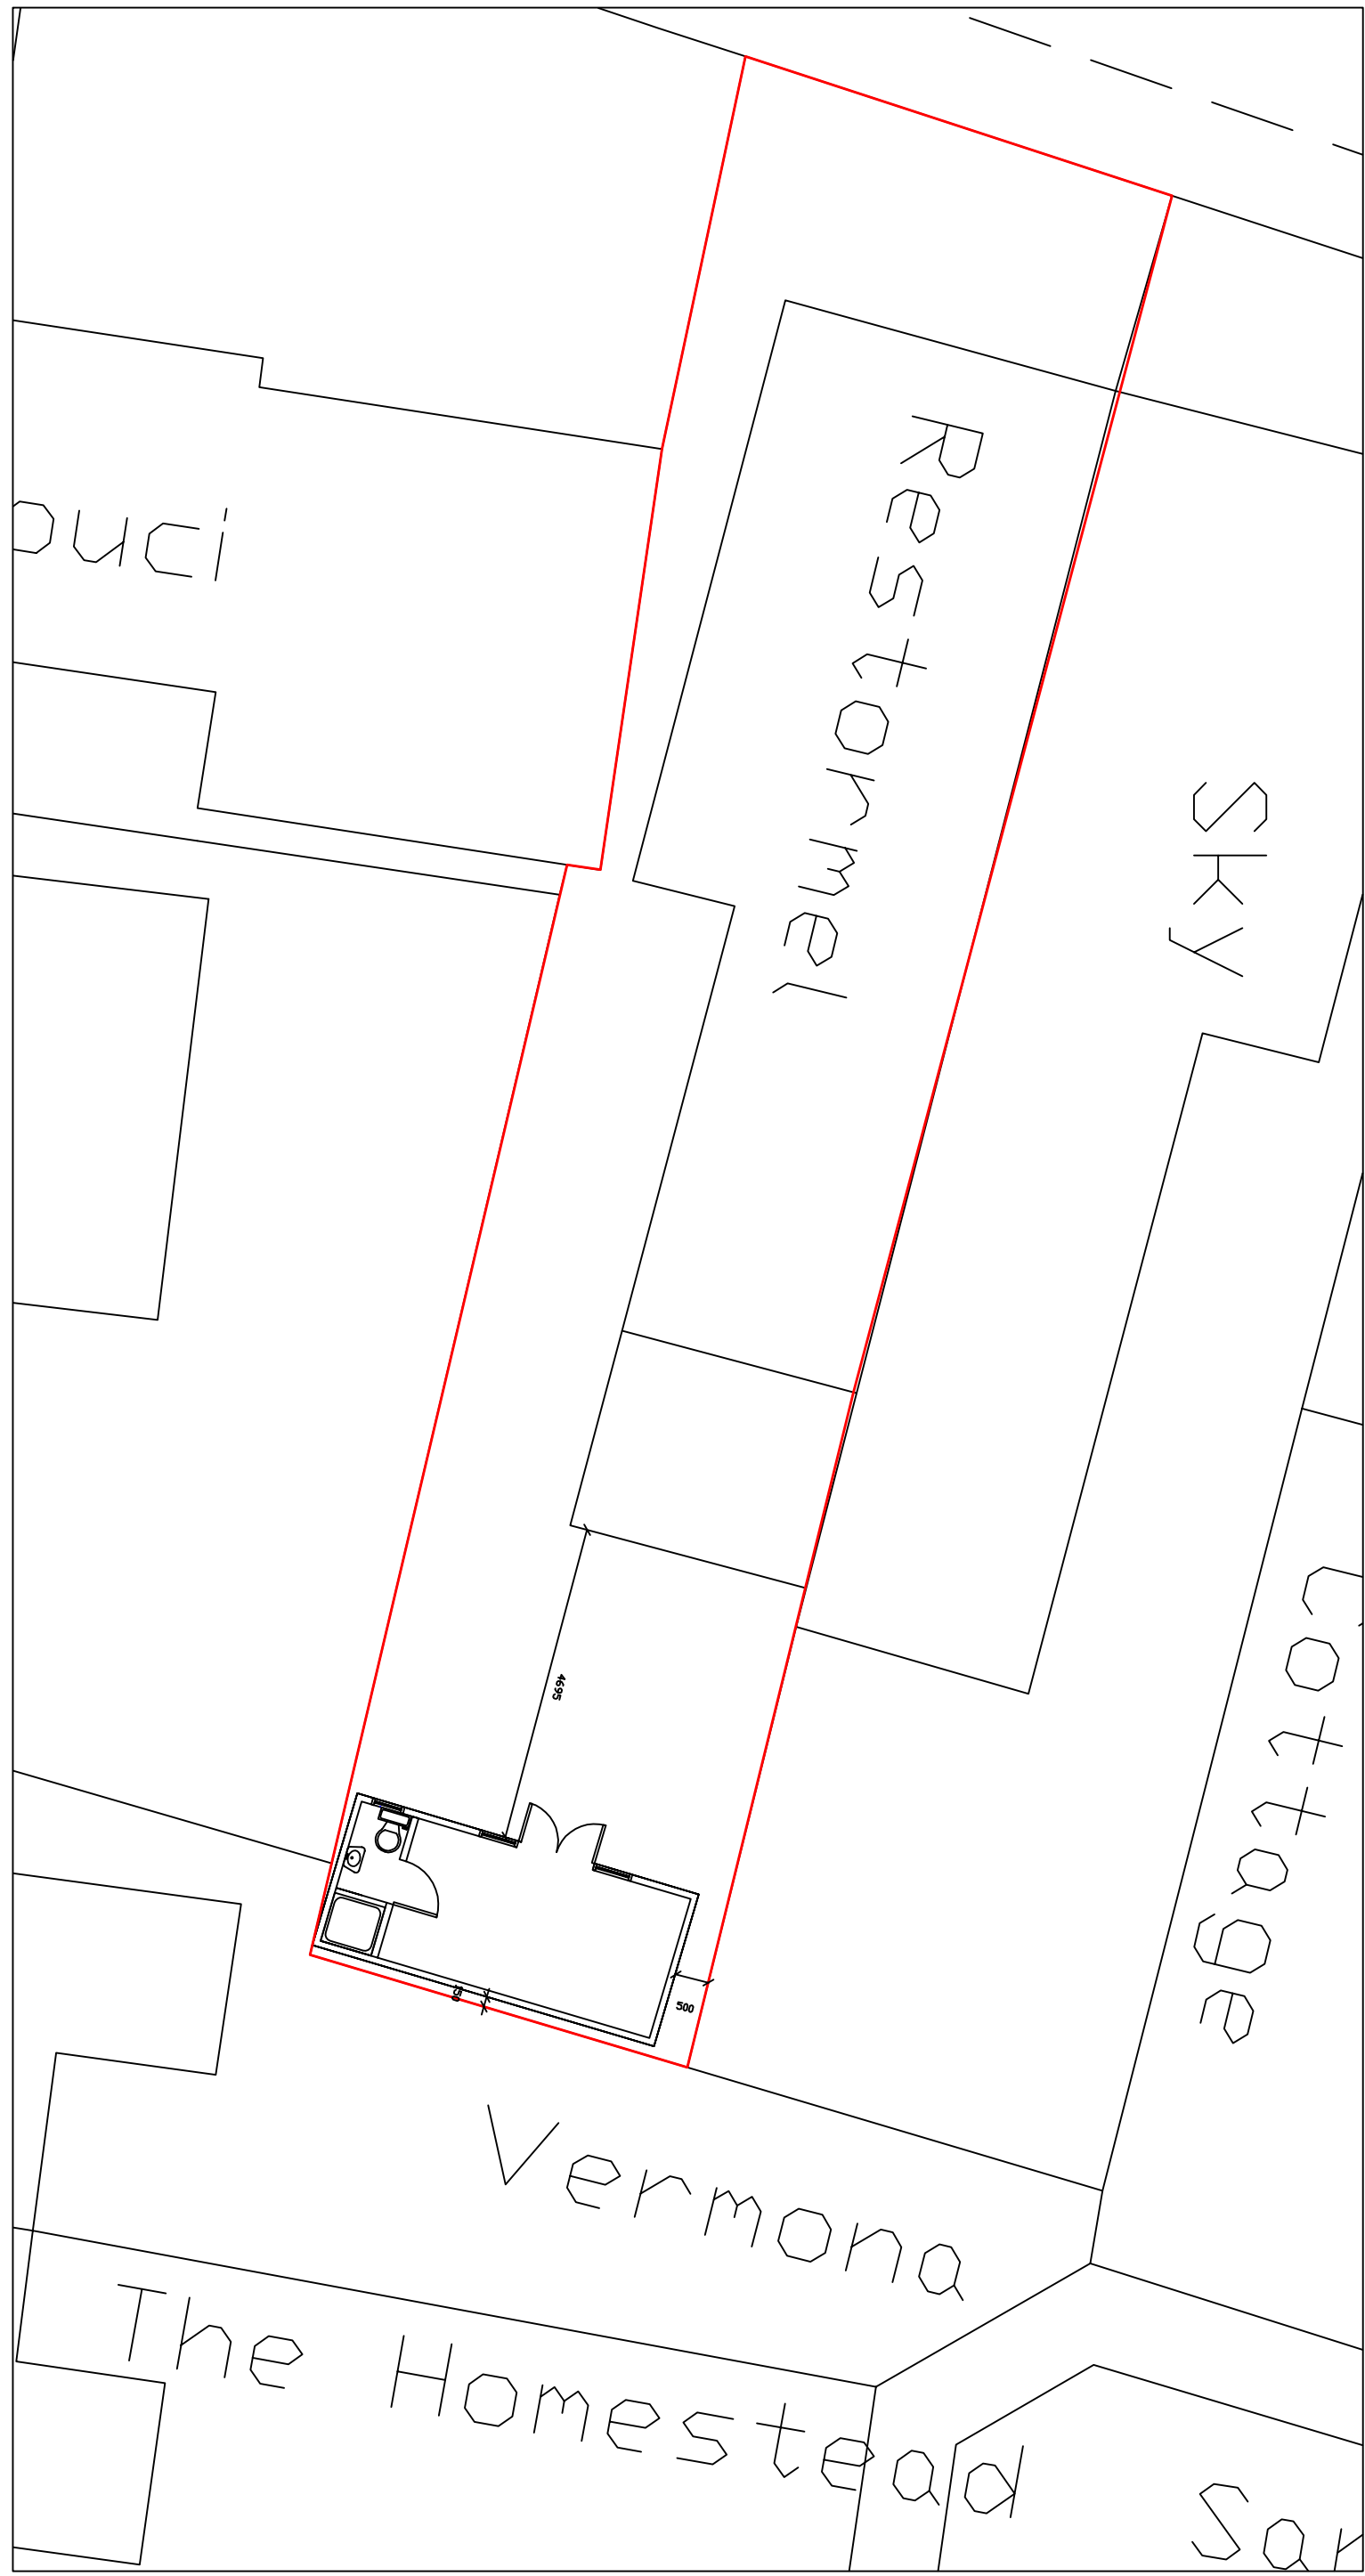

Block Plan Scale 1:100 @ A1

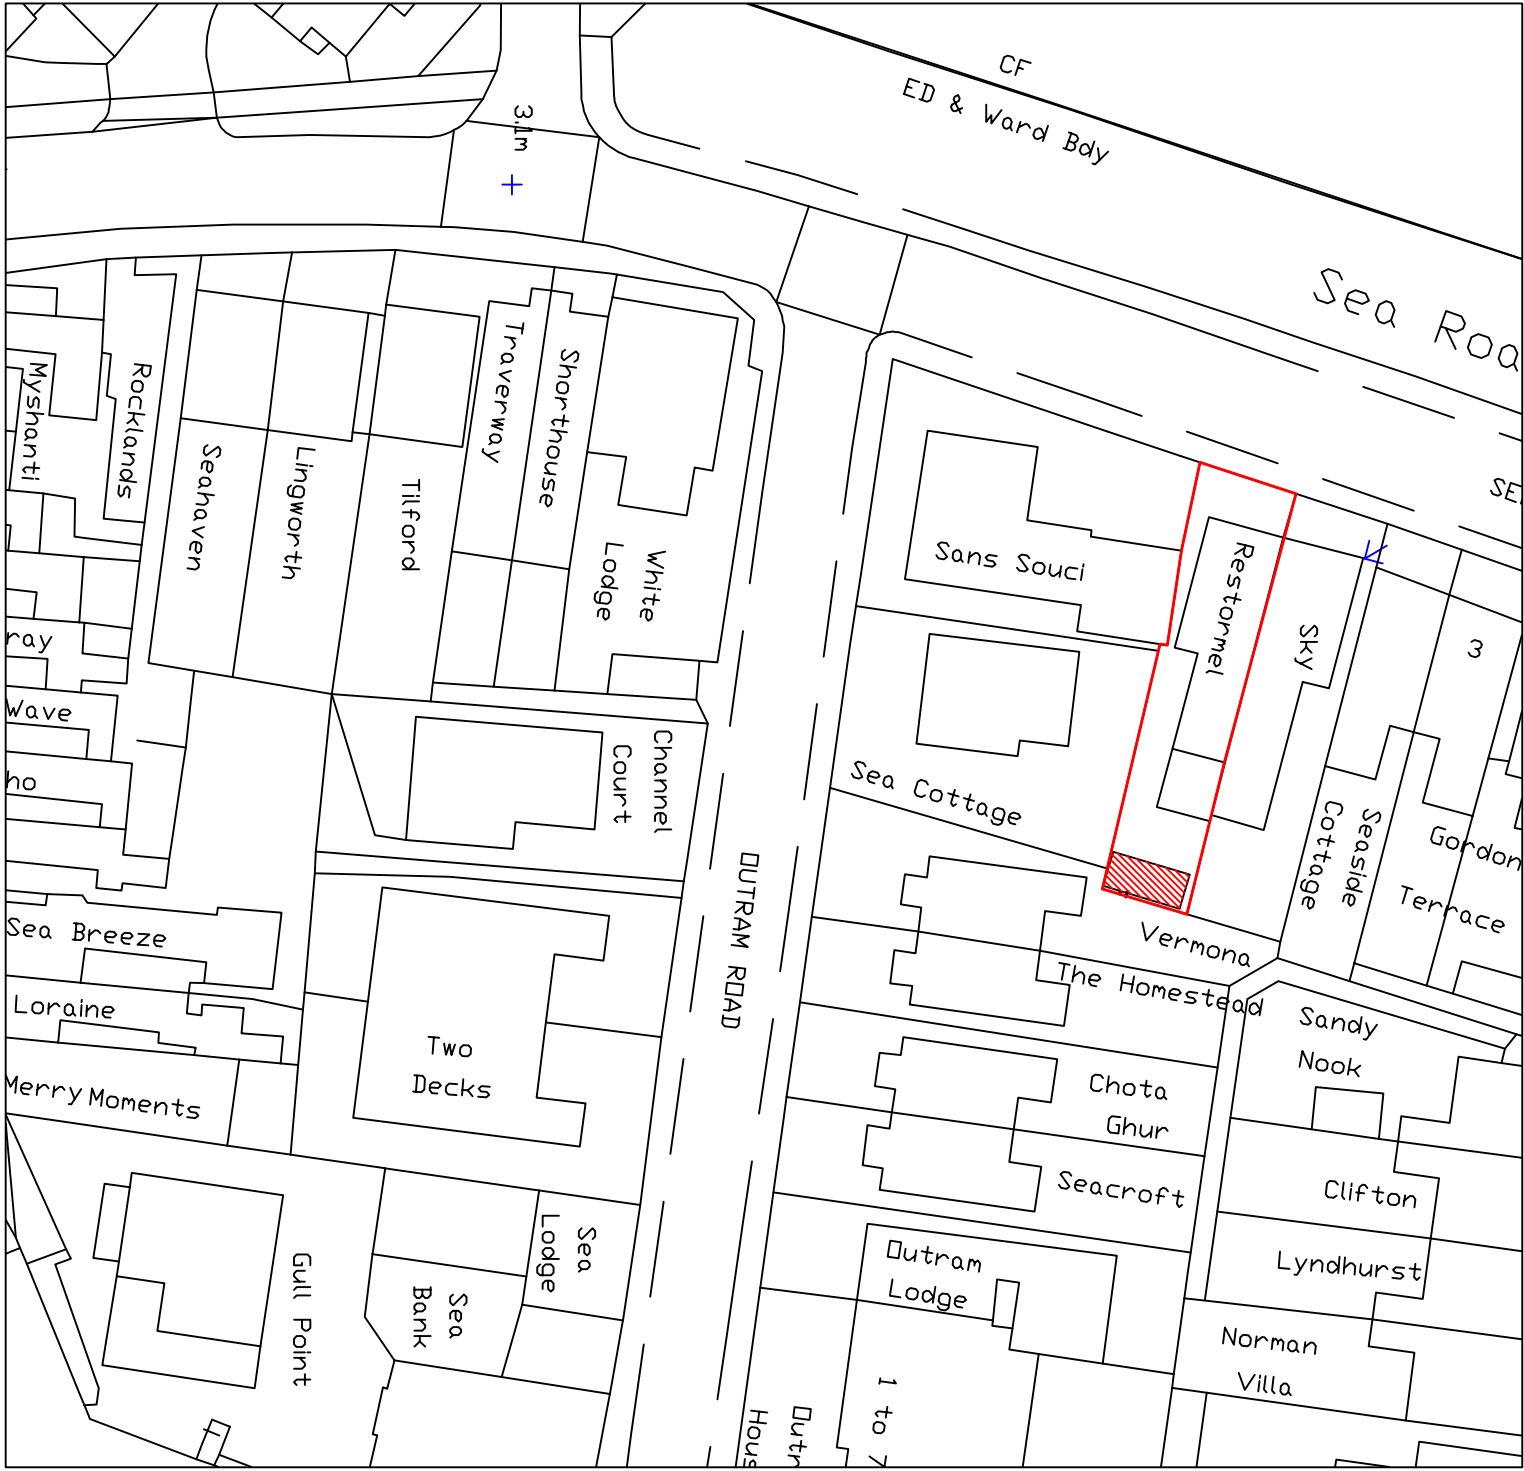

Location Plan Scale 1:500 @ A1

| Rev. Amendments                                                    |                        | Date   | Dw. |
|--------------------------------------------------------------------|------------------------|--------|-----|
| CLIENT:                                                            |                        |        |     |
| Garry Wilners<br>Restormel<br>Sea Road<br>Bignon Regis<br>PO22 7AJ |                        |        |     |
| PROJECT:                                                           |                        |        |     |
| Summer House for Occasional Residential<br>Use                     |                        |        |     |
| DRAWING TITLE:                                                     |                        |        |     |
| Planning Issue                                                     |                        |        |     |
| DRAWN:<br>STM                                                      | JOB NO:<br>-           | SCALE: |     |
| CHECKED:<br>-                                                      | DRAWING NO:<br>GW-P-01 | REV:   |     |
| DATE:<br>19-12-16                                                  |                        |        |     |
| © KMH Construction Ltd                                             |                        |        |     |