

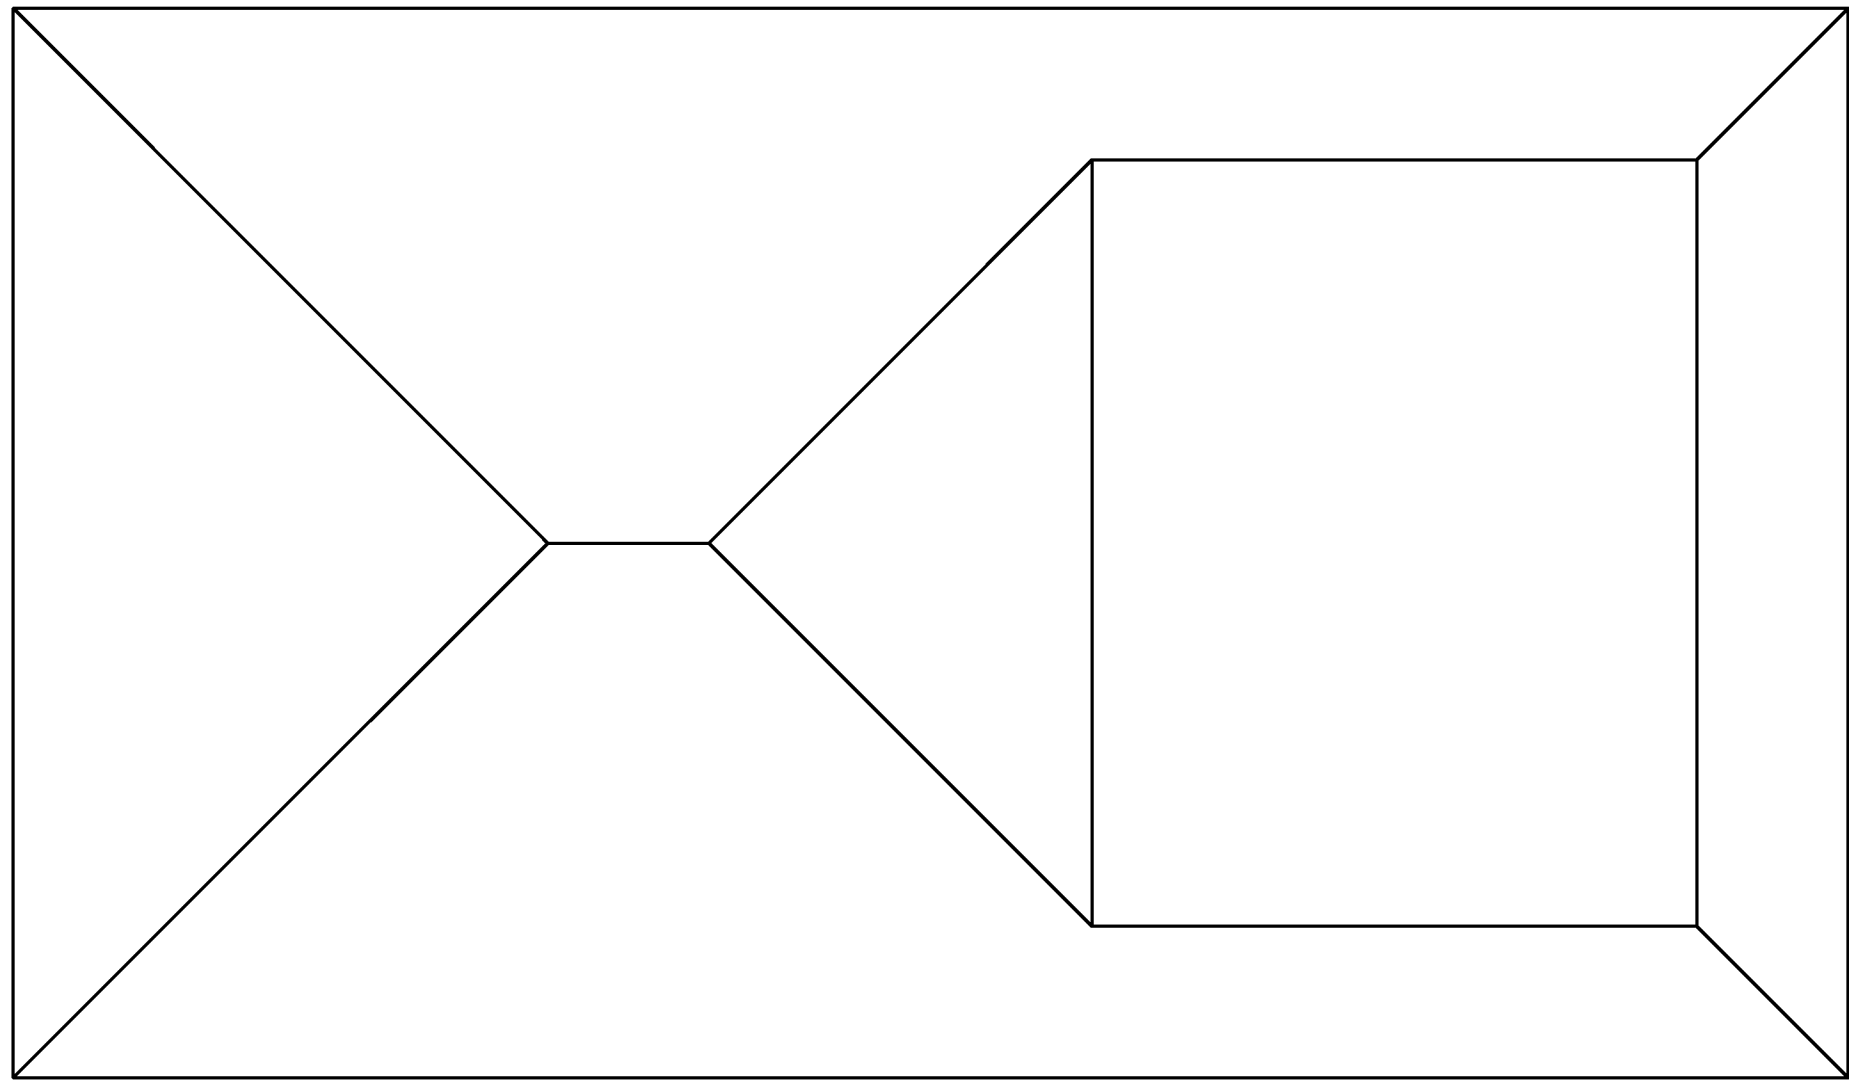
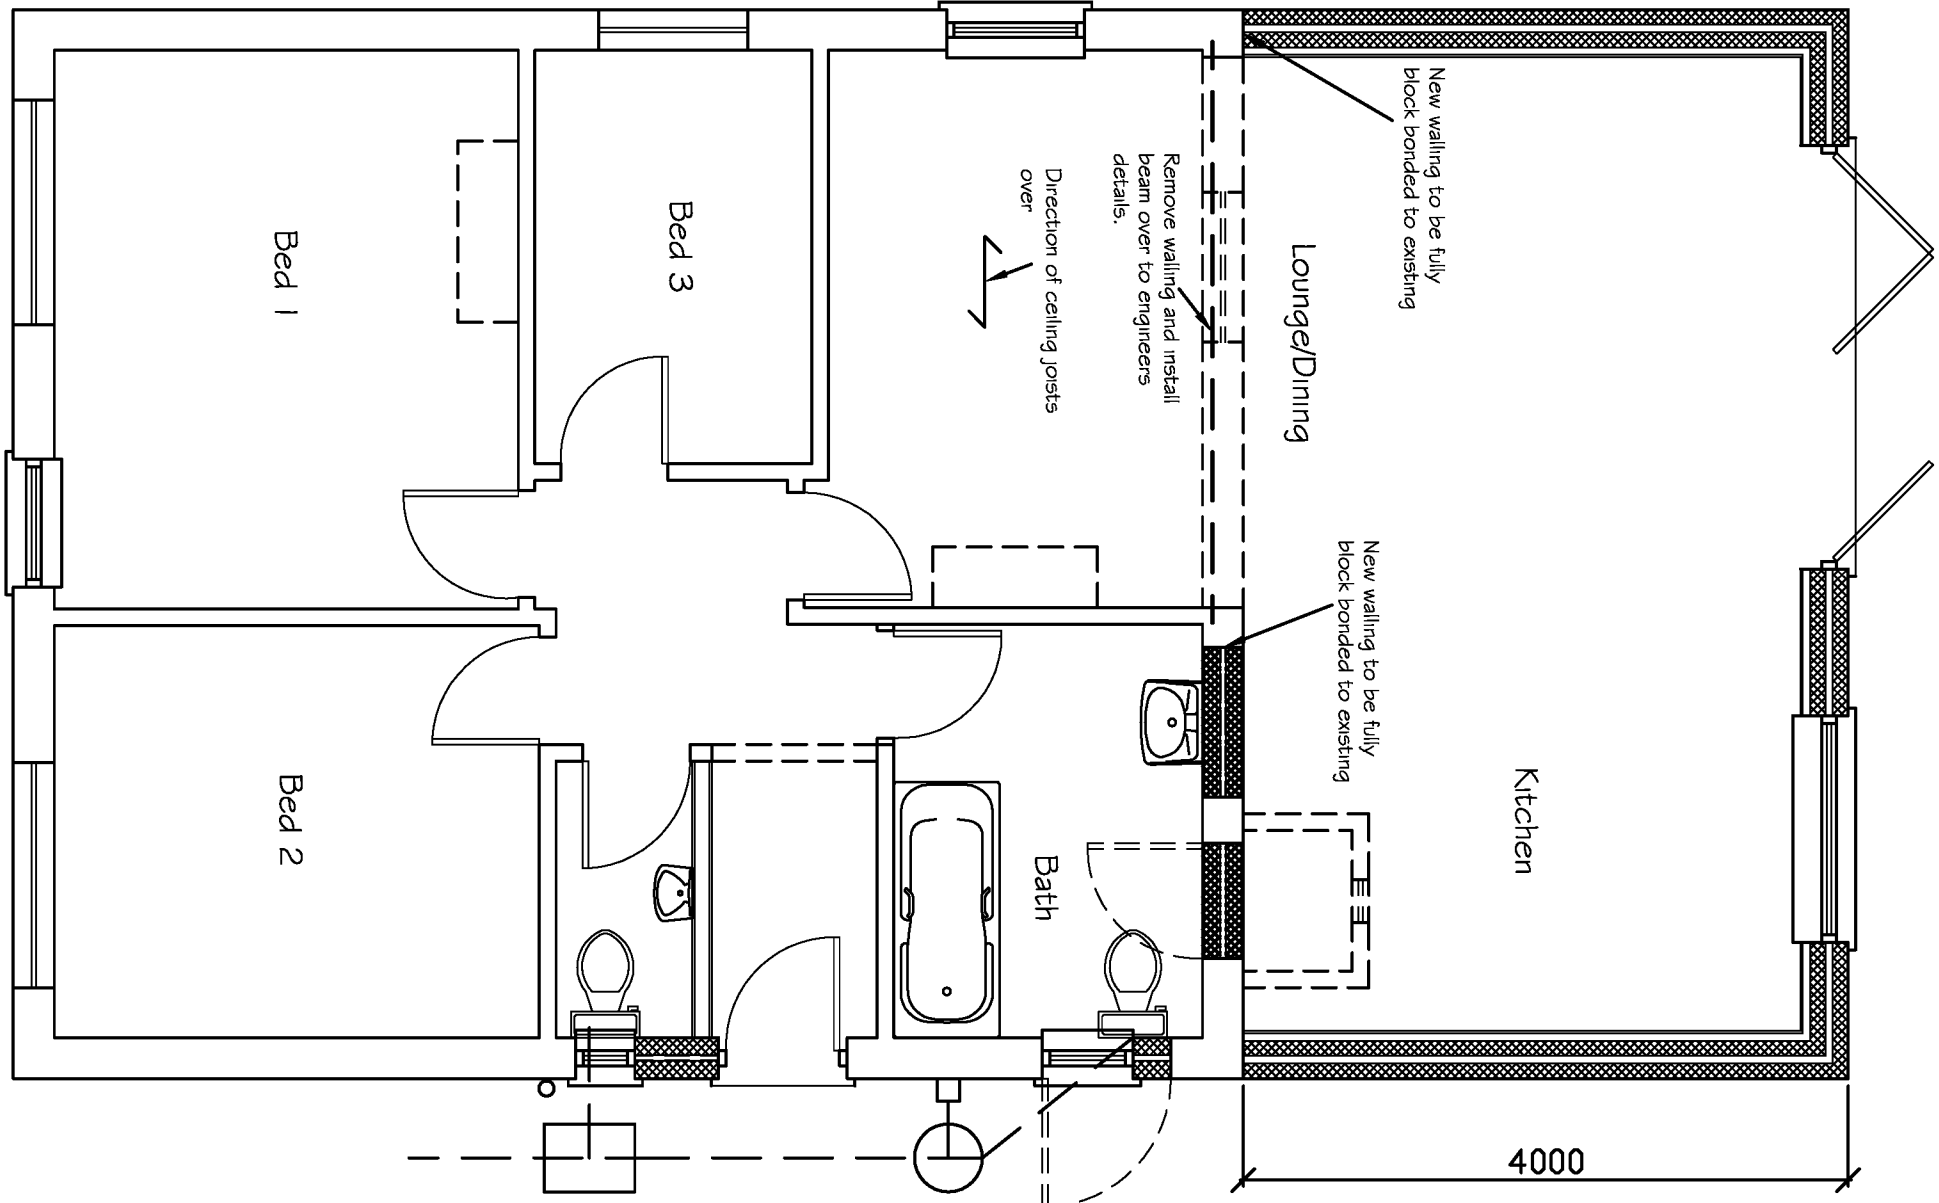
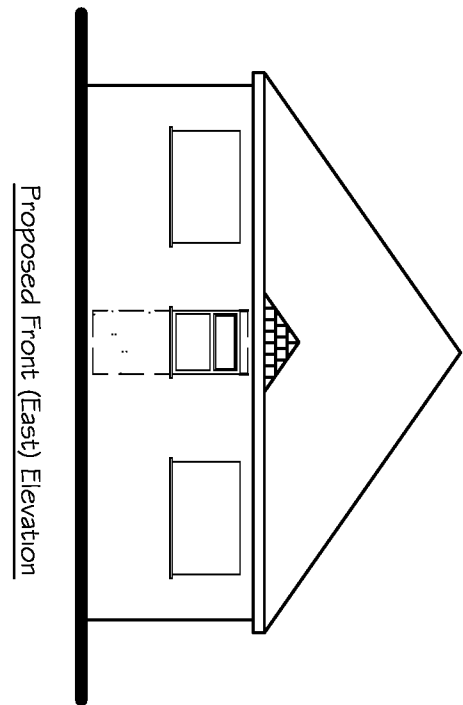
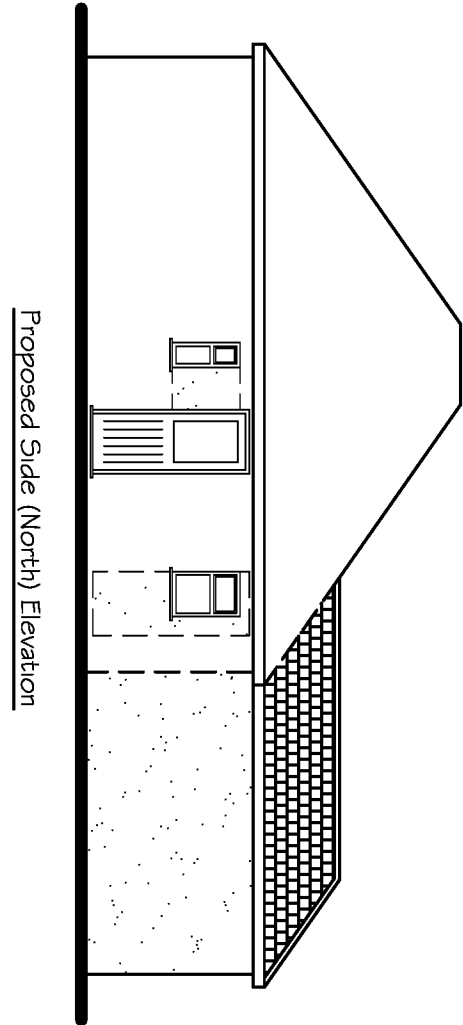
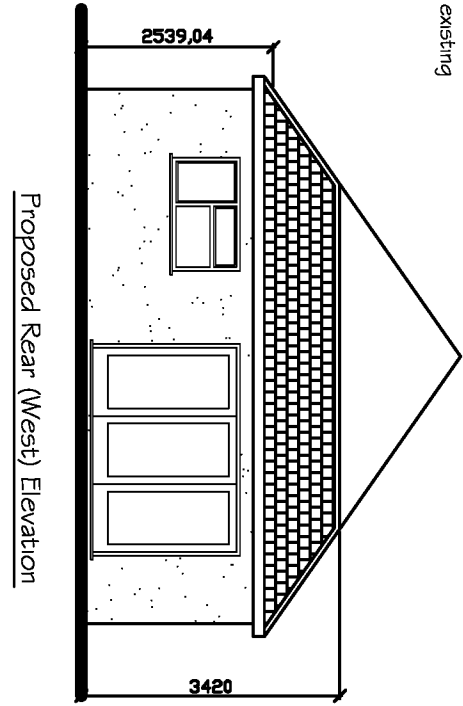


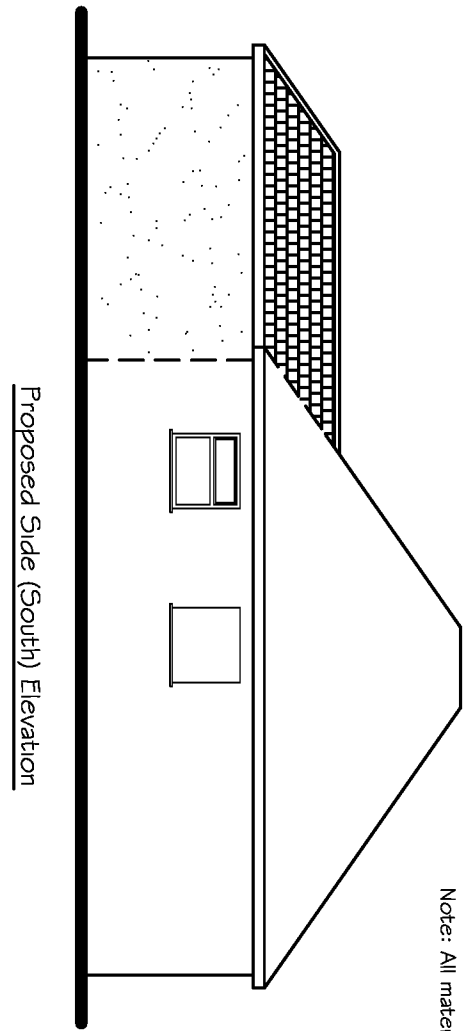

Proposed Floor Plan

Proposed Roof Plan

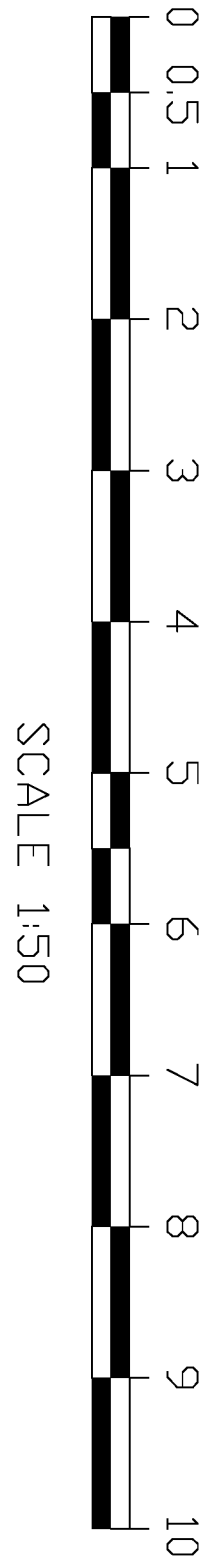

|   |                       |
|---|-----------------------|
| <b>Tony Rogers</b><br><b>Building Consultants</b><br>Address: 40 Dawn Crescent, Upper Beeding<br>West Sussex, BN44 3WH<br>Telephone: 01903 815225 Fax: 01903 815225 |                       |
| Rev:   | Revision Description: |
| Date:   |                       |
|   |                       |
|   |                       |
|   |                       |
| Client: Mr M Dumbleton<br>Address: 19 Homefield Avenue<br>Flansham<br>West Sussex<br>PO22 6AN                                                                       |                       |
| Project: Proposed single storey<br>rear extension   |                       |
| Scale:   | 1:50 1:100            |
| Paper Size   | A1                    |
| Date:   | May 2017              |
| Drawing No:   | 16/1235/02            |
| Drawn By:   | AWR                   |
| Revision:   |                       |