

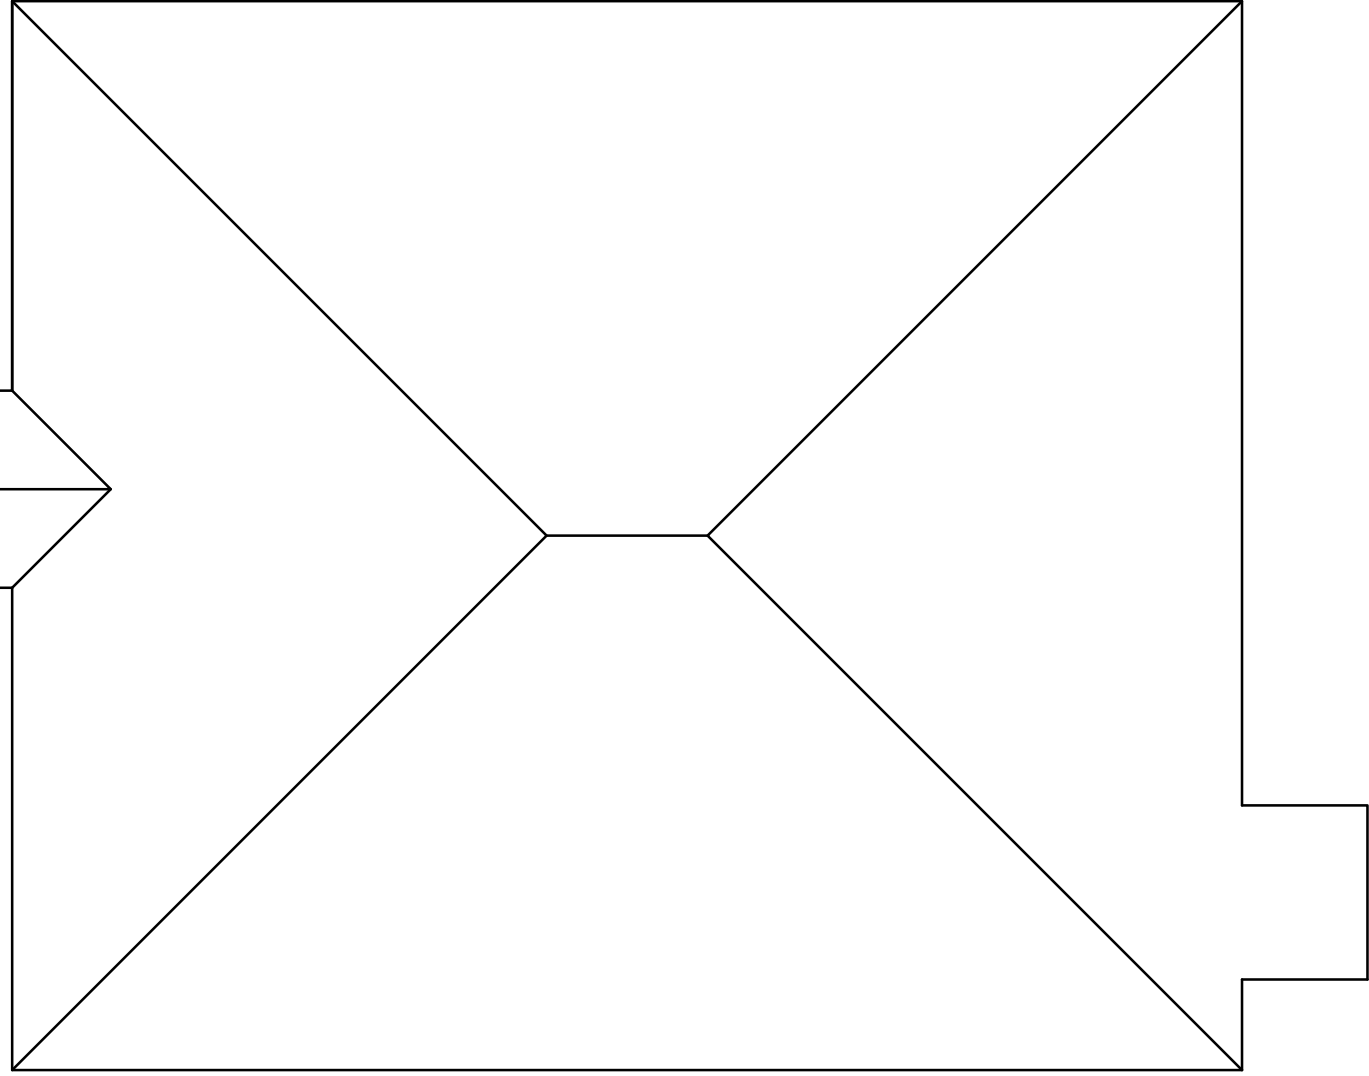


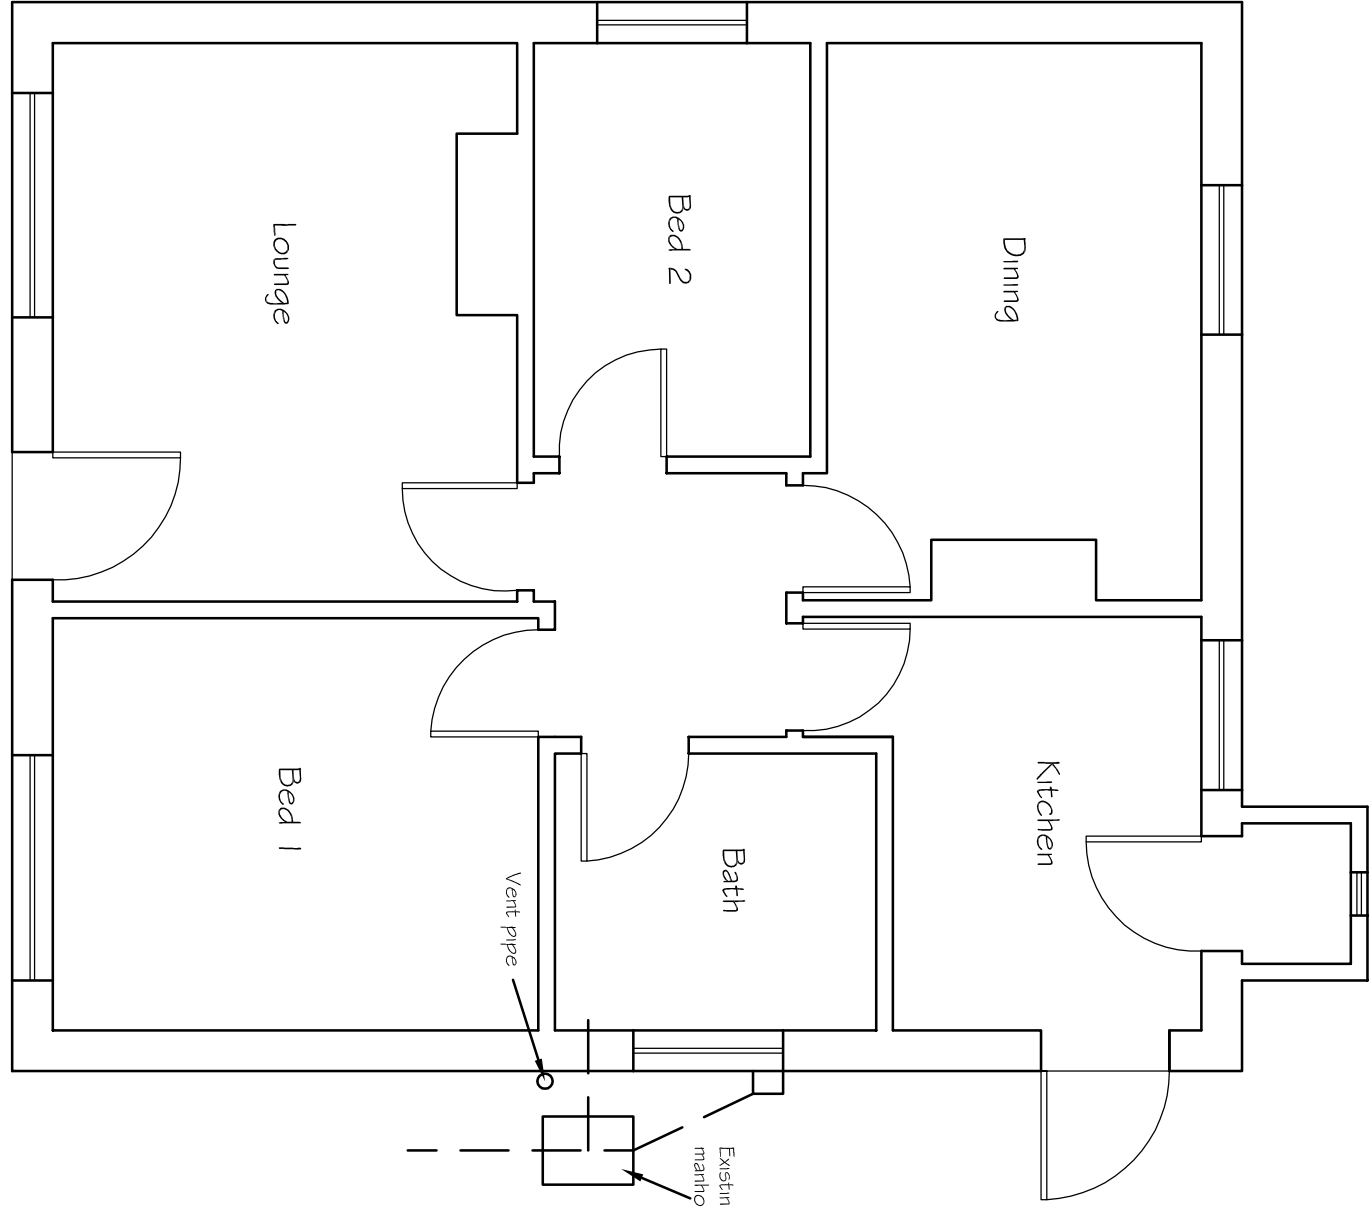


Existing Floor Plan


Existing Roof Plan

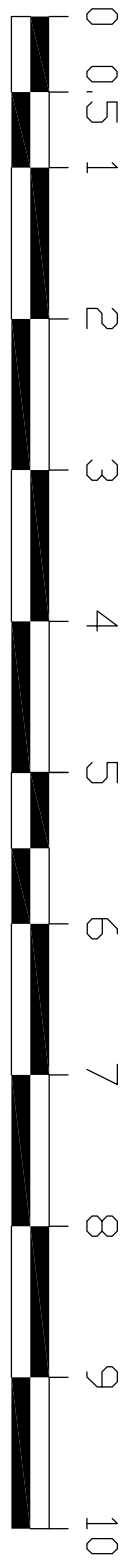


SCALE 1:50

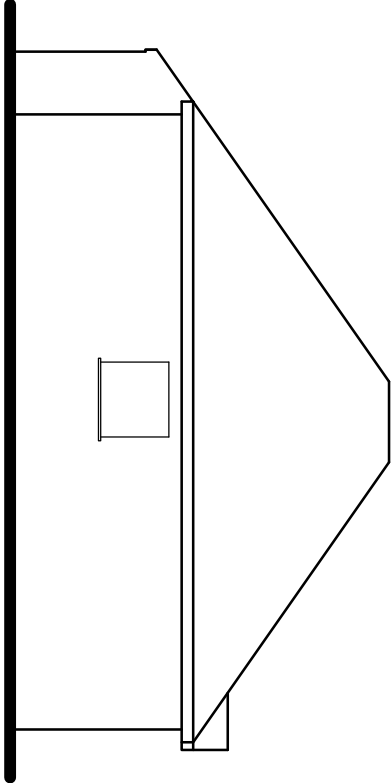


Existing Side (South) Elevation

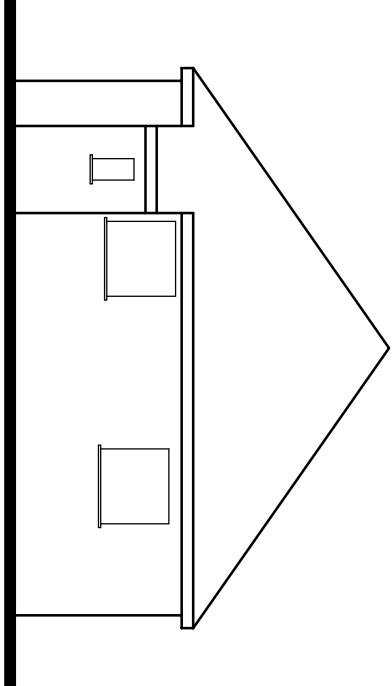


Existing Rear (West) Elevation

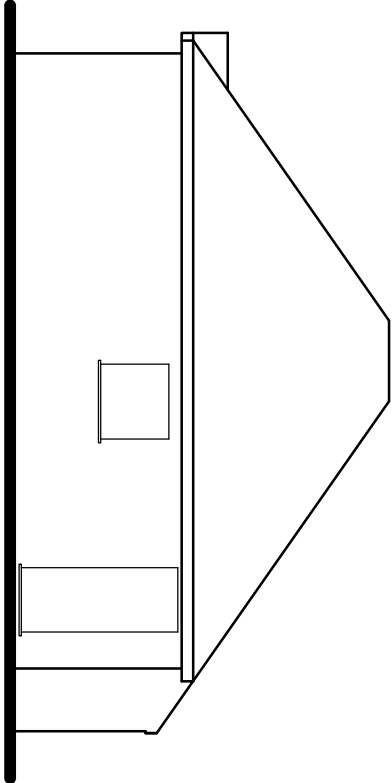

Existing Side (North) Elevation

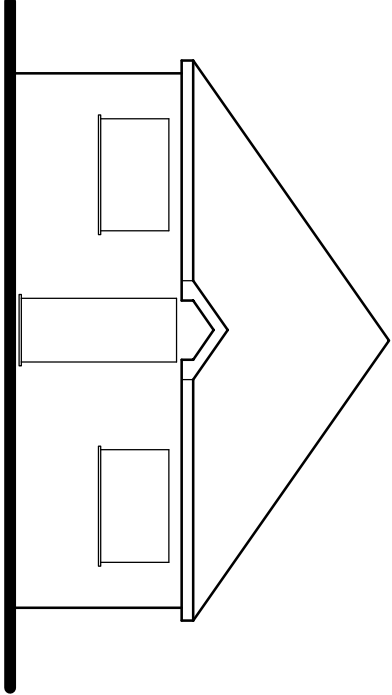

Existing Front (East) Elevation

 

SCALE 1:100

**Tony Rogers**  
**Building Consultants**

Address: 40 Dawn Crescent, Upper Beeding  
West Sussex, BN44 3WH  
Telephone: 01903 815225 Fax: 01903 815225

| Rev. | Date | Revision Description |
|------|------|----------------------|
|      |      |                      |
|      |      |                      |
|      |      |                      |
|      |      |                      |

Client: Mr M Dumbleton

Address: 19 Homefield Avenue  
Flansham  
West Sussex  
PO22 6AN

Project: Proposed single storey  
rear extension

Scale: 1:50 1:100  
Paper Size A1

Date: May 2017

Drawing No: 16/1235/01

Drawn By: AWR

Revision: