



This drawing and its contents are the strict copyright of Architectura Design. No reproduction without permission. Do not scale. Written dimensions to be used where given. All dimensions and details to be checked on site. FOR PLANNING PURPOSES ONLY

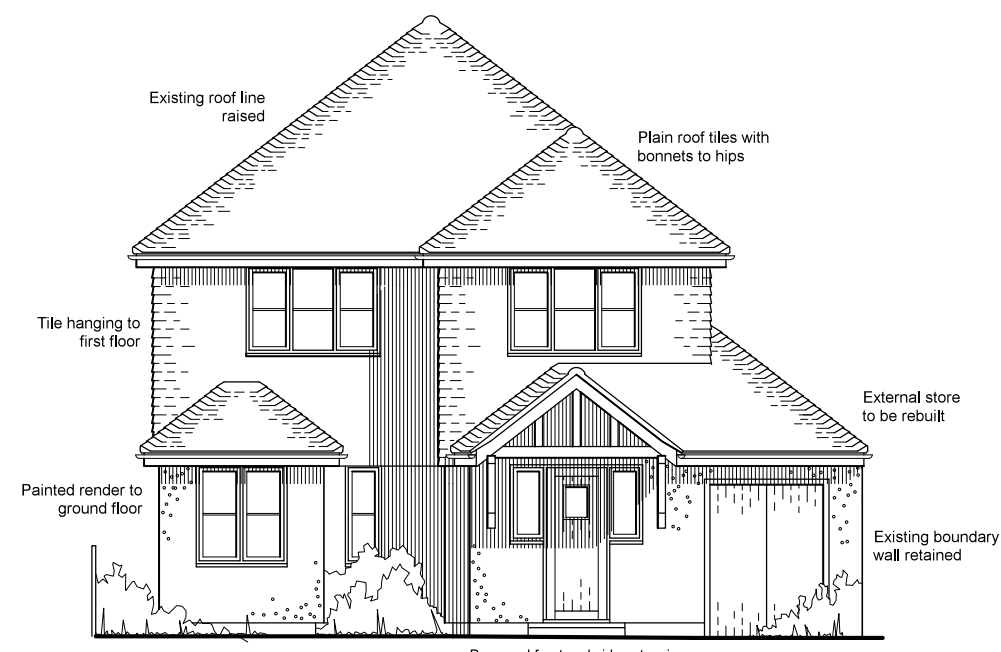


North East Elevation



South East Elevation

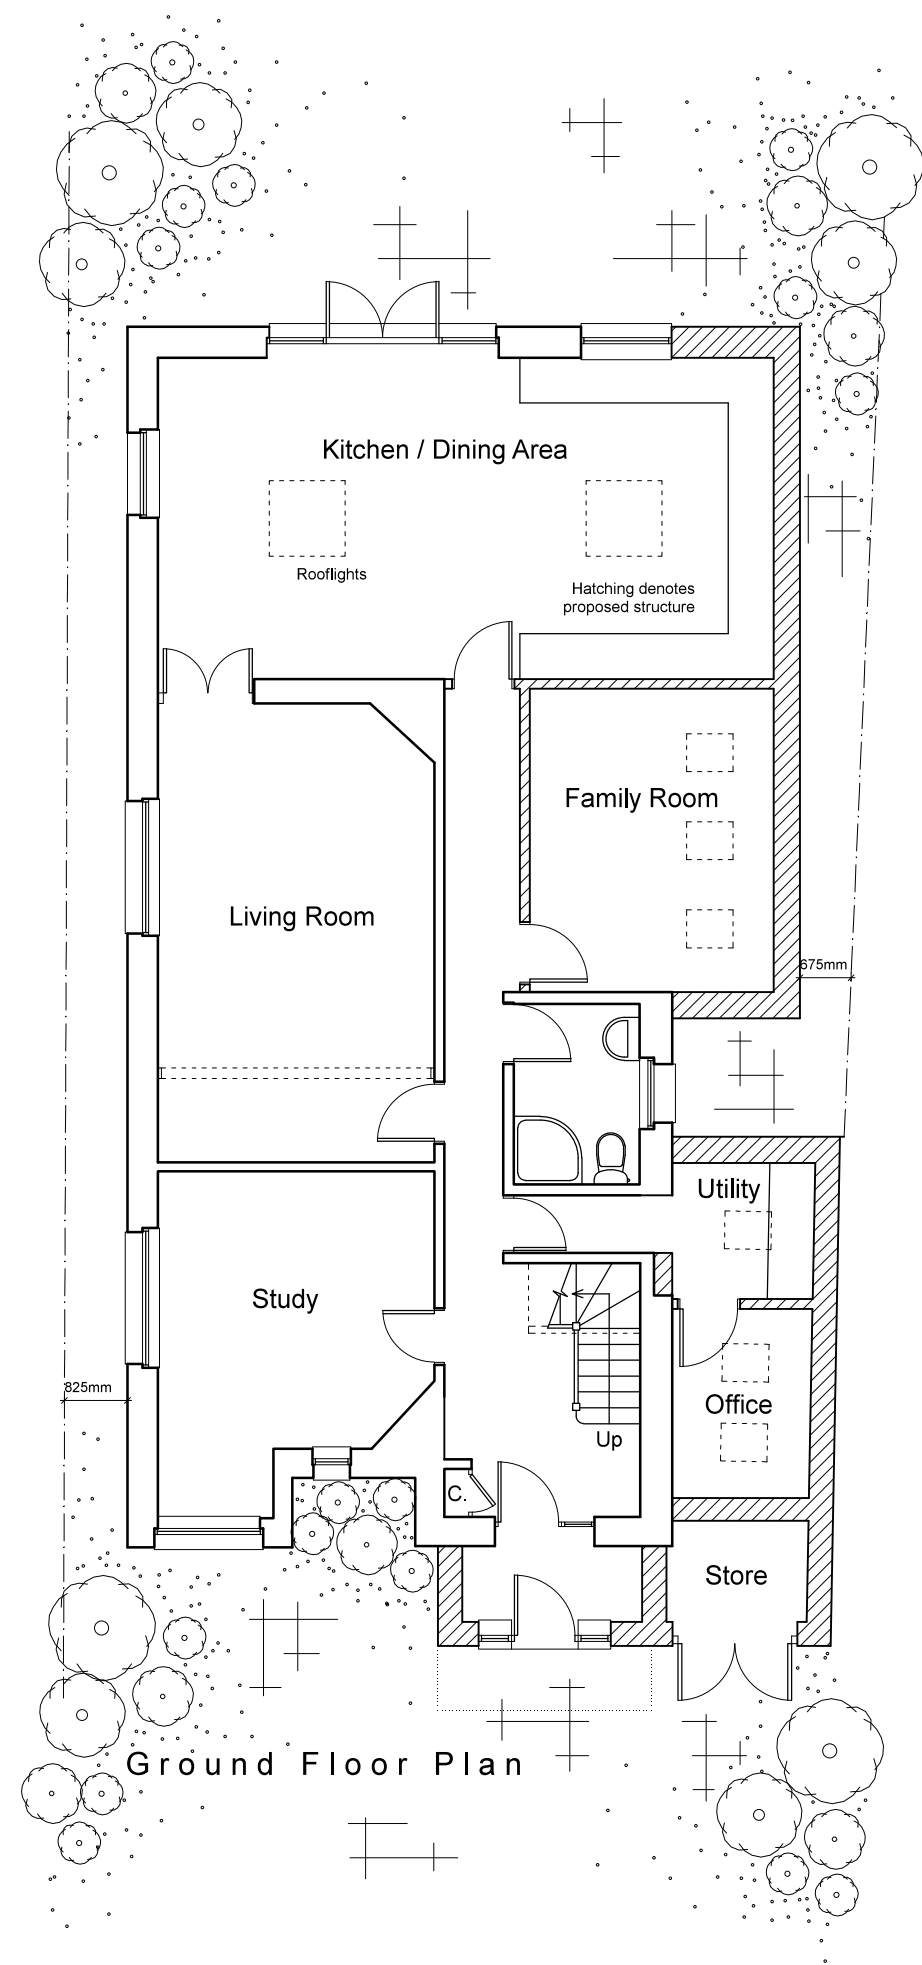

Ground Floor Plan

 

Architectura
Architectural Design & Drawing Service

Proposed Extension and Alterations
at 3 Links Avenue
for Mr and Mrs A Ashment

Drawing P01 October 2017 Scale 1:100 @ A3
Planning Drawing - Ground Floor Plan & Elevations