



This drawing and its contents are the strict copyright of Architectura Design. No reproduction without permission. Do not scale. Written dimensions to be used where given. All dimensions and details to be checked on site.
FOR PLANNING PURPOSES ONLY

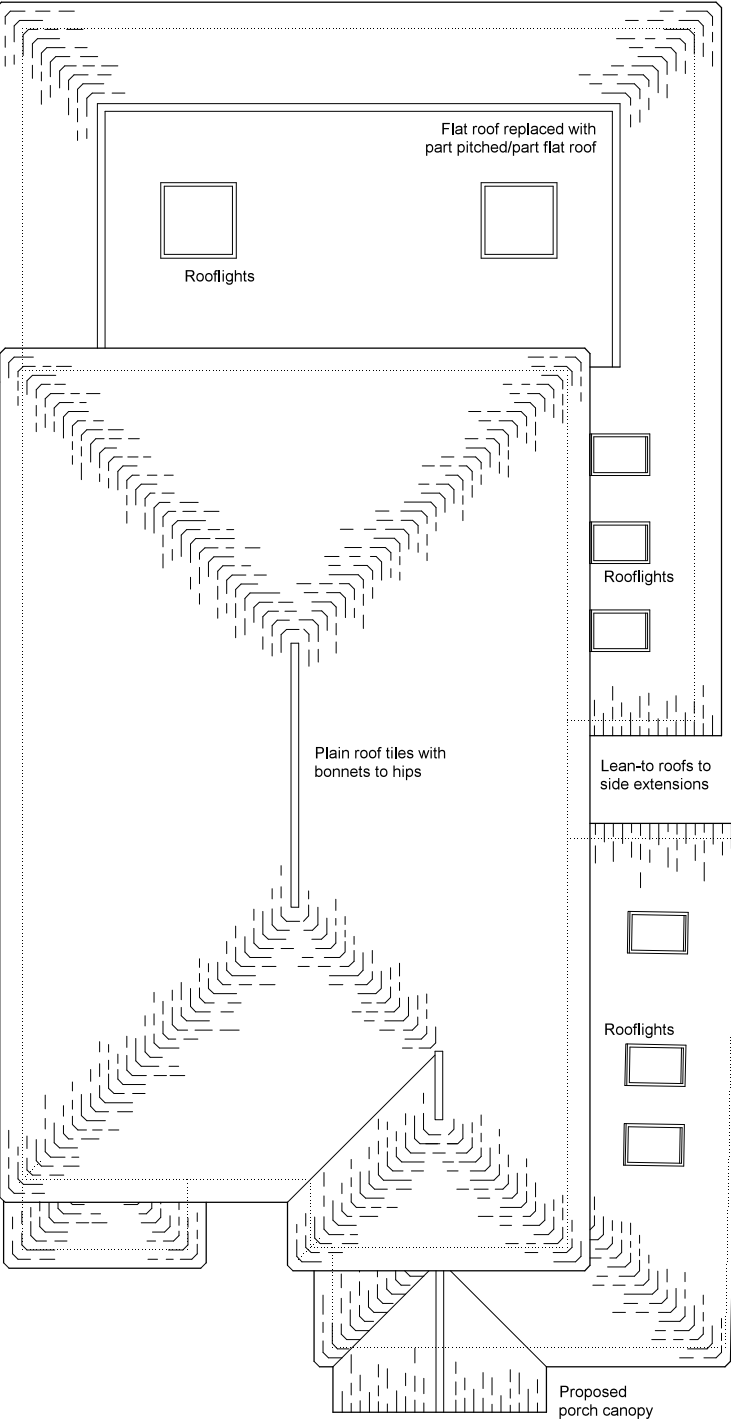

Roof Plan

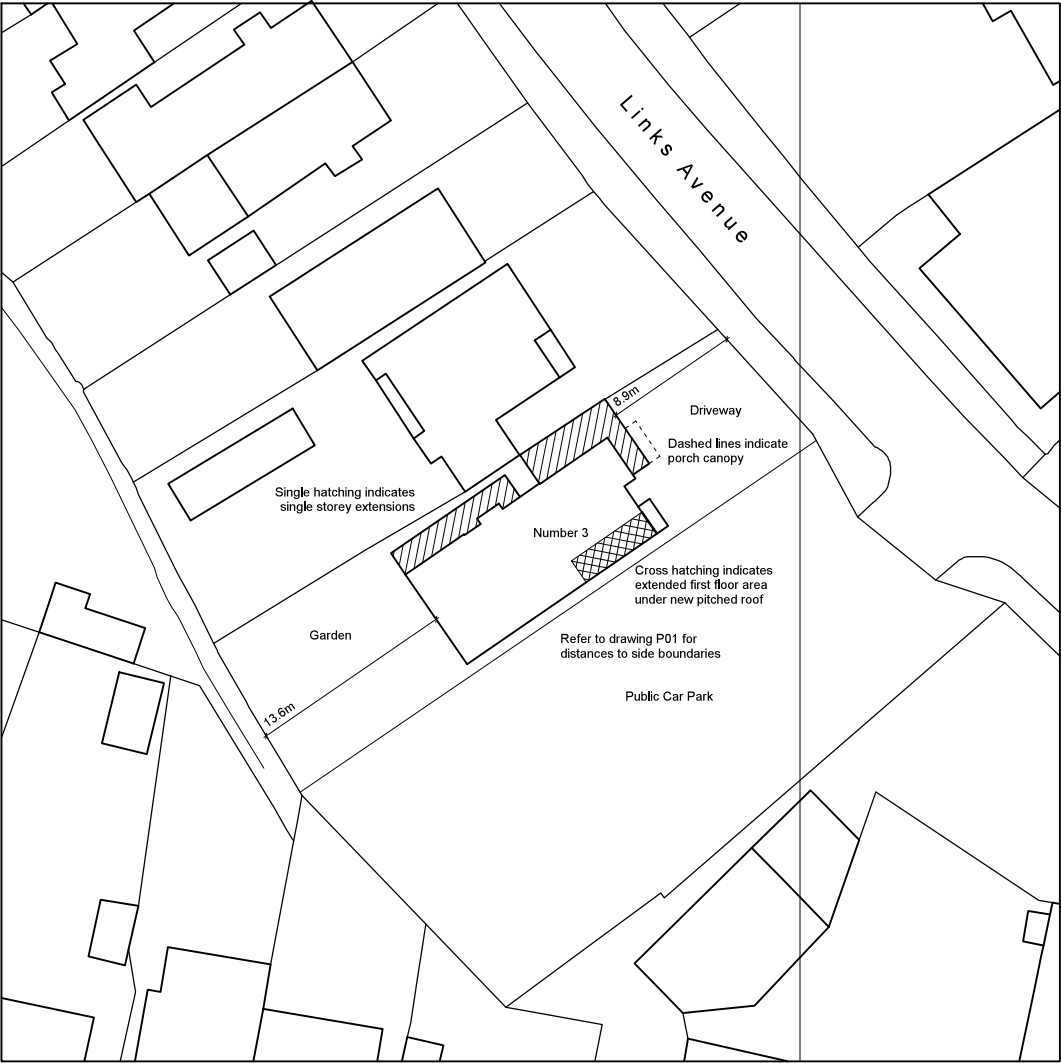

Block Plan
Scale 1:500



Location Plan
Scale 1:1250

Serial Number 125751
©Crown Copyright and database right 2017
Ordnance Survey License: 100048957
Reproduction in whole or part is prohibited without the prior permission of Ordnance Survey

Architectura
Architectural Design & Drawing Service

Proposed Extension and Alterations
at 3 Links Avenue
for Mr and Mrs A Ashment

Drawing P03 October 2017 Scale 1:100 @ A3
Planning Drawing - Roof Plan, Block Plan & Location Plan

