


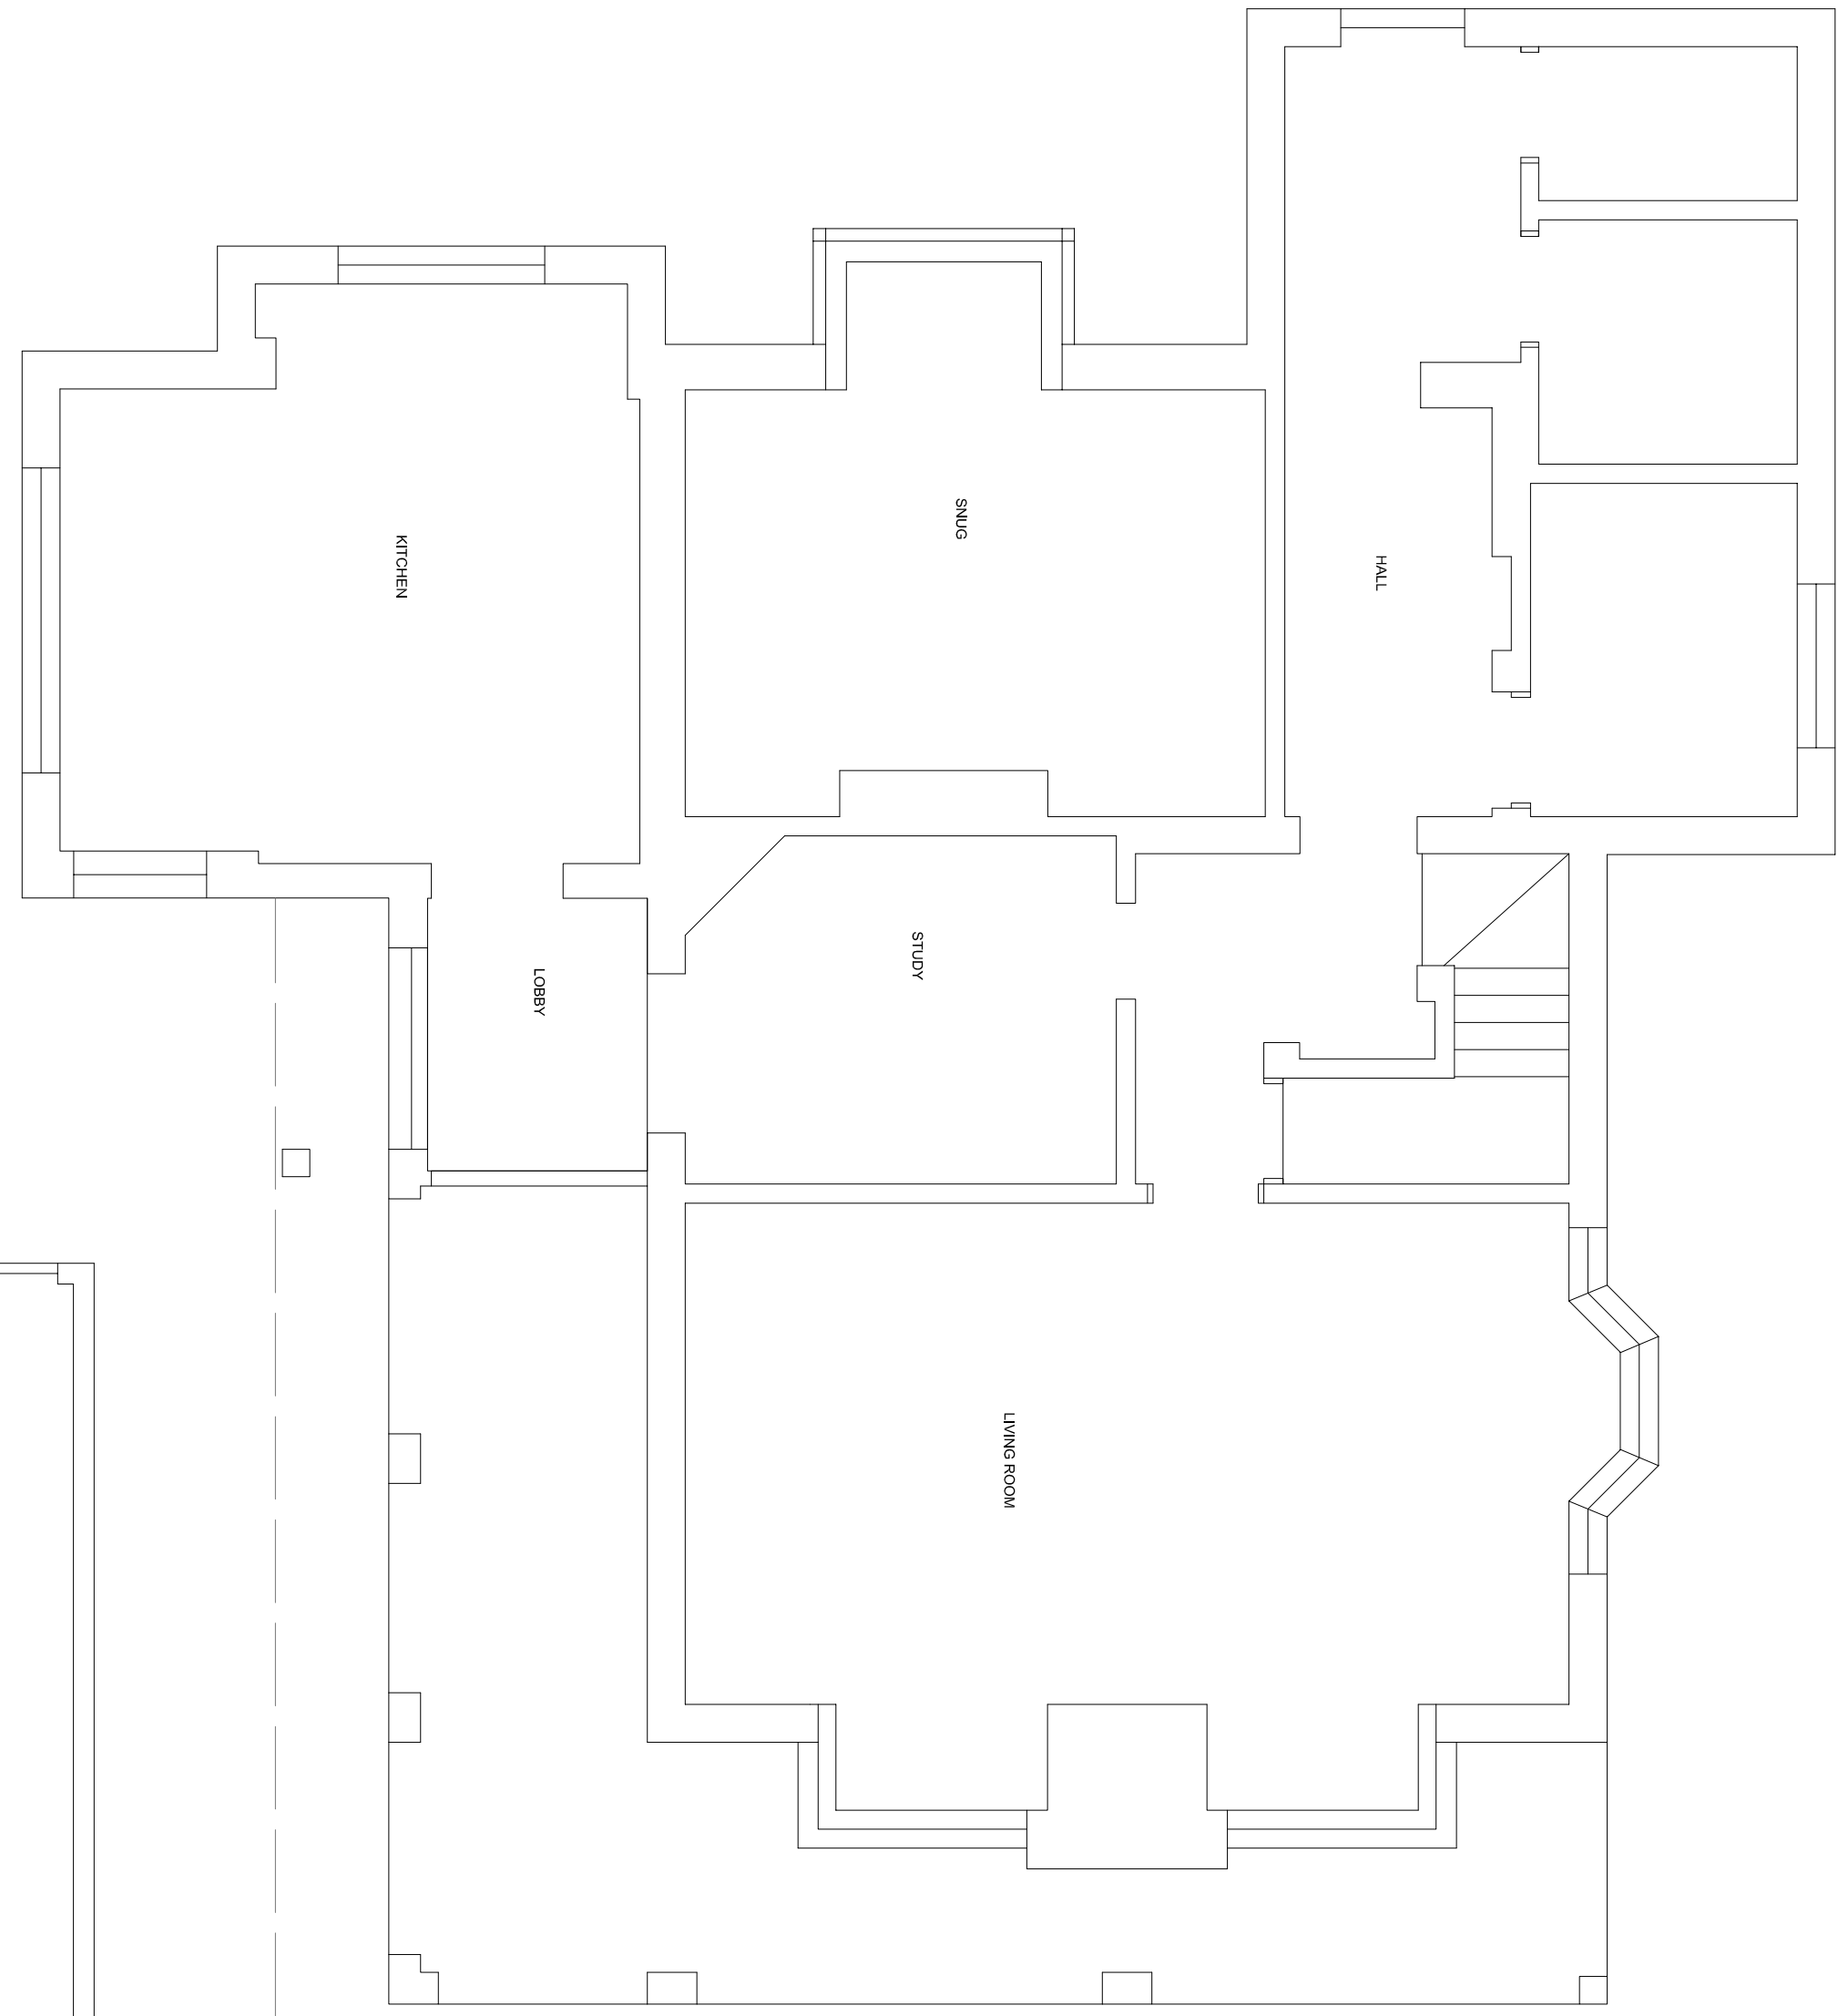


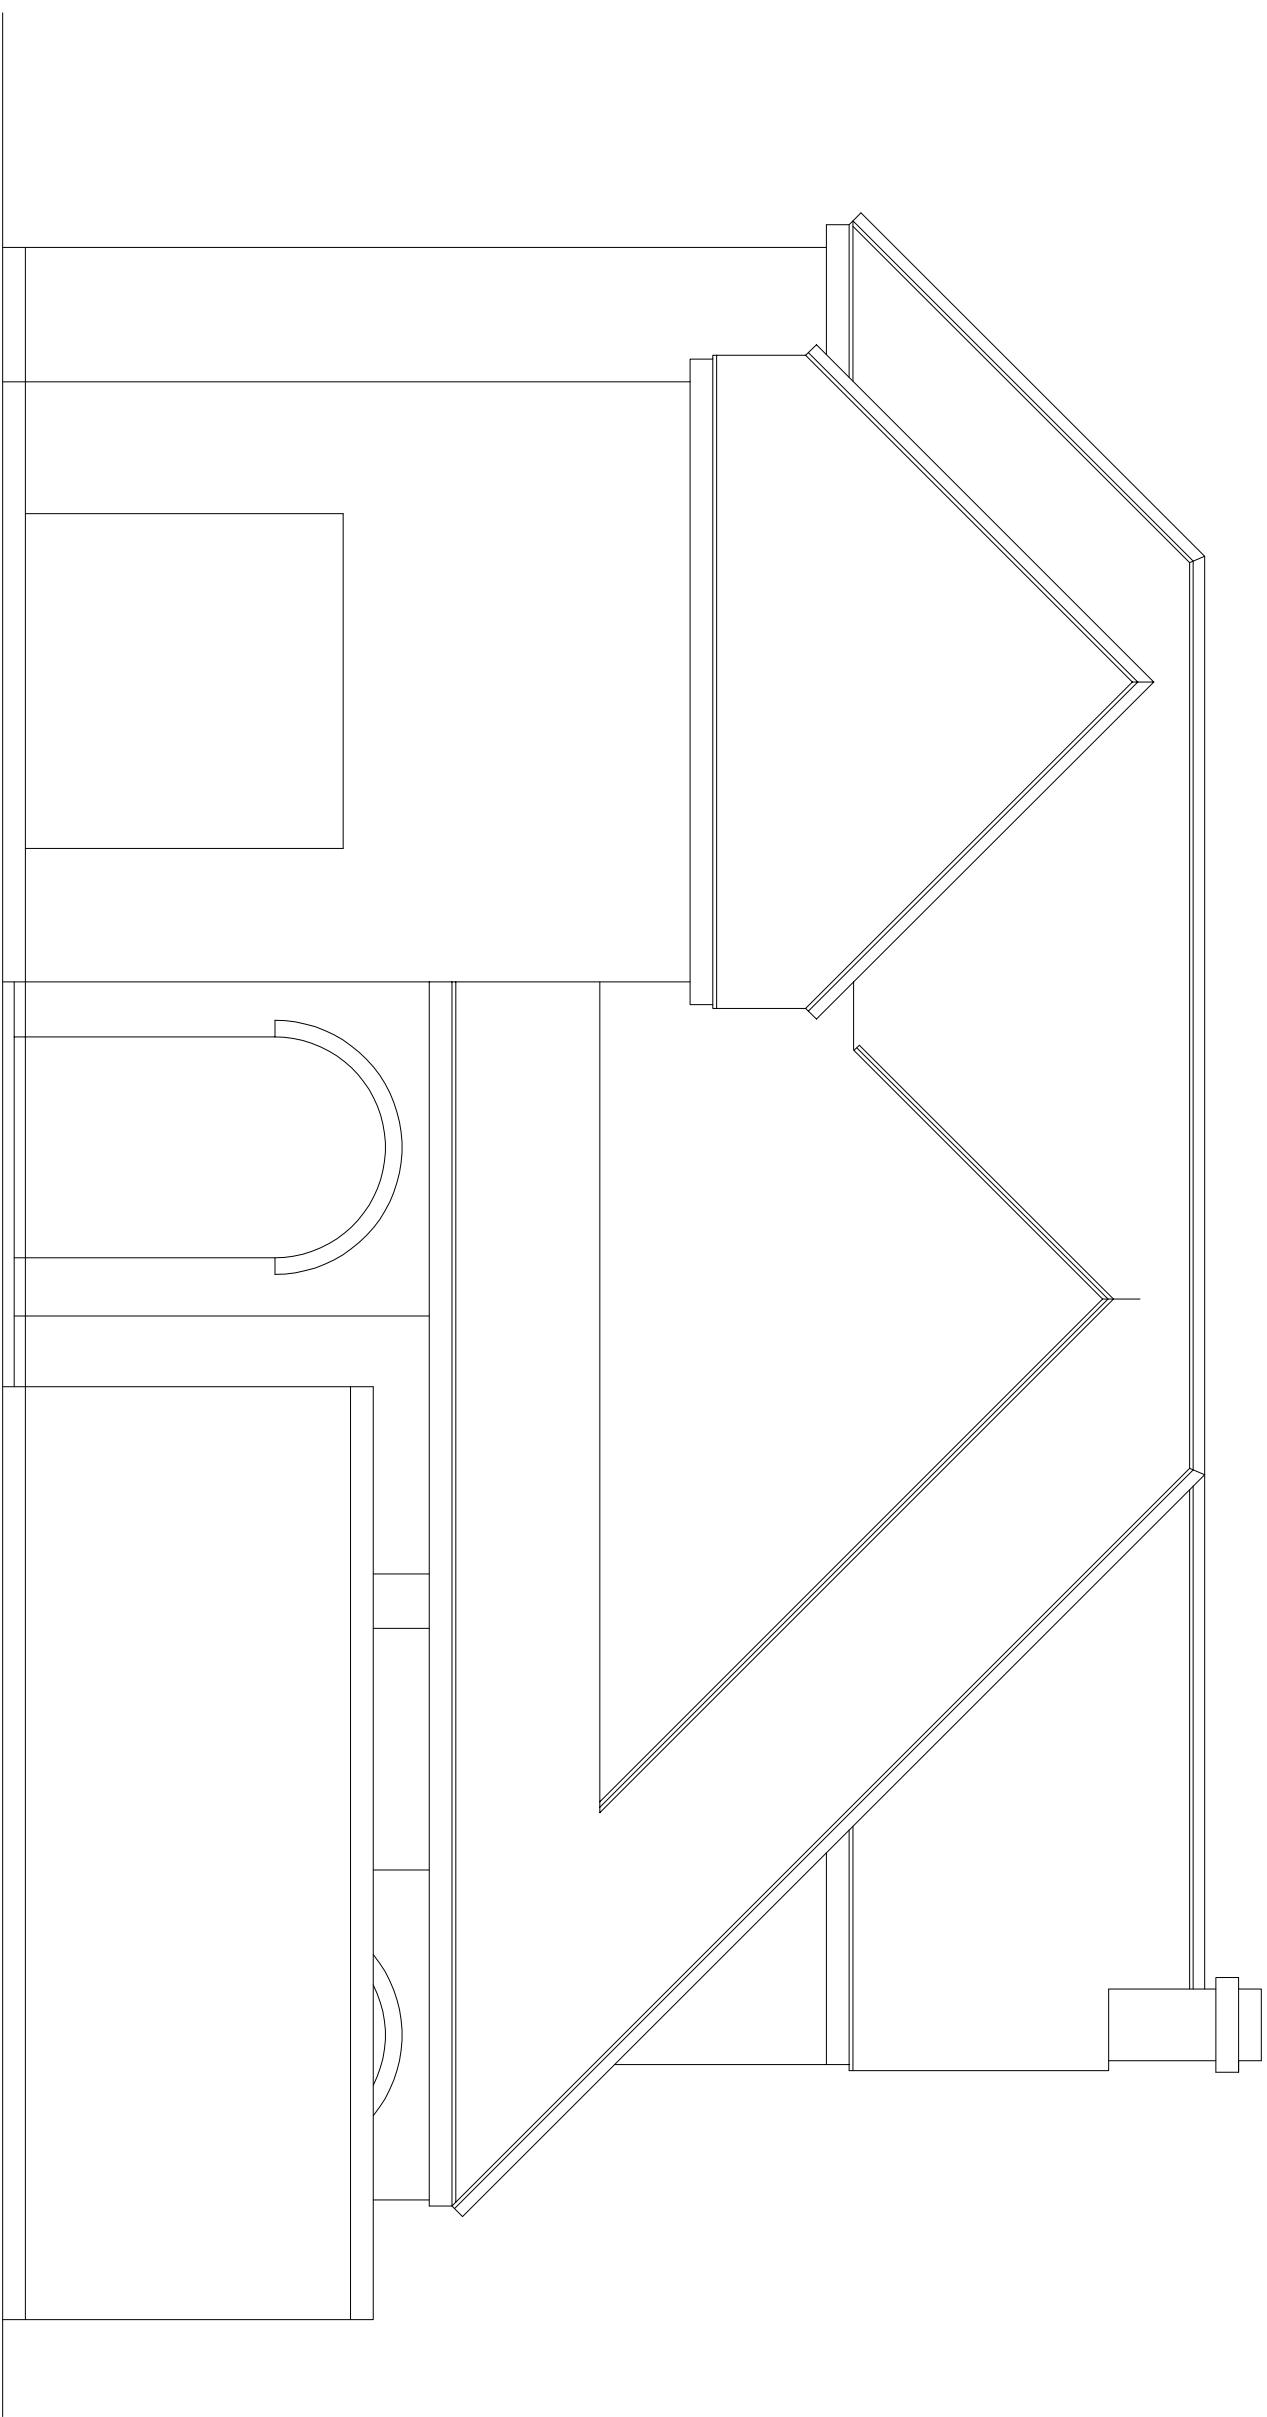

GROUND FLOOR PLAN

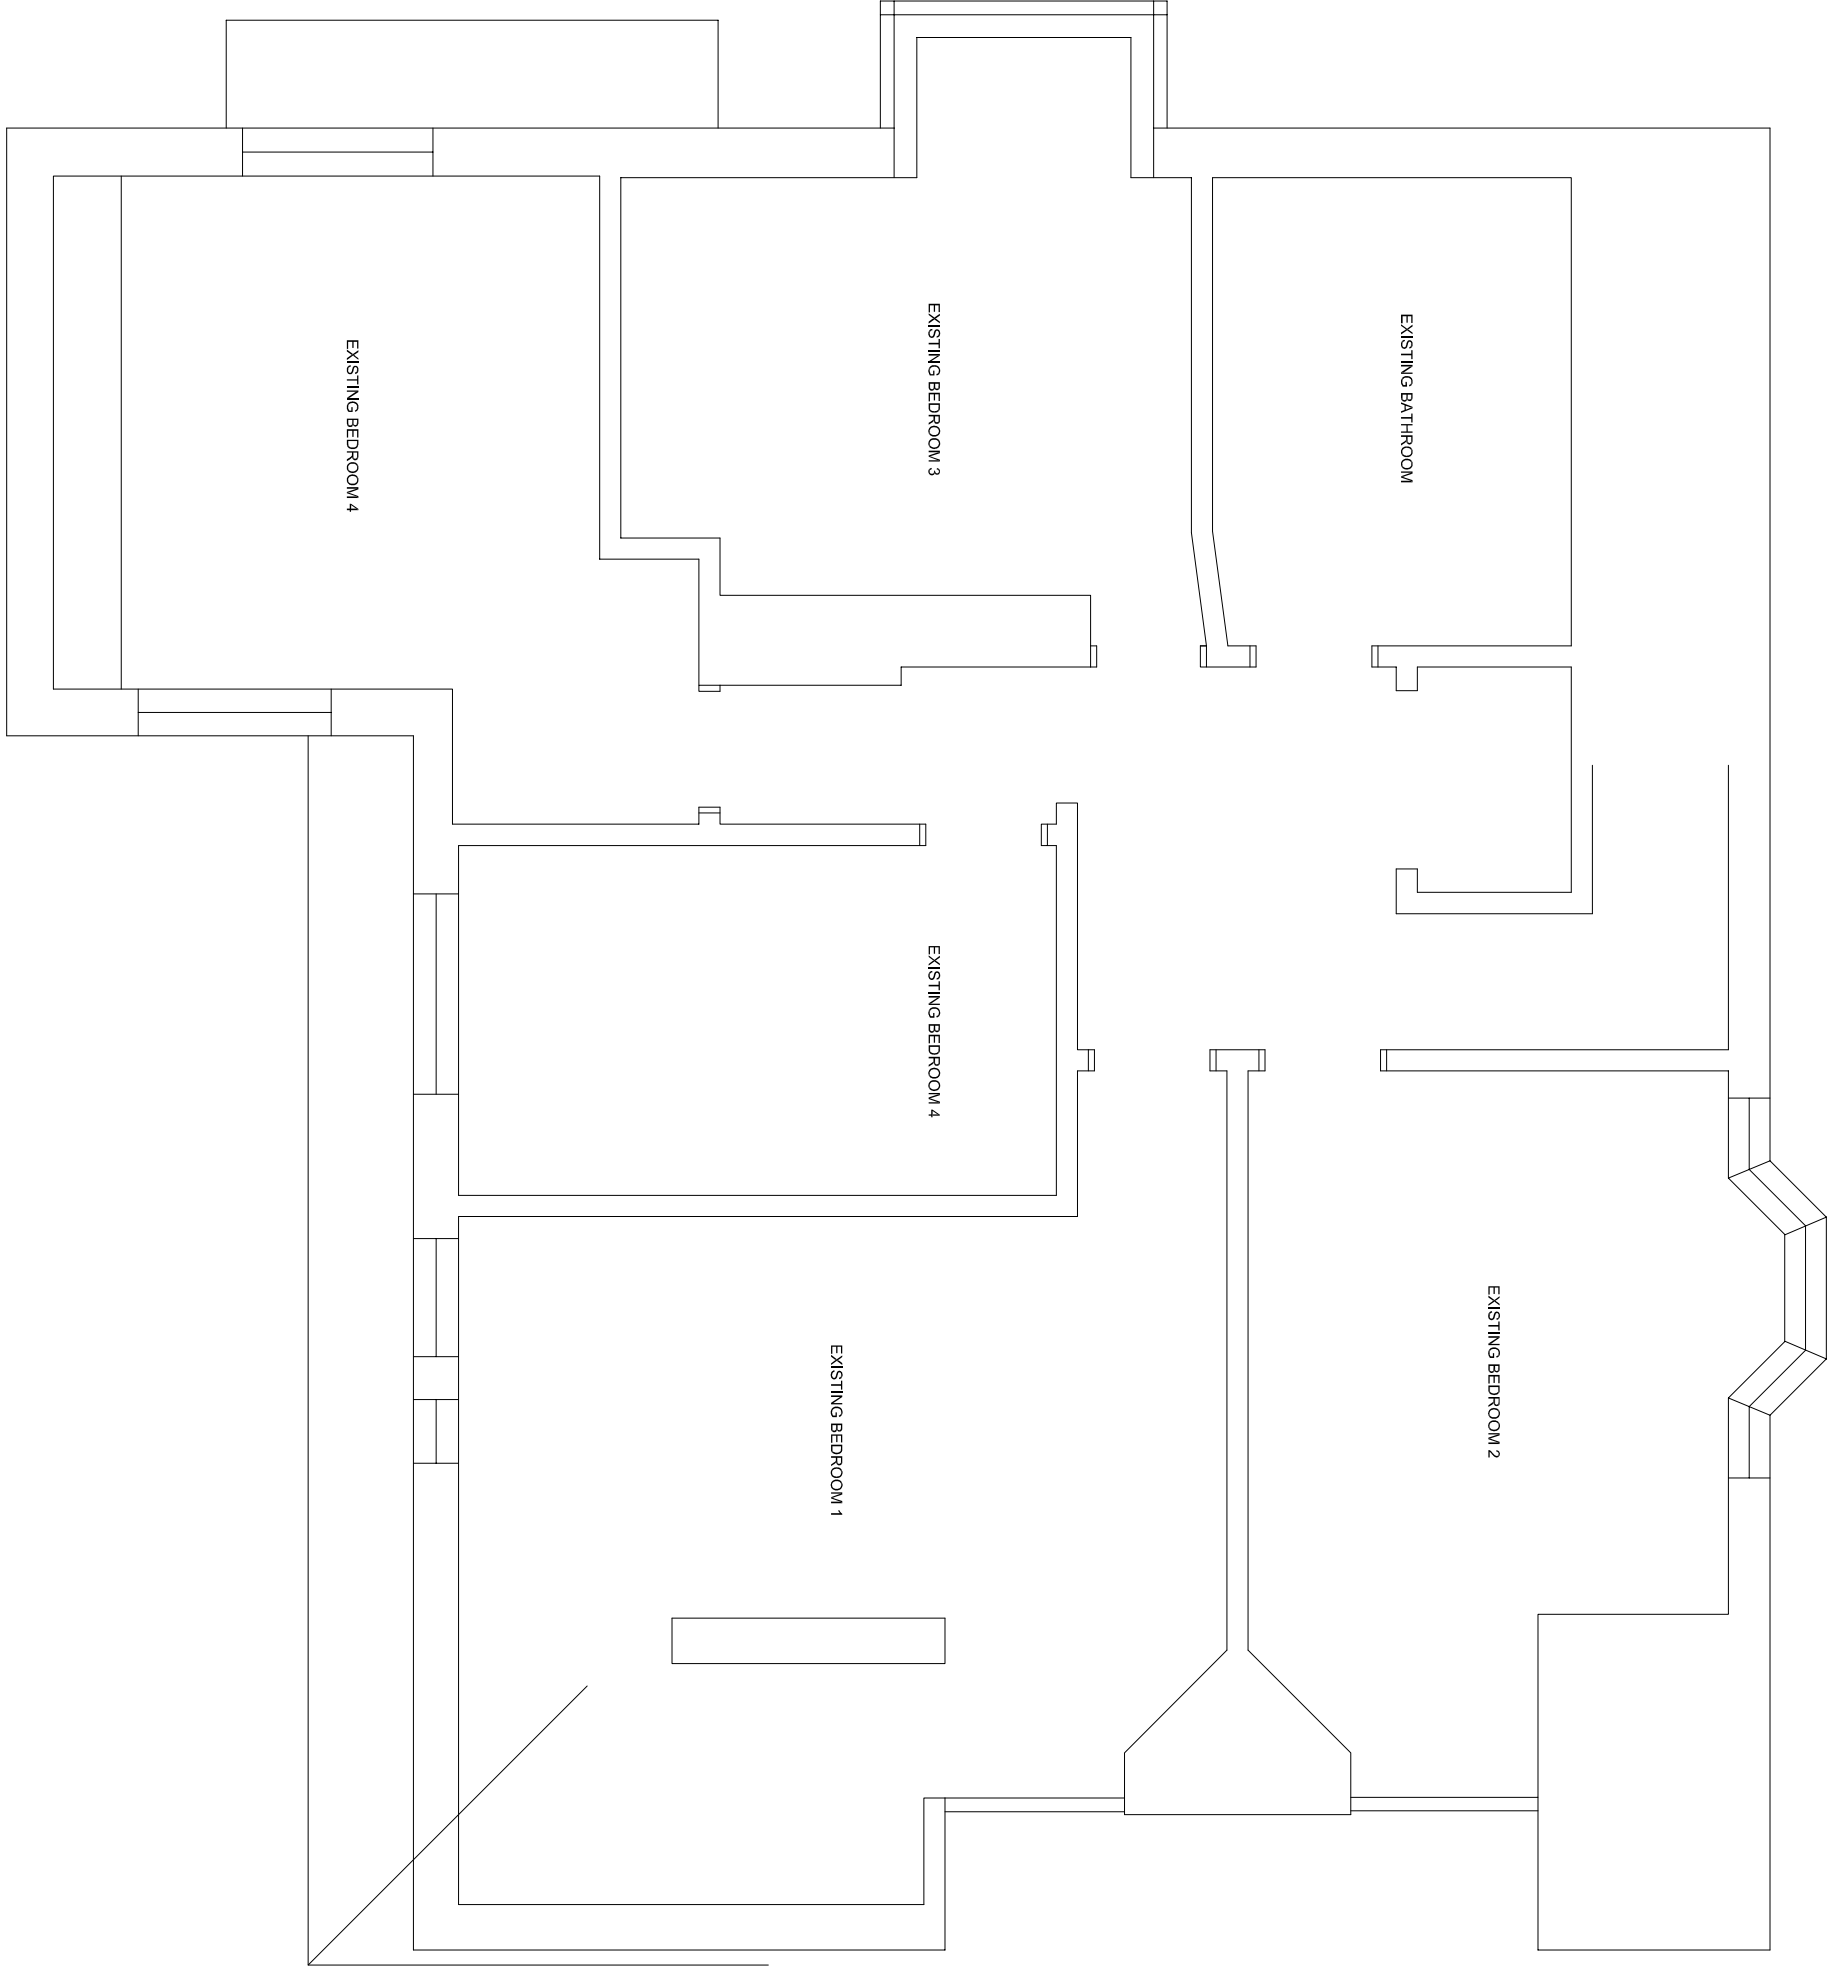

WEST ELEVATION

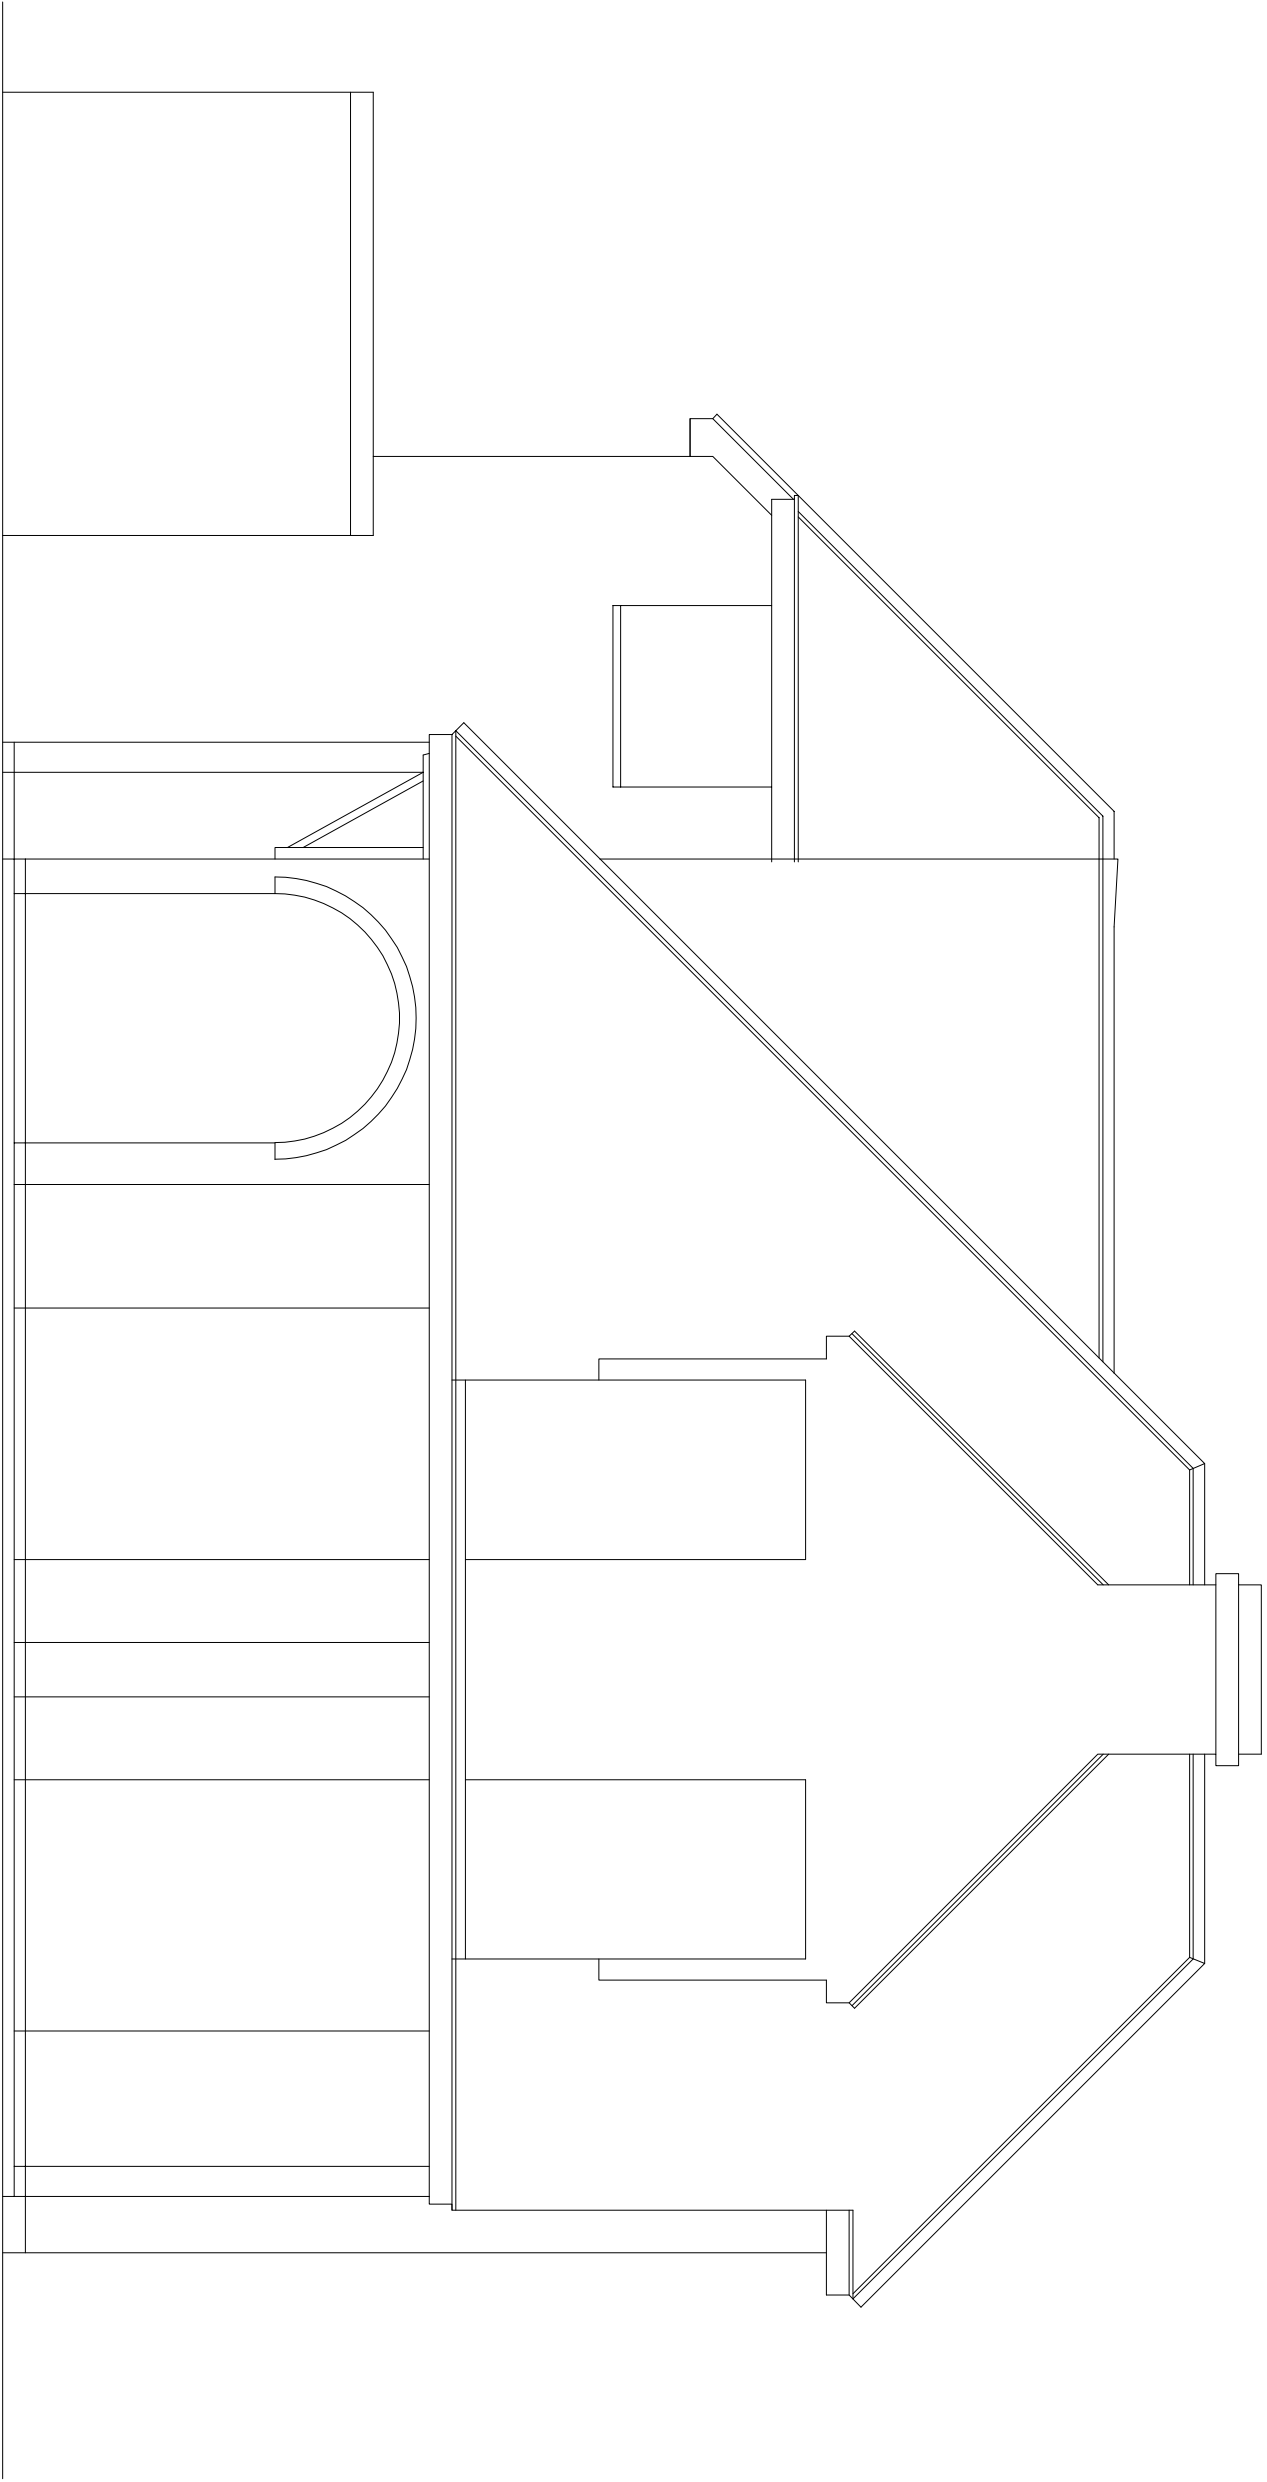

SOUTH ELEVATION

PROJECT TITLE:
PROPOSED GARAGE & BEDROOM
30 Admiralty Road, Tipton

DRAWING TITLE:
SURVEY AS EXISTING
Plans & Elevations

AUG-2017

DATE: 25/09/2017

A1 - 1:50

REVISIONS:

Drawn by: MJW

DWG No. S1001

REV No. /