
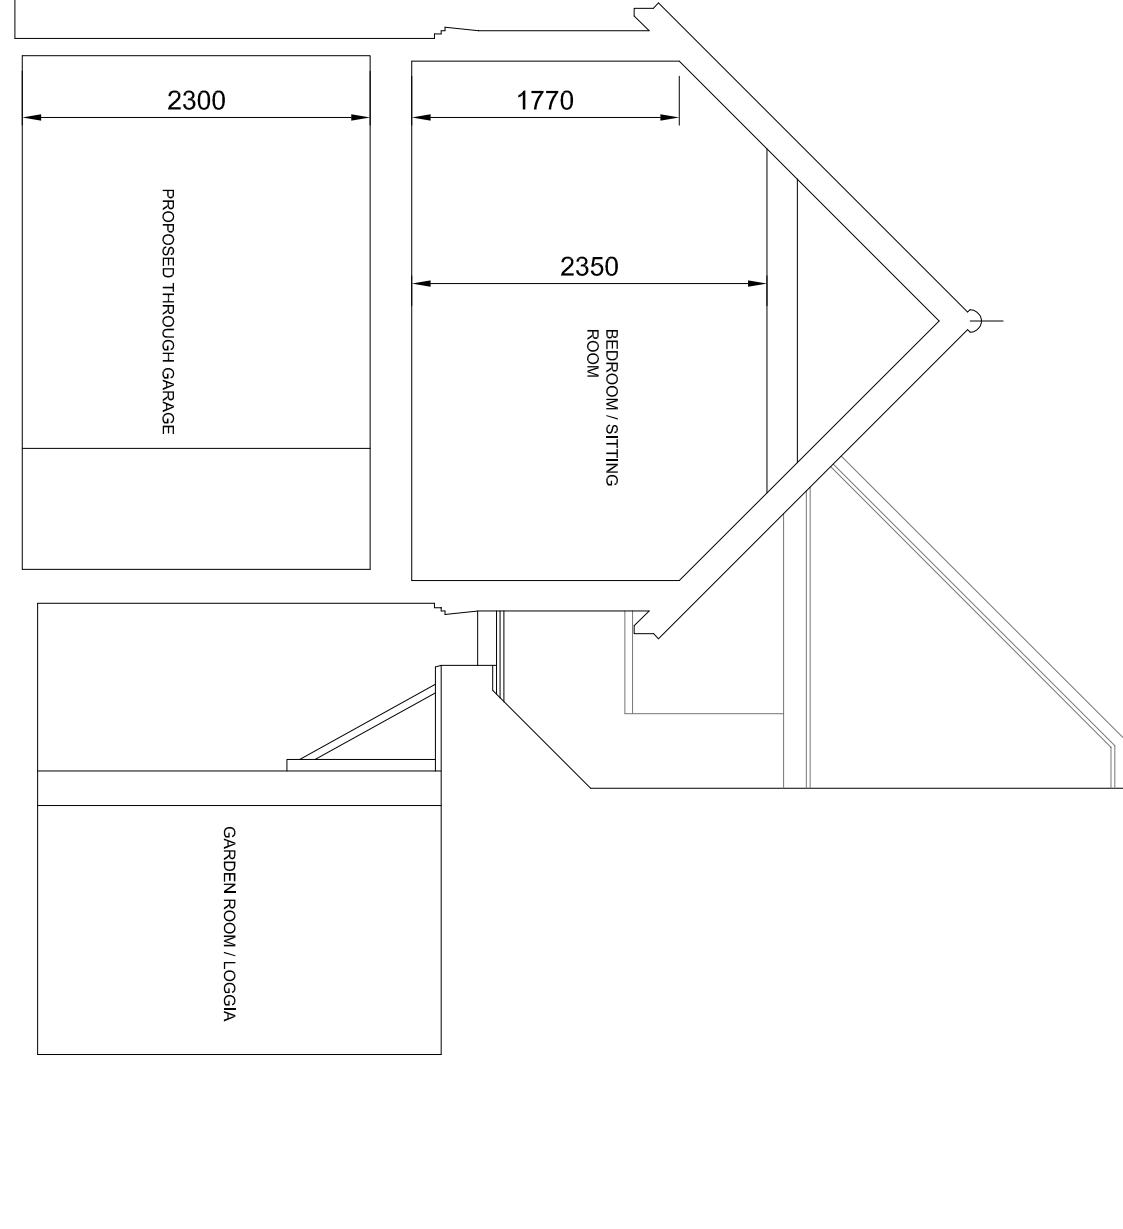
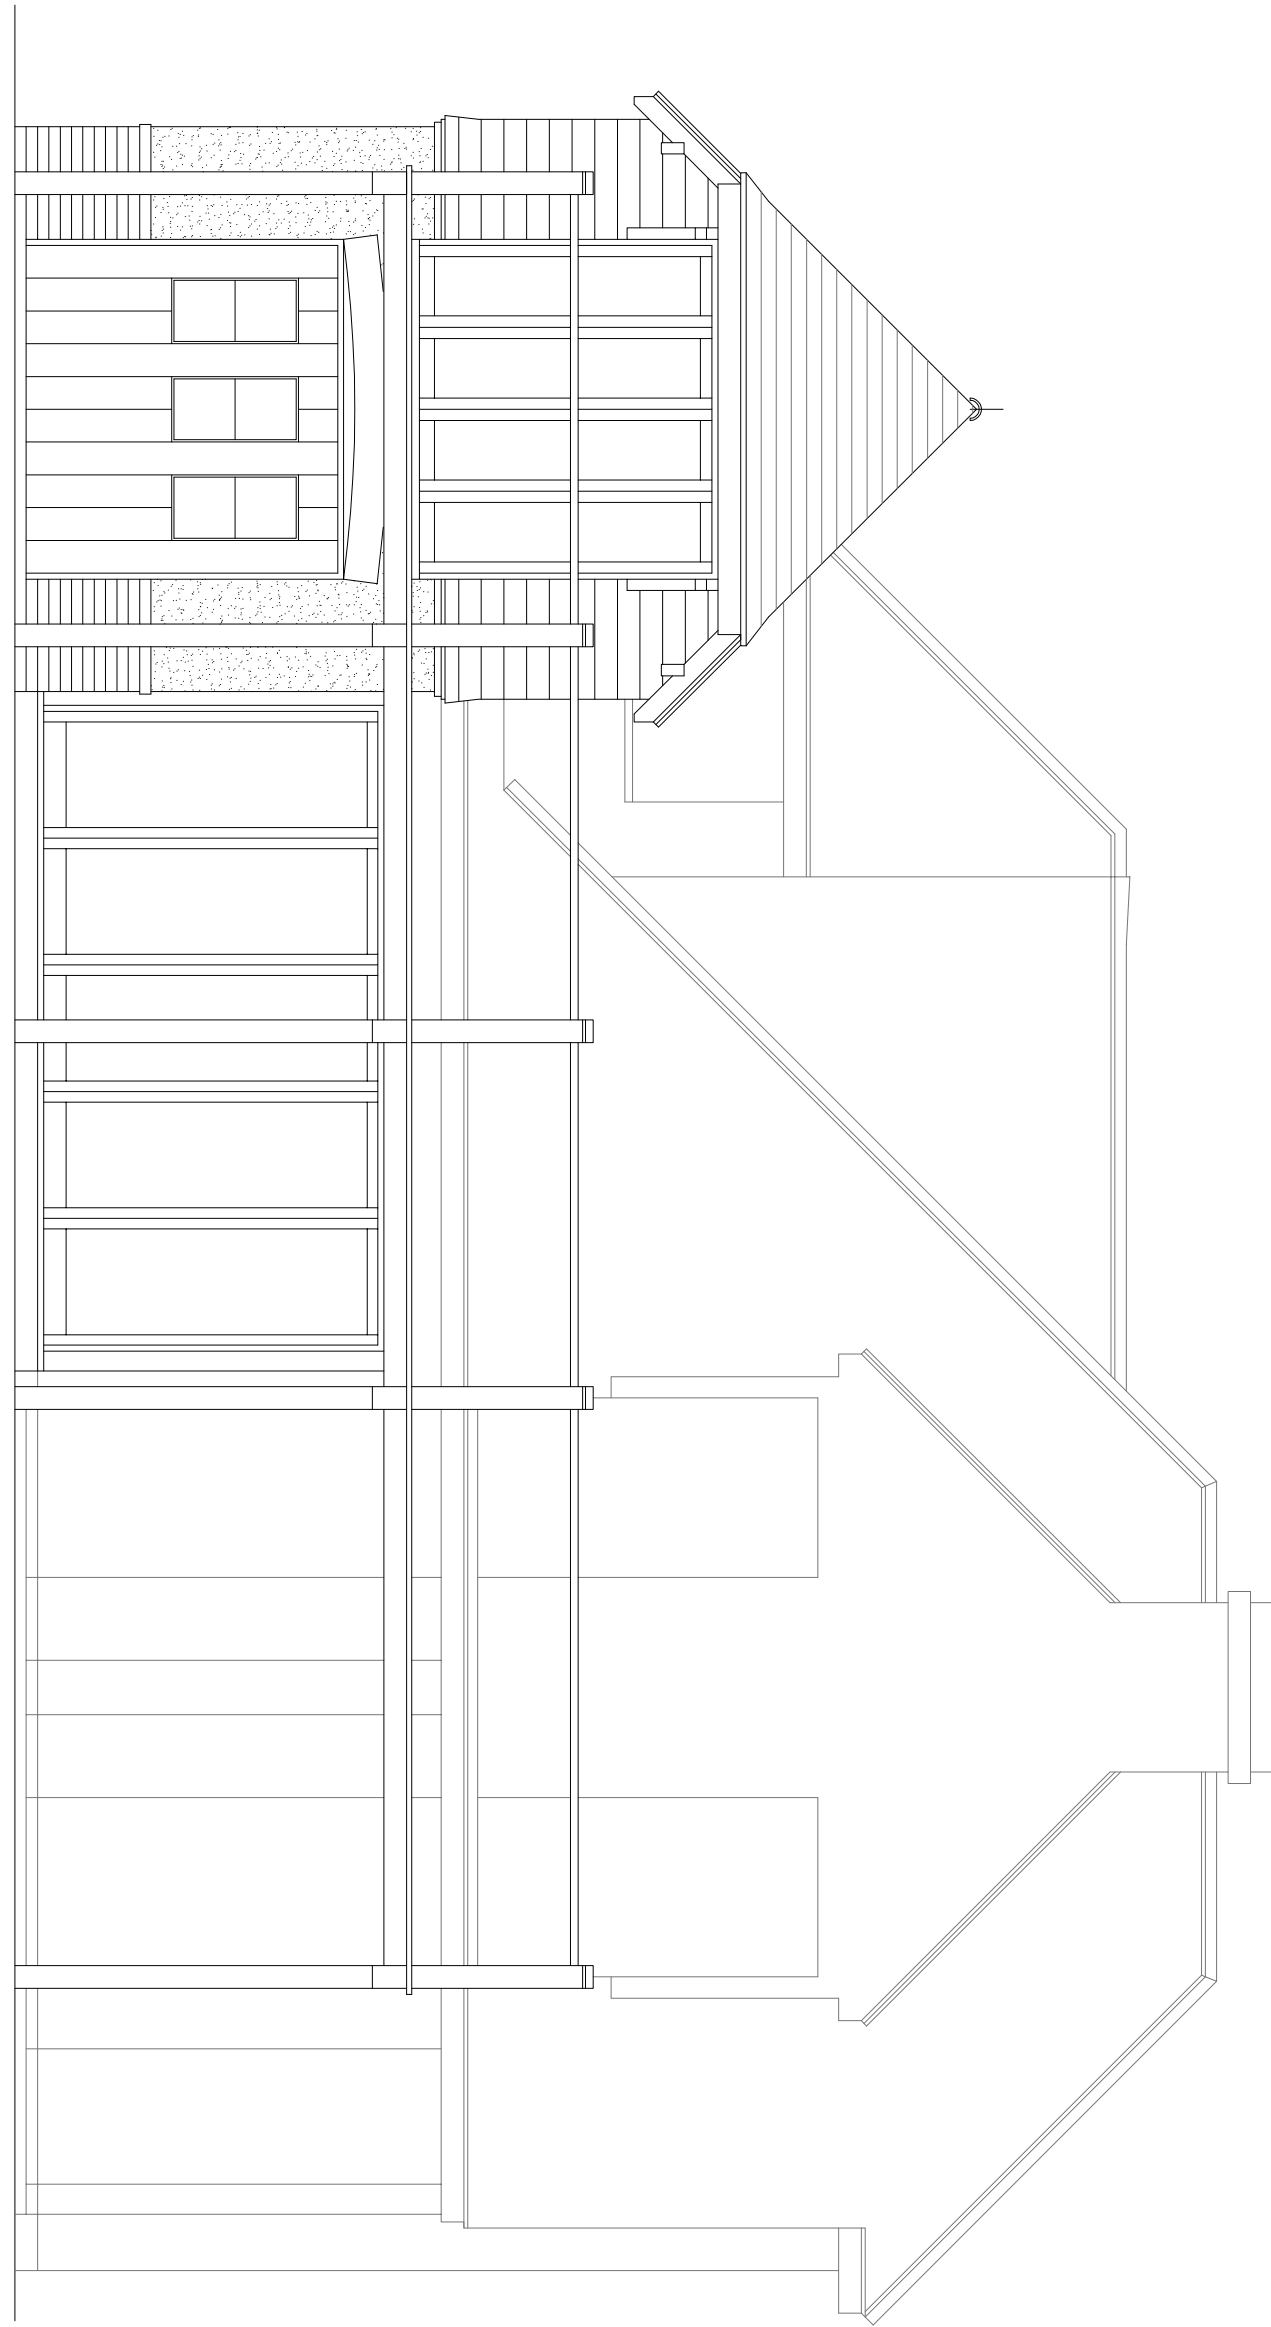
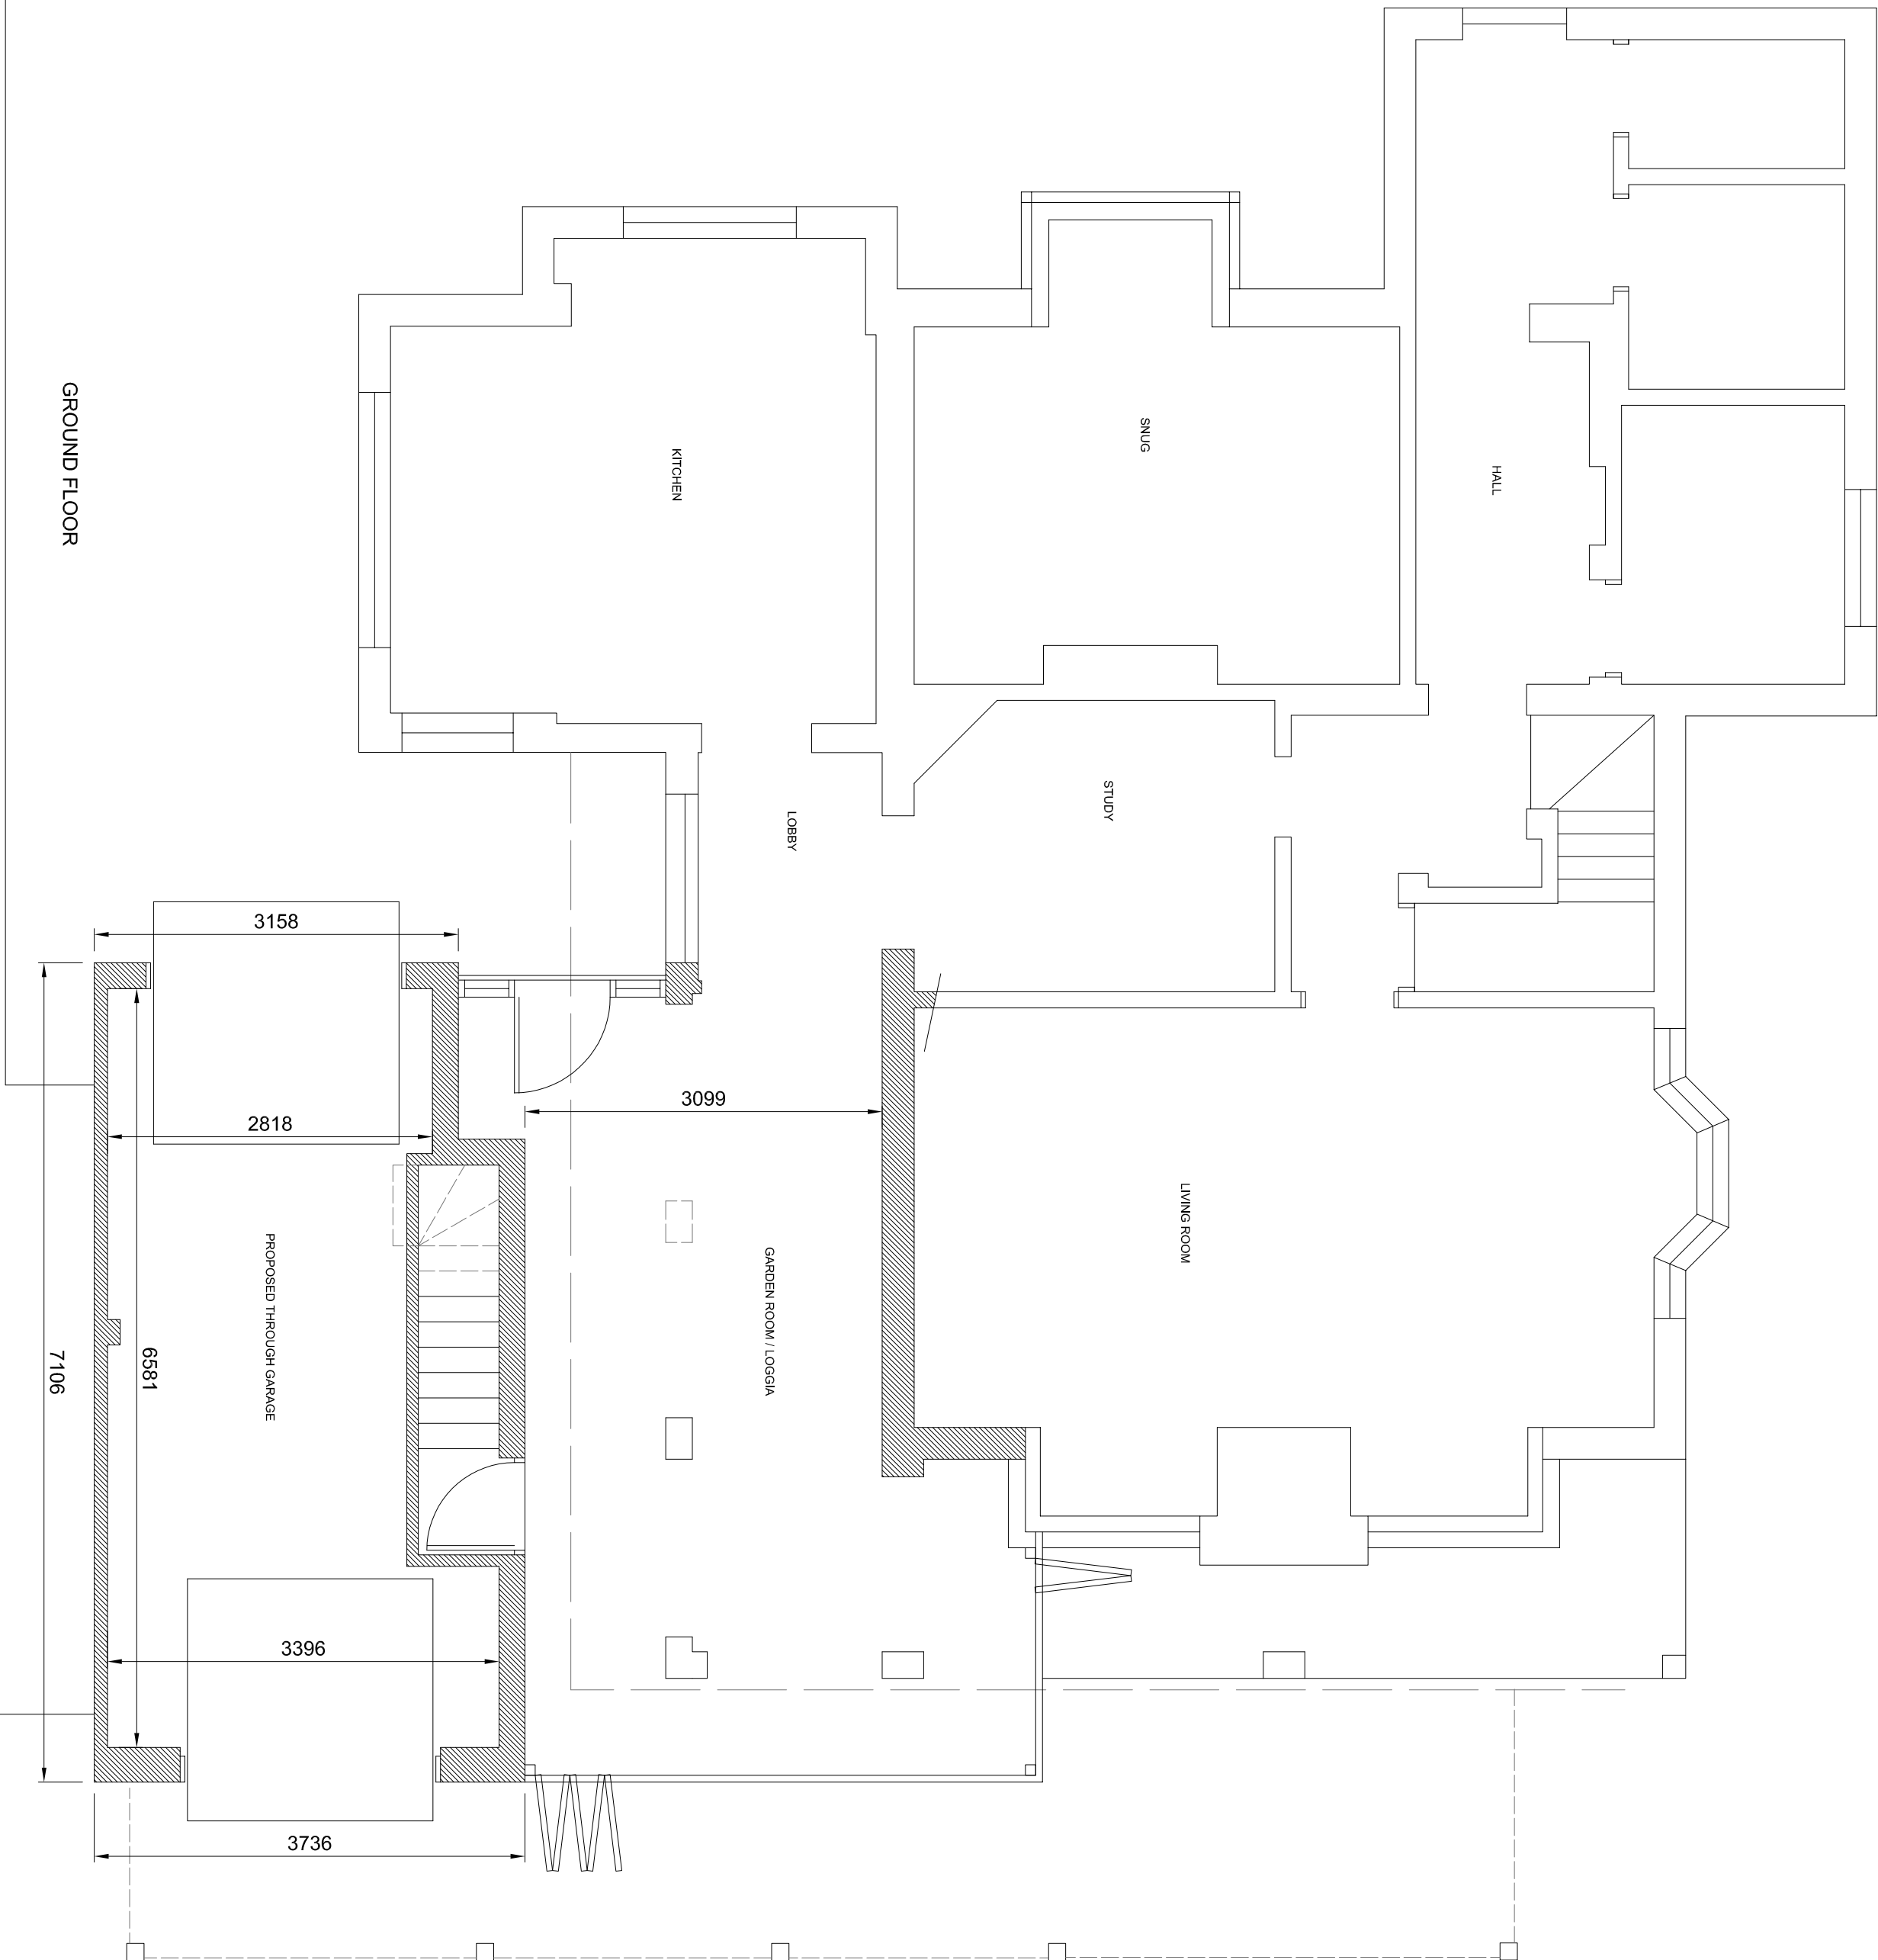
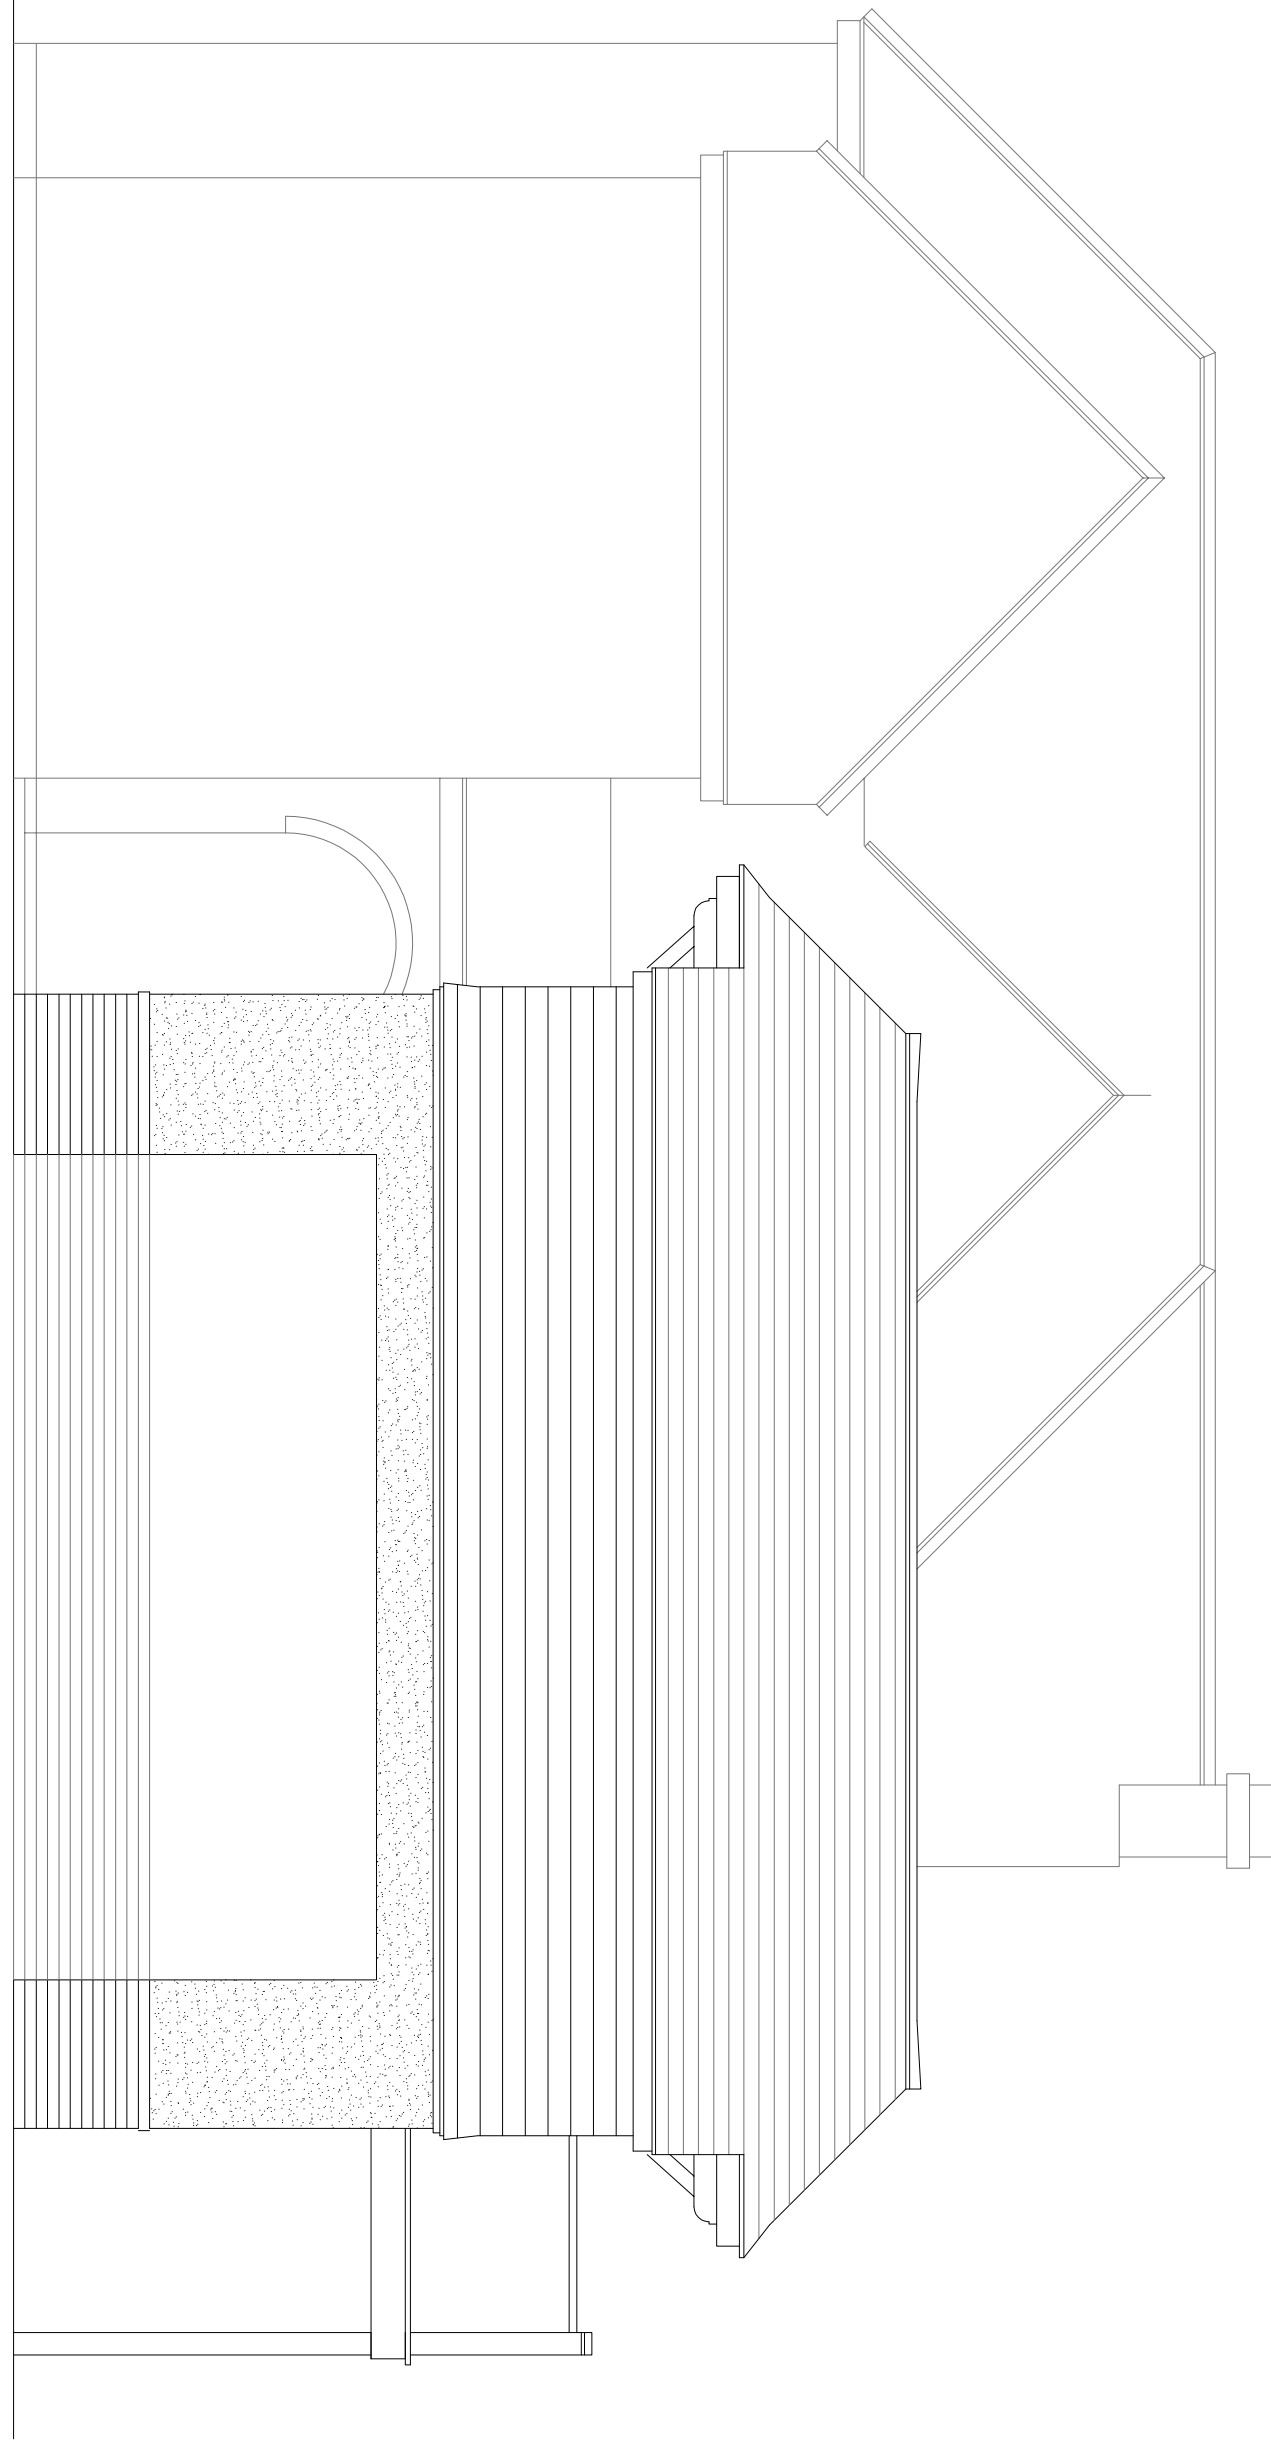
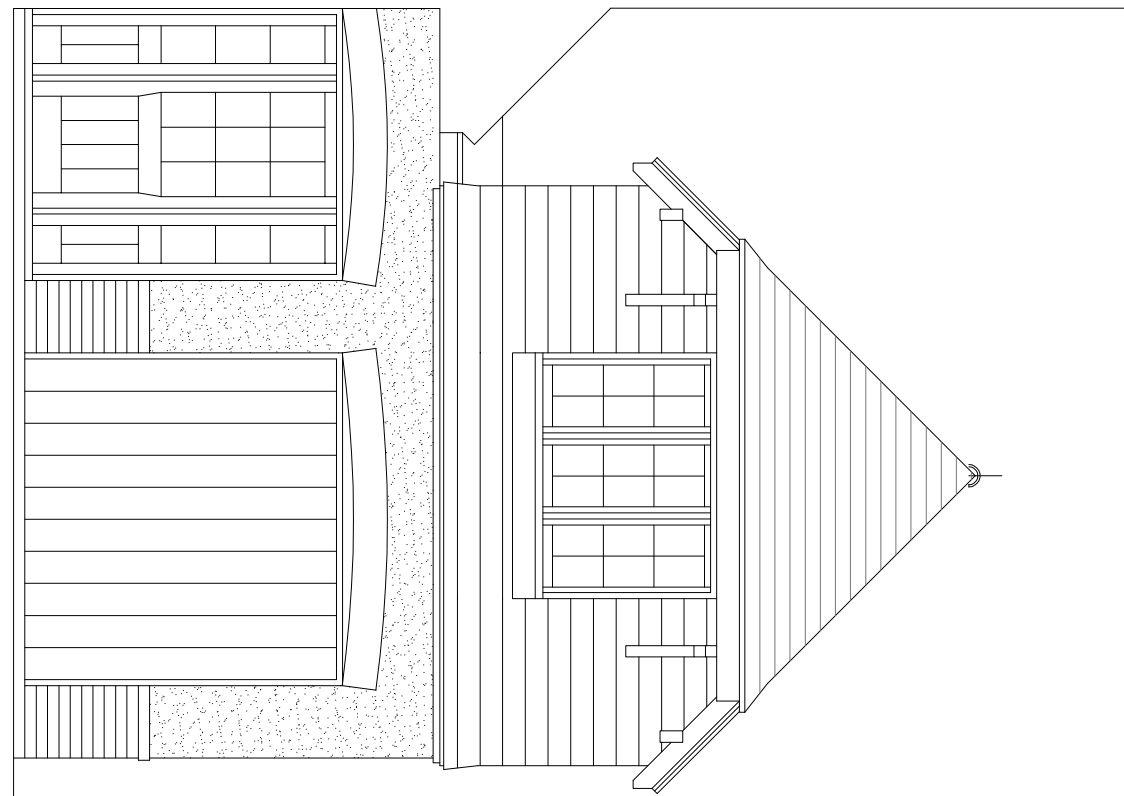


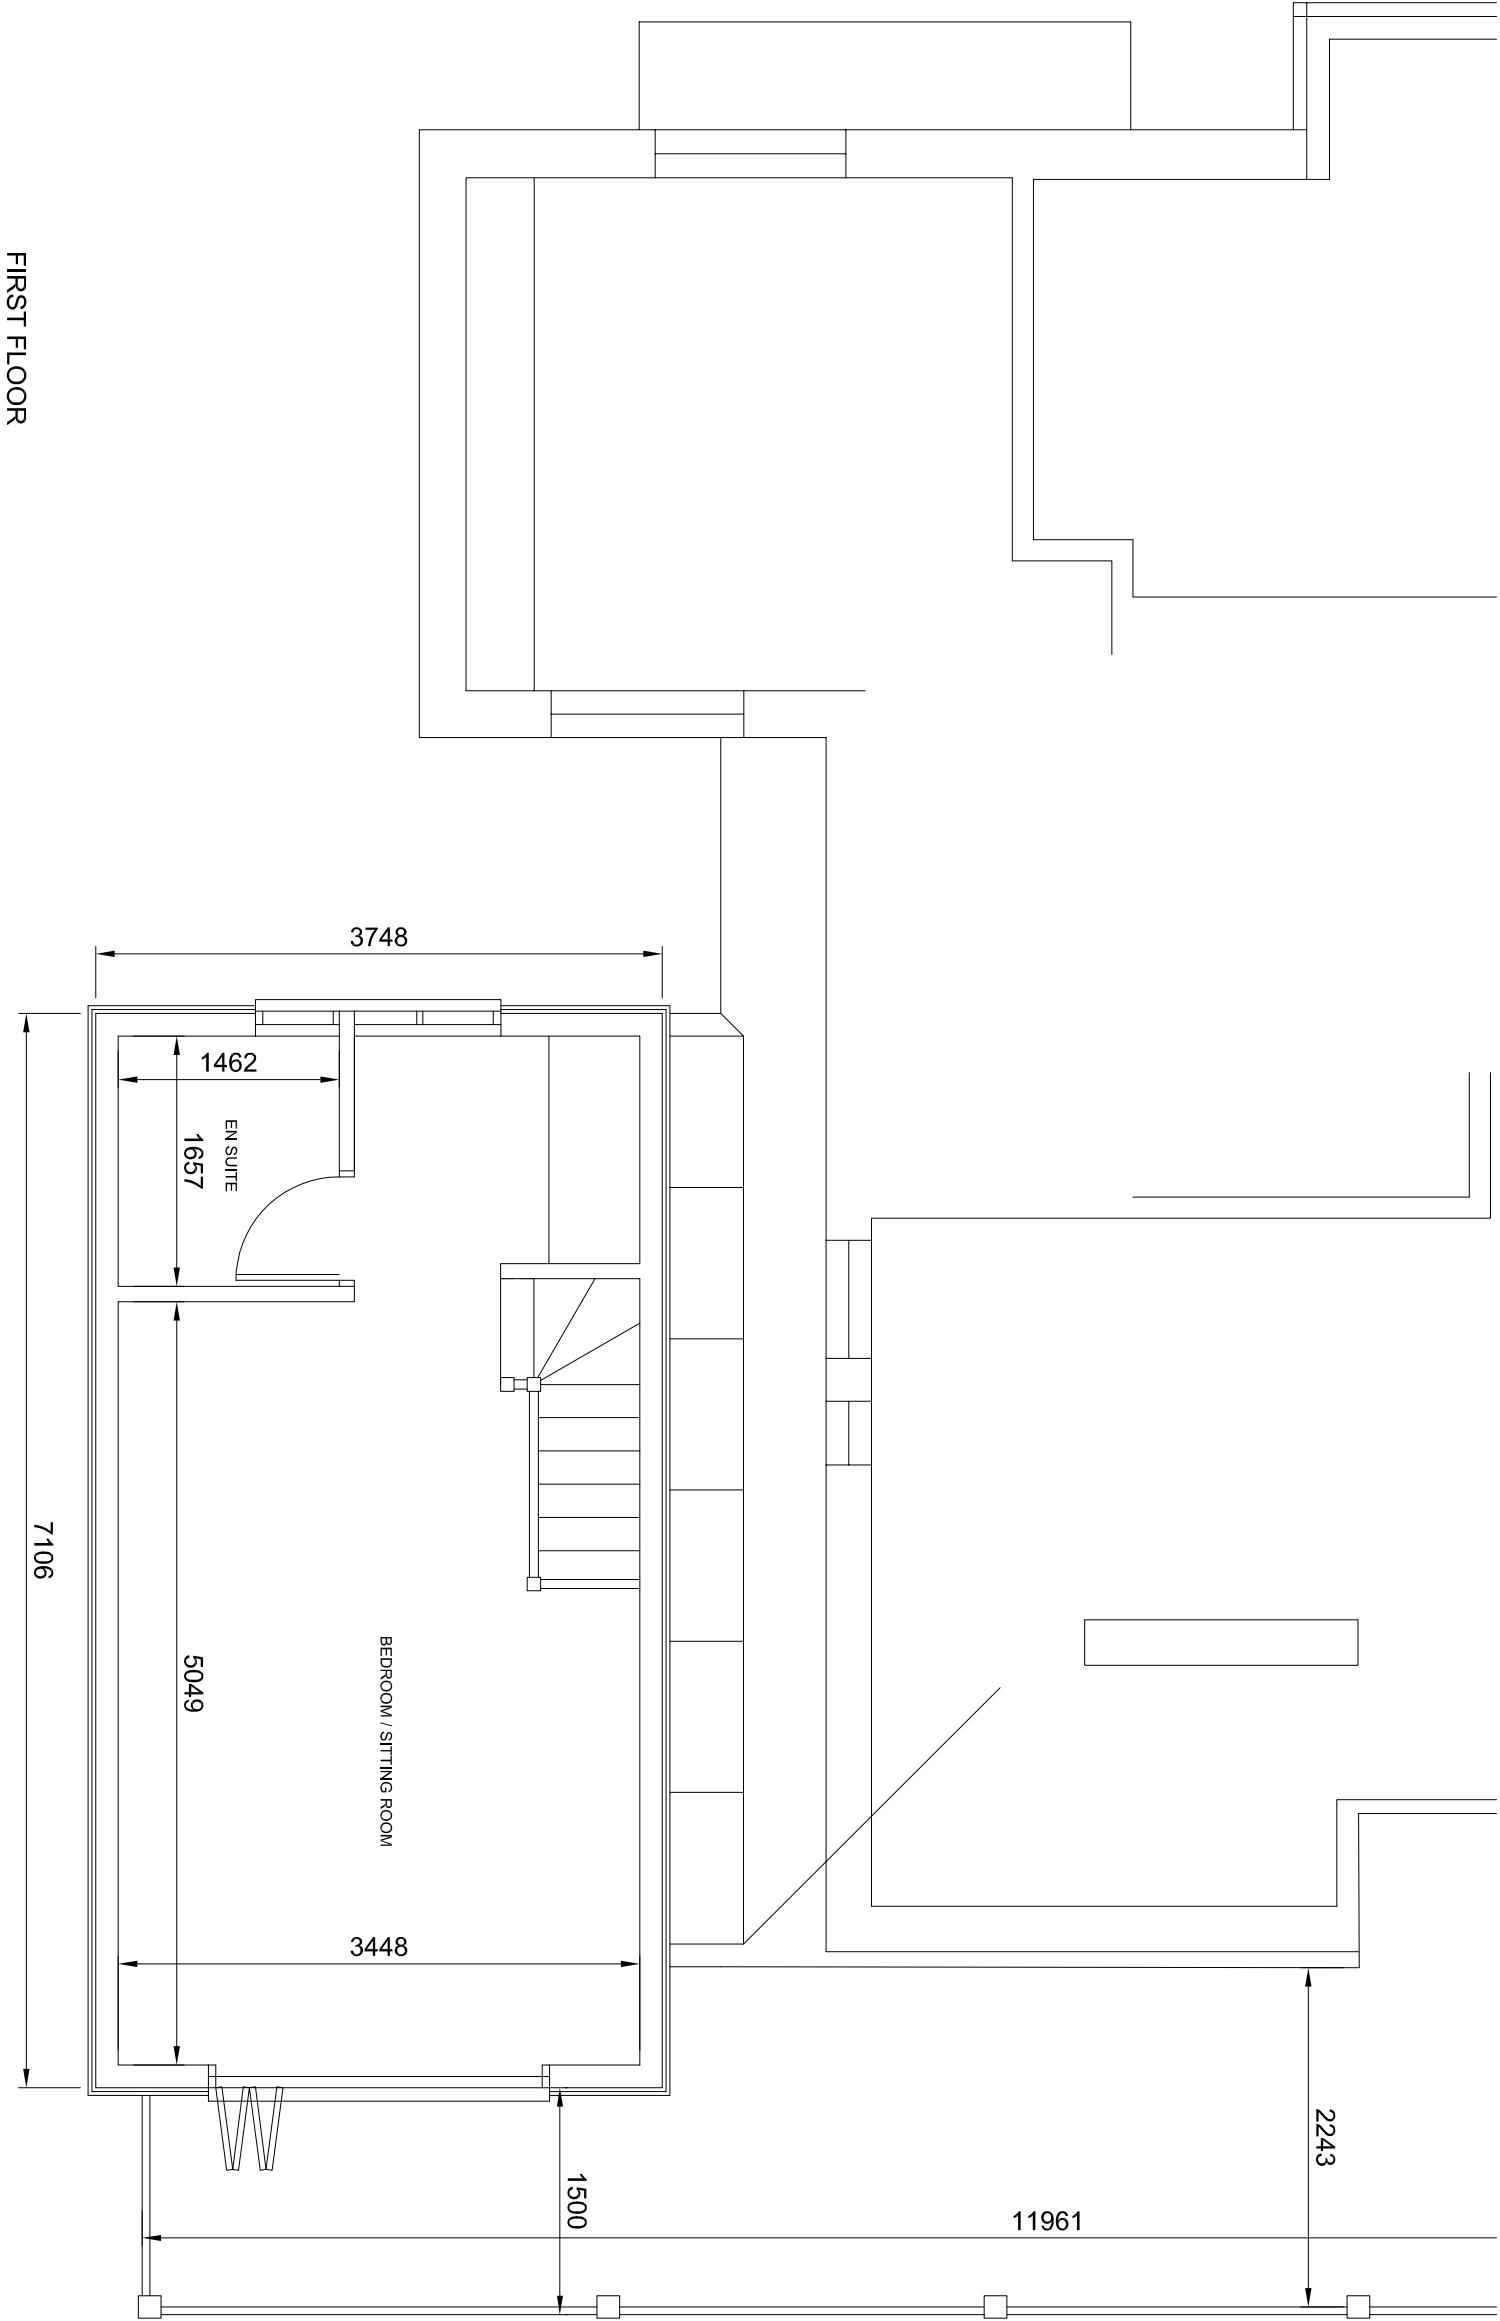

REAR ELEVATION

CROSS SECTION

PROJECT TITLE:
PROPOSED GARAGE & BEDROOM
30 Admiralty Road, Tipton

DRAWING TITLE:
PLANNING PROPOSAL
Plans & Elevations

DATE: 25/09/2017
REV: No. /

AUG-2017
A1 - 1:50

Drawn by: MJW
DWG No.: PL001

REVISIONS:
ARUN DISTRICT COUNCIL: FP075175H