


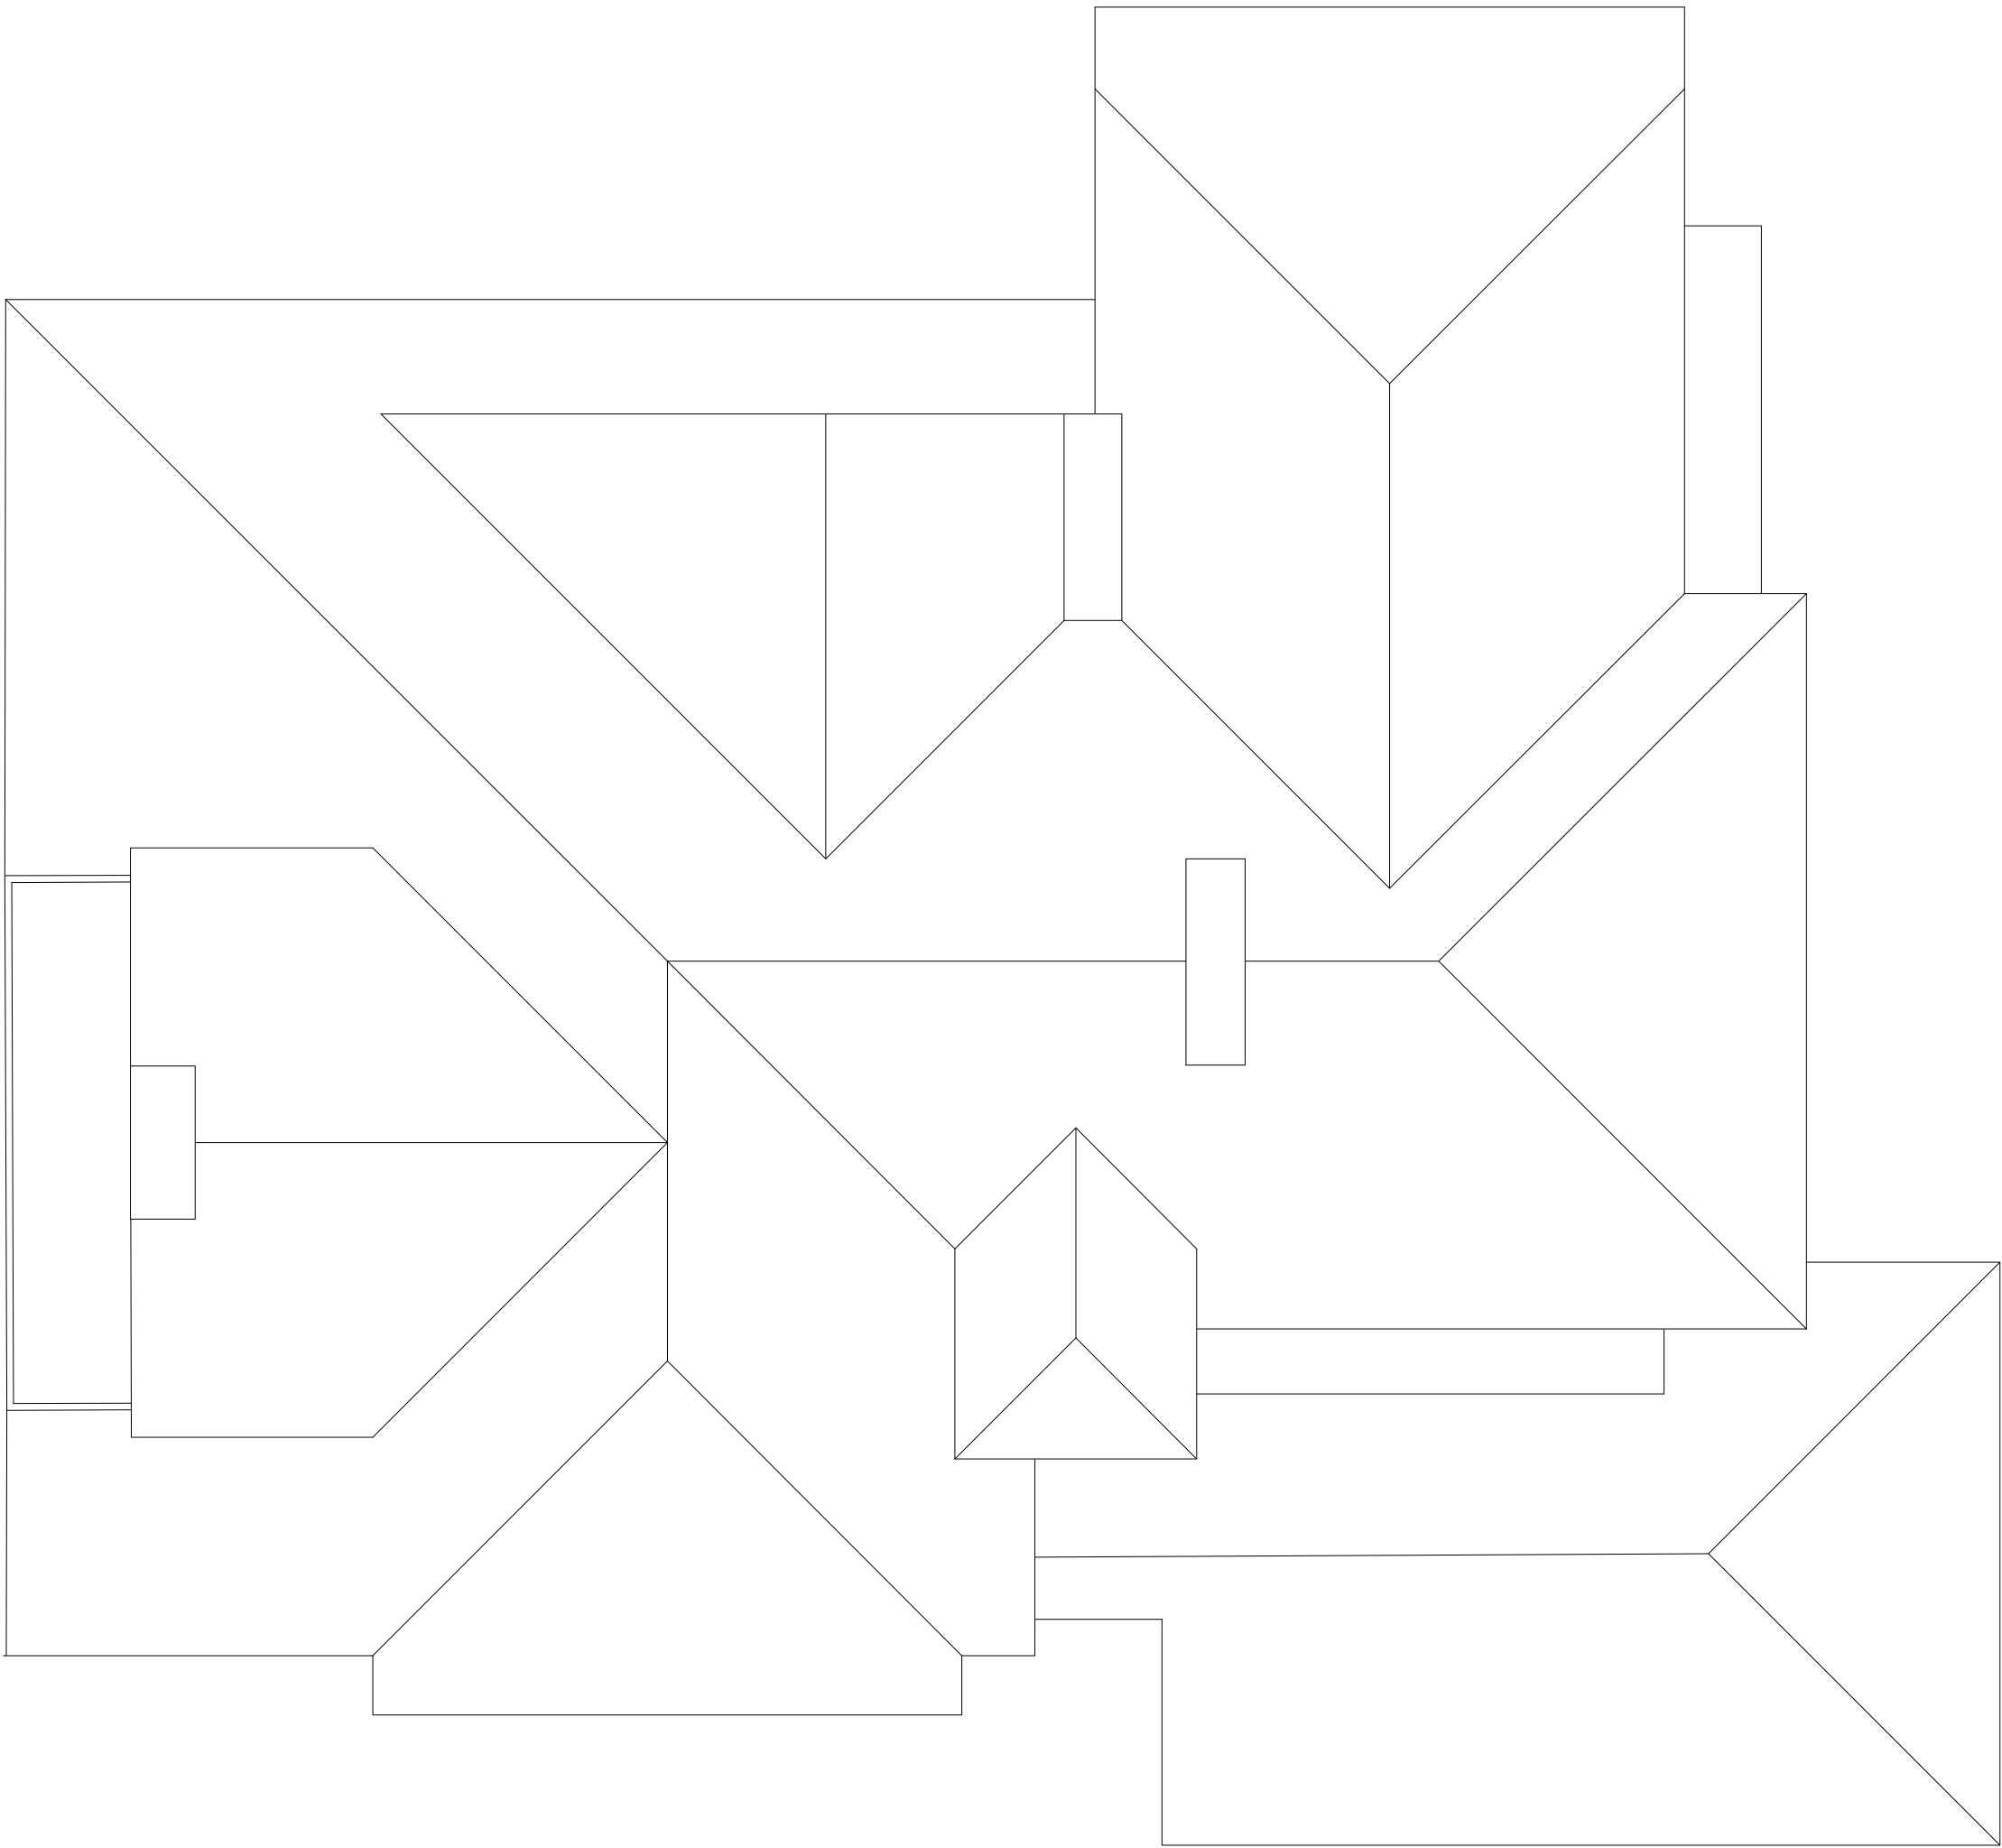


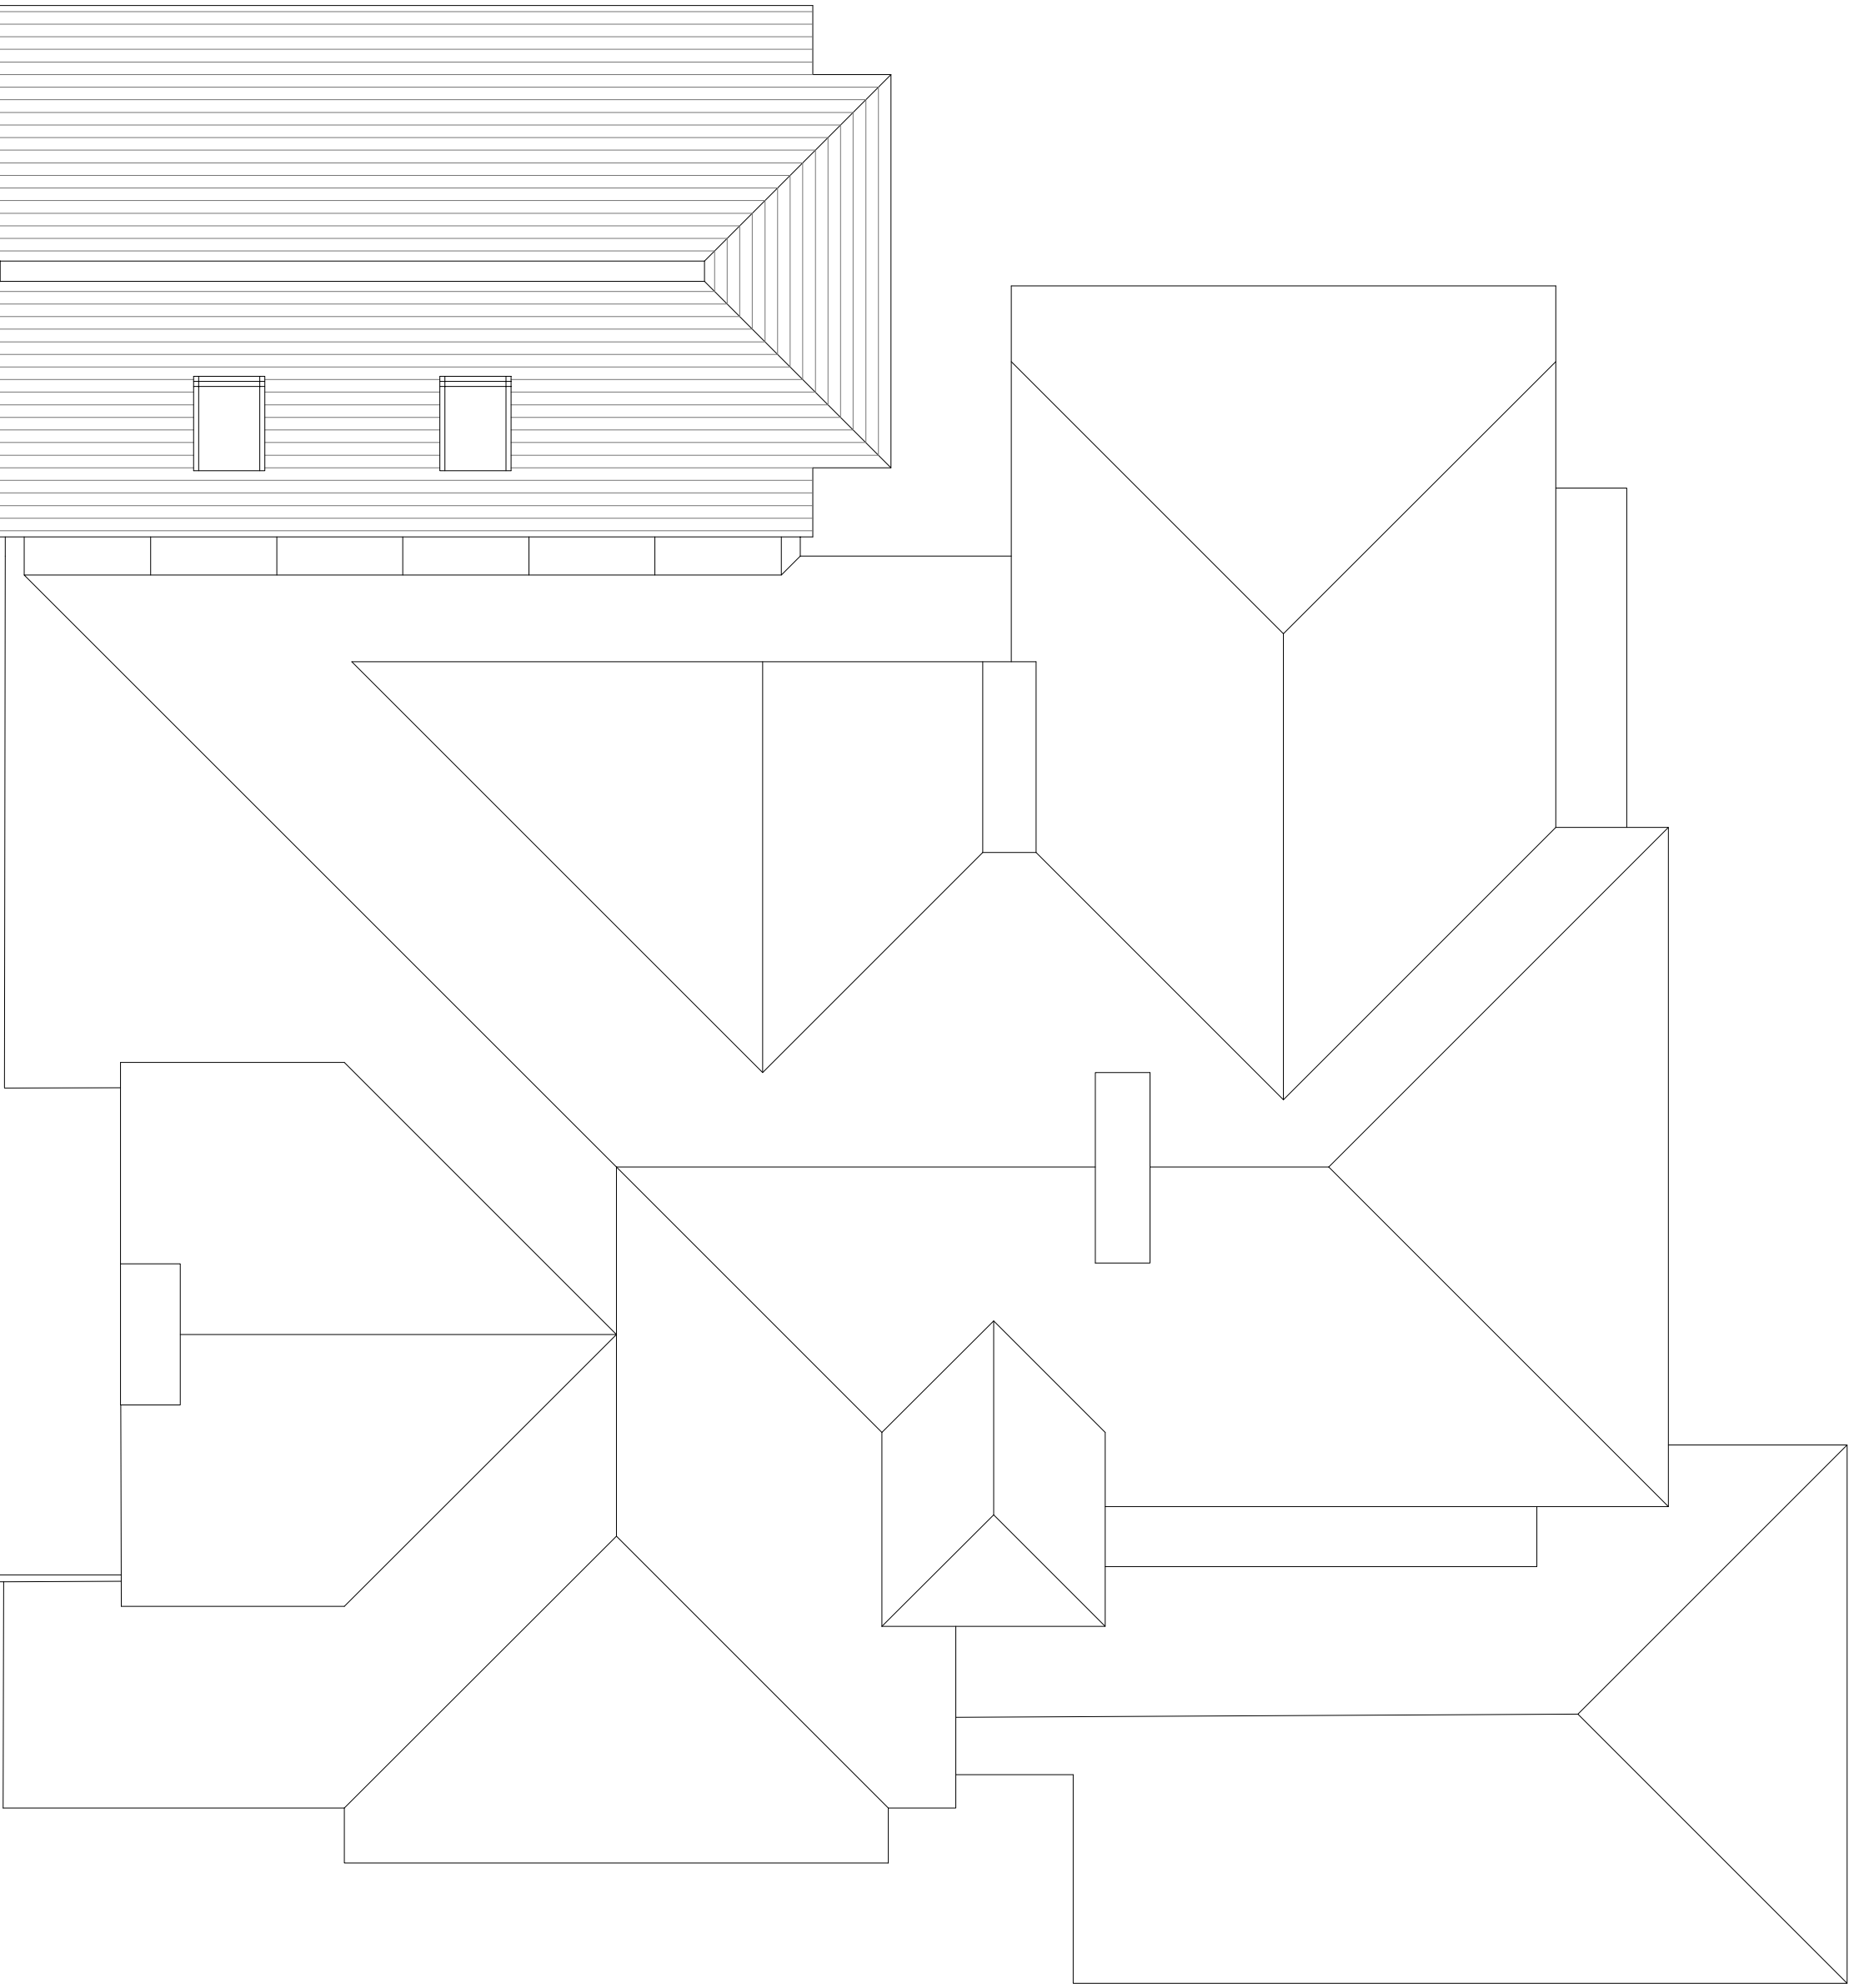


ROOF PLAN - EXISTING

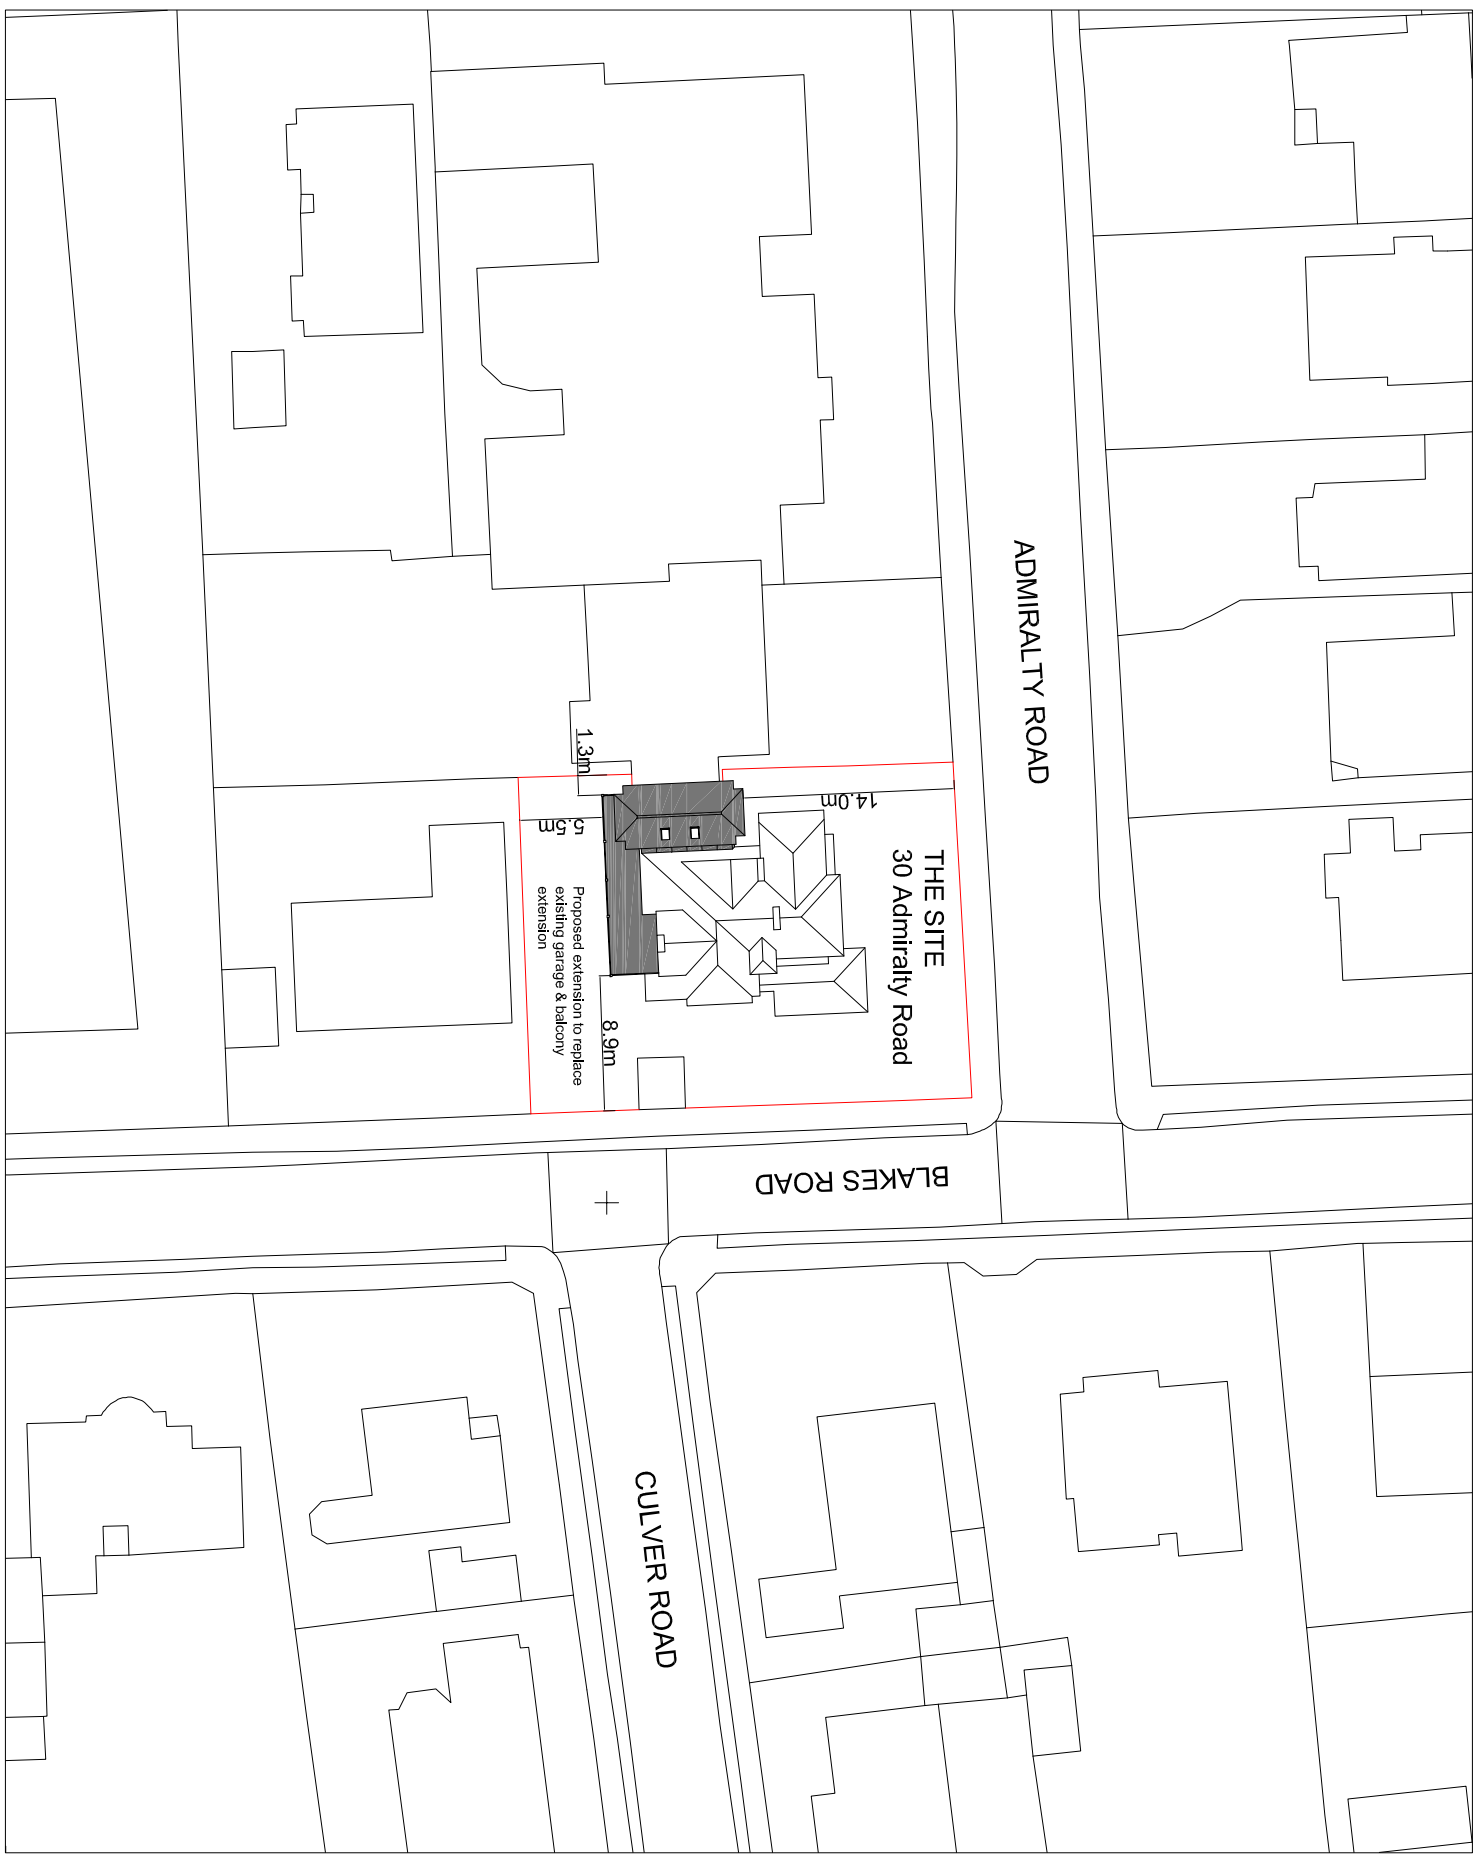

ROOF PLAN - PROPOSED

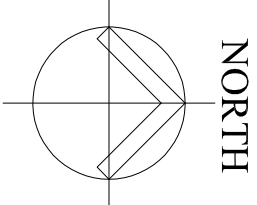

BLOCK PLAN - 1:500

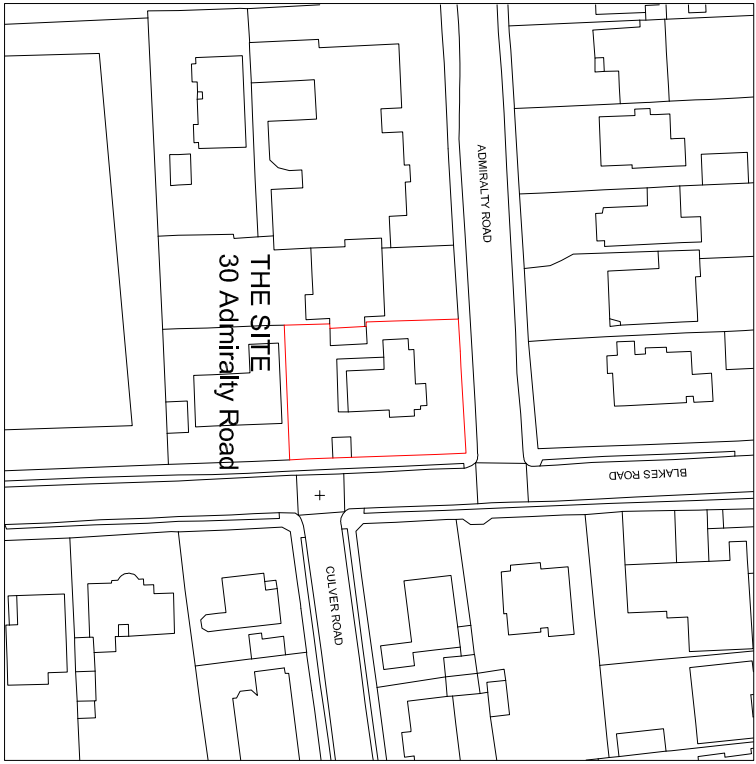

LOCATION PLAN - 1:1250

PROJECT TITLE:
PROPOSED GARAGE & BEDROOM
30 Admiralty Road, Tipton

DRAWING TITLE:
PLANNING PROPOSAL
Roof Plans - proposed & existing
Site location plans

OCT-2017
Drawn by: MJW
DWG No: PL002
Date: 29/10/2017
REV No: A
A1 - 1:50

REFERENCE: A - Dimensions to boundaries unless to Block Plan. Refer notes added to location and block plans