


NOTE:
 The contractor is to check all site dimensions and levels before work starts.
 Do not scale from the drawing. Notify Architect of any discrepancies.
 This drawing must be read with and checked against all structural and other specialist drawings, specifications and bills of quantities. Notify Architect of any discrepancies.
 The contractor is to comply with all current British Standards and Building Regulations whether or not specifically stated on these drawings.




South Elevation




North Elevation

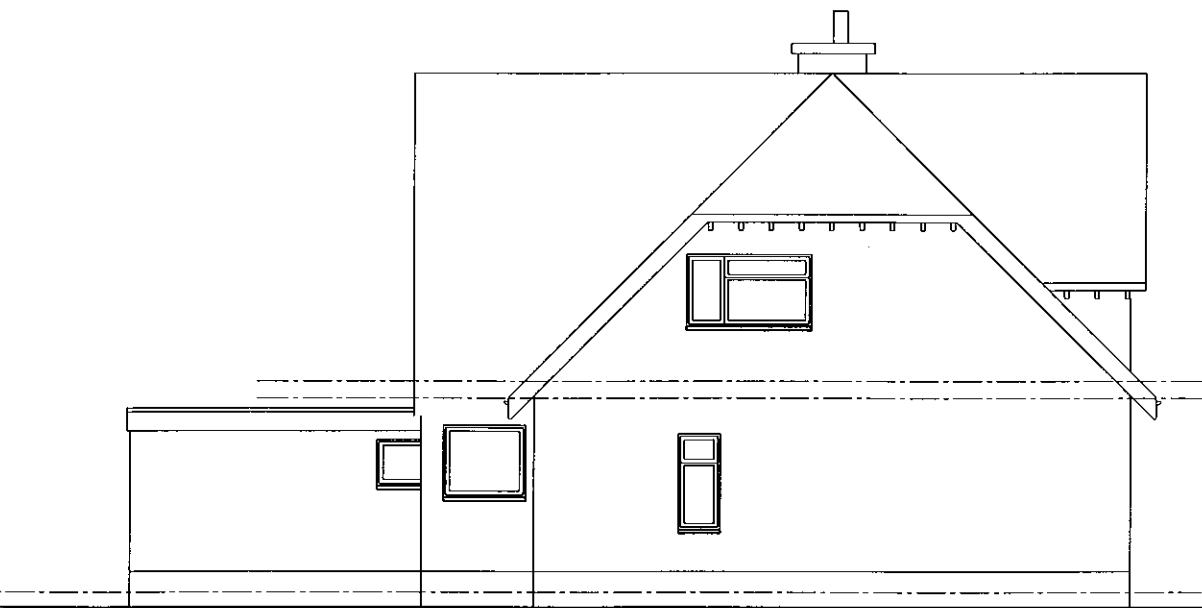

East Elevation

 


This drawing has been produced for Mr & Mrs Cross and is submitted as part of planning application and is not intended for use by any other person or for any other purpose.

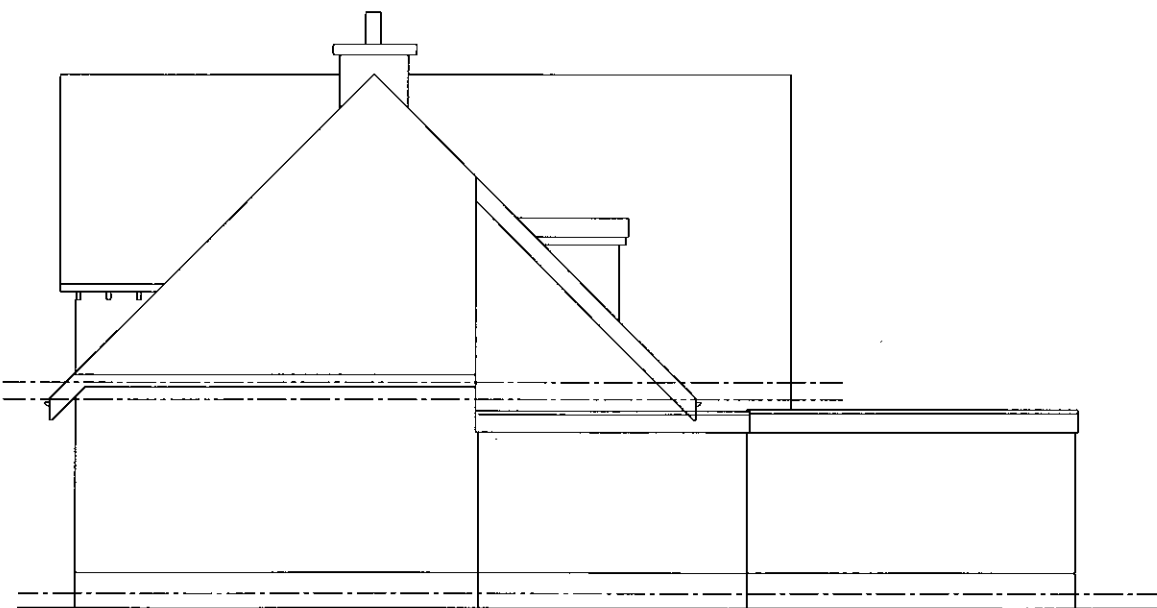

West Elevation

PRELIMINARY / PLANNING / BUILDING REGS				Rev.	Date	Description	By

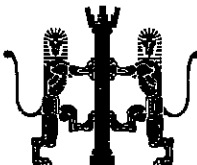Client Mr & Mrs Cross	Drawing Title Existing Elevations	G W P Architects Fairfield House, Fairfield Road, Burgess Hill, West Sussex, RH15 8QB Telephone: (01444) 239019 Fax: (01444) 230761 Email: mail@gwparchitects.co.uk		Scale 1:100 @ A3	Drawing Number 18/149/SK02 © GWP Architects Ltd (UK) - 2013
Project 20 Wedgwood Road, Felpham PO22 7JF				Date November 2018	
WILTON DISTRICT COUNCIL FP/21/5118/HH				Drawn HO	