


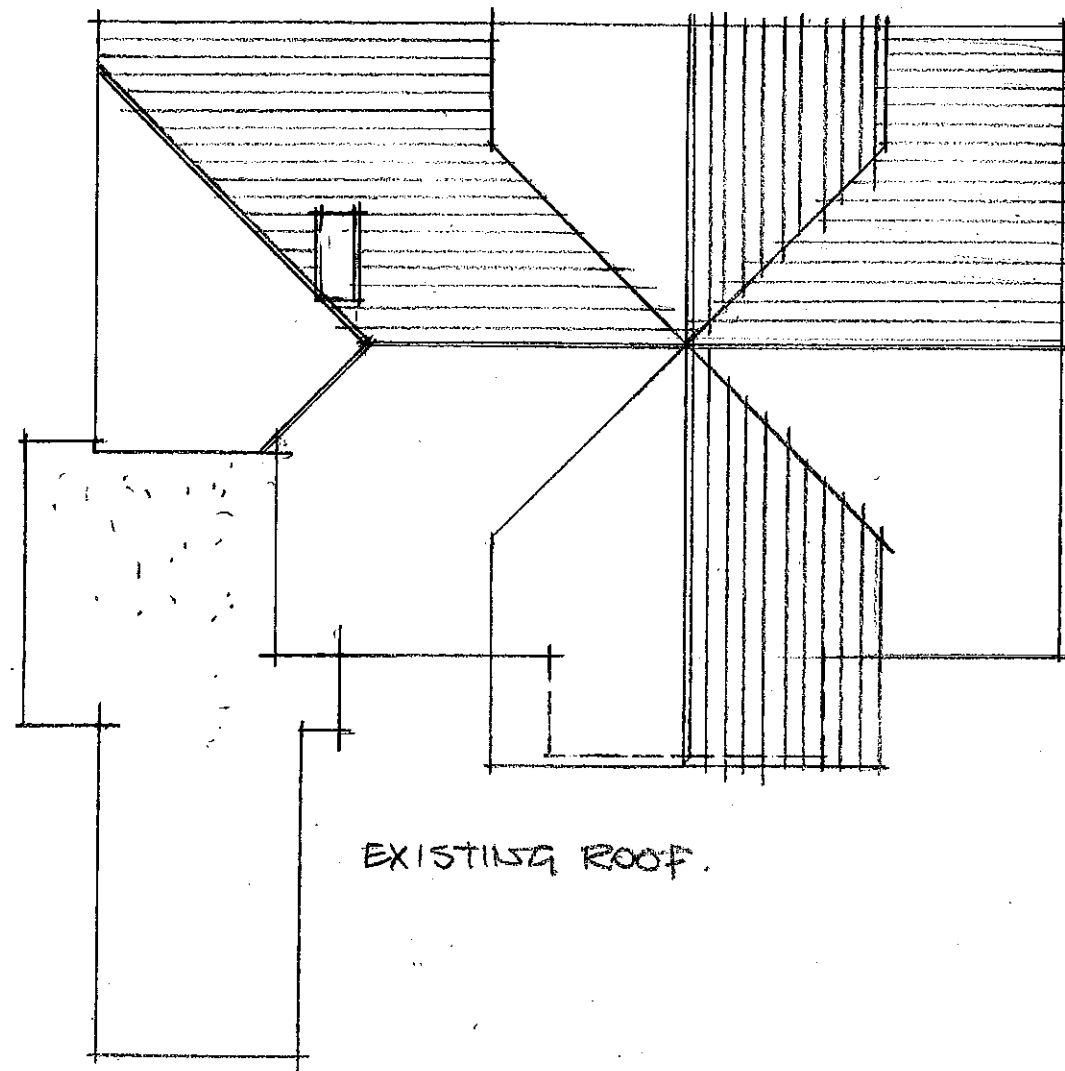


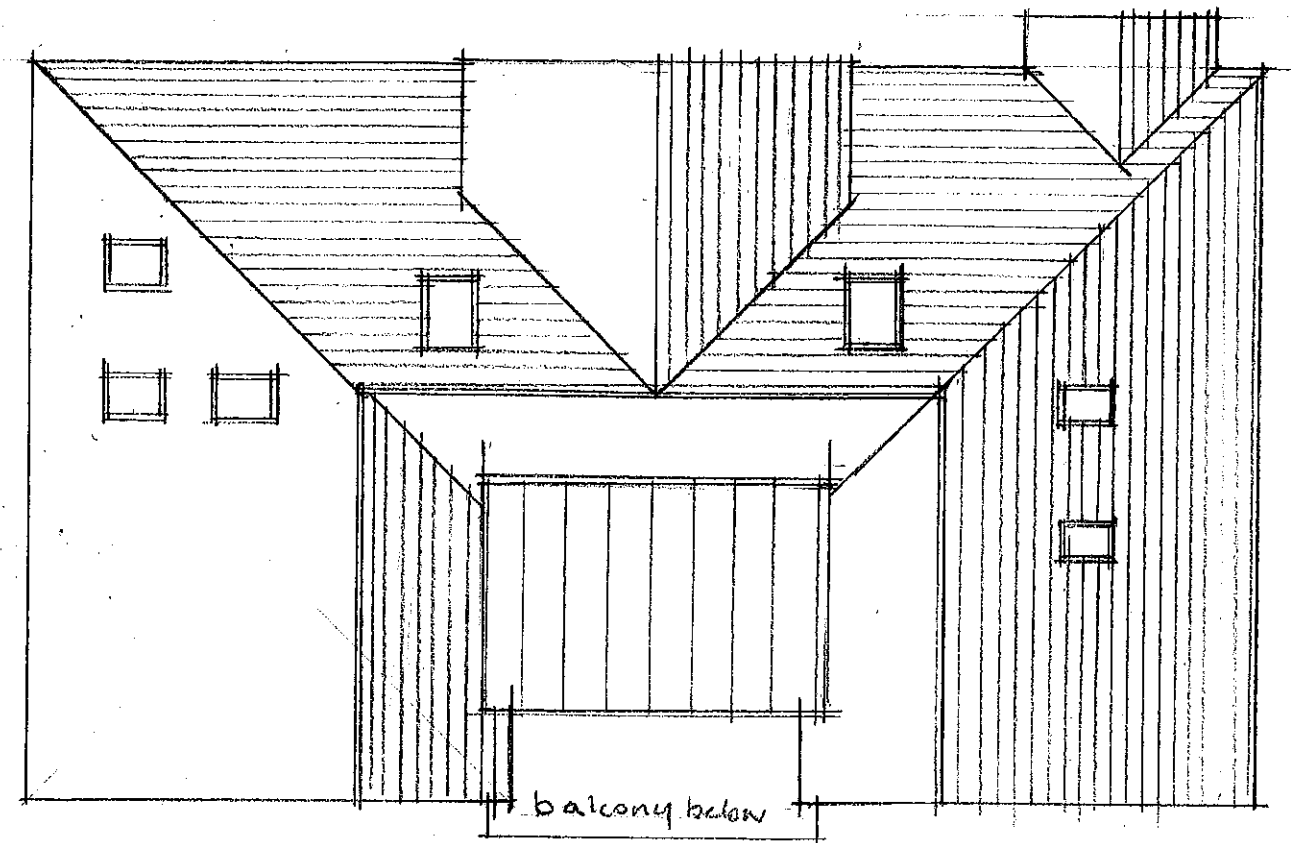

EXISTING ROOF.

 


PROPOSED ROOF PLAN

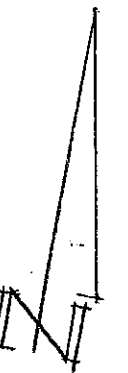

This drawing has been produced for Mr & Mrs Cross and is submitted as part of planning application and is not intended for use by any other person or for any other purpose.

~~PRELIMINARY~~ / PLANNING / BUILDING REGS

Rev.	Date	Description	By
------	------	-------------	----

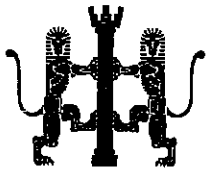Client Mr & Mrs Cross Project 20 Wedgwood Road, Felpham PO22 7JF	Drawing Title Existing & Proposed Roof Plans	G W P Architects Fairfield House, Fairfield Road, Burgess Hill, West Sussex, RH15 8QB Telephone: (01444) 239019 Fax: (01444) 230761 Email: mail@gwparchitects.co.uk 	Scale 1:100 @ A3 Date December 2018 Drawn GW	Drawing Number 18/149/SK05 © GWP Architects Ltd (UK) - 2013
--	--	---	---	--