
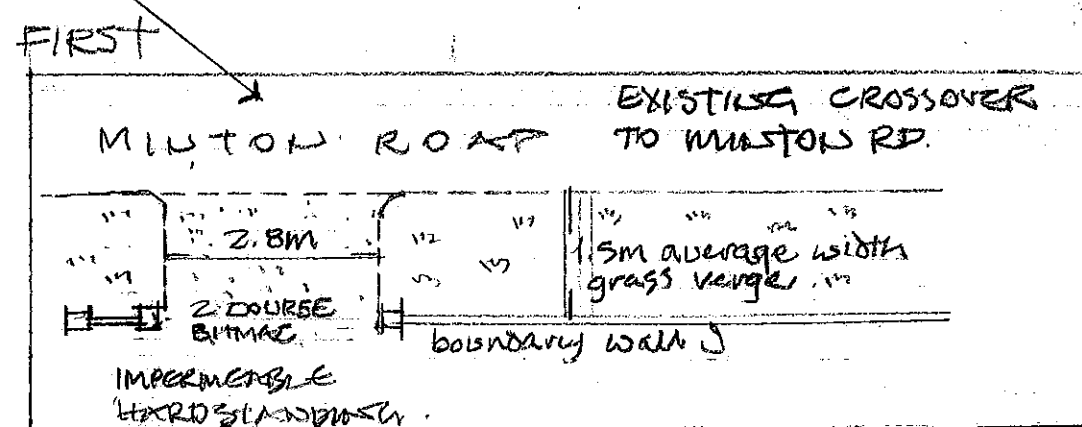
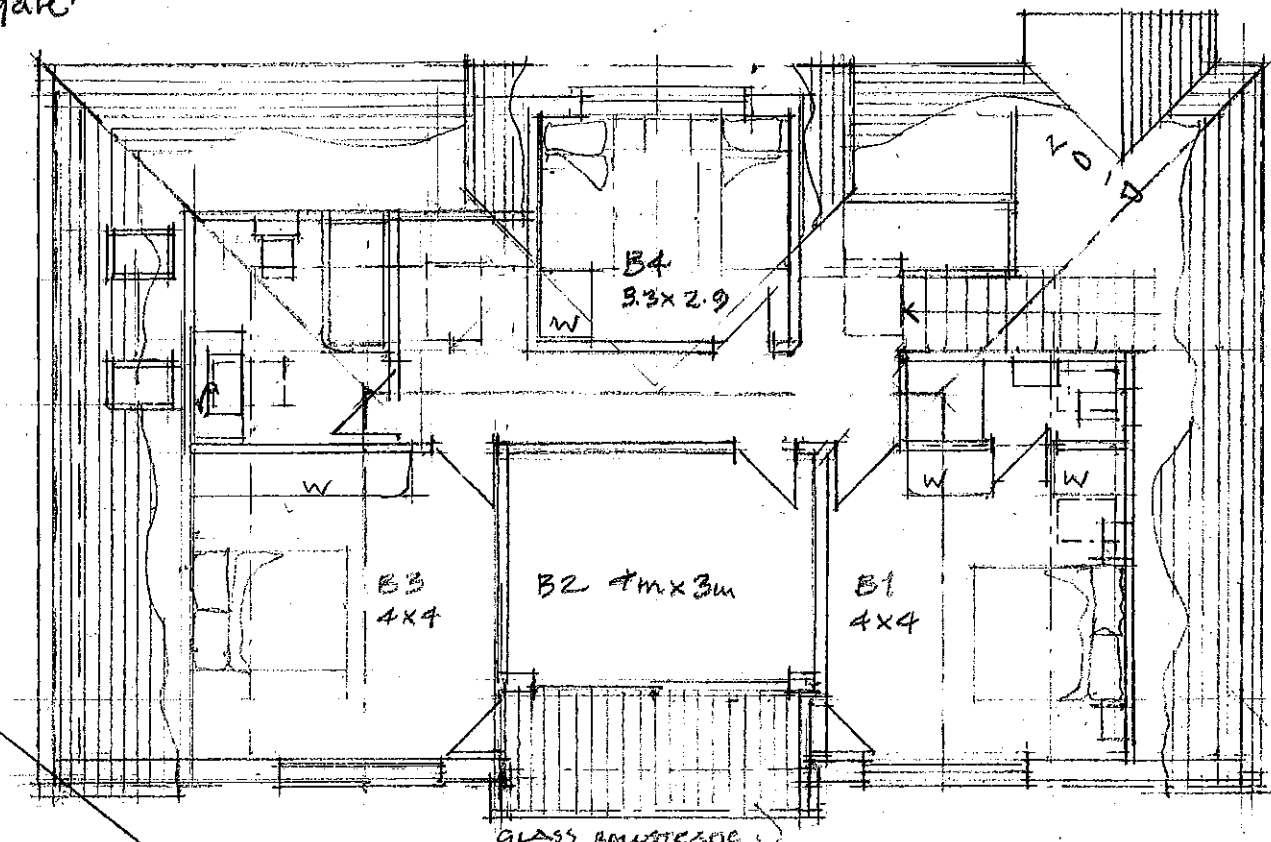
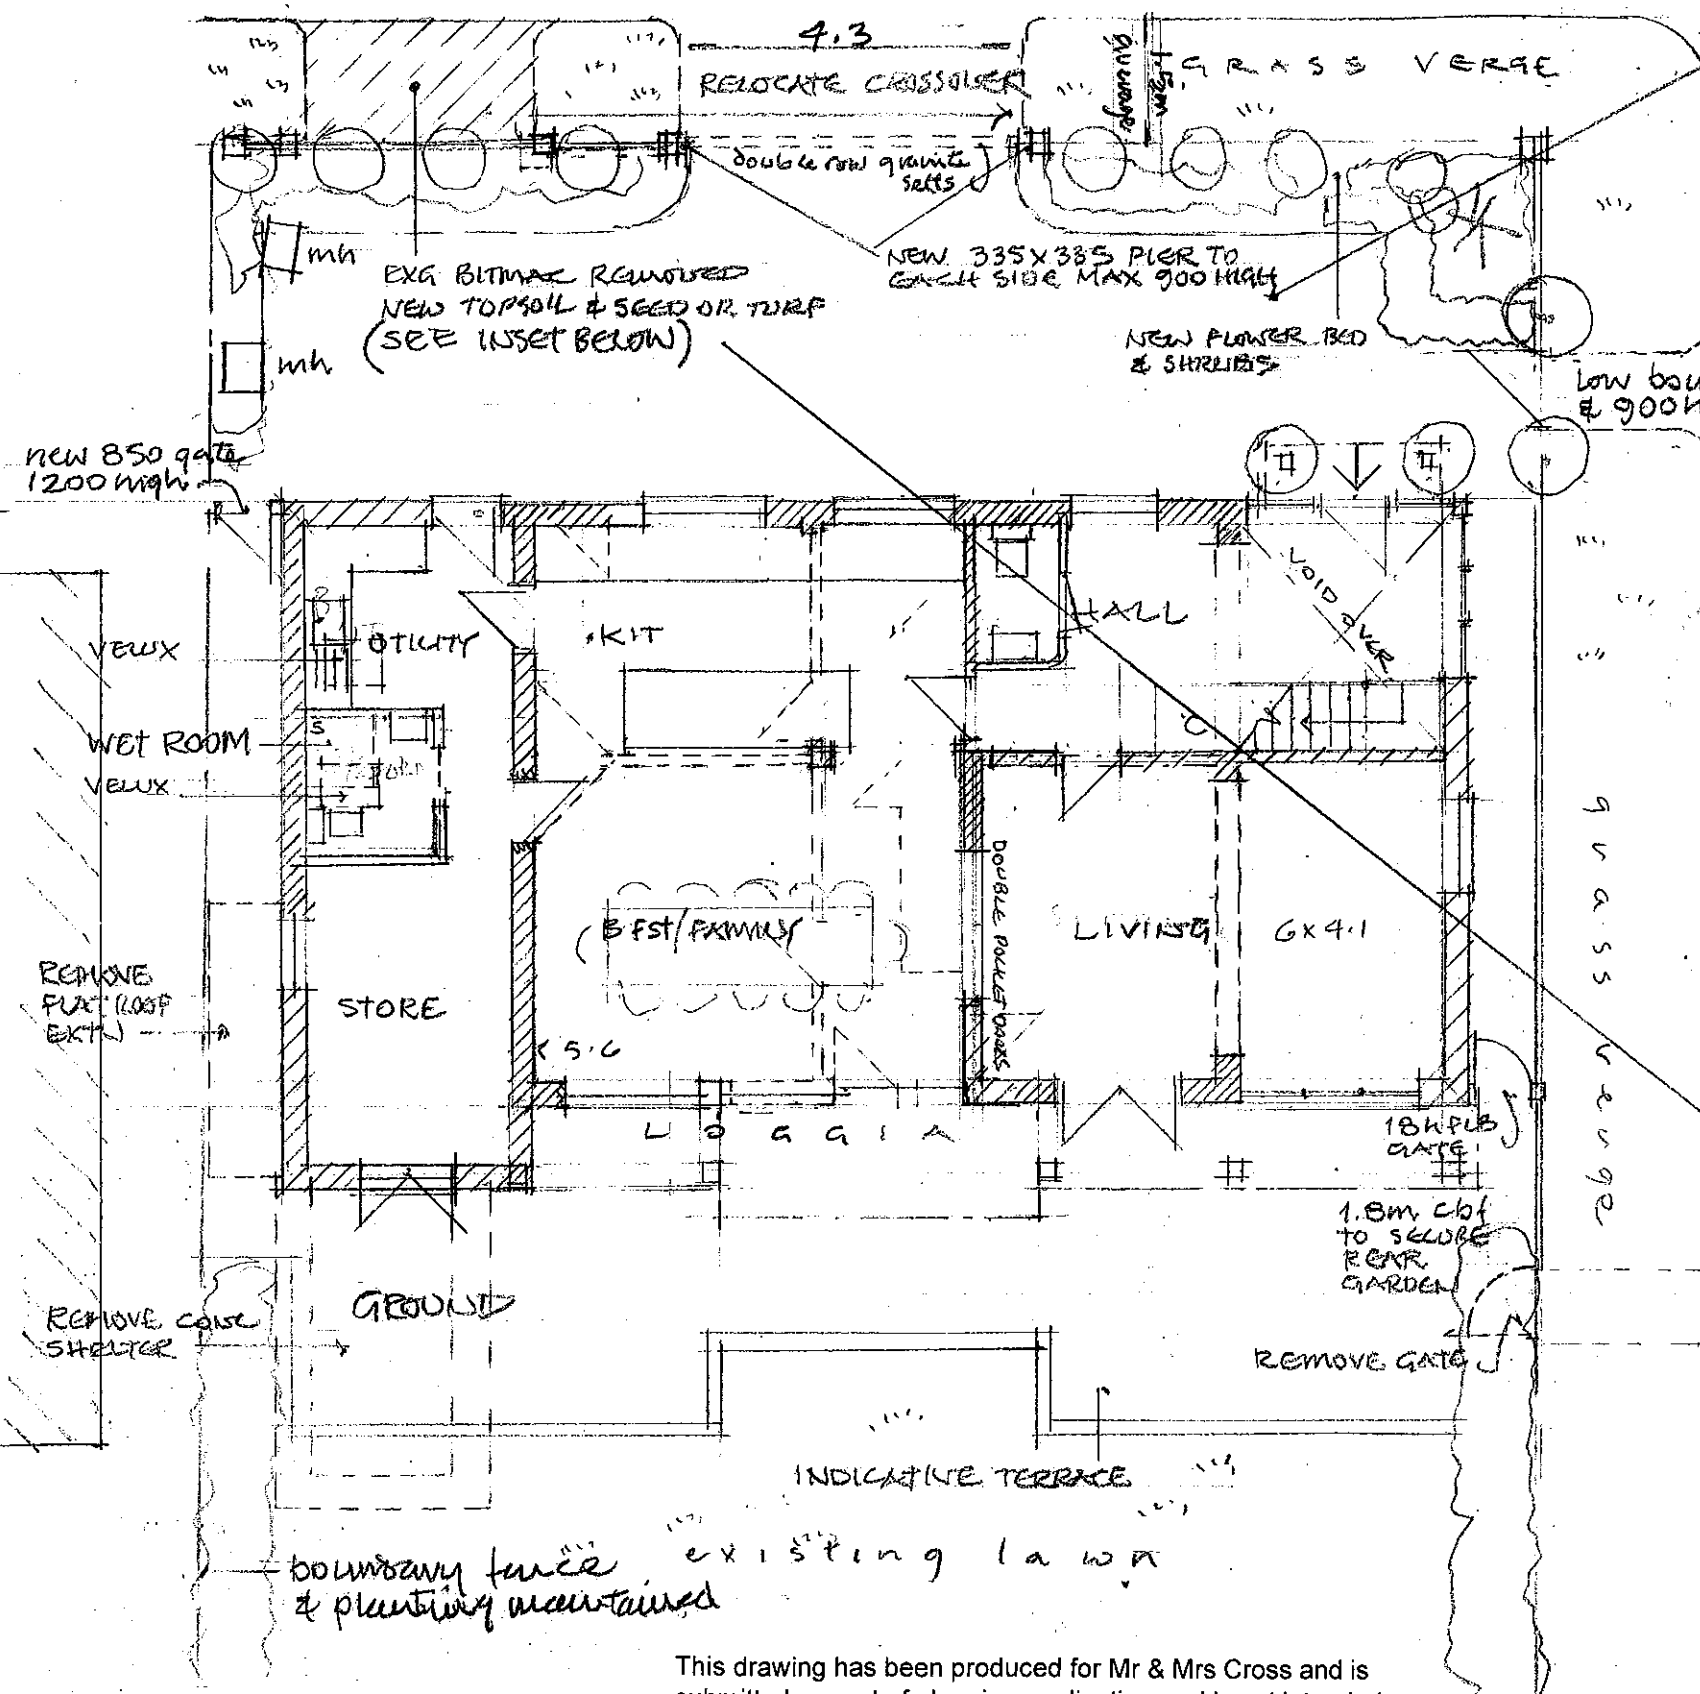


RELOCATE CROSSOVER
SPECIFICATION OF MAKE UP &
SURFACE TO BE AGREED

MINTON RD

ALL NEW HARDSTANDING TO
BE PERMEABLE, SURFACE TO BE
SELECTED FROM PROPRIETARY/TRADE
PAVING OR SETPAVE/OTHER
APPROVED FINISH & SPECIFICATION

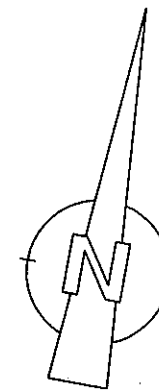


This drawing has been produced for Mr & Mrs Cross and is submitted as part of planning application and is not intended for use by any other person or for any other purpose.

PRELIMINARY / PLANNING / BUILDING REGS				Rev.	Date	Description	By
				1	1/10	CROSSOVER DETAIL & PARKING	GW

Client **Mr & Mrs Cross**
Project **20 Wedgwood Road, Felpham PO22 7JF**

Drawing Title
Proposed Floor Plans

G W P Architects
Fairfield House,
Fairfield Road,
Burgess Hill, West Sussex, RH15 8QB
Telephone: (01444) 239019 Fax: (01444) 230761
Email: mail@gwparchitects.co.uk

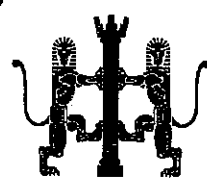

Scale
1:100 @ A3
Date
December 2018
Drawn
GW

Drawing Number
18/149/SK03 A
© GWP Architects Ltd (UK) - 2013