



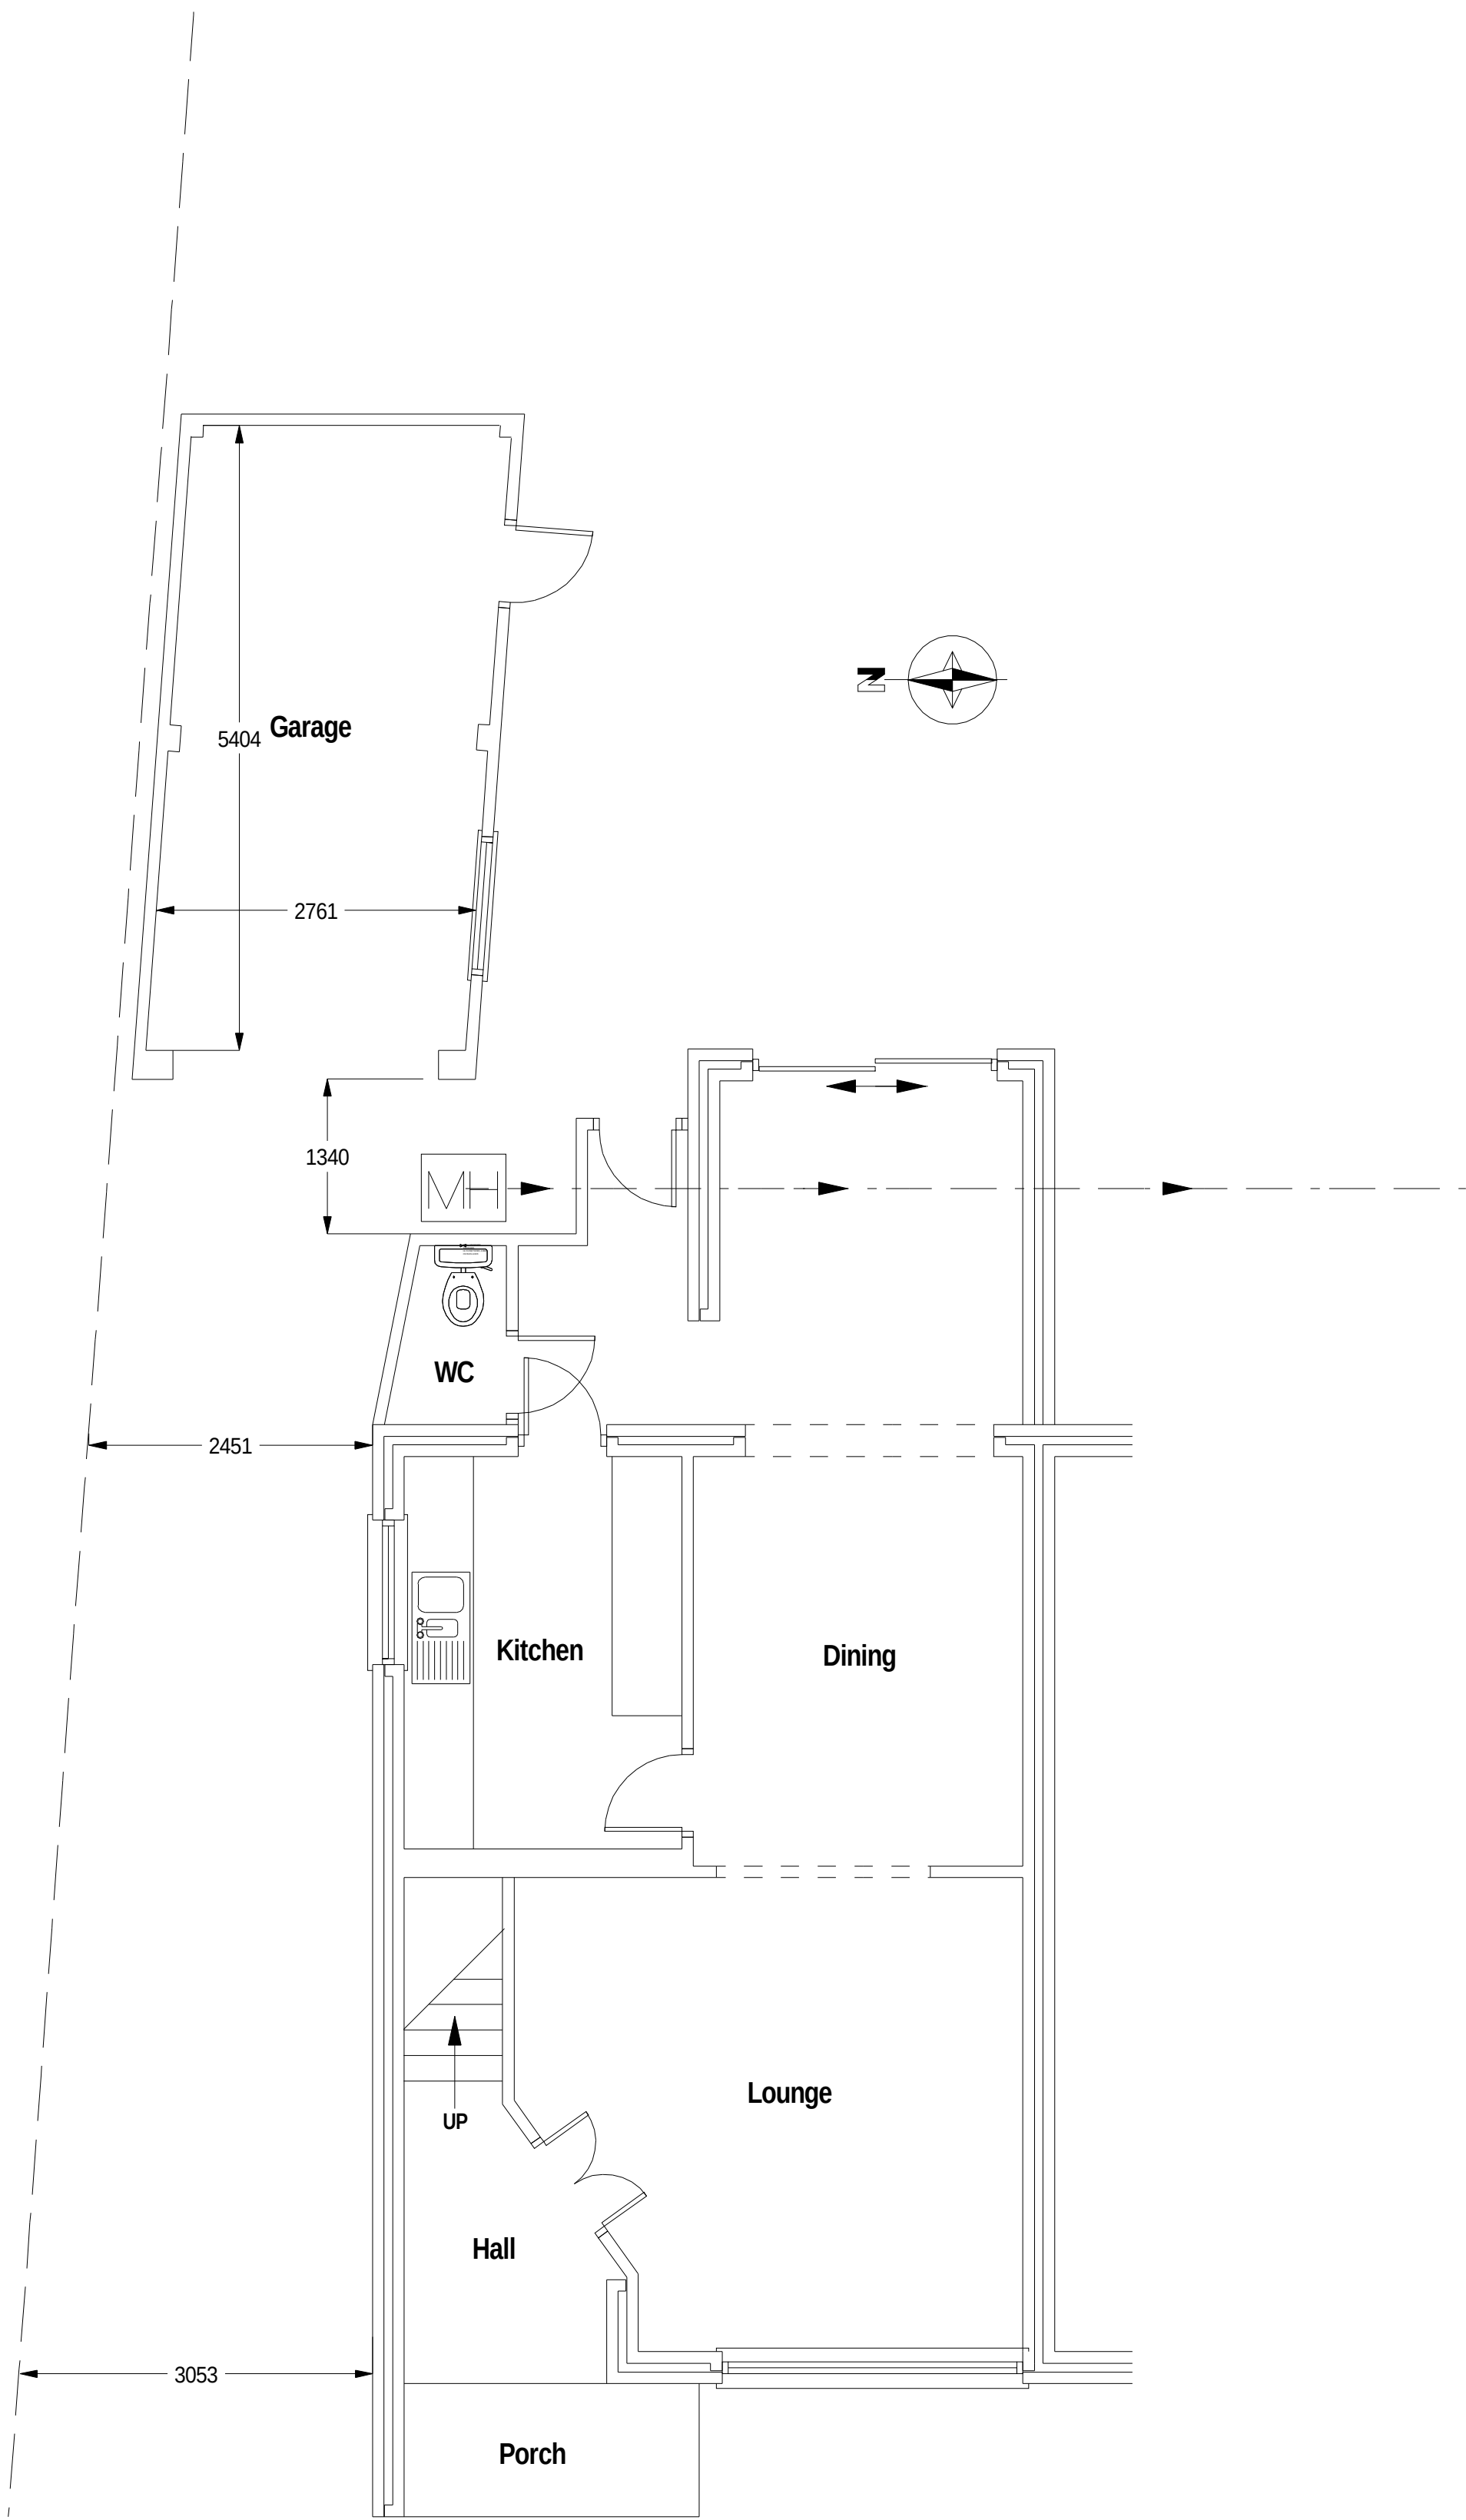


Existing Ground Floor Layout

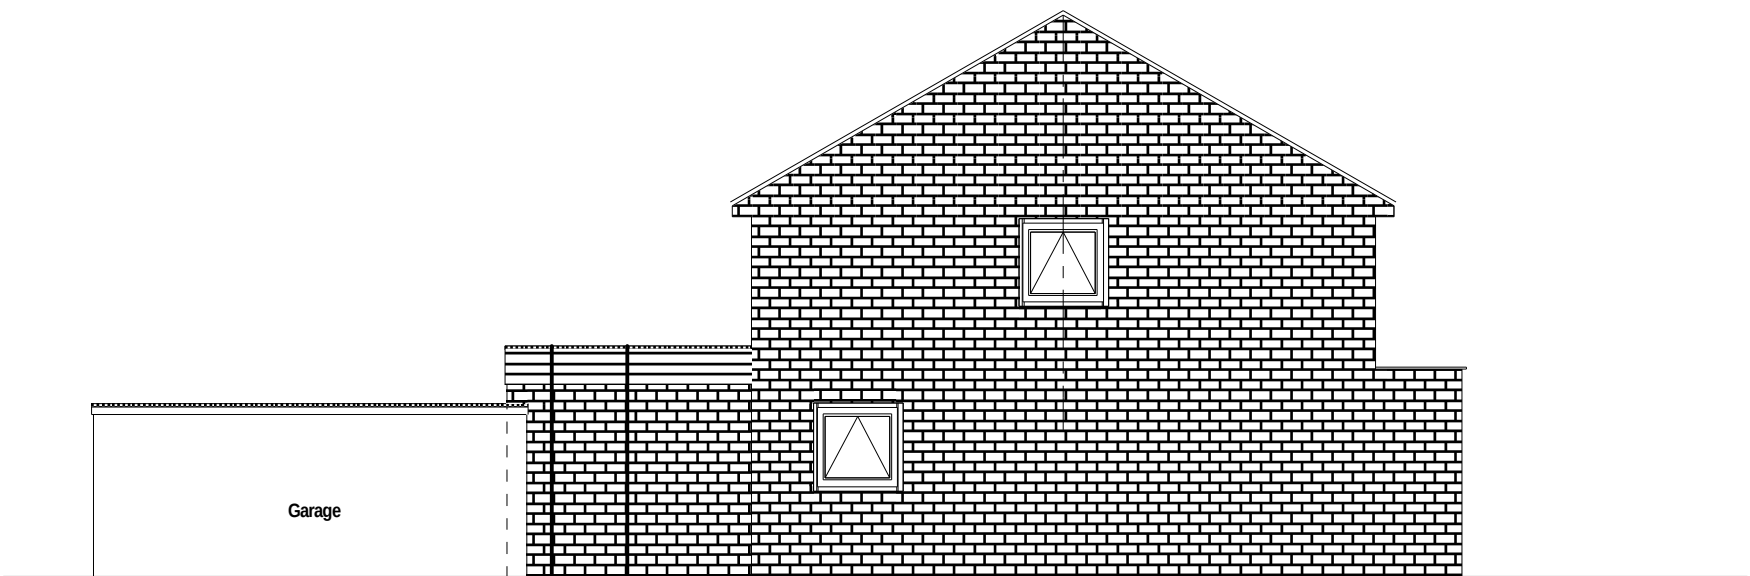


Existing West Elevation



Existing North Elevation

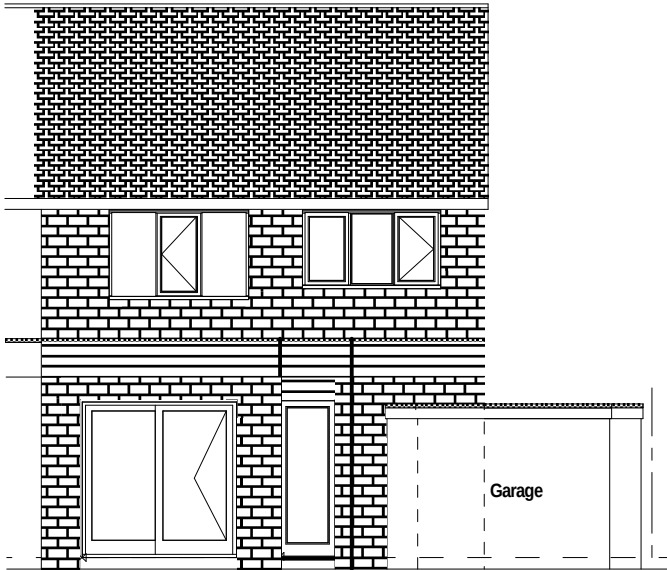

Existing East Elevation

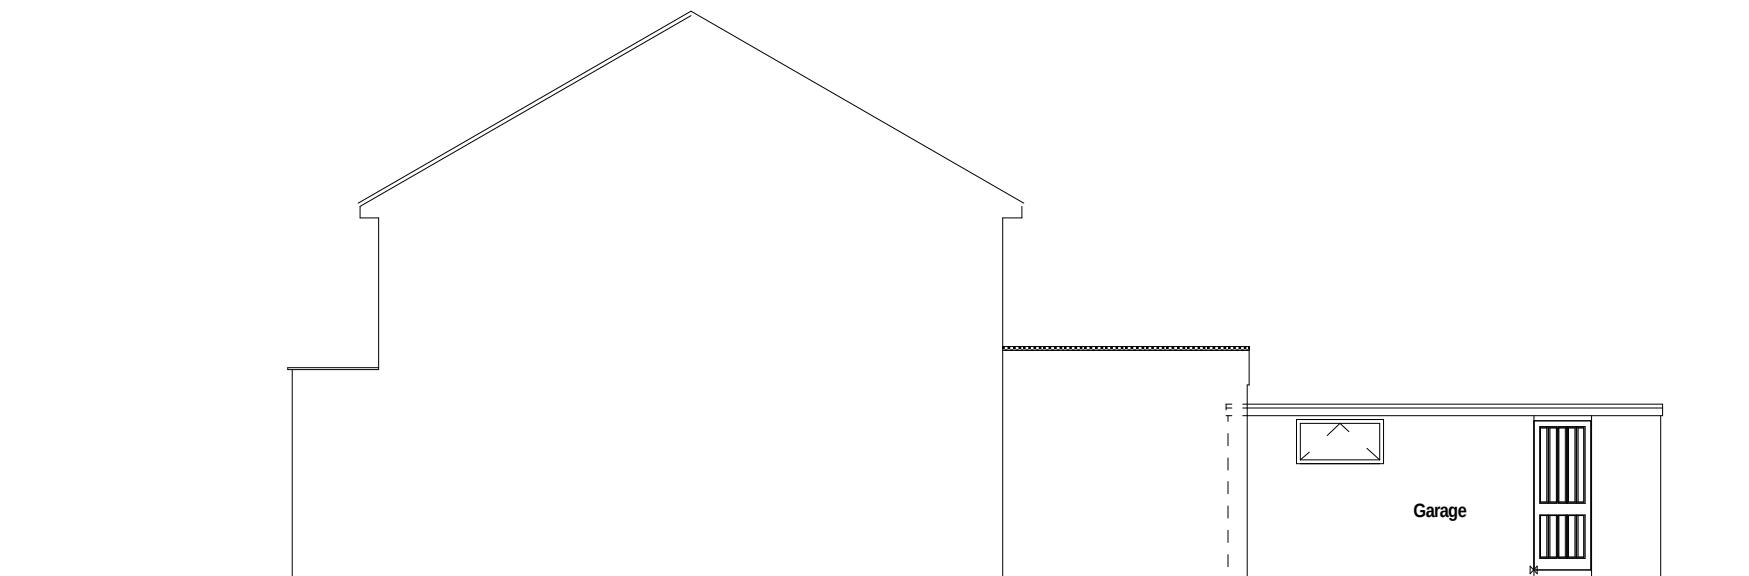

Existing South Elevation

NOTES:

© Copyright 2006

Client:

Mr Merrett
46 Westmorland Drive
Felpham
Bognor Regis

Drawing Title:

Existing Layouts & Elevations

Job Title:

Proposed Garage/Extension
& Bike Store

Drawn By

Arun Plans - CG

SCALE

1:50

DATE

December 2006

DRG No.

01a

Rev No.