



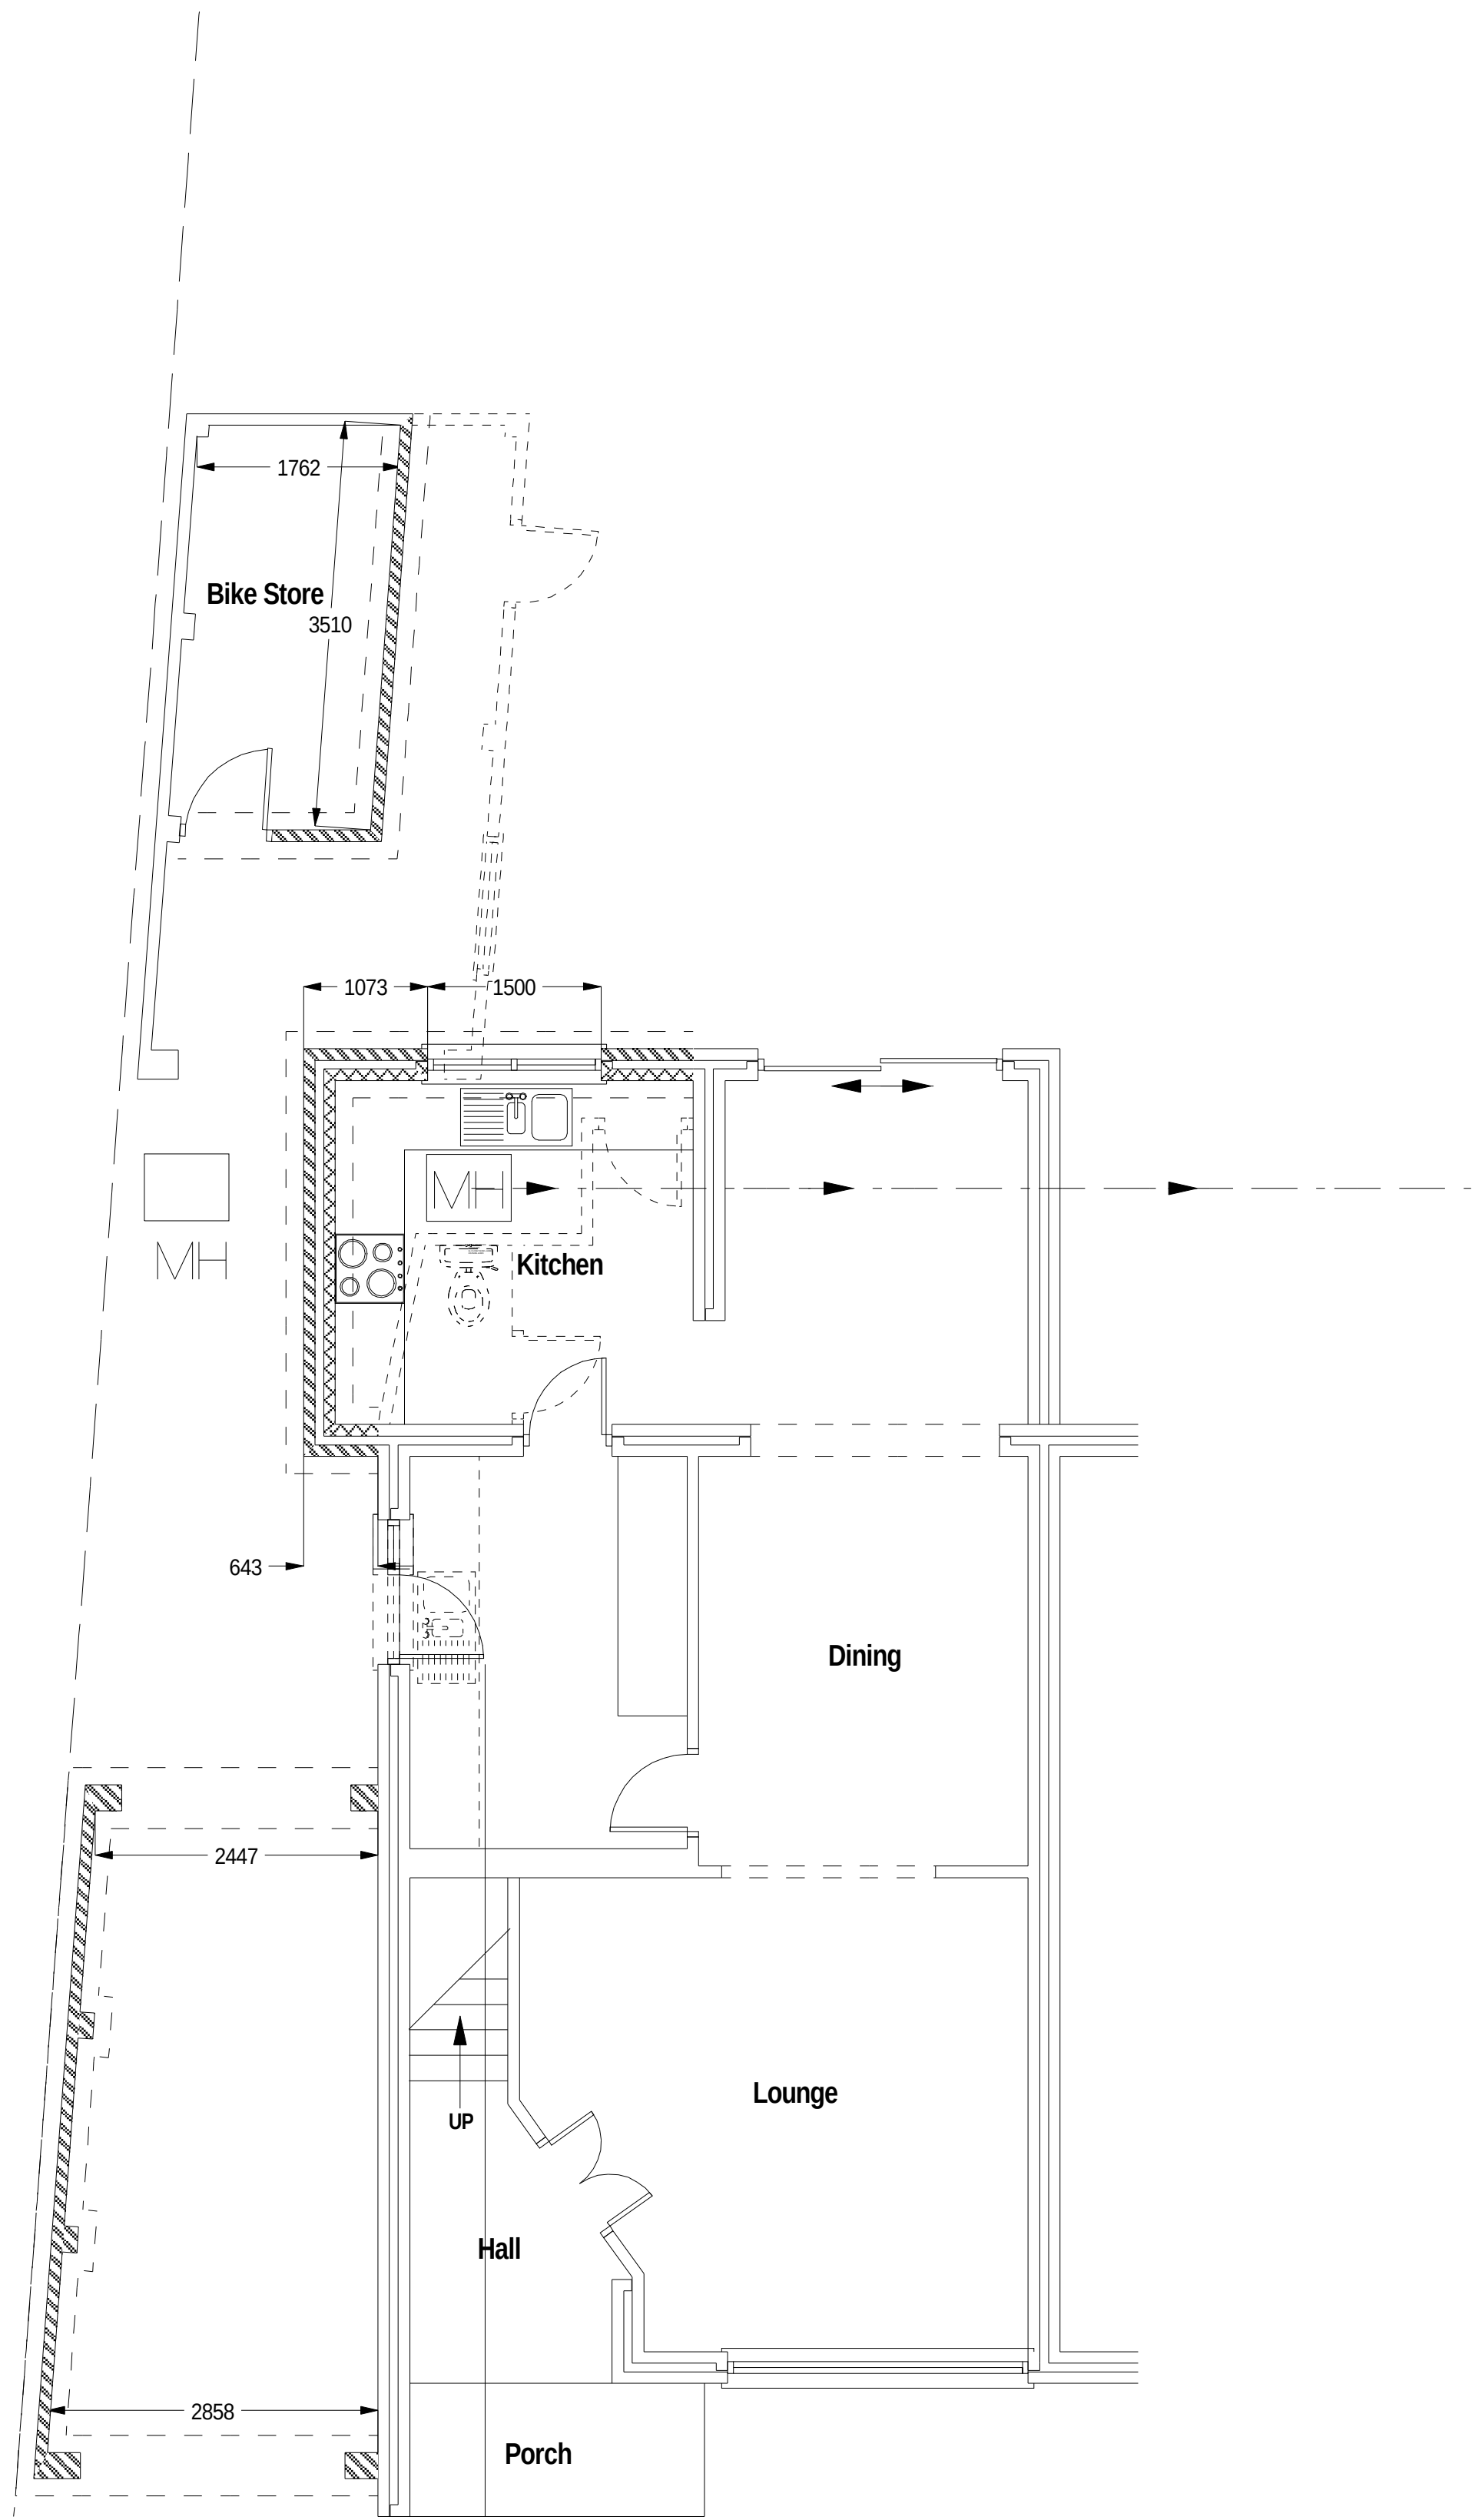

Proposed Ground Floor Layout




Proposed Front Elevation

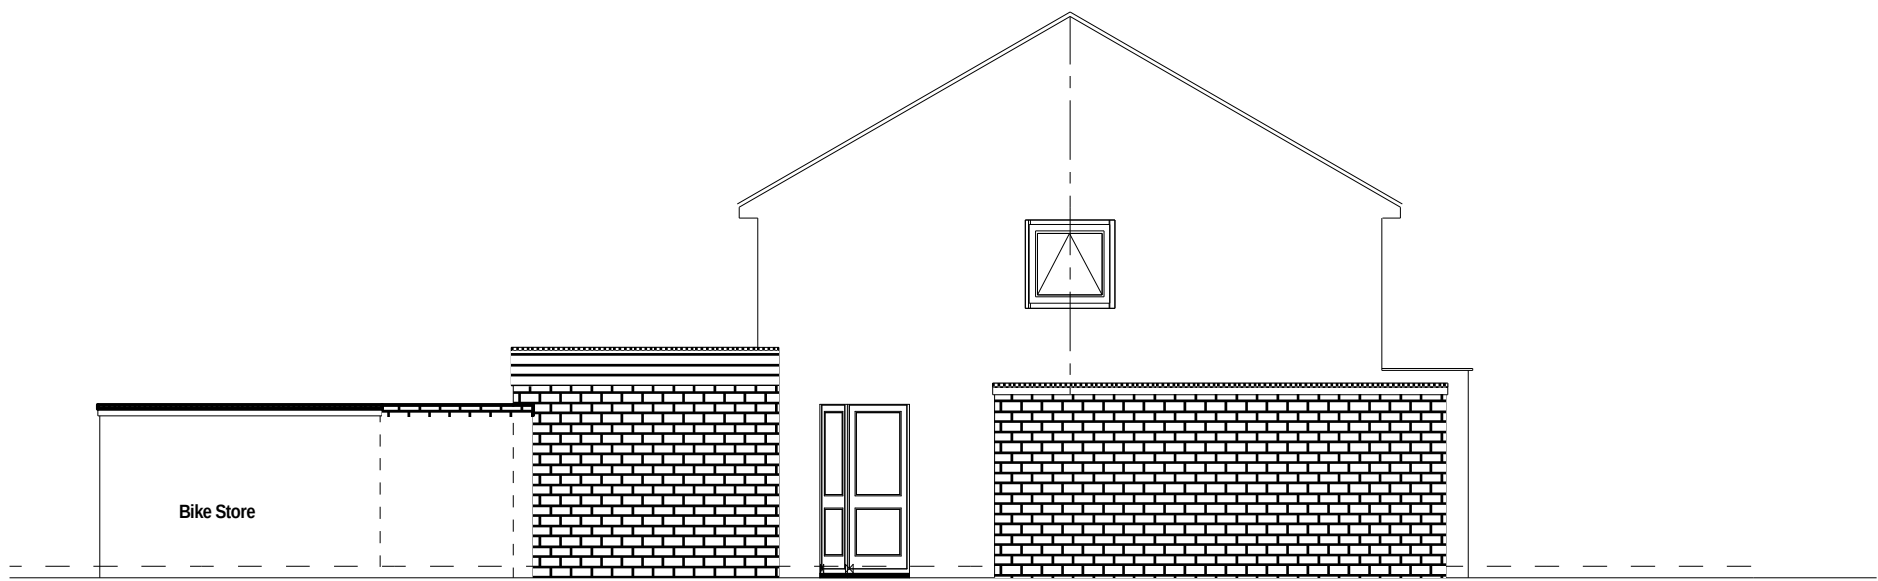

Proposed Side Elevation



Proposed Rear Elevation

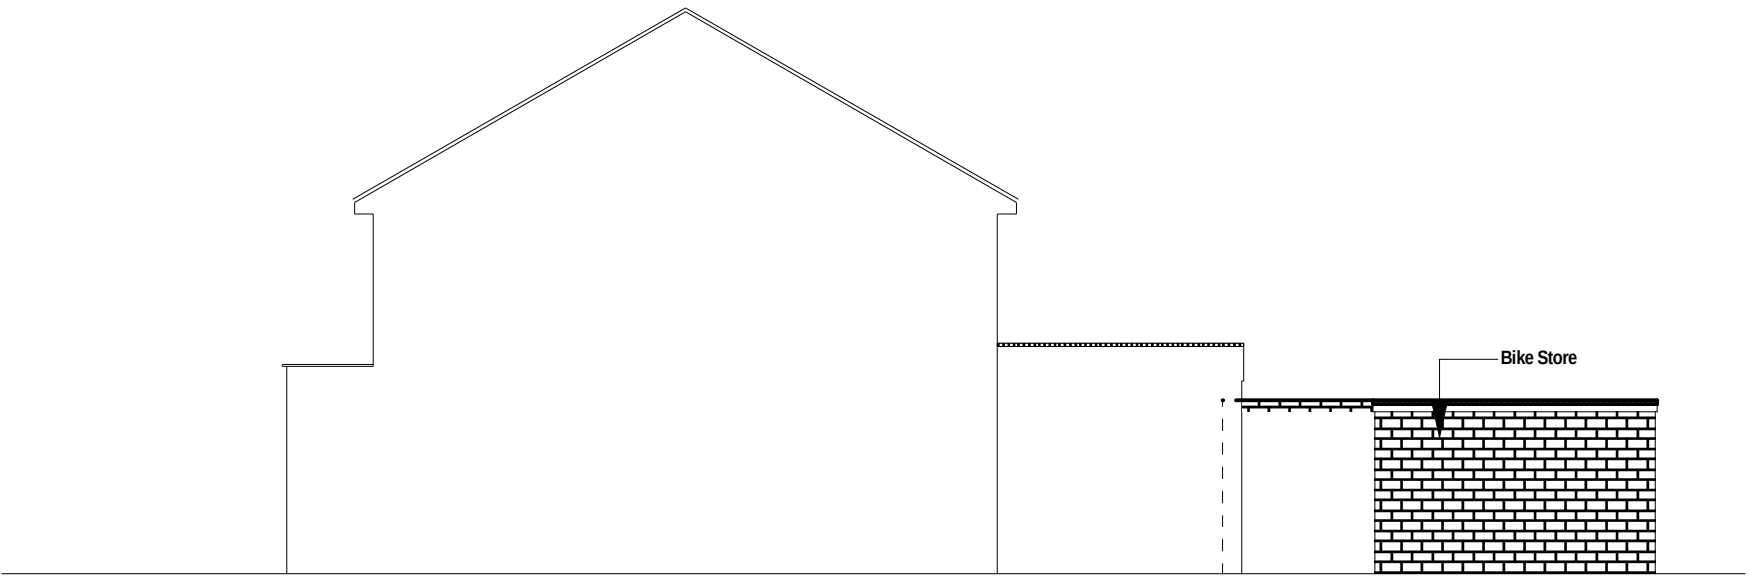

Proposed Side Elevation

NOTES:

© Copyright 2006

Client:

Mr Merrett
46 Westmorland Drive
Felpham
Bognor Regis

Drawing Title:

Proposed Layouts & Elevations

Job Title:

Proposed Garage/Extension
& Bike Store

Drawn By
Arun Plans - CG

SCALE 1:50	DATE December 2006
---------------	-----------------------

DRG No.	Rev No.
---------	---------

01a