

NOTES:

© Copyright 2006

Client:

Mr Merrett
46 Westmorland Drive
Felpham
Bognor Regis

Drawing Title:

Proposed Layouts & Elevations

Job Title:

Proposed Garage/Extension
& Bike Store

Drawn By

Arun Plans - CG

SCALE

1:50


DATE

December 2006


DRG No.

01a

Rev No.

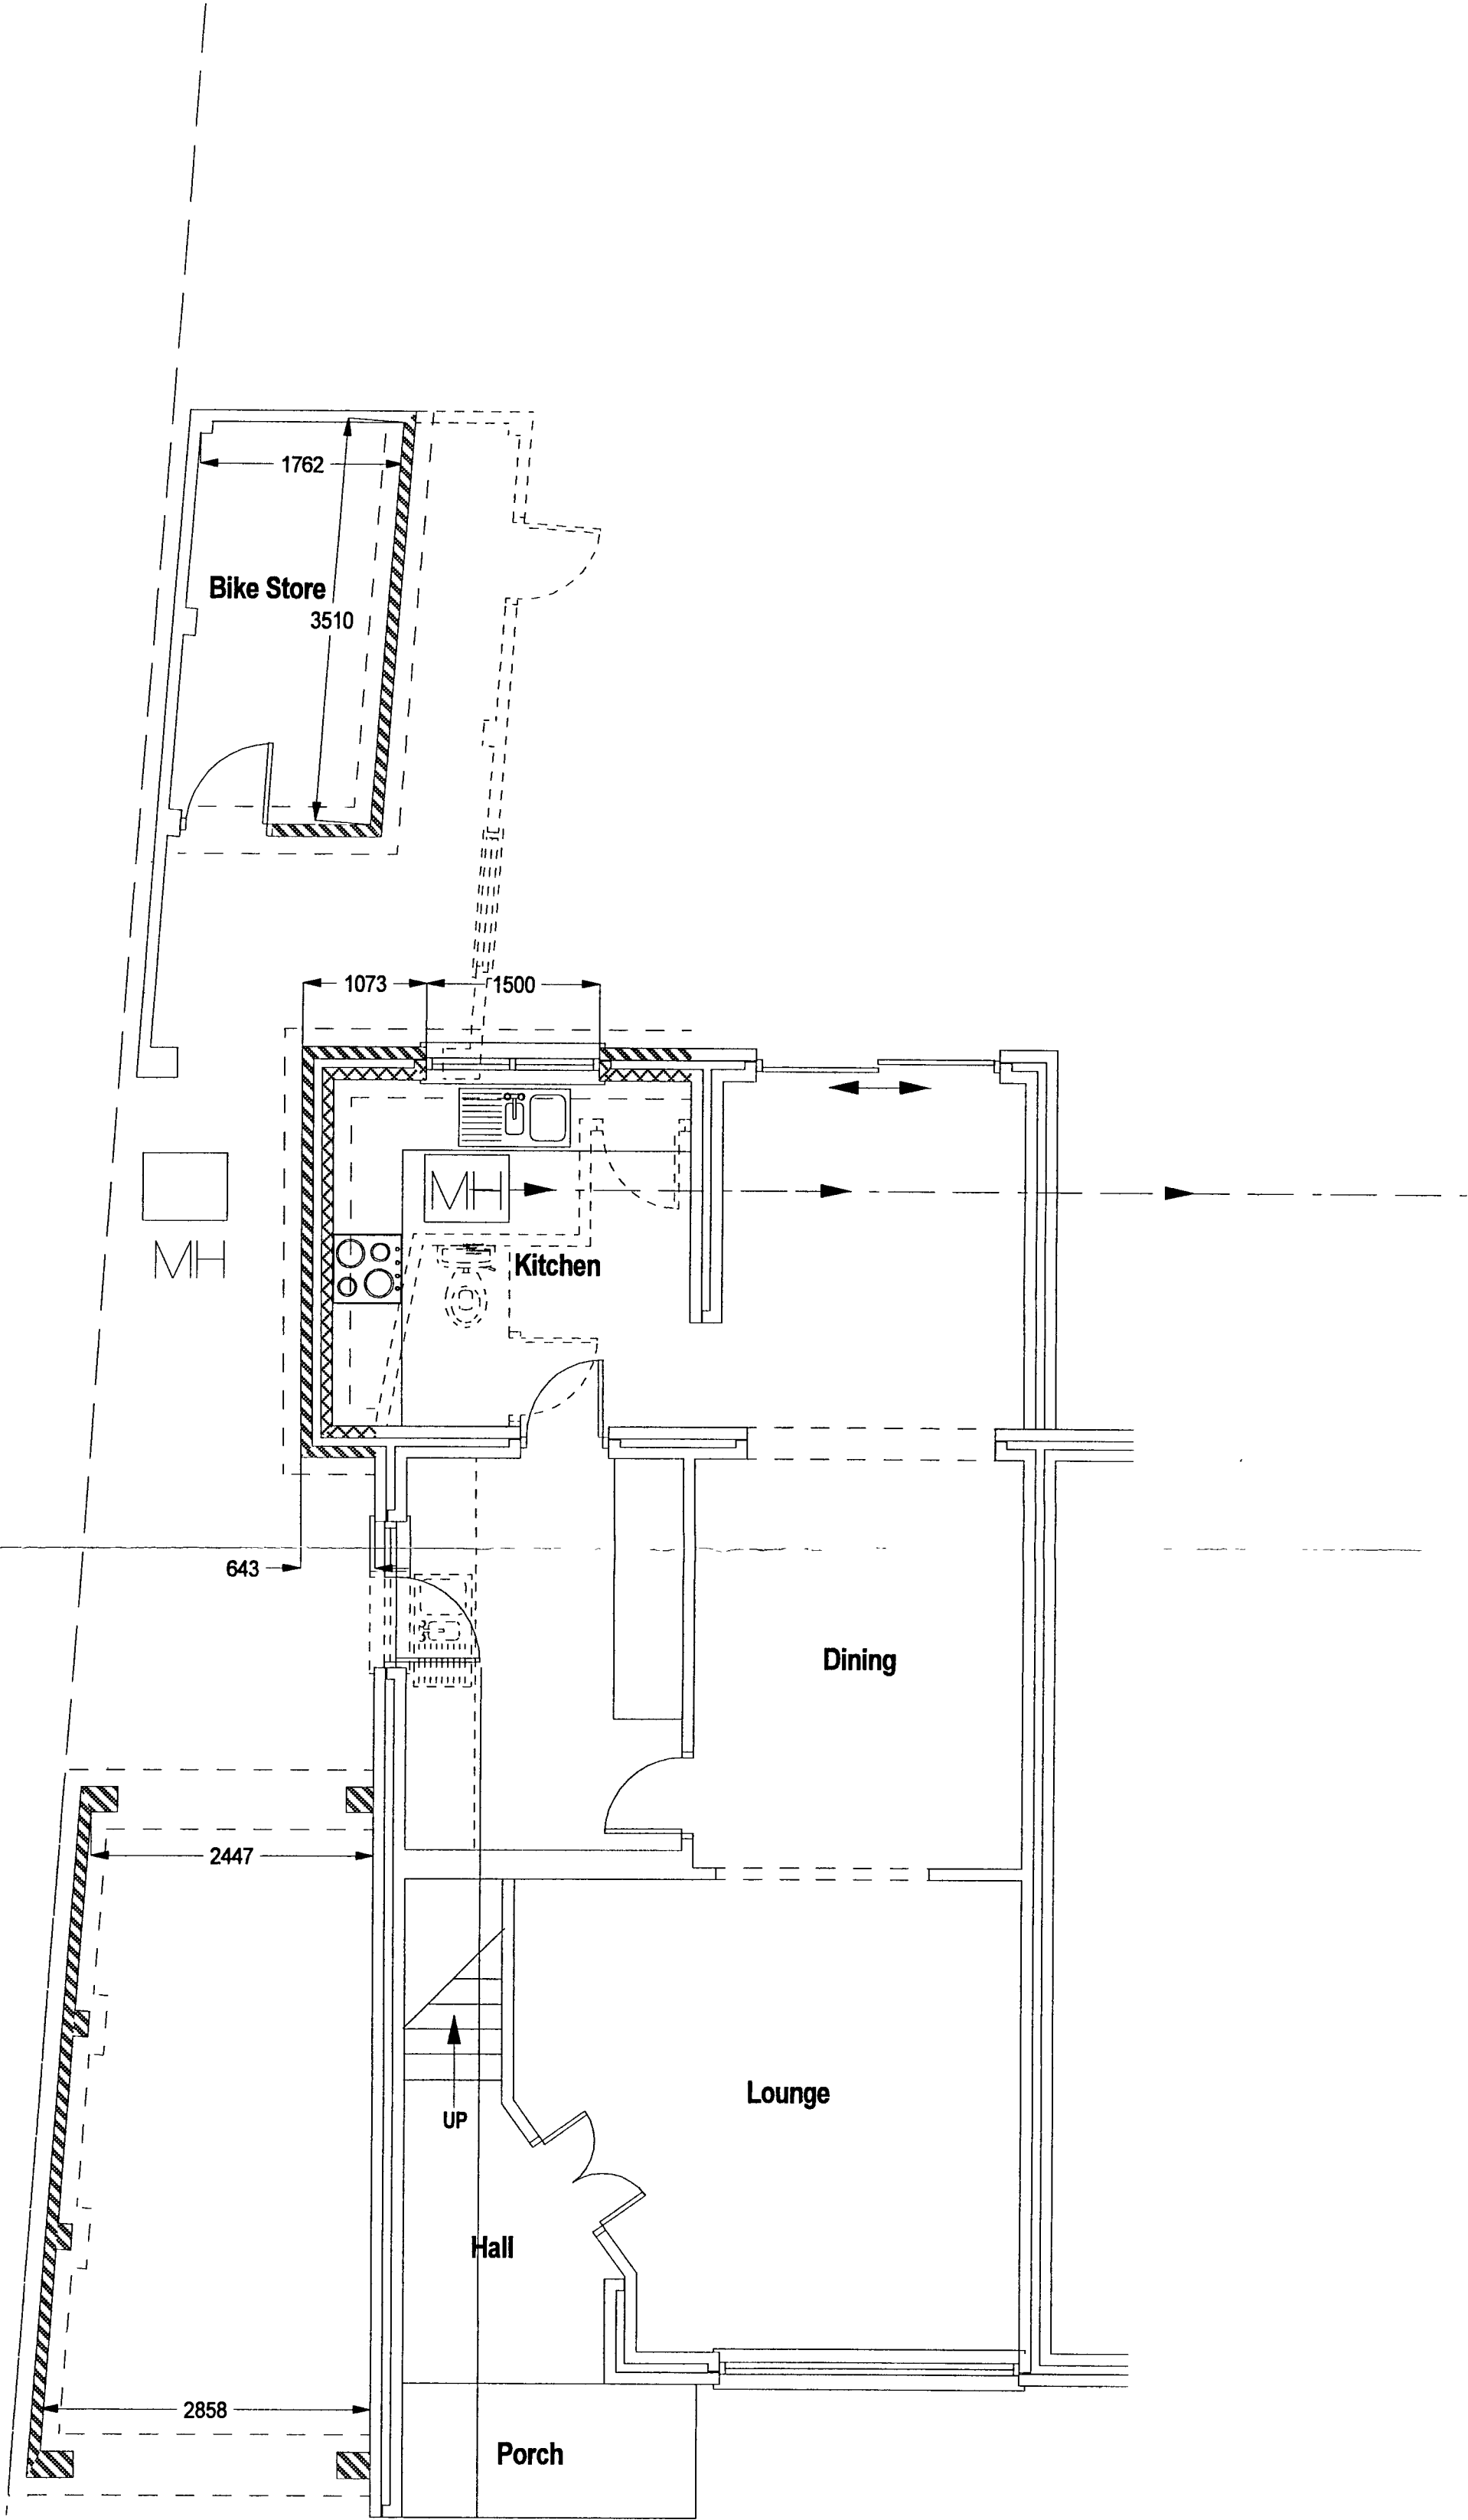


Proposed Front Elevation

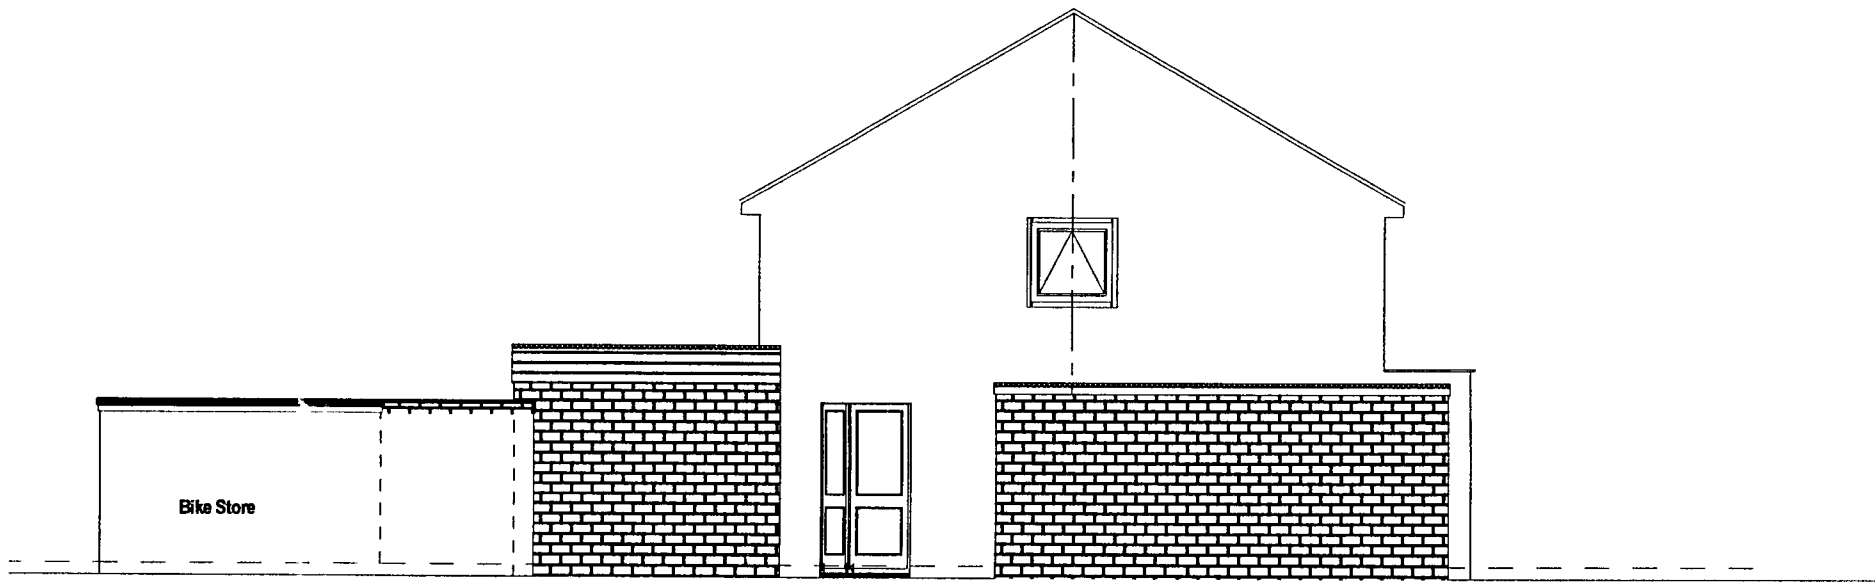

Proposed Side Elevation



Proposed Rear Elevation

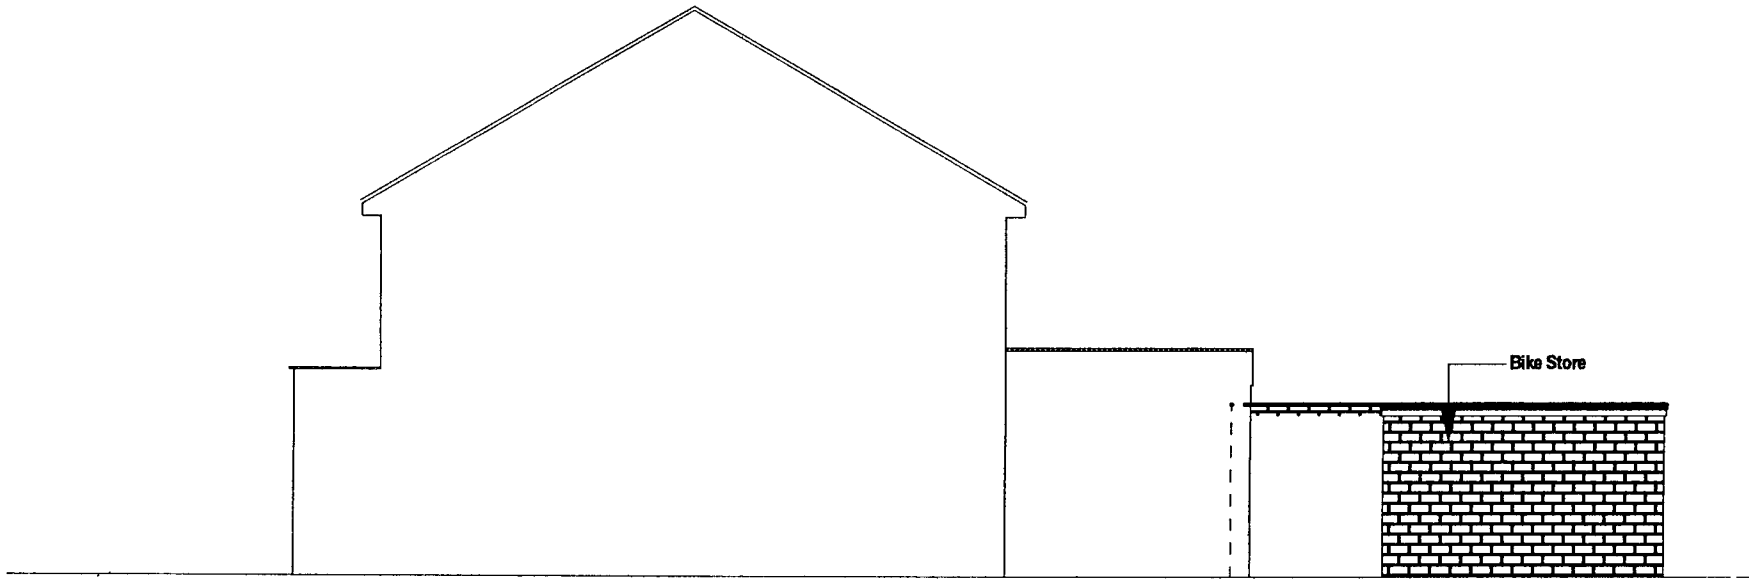

Proposed Side Elevation

ARUN DISTRICT COUNCIL			
No.	FP	276	06
RECEIVED	2	1.07	