


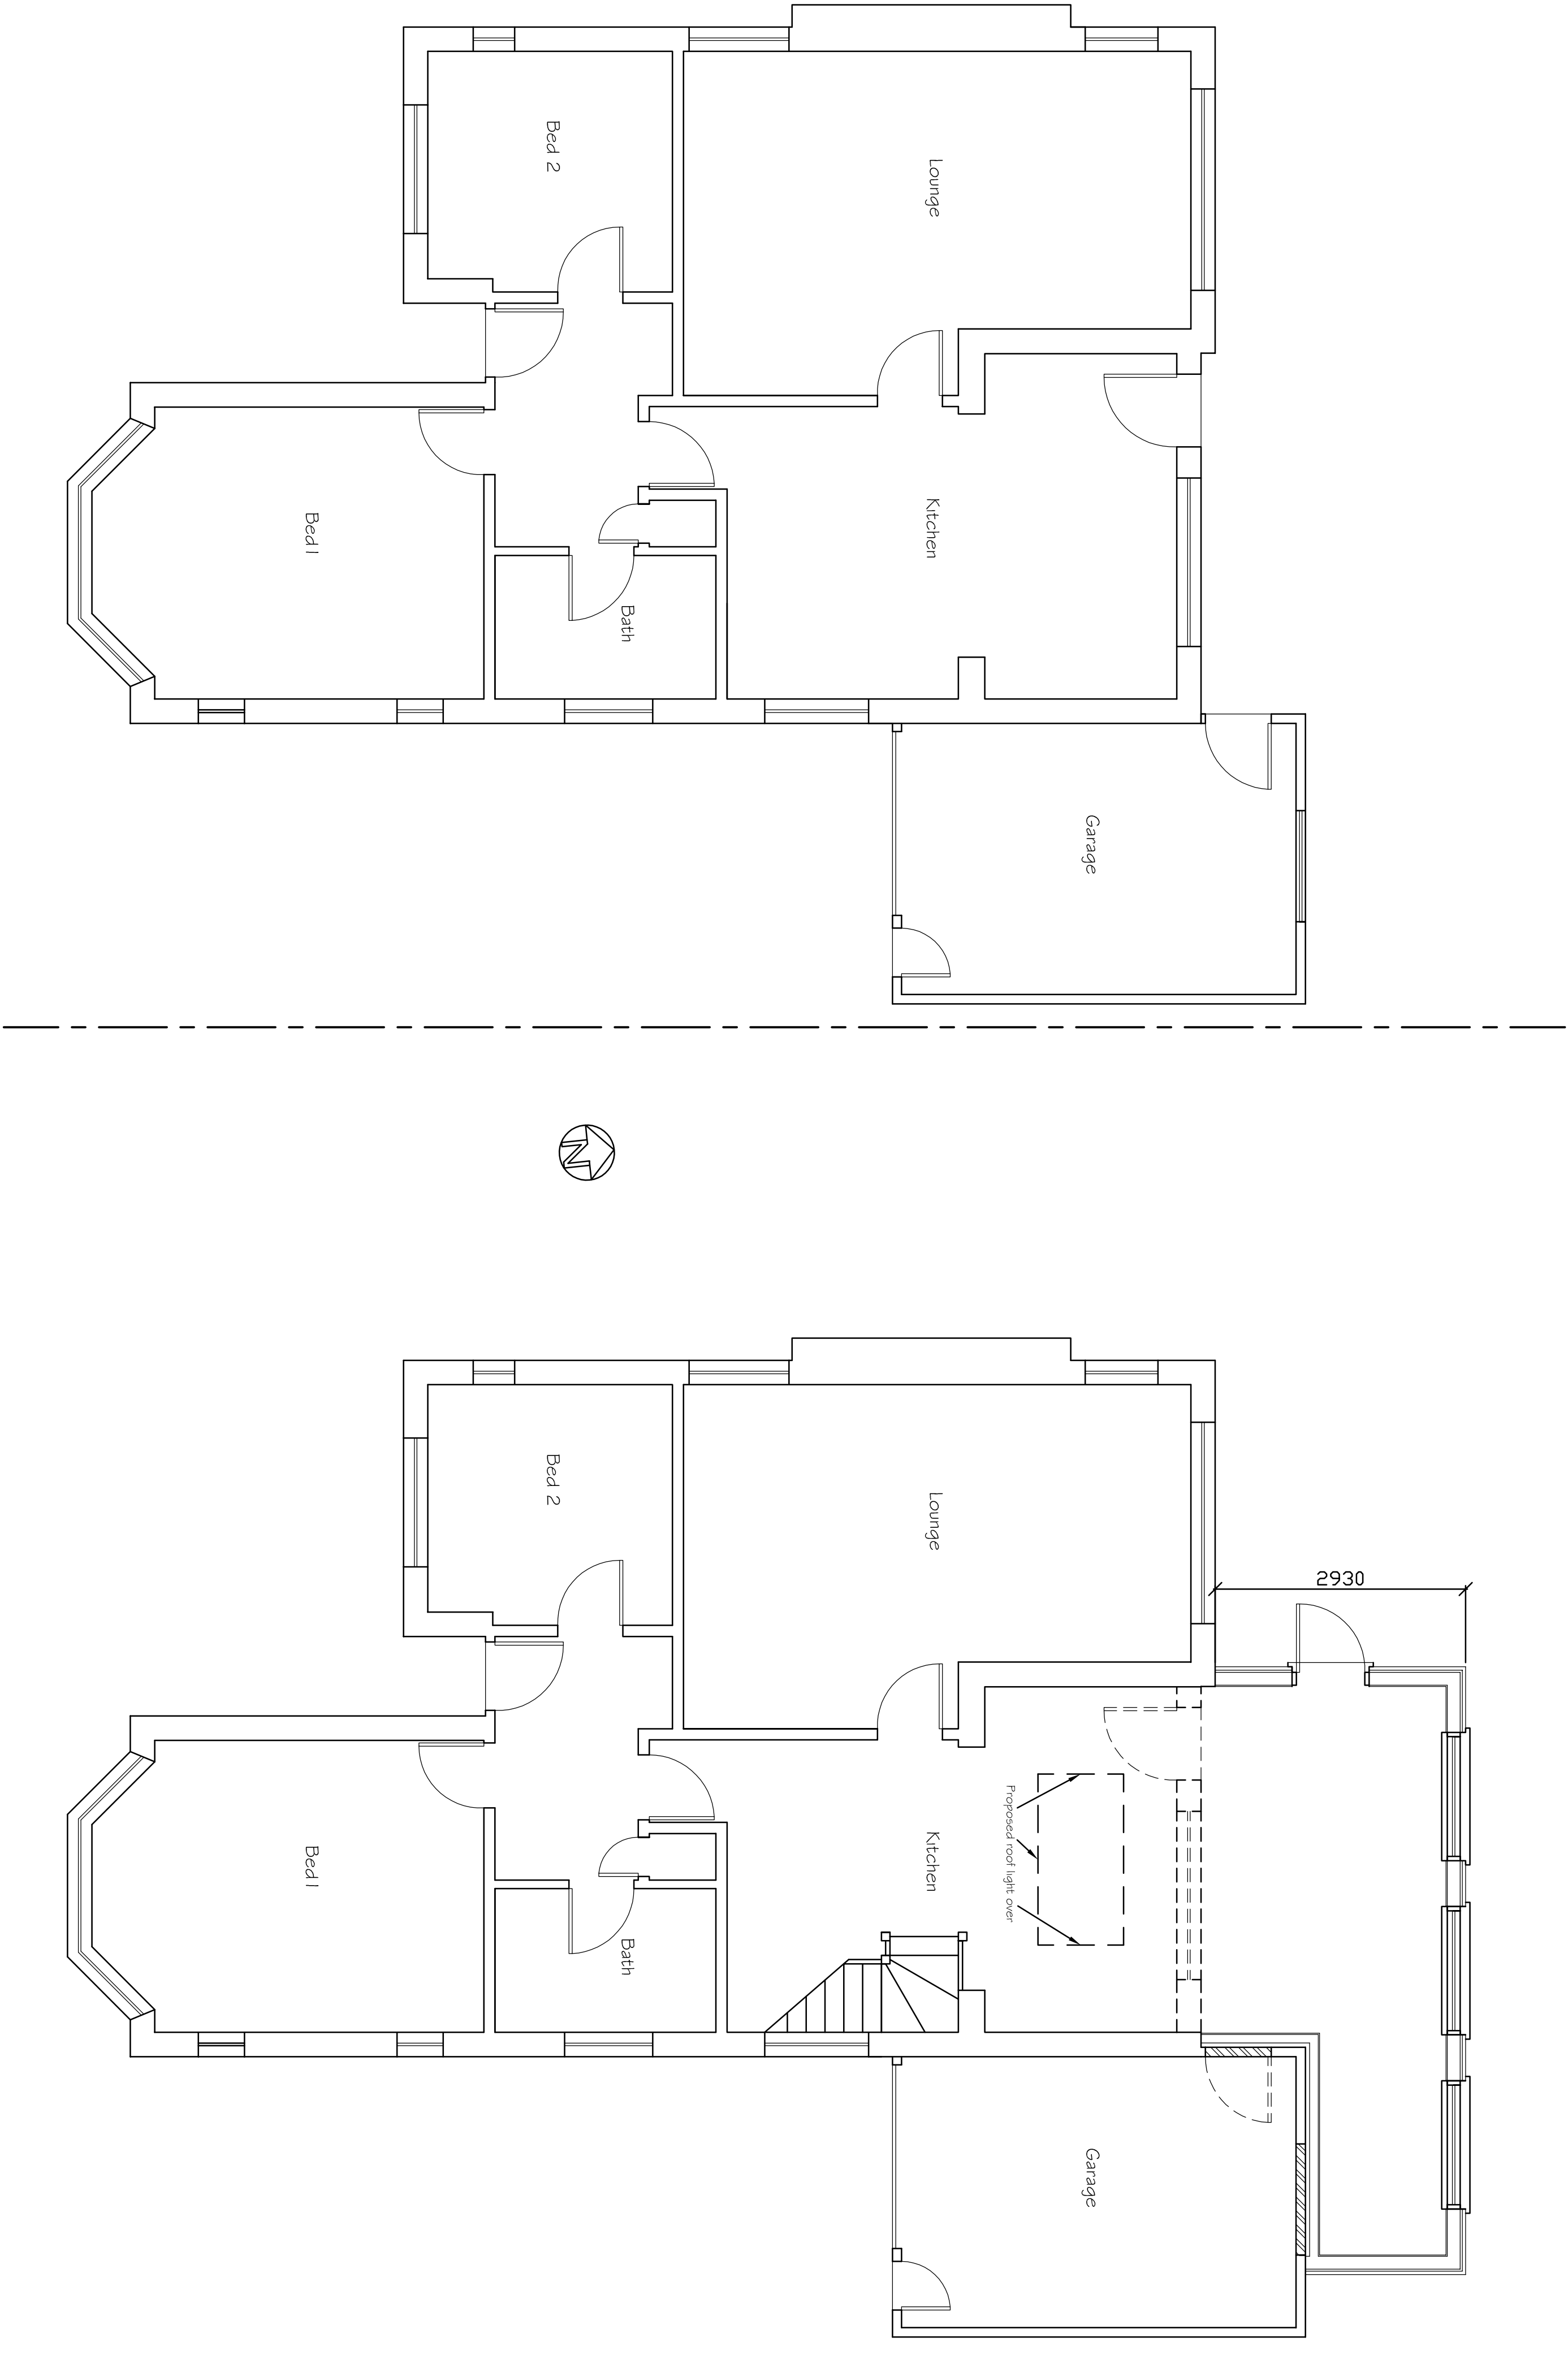

Existing Ground Floor Plan

Proposed Ground Floor Plan

Tony Rogers Building Consultants Address: 40 Dawn Crescent, Upper Beeding West Sussex, BN44 3WH Telephone: 01903 815225 Fax: 01903 815225	
Rev:	Revision Description:
Date:	
Client: Mr & Mrs P Logan	
Address: 31 South Drive Felpham West Sussex PO22 7PY	
Project: Proposed rear single storey rear extension and dormers	
Scale: 1:50 Paper Size A1	
Date: November 2018	
Drawing No: 18/1529/01	
Drawn By: AWR	Revision: