




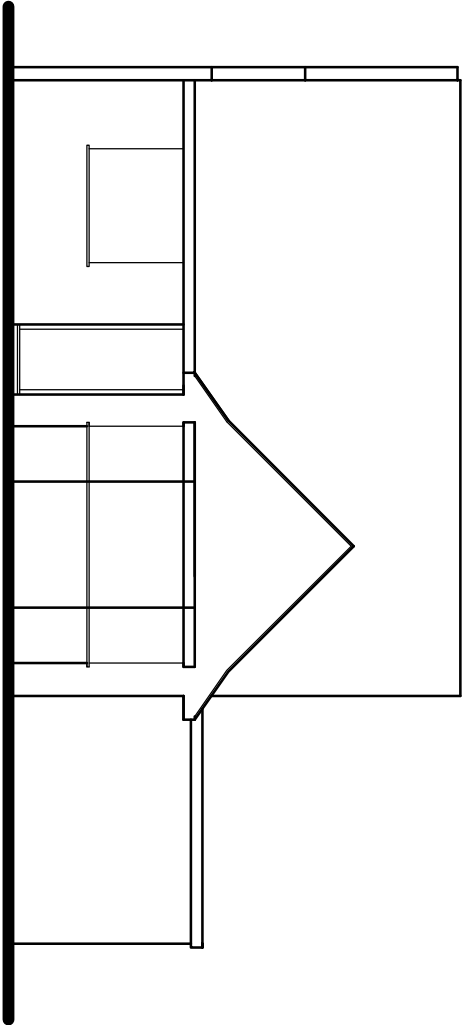


Existing Front (South) Elevation

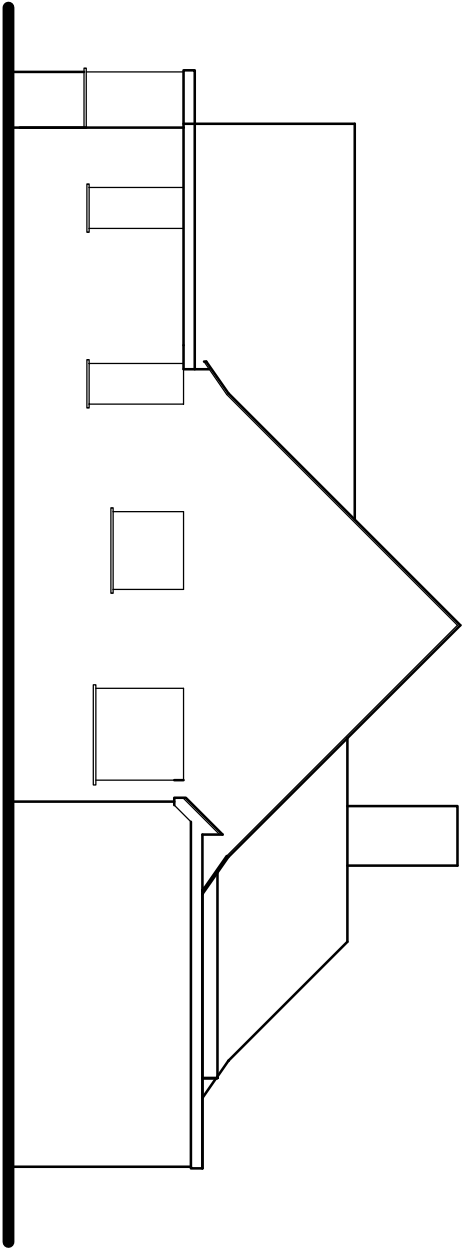


Existing Side (East) Elevation

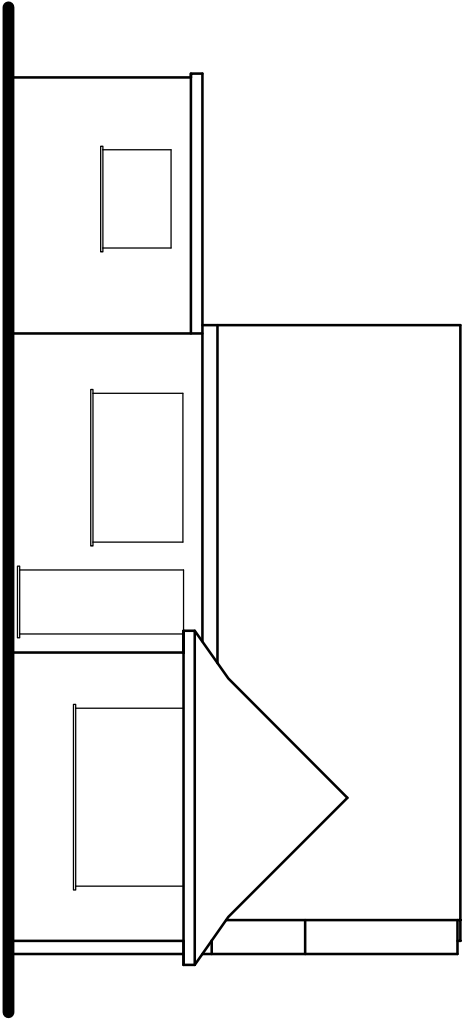


Existing Rear (South) Elevation

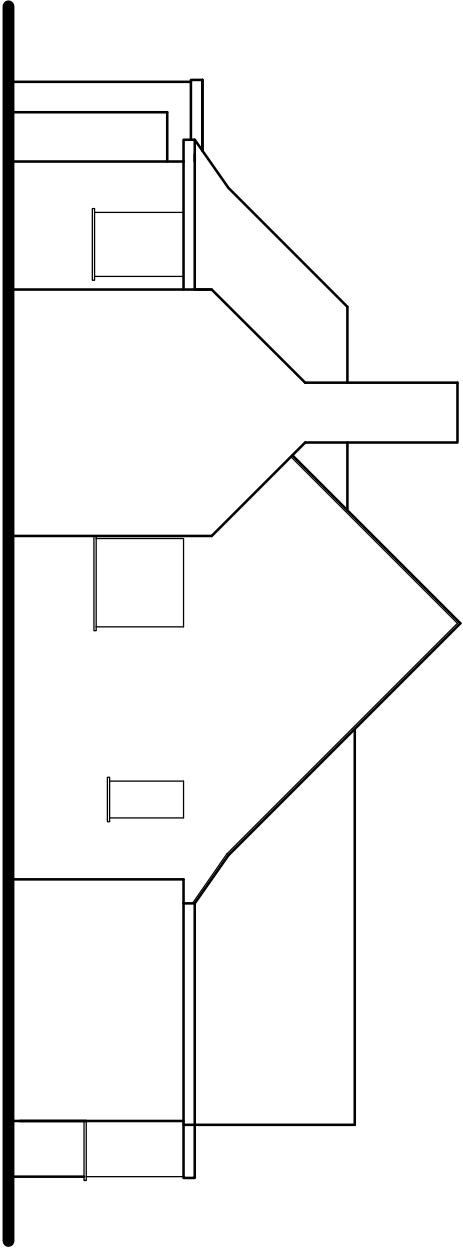


Existing Side (West) Elevation

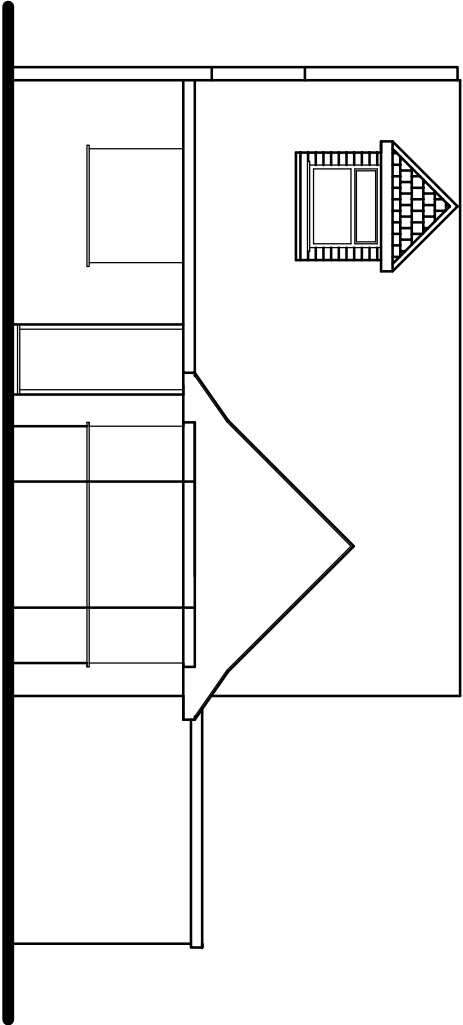


Proposed Front (South) Elevation

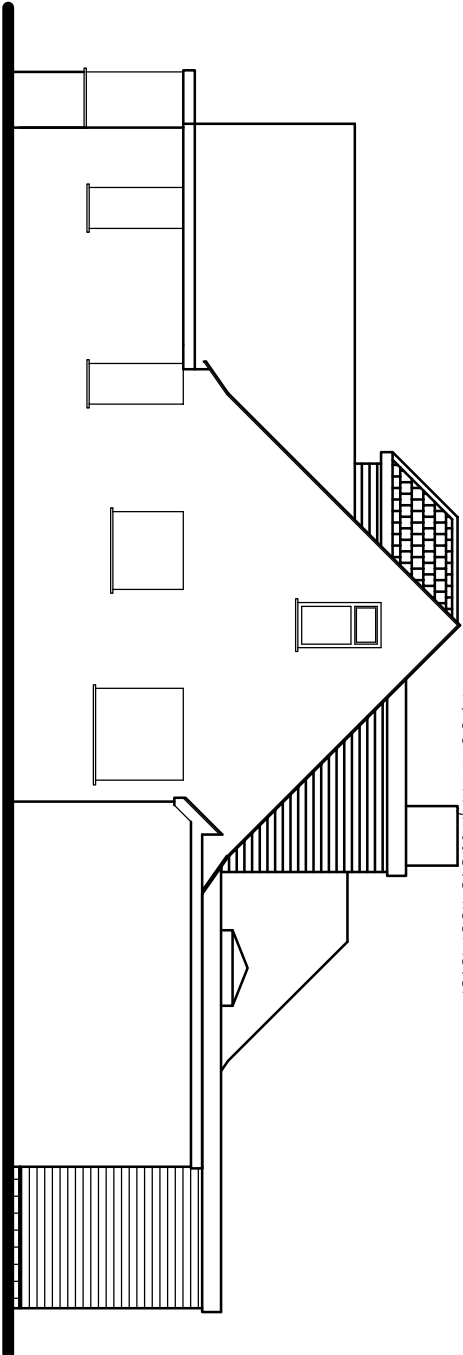


Proposed Side (East) Elevation

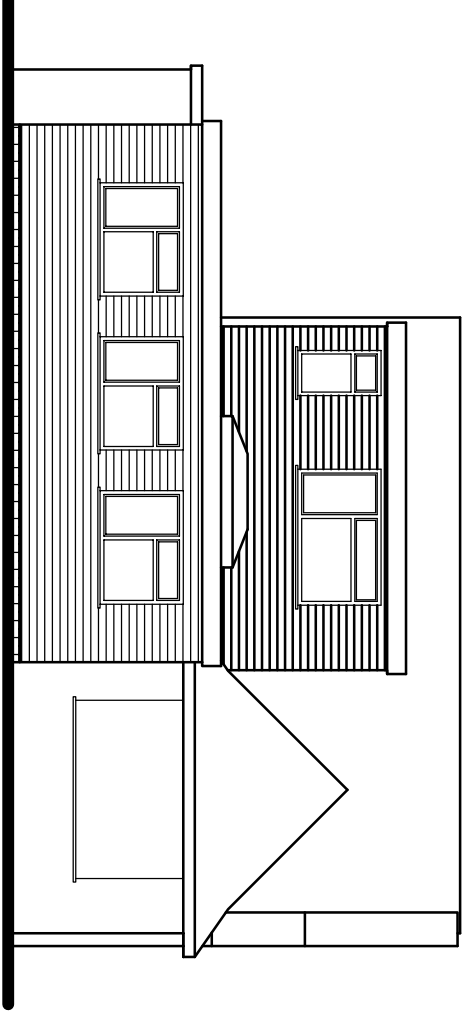


Proposed Rear (South) Elevation

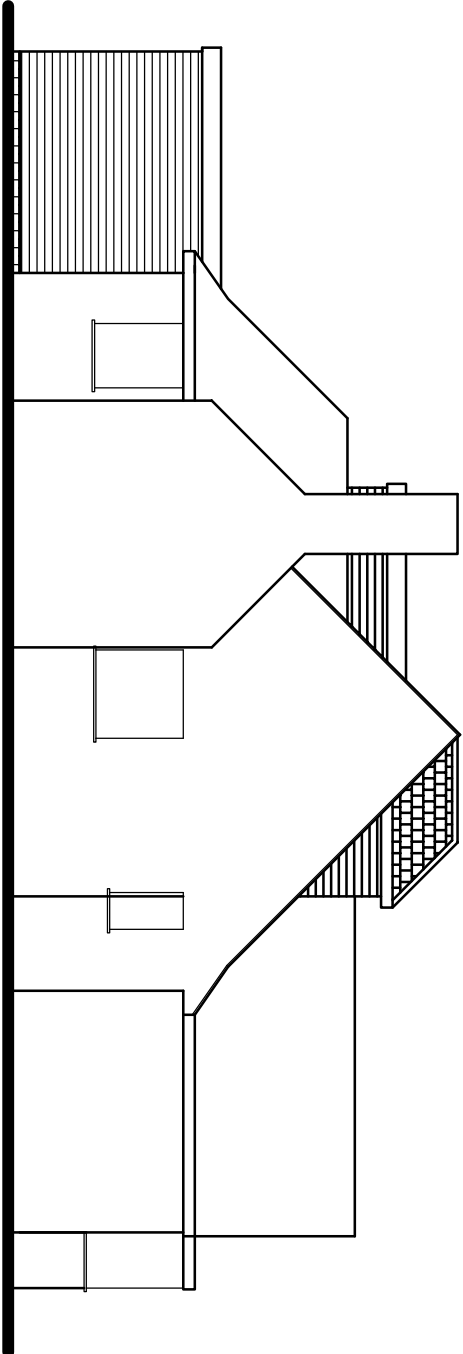


Proposed Side (West) Elevation

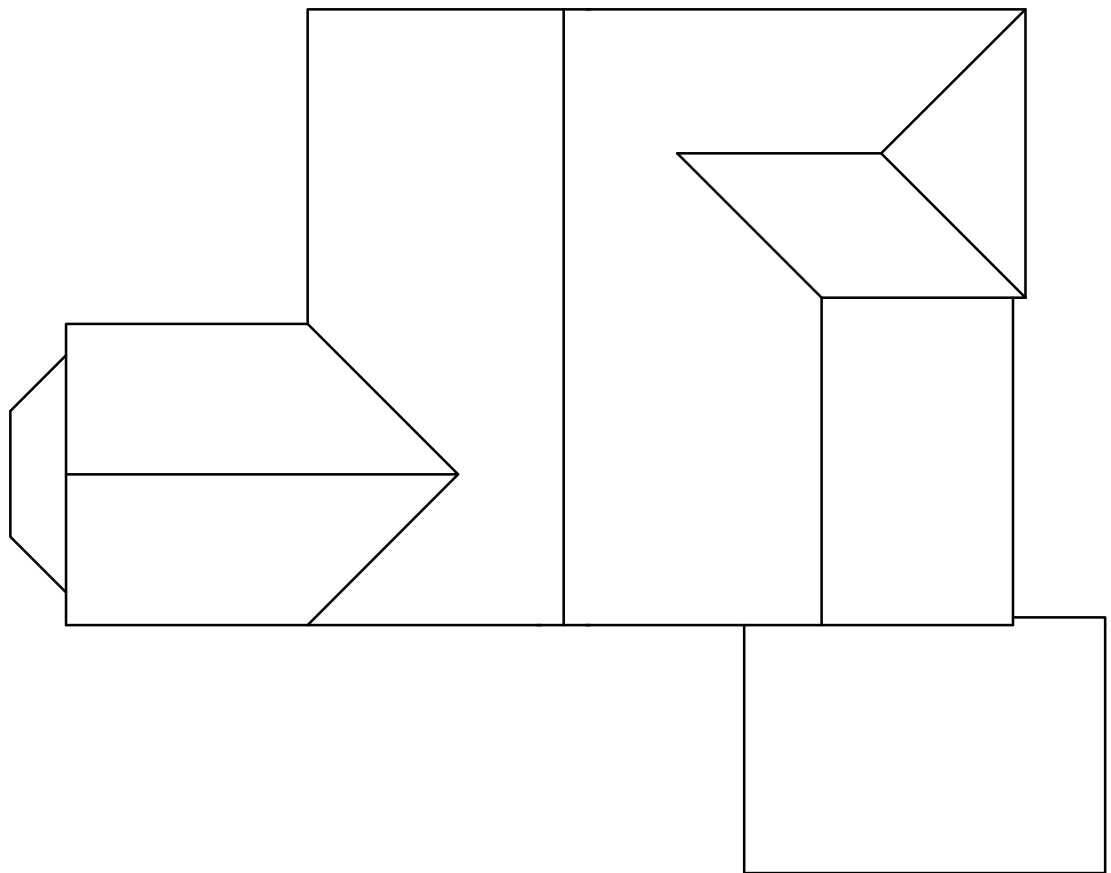

Existing Roof Plan

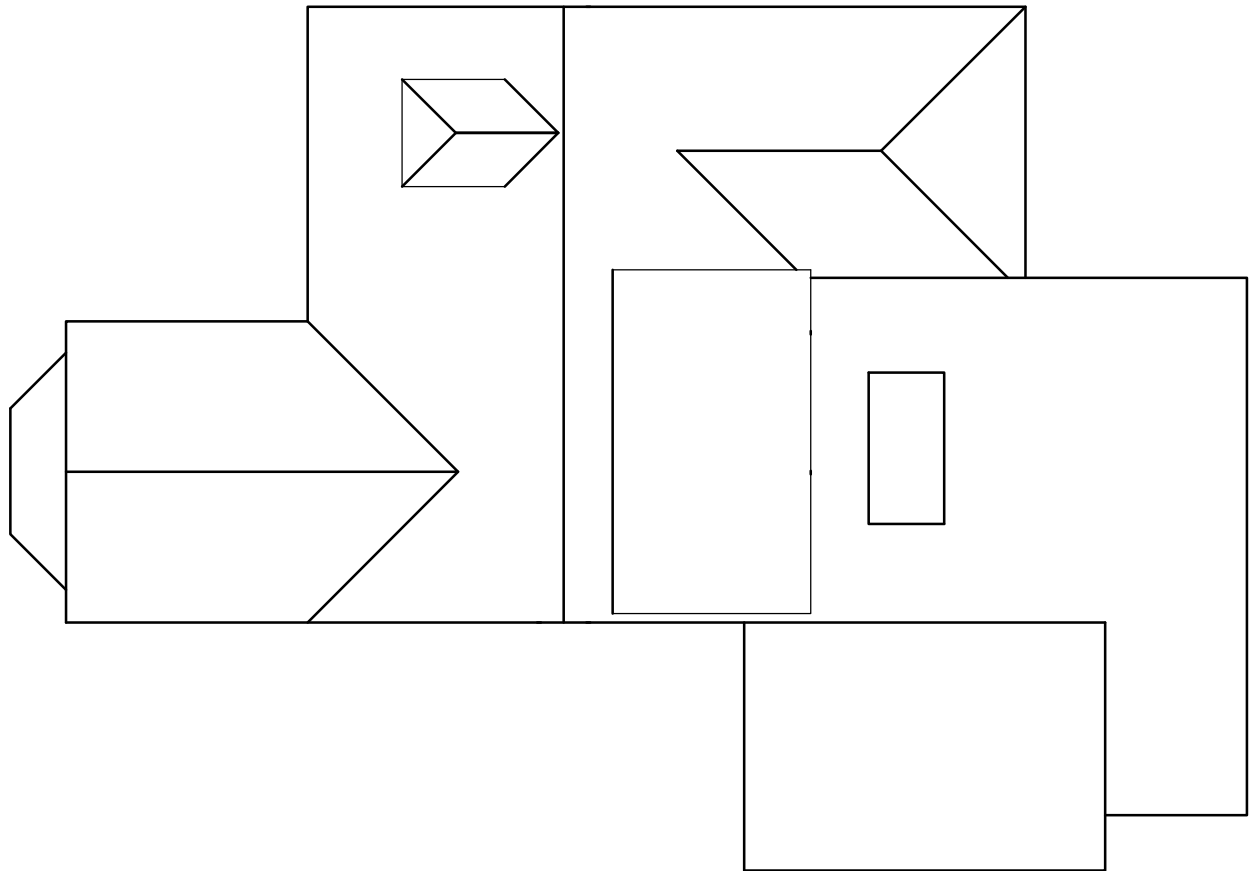

Proposed Roof Plan

 

Tony Rogers Building Consultants Address: 40 Dawn Crescent, Upper Beeding West Sussex, BN44 3WH Telephone: 01903 815225 Fax: 01903 815225	
Rev:	Revision Description:
Date:	
Client: Mr & Mrs P Logan	
Address: 31 South Drive Felpham West Sussex PO22 7PY	
Project: Proposed rear single storey rear extension and dormers	
Scale: 1:100 Paper Size A1	
Date: November 2018	
Drawing No: 18/1529/05	
Drawn By: AWR	Revision: