



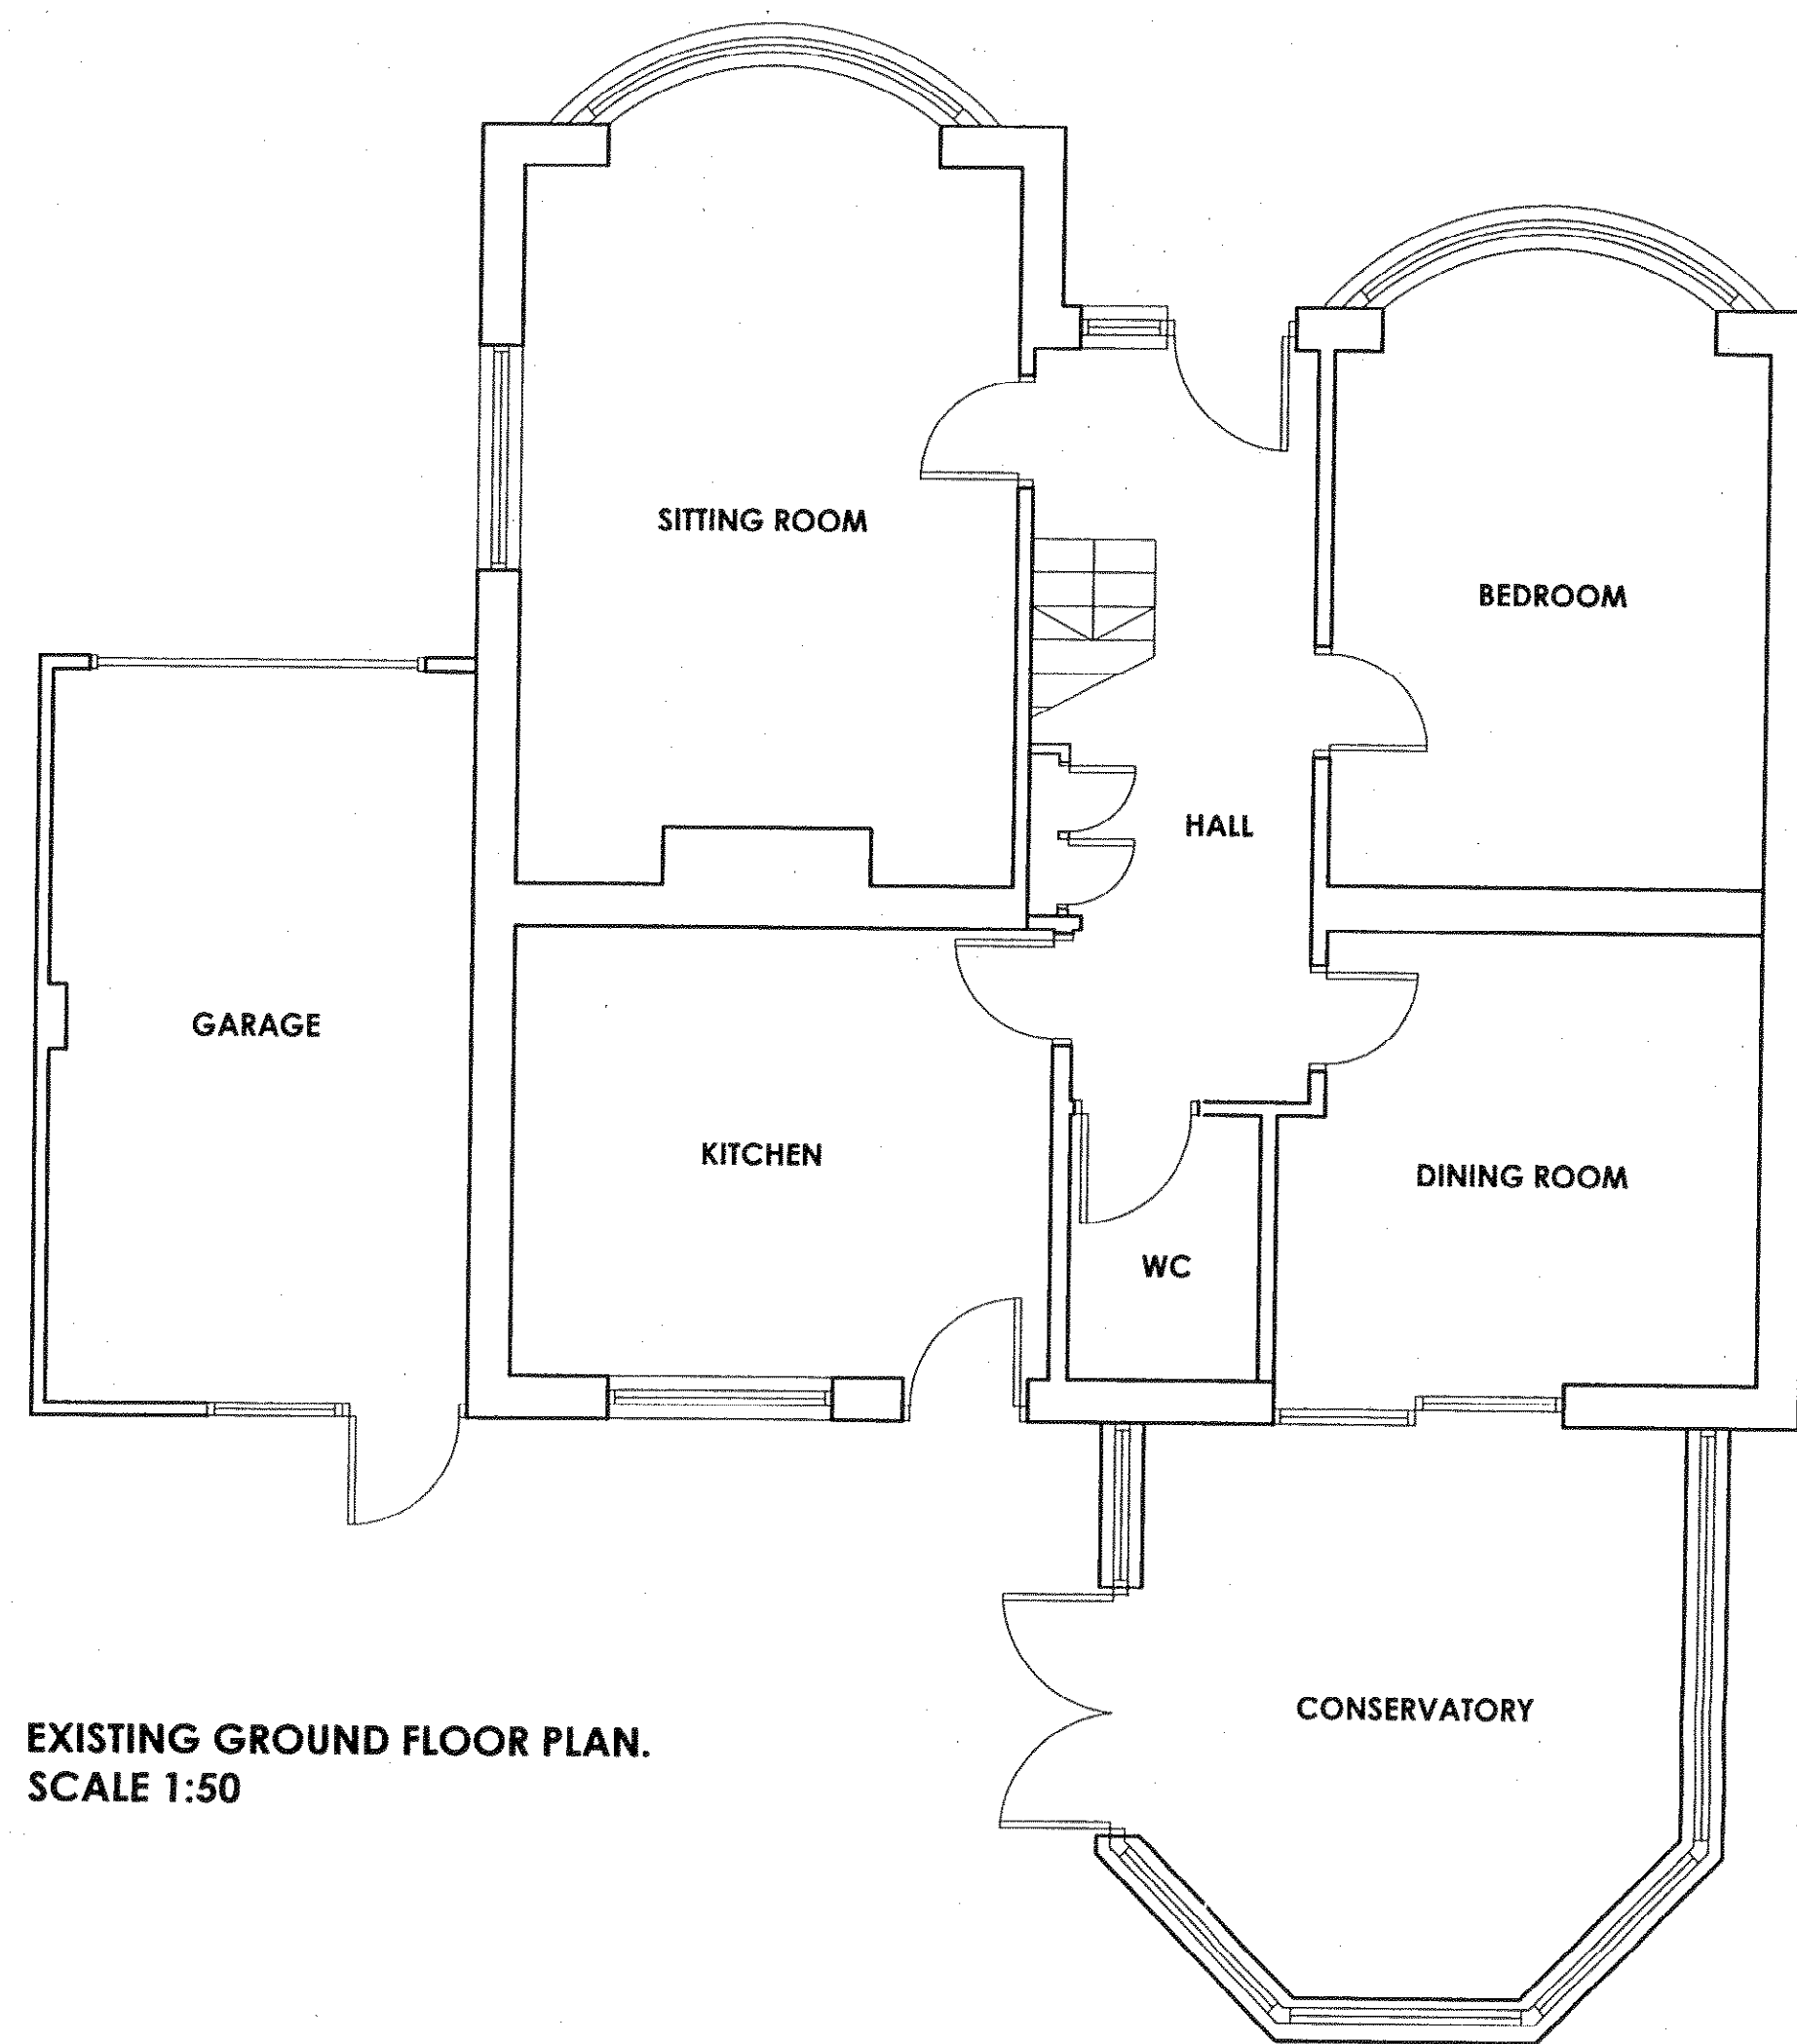


EXISTING GROUND FLOOR PLAN.
SCALE 1:50

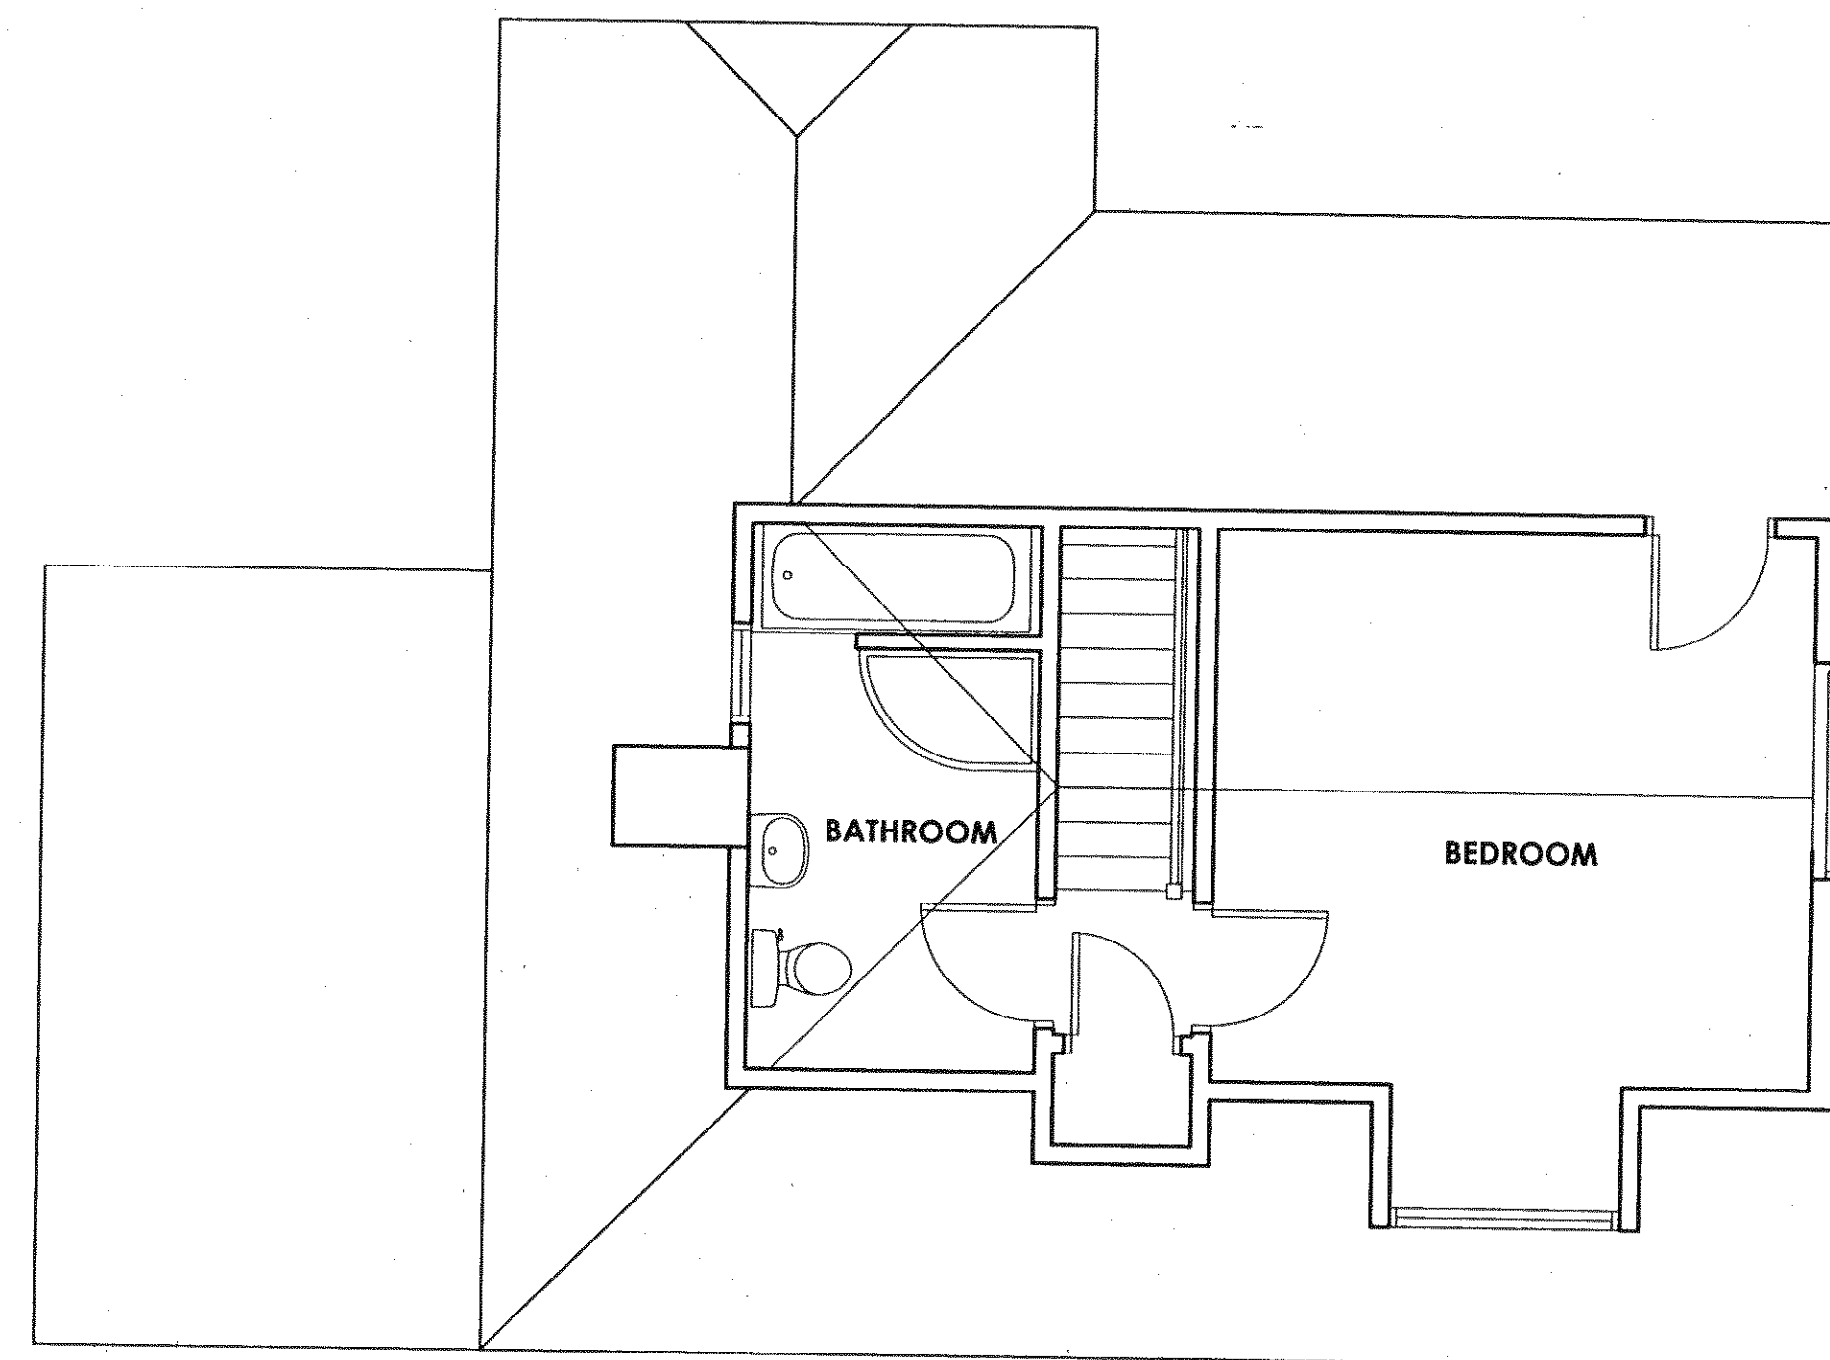

EXISTING FIRST FLOOR PLAN.
SCALE 1:50




EXISTING FRONT ELEVATION. SCALE 1:100

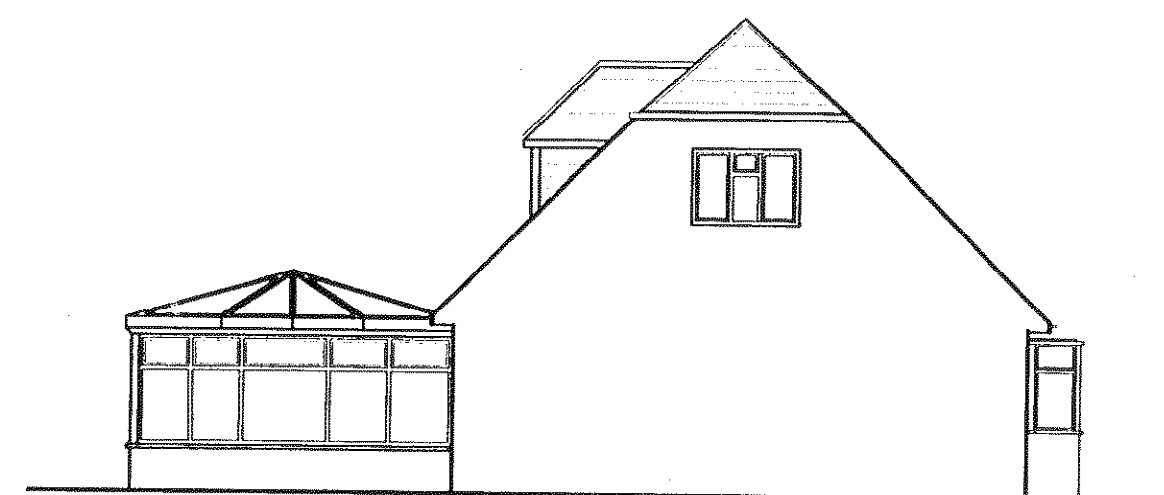

EXISTING SIDE ELEVATION. SCALE 1:100



EXISTING REAR ELEVATION. SCALE 1:100

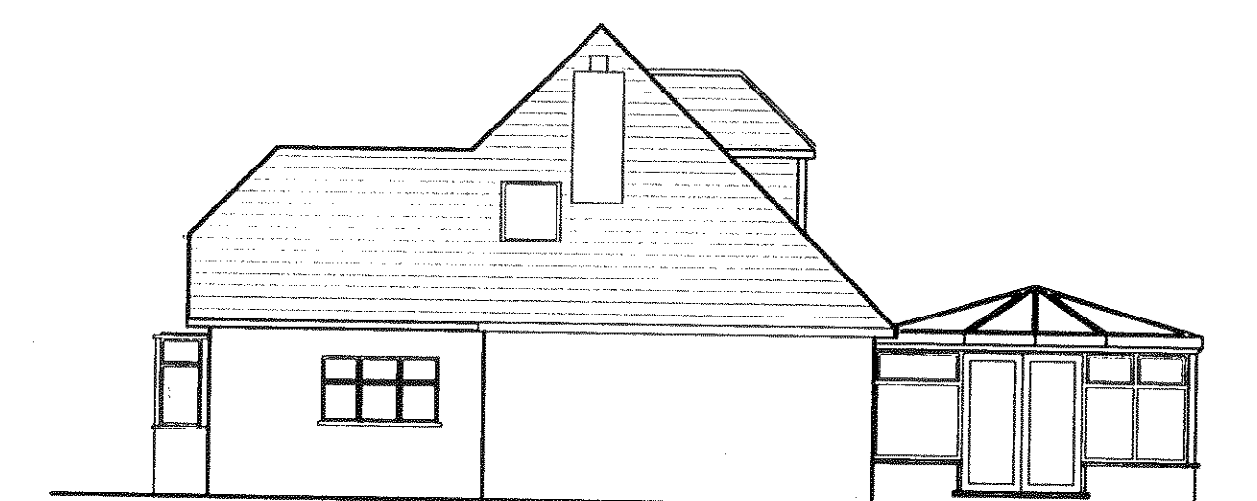

EXISTING SIDE ELEVATION. SCALE 1:100

GENERAL
DO NOT SCALE FROM THIS DRAWING EXCEPT FOR PLANNING APPLICATION PURPOSES. ALL DIMENSIONS TO BE CHECKED ON SITE PRIOR TO COMMENCEMENT OF WORK. ALL DIMENSIONS RELATING TO SUB-CONTRACTORS OR SUPPLIERS WORK MUST BE CHECKED AND AGREED BETWEEN THE CONTRACTOR AND THE SUB-CONTRACTORS AND SUPPLIERS. ALL DIMENSIONS ARE IN MILLIMETRES. IF IN DOUBT ASK.
ALL WORKS OR MATERIALS INDICATED ON THE DRAWING ARE TO BE TO THE LATEST BRITISH STANDARDS AND ARE TO BE CARRIED OUT IN ACCORDANCE WITH THE RELEVANT CODES OF PRACTICE OR RECOGNISED TRADE ASSOCIATION RECOMMENDATIONS AND PUBLICATIONS.
THIS DRAWING TO BE READ IN CONJUNCTION WITH ALL RELEVANT DRAWINGS AND SPECIFICATIONS OF OTHER CONSULTANTS. ANY DISCREPANCIES TO BE BROUGHT TO THE ATTENTION OF THE PROJECT MANAGER.

REV	DRAWN	DATE	DESCRIPTION

CLIENT
Mr D Head

SITE ADDRESS
11 Grafton Avenue
Felpham
Bognor Regis

DRAWING TITLE
Existing Elevations & Floor Plans

SCALE
As Shown

DATE
Jan 2010

REFERENCE
11 Grafton Avenue

DRAWING No.	REV.
001	