




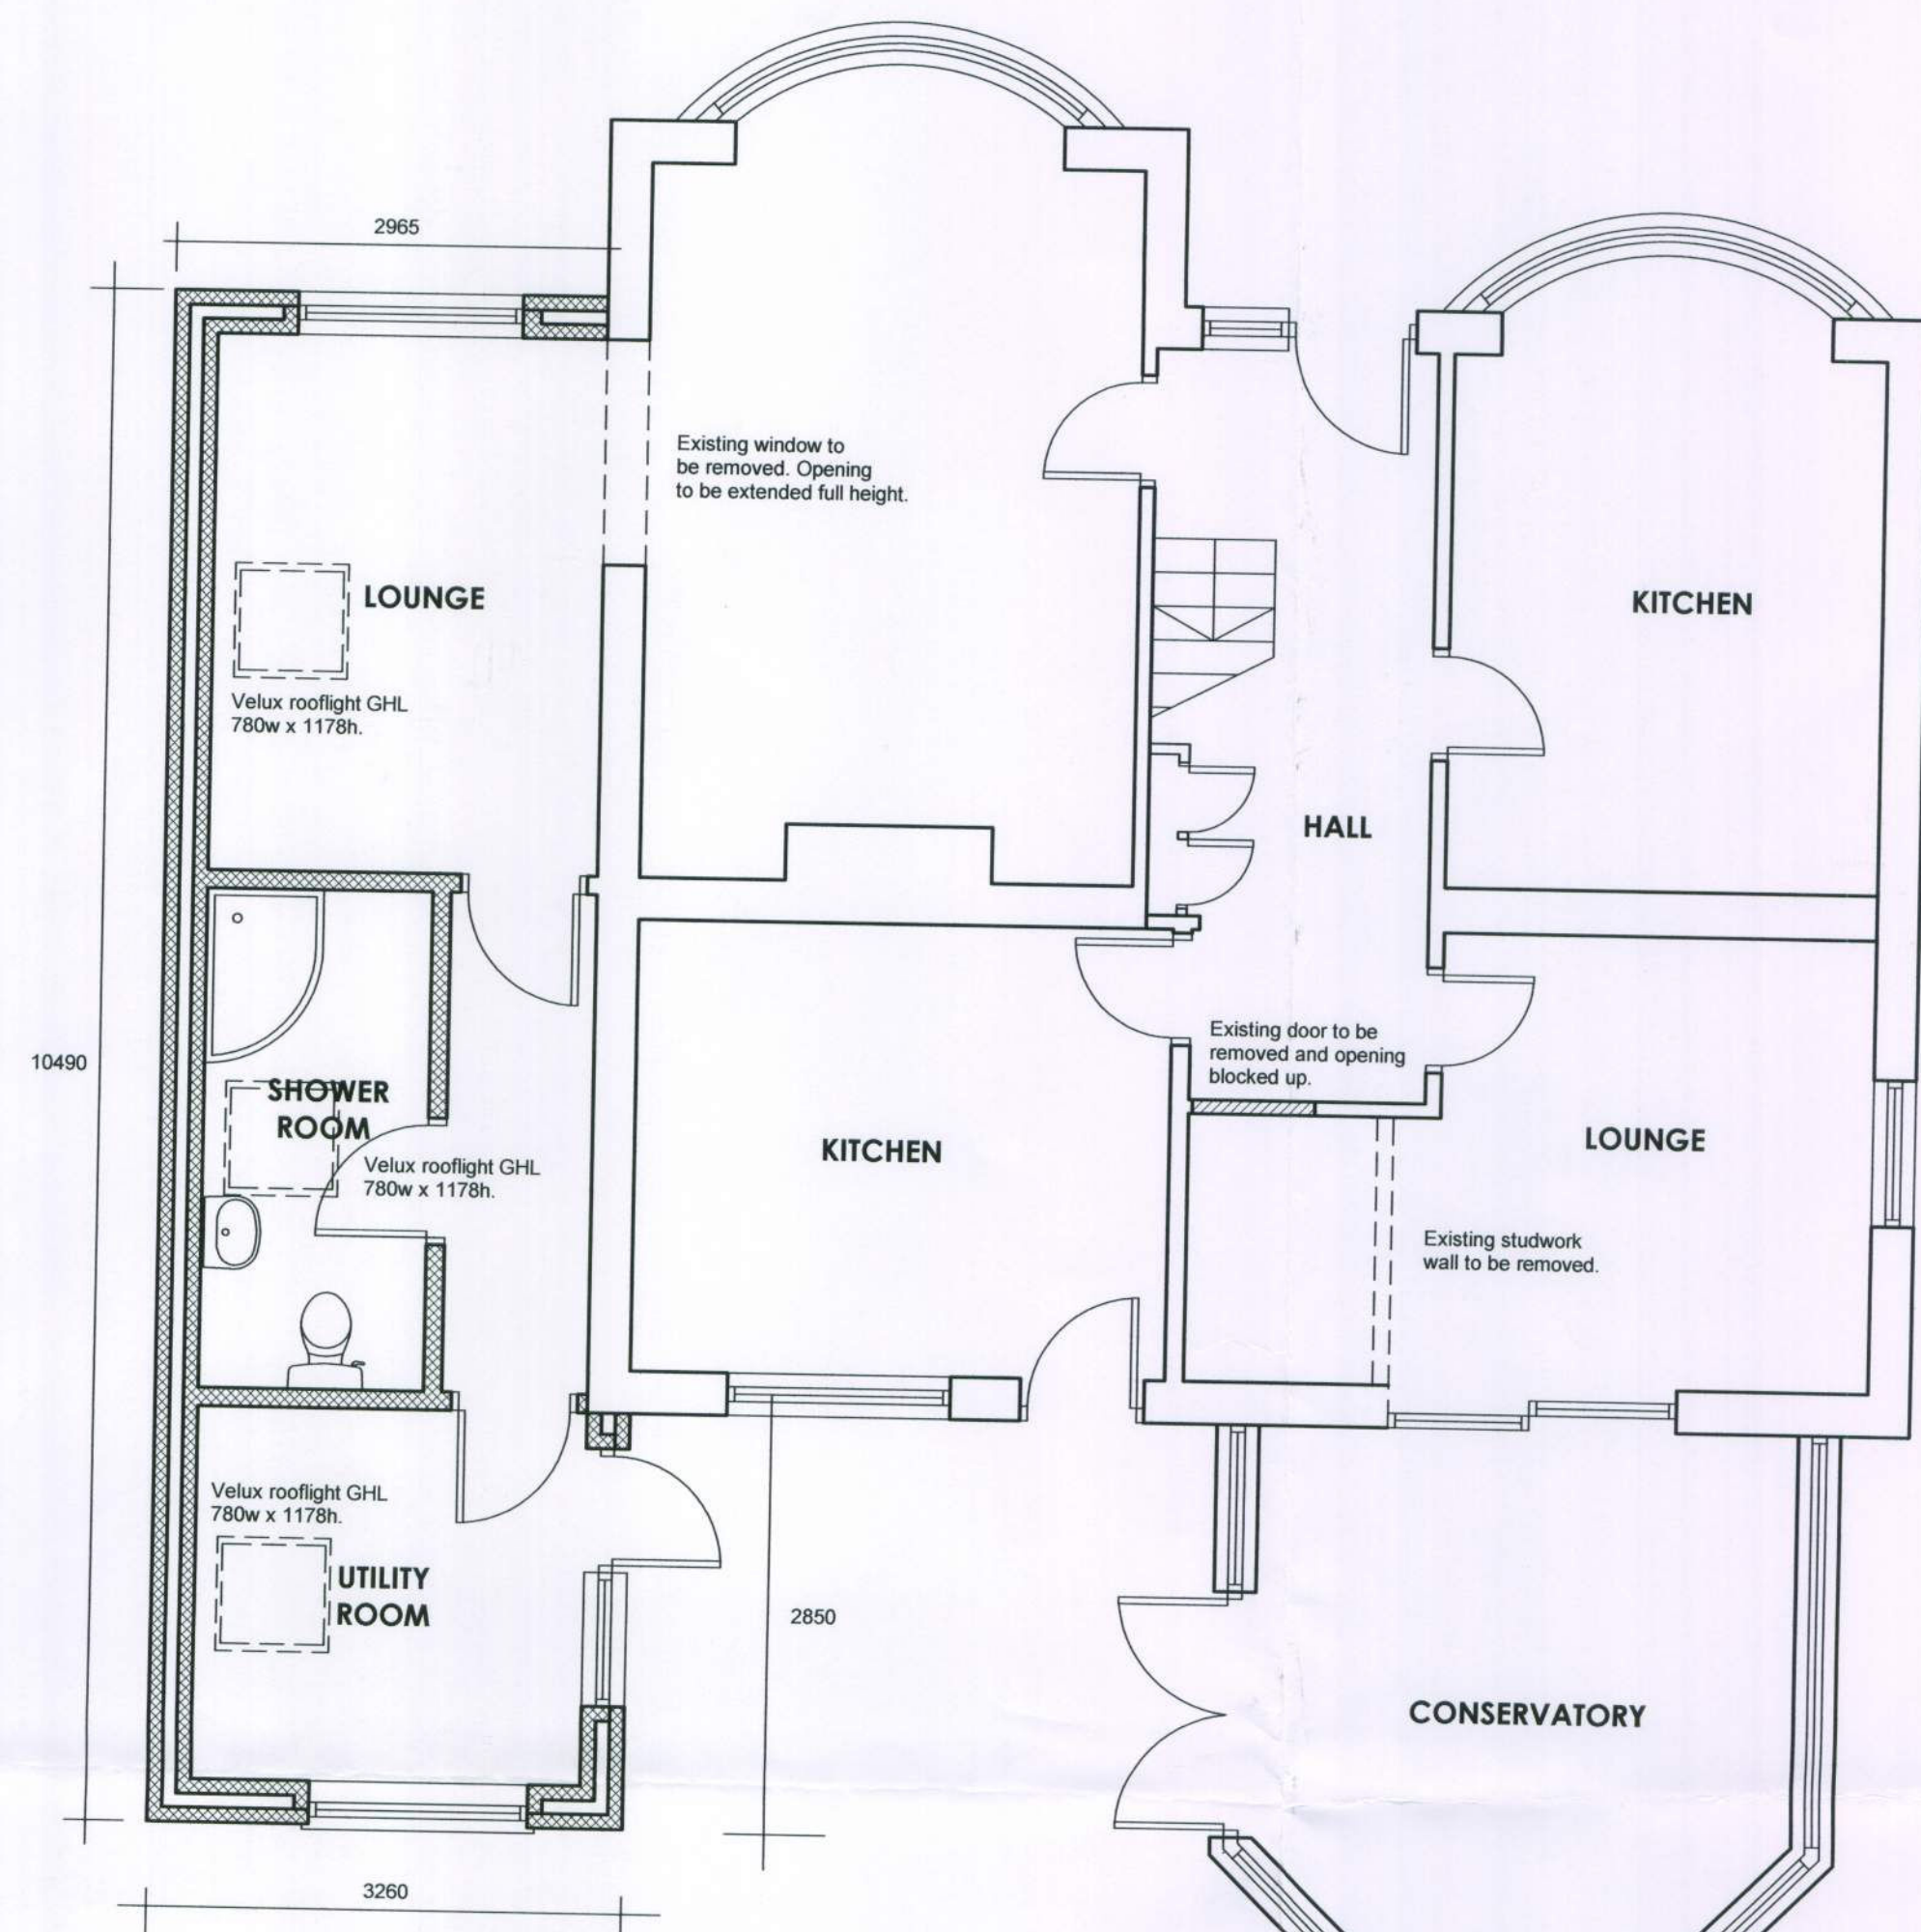

PROPOSED GROUND FLOOR PLAN.
SCALE 1:50

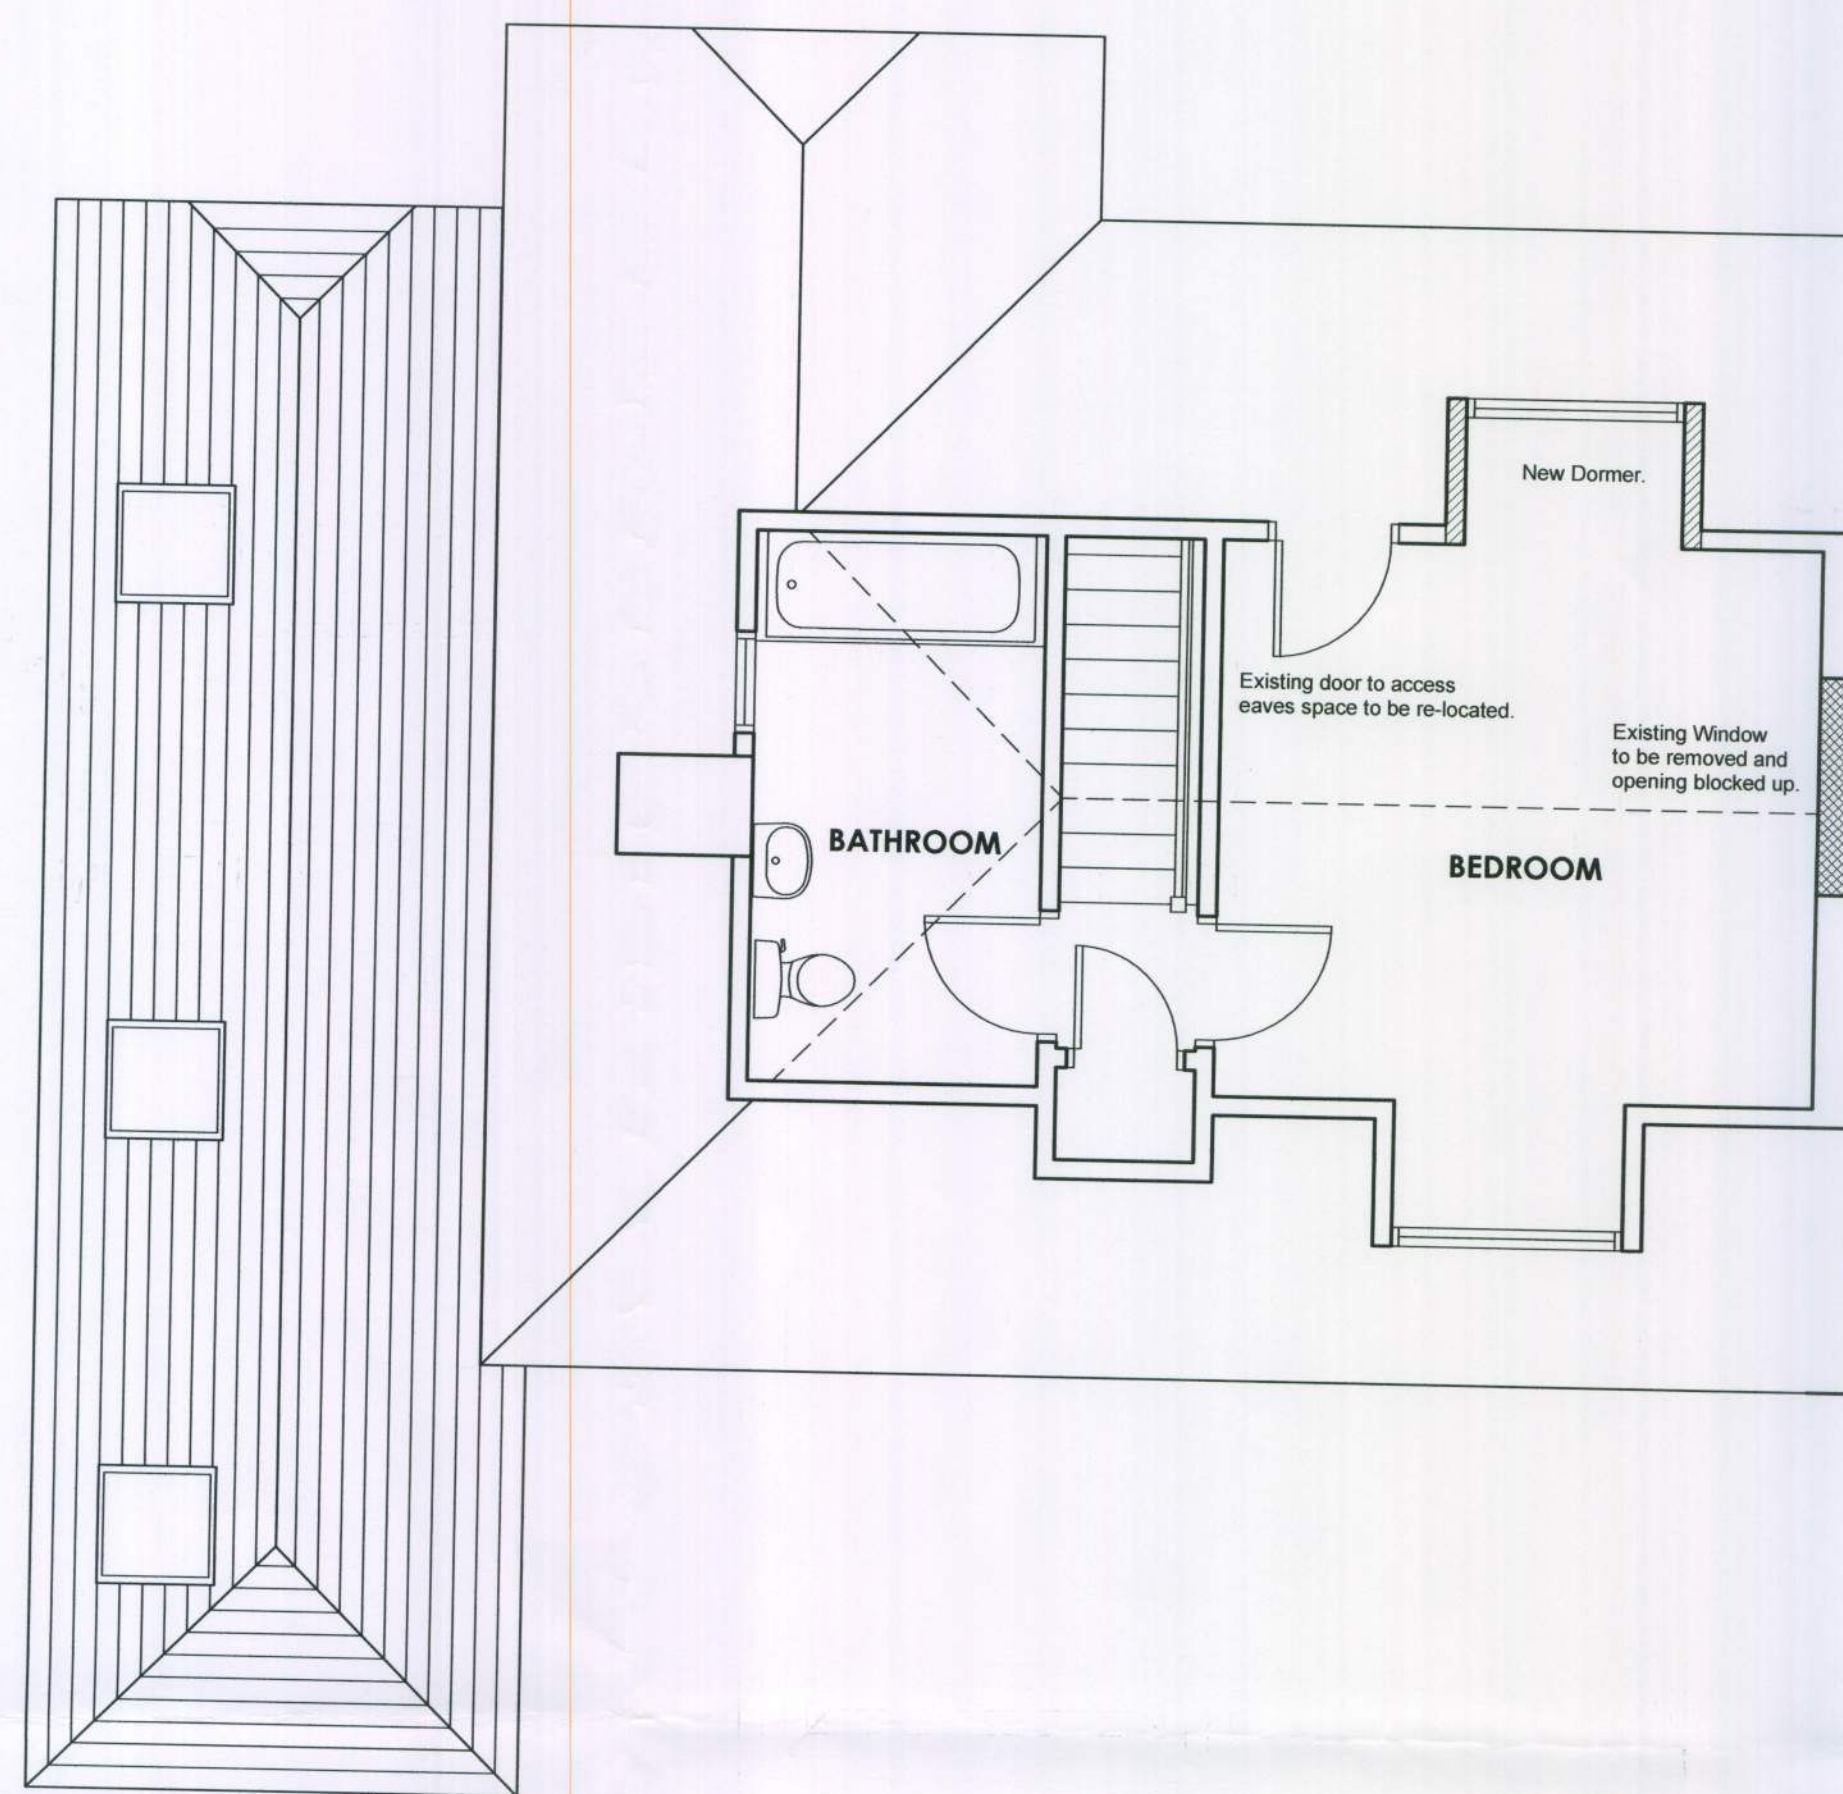

PROPOSED FIRST FLOOR PLAN.
SCALE 1:50

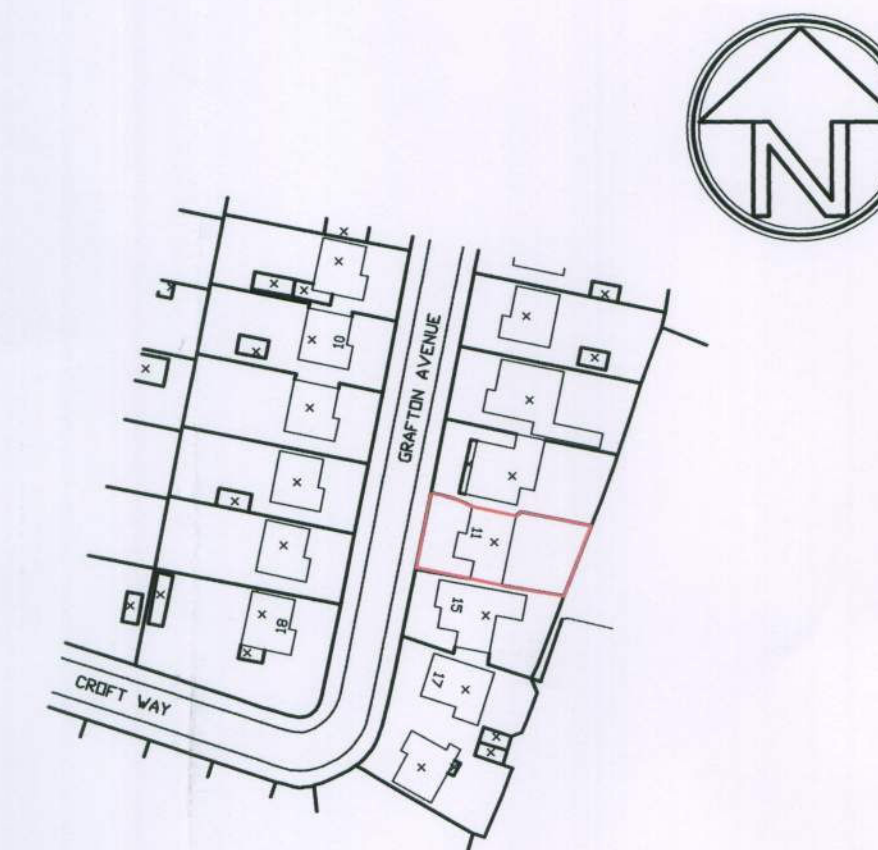


LOCATION PLAN 1:1250



BLOCK PLAN 1:500




PROPOSED FRONT ELEVATION. SCALE 1:100

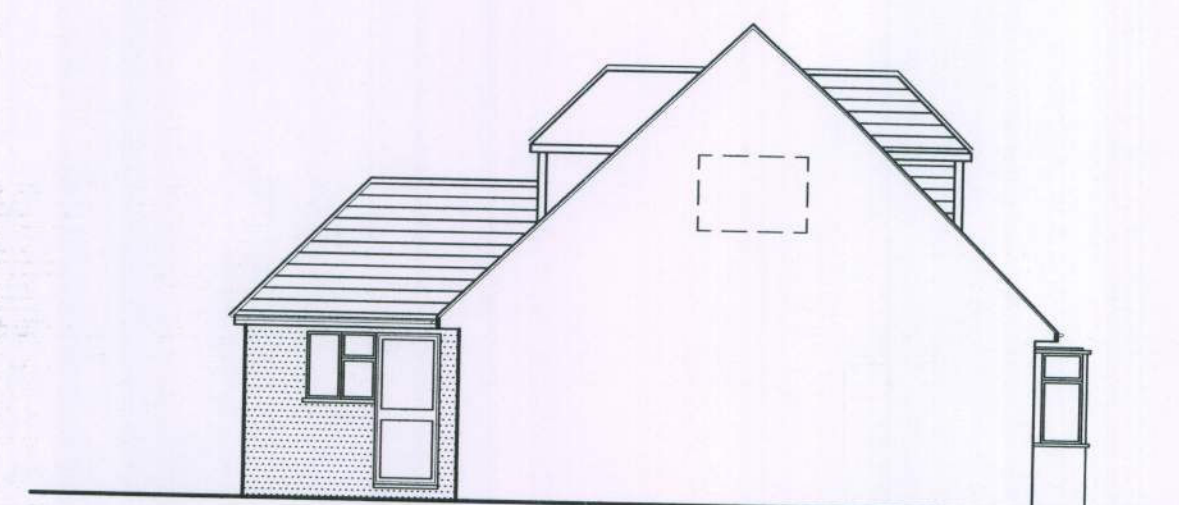


PROPOSED SIDE ELEVATION. SCALE 1:100



PROPOSED REAR ELEVATION. SCALE 1:100

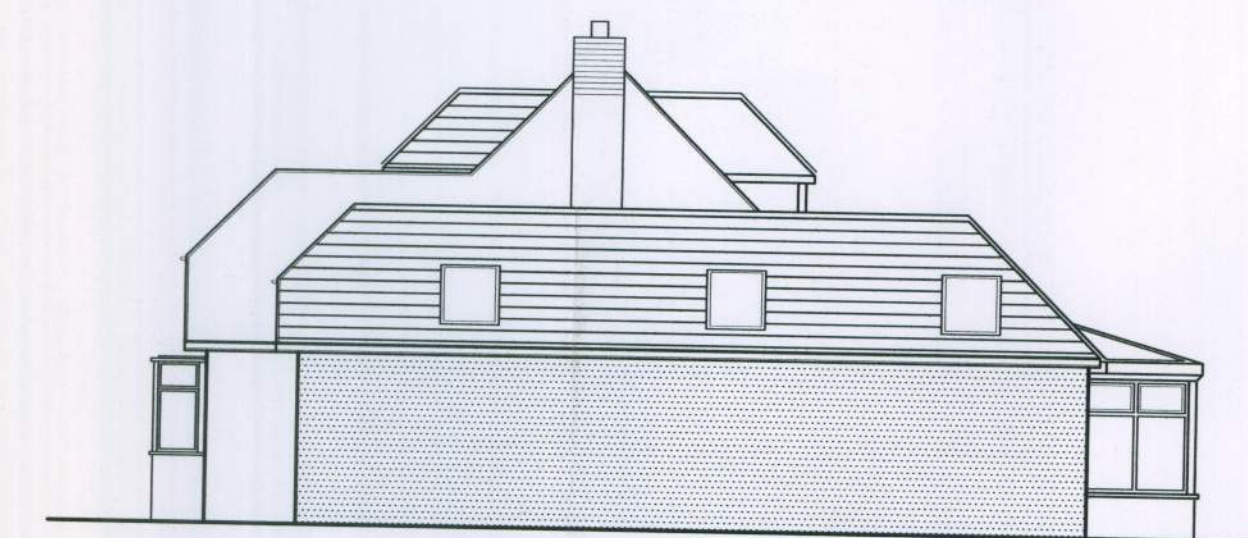

PROPOSED SIDE ELEVATION. SCALE 1:100

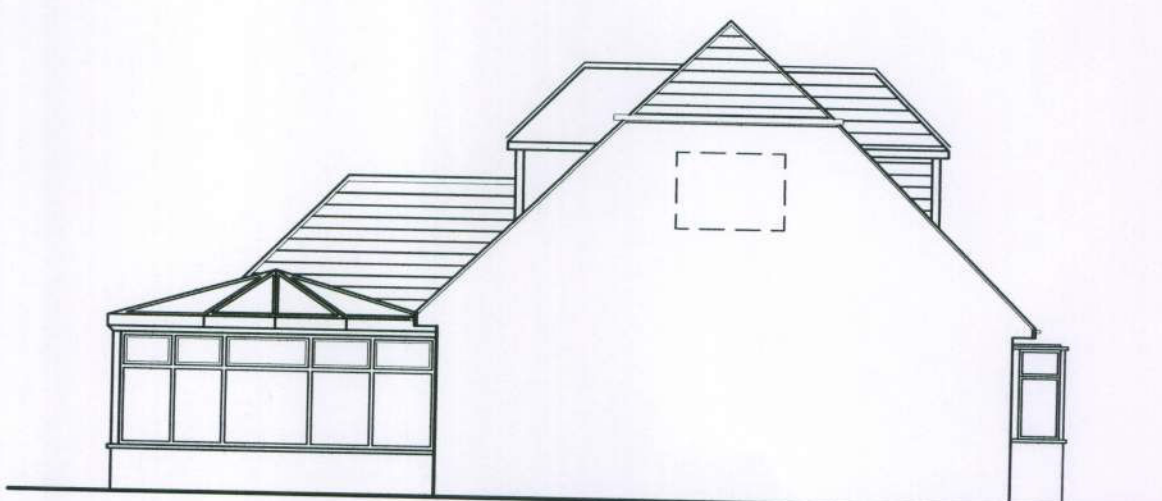

PROPOSED SIDE ELEVATION. SCALE 1:100

GENERAL
DO NOT SCALE FROM THIS DRAWING EXCEPT FOR PLANNING APPLICATION PURPOSES. ALL DIMENSIONS TO BE CHECKED ON SITE PRIOR TO COMMENCEMENT OF WORK. ALL DIMENSIONS RELATING TO SUB-CONTRACTORS OR SUPPLIERS WORK MUST BE CHECKED AND AGREED BETWEEN THE CONTRACTOR AND THE SUB-CONTRACTORS AND SUPPLIERS. ALL DIMENSIONS ARE IN MILLIMETRES. IF IN DOUBT ASK.
ALL WORKS OR MATERIALS INDICATED ON THE DRAWING ARE TO BE TO THE LATEST BRITISH STANDARDS AND ARE TO BE CARRIED OUT IN ACCORDANCE WITH THE RELEVANT CODES OF PRACTICE OR RECOGNISED TRADE ASSOCIATION RECOMMENDATIONS AND PUBLICATIONS.
THIS DRAWING TO BE READ IN CONJUNCTION WITH ALL RELEVANT DRAWINGS AND SPECIFICATIONS OF OTHER CONSULTANTS. ANY DISCREPANCIES TO BE BROUGHT TO THE ATTENTION OF THE PROJECT MANAGER.

ARUN DISTRICT COUNCIL			
No.	FP	27	10
RECEIVED	12 MAR 2010		

A	ST	13/3/2010	Conservatory added to North and South elevations
REV	DRAWN	DATE	DESCRIPTION

CLIENT
Mr D Head

SITE ADDRESS
11 Grafton Avenue
Felpham
Bognor Regis

DRAWING TITLE
Proposed Elevations & Floor Plans
Block Plan
Location Plan

SCALE
As Shown

DATE
Jan 2010

REFERENCE
11 Grafton Avenue

DRAWING No.	REV.
002	A