



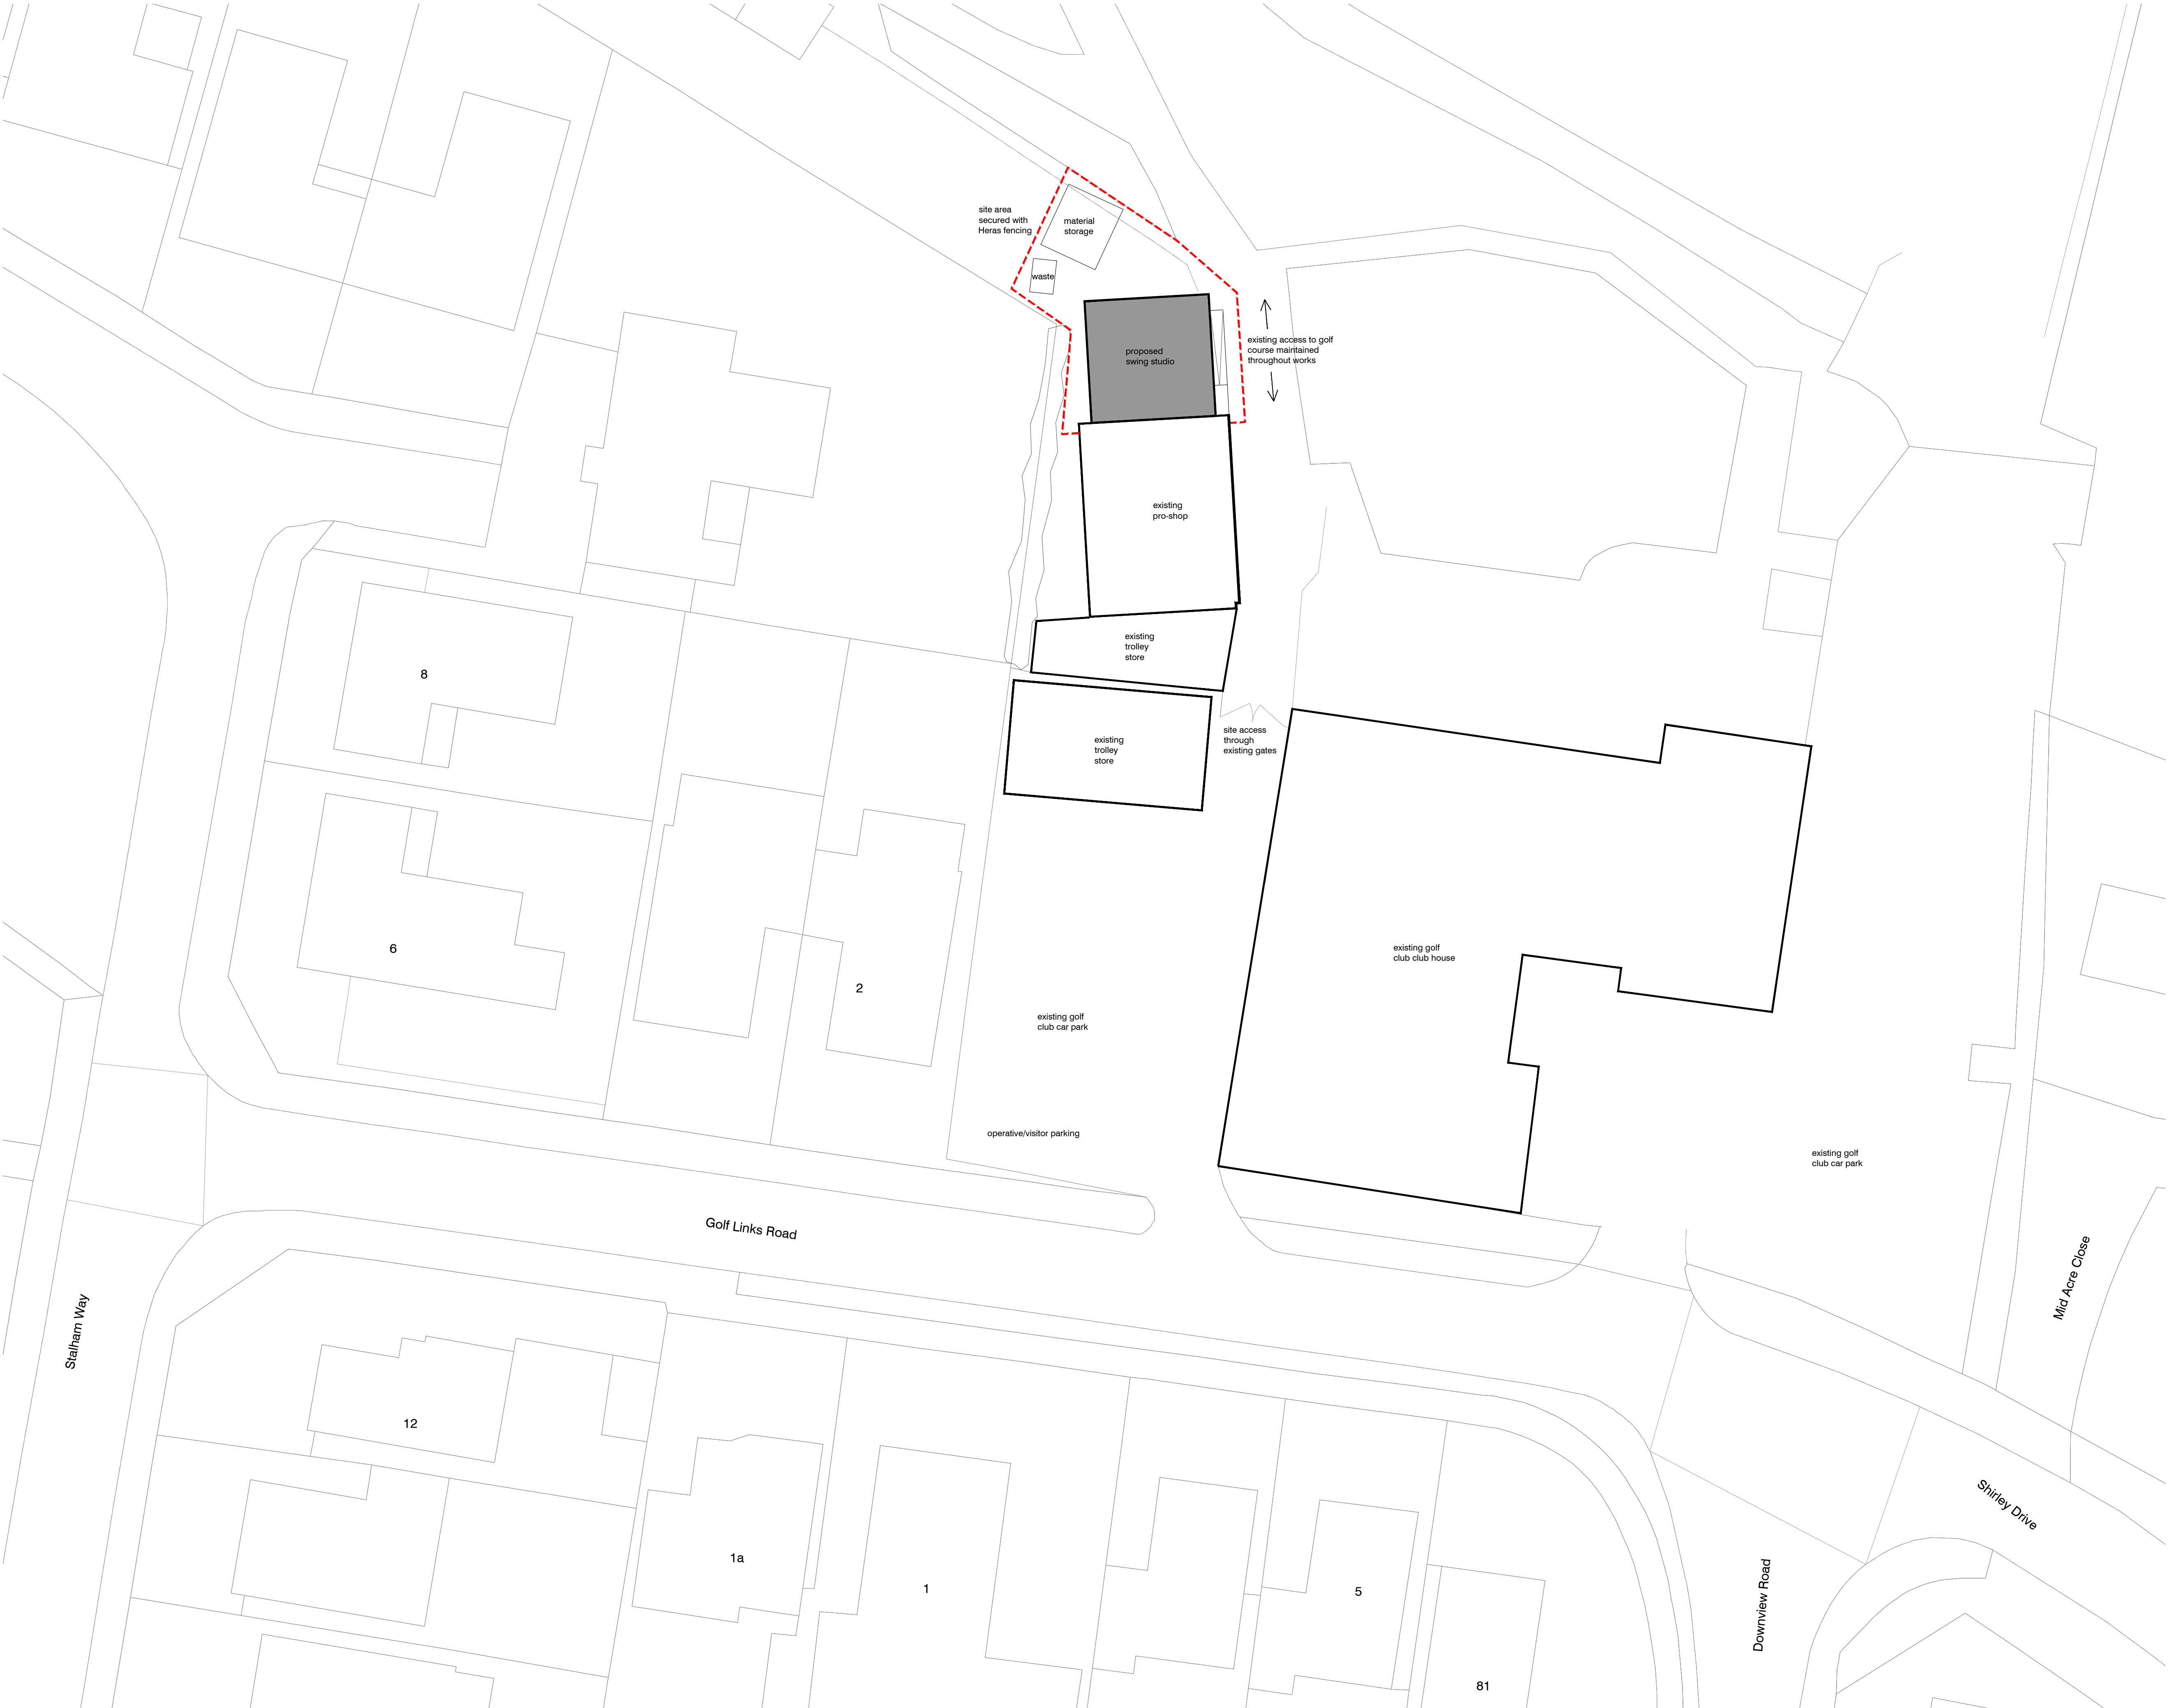

NOTES:
Dimensions to be checked on site before commencing work, any discrepancies shall be reported to Curtis Leves Technical Ltd. immediately.
Do not scale from these drawings except for planning purposes. Use figured dimensions only.
Where applicable this drawing is to be read in conjunction with other consultants' drawings.
This drawing is the copyright of Curtis Leves Technical Ltd. and may not be copied, altered or reproduced in any way, or passed to a third party, without written authority.

Physical Scale 1:200
0 2m 4m 10m

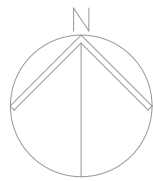

P01	Issued for information	05.02.2020
rev	description	date
status		
FOR INFORMATION		



CURTIS LEVES TECHNICAL LTD
01243 378070 | mail@cltechnical.co.uk

client	BOGNOR REGIS GOLF CLUB		
project	PROPOSED SWING STUDIO. DOWNVIEW ROAD, BOGNOR REGIS		
title	CONSTRUCTION SITE PLAN		
date	scale @ A1	drawn	chkd
FEB 2020	1:200	MRL	GBC
project no.	drawing no.	rev	rev
1944	CSP-01		P01