



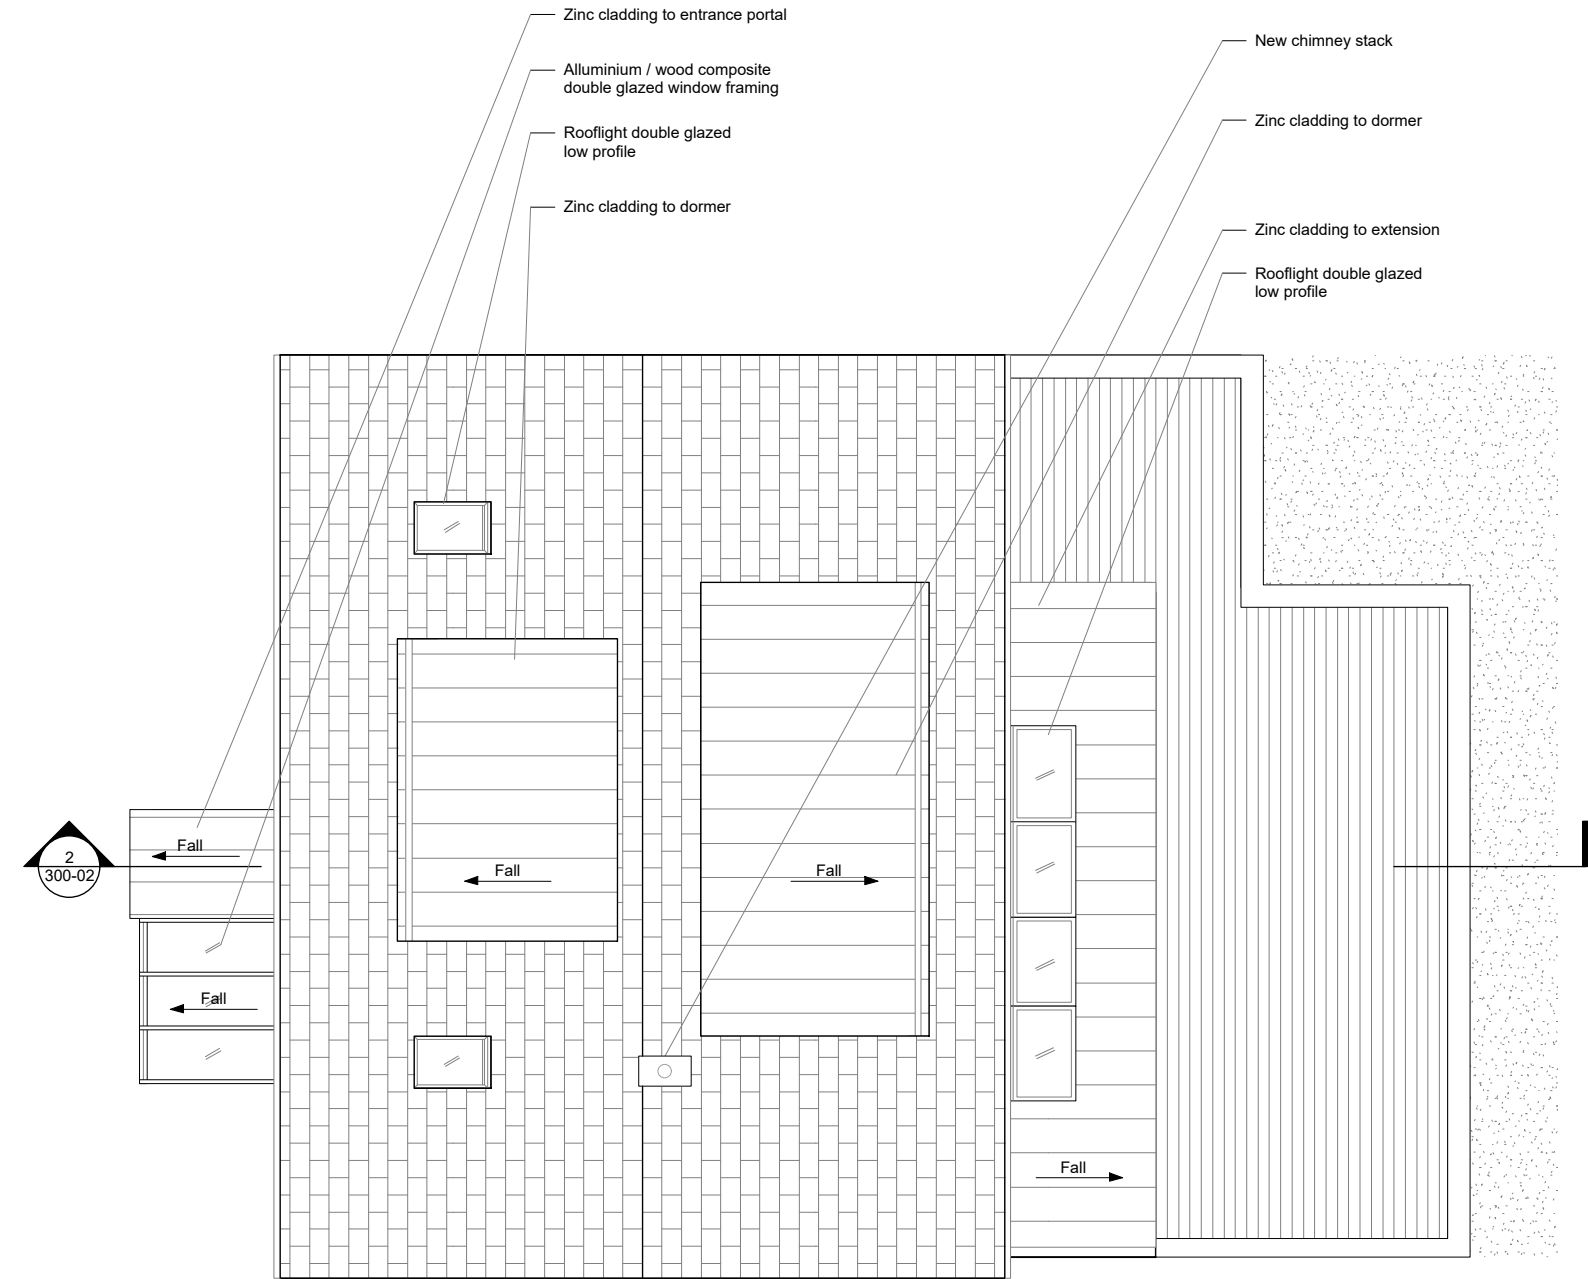


1 Roof plan - Proposed
1:100

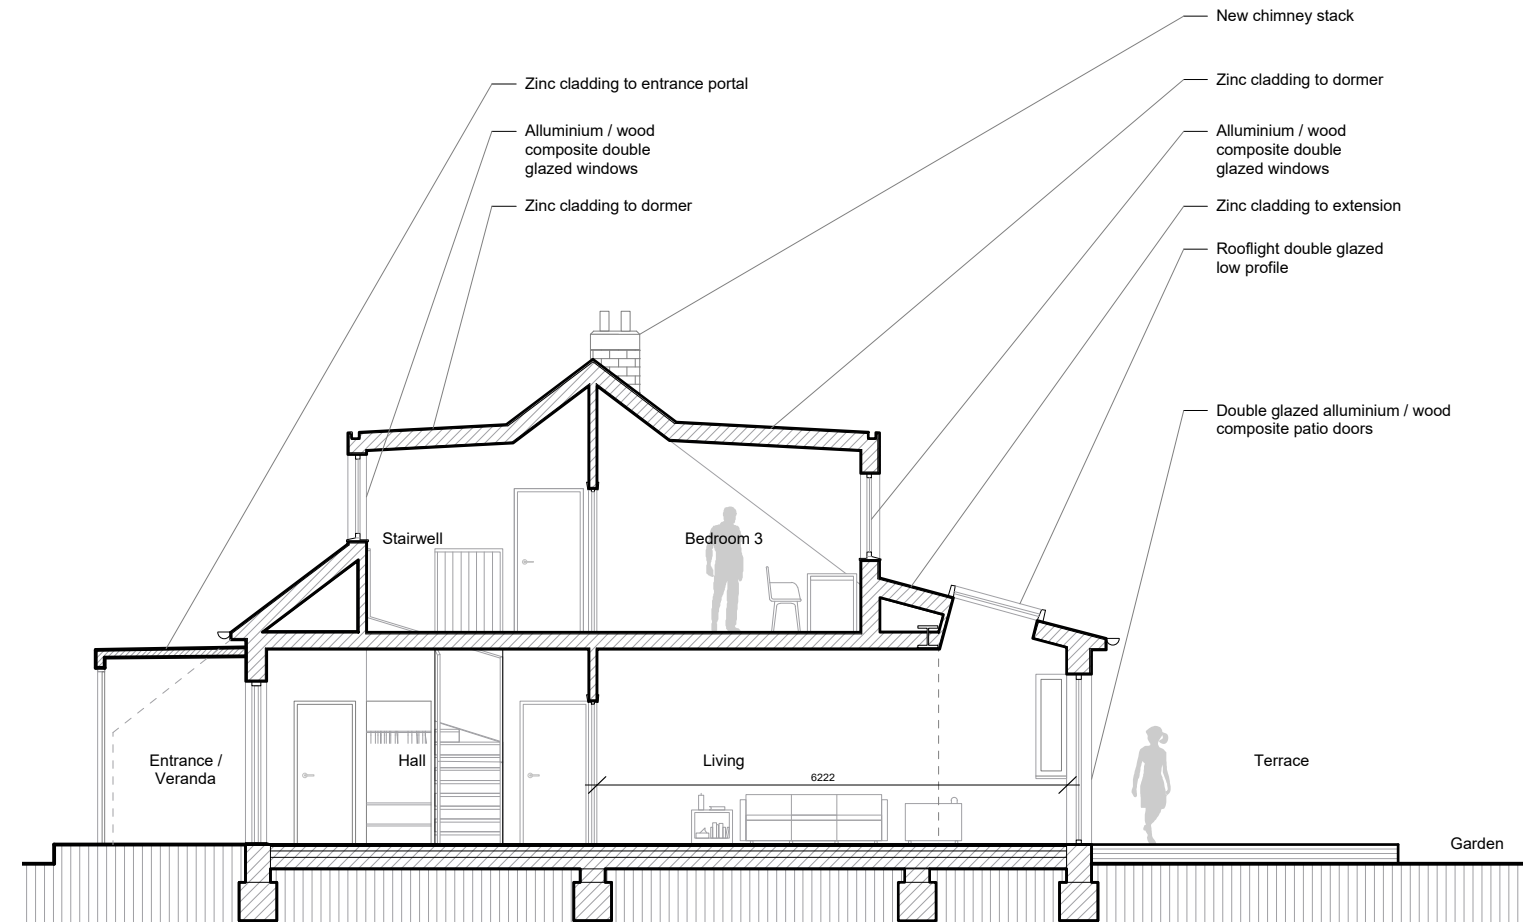

2 Cross section - Proposed
1:100

REVISION	DATE	DRAWN	CHECKED	DESCRIPTION
01	20/11/17	Ich	UVK	

NOTES
This is a drawing/ document intended for planning purposes, do not use this as Construction information unless it is issued for Construction. This drawing is copyright by STUDIO VK Ltd.

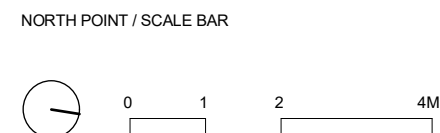

KEY

client Carol & Robbie Jackson 119 Felpham Way, Felpham , West Sussex, PO22 8QB	project 119 Felpham Way	drawing title Proposed roof plan & cross-section
scale at A3 1:100	project number 17-01	drawing number 360-02
revision 01	date 20/11/17	project status Planning issue
		drawn by Ich