




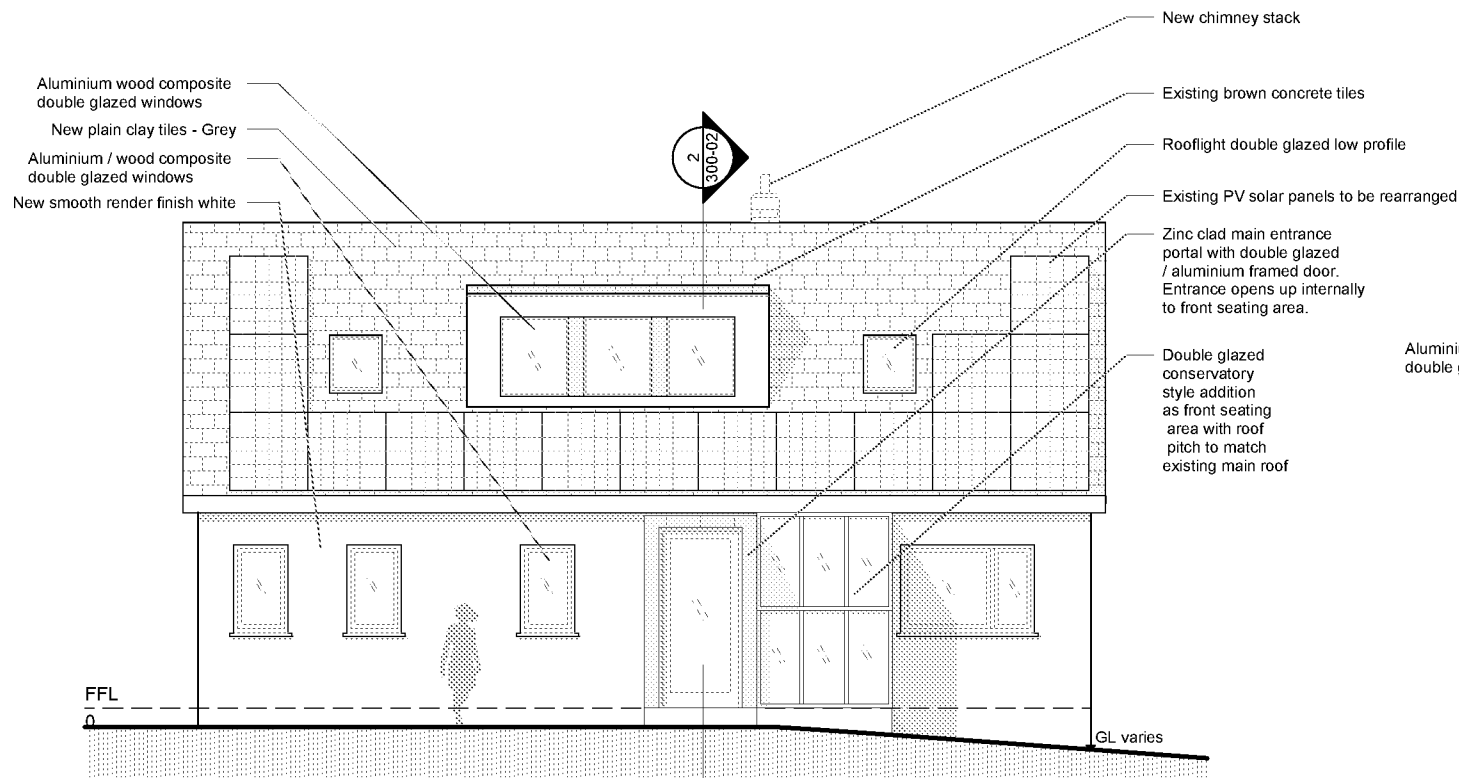


1 Street elevation - Proposed
1:100

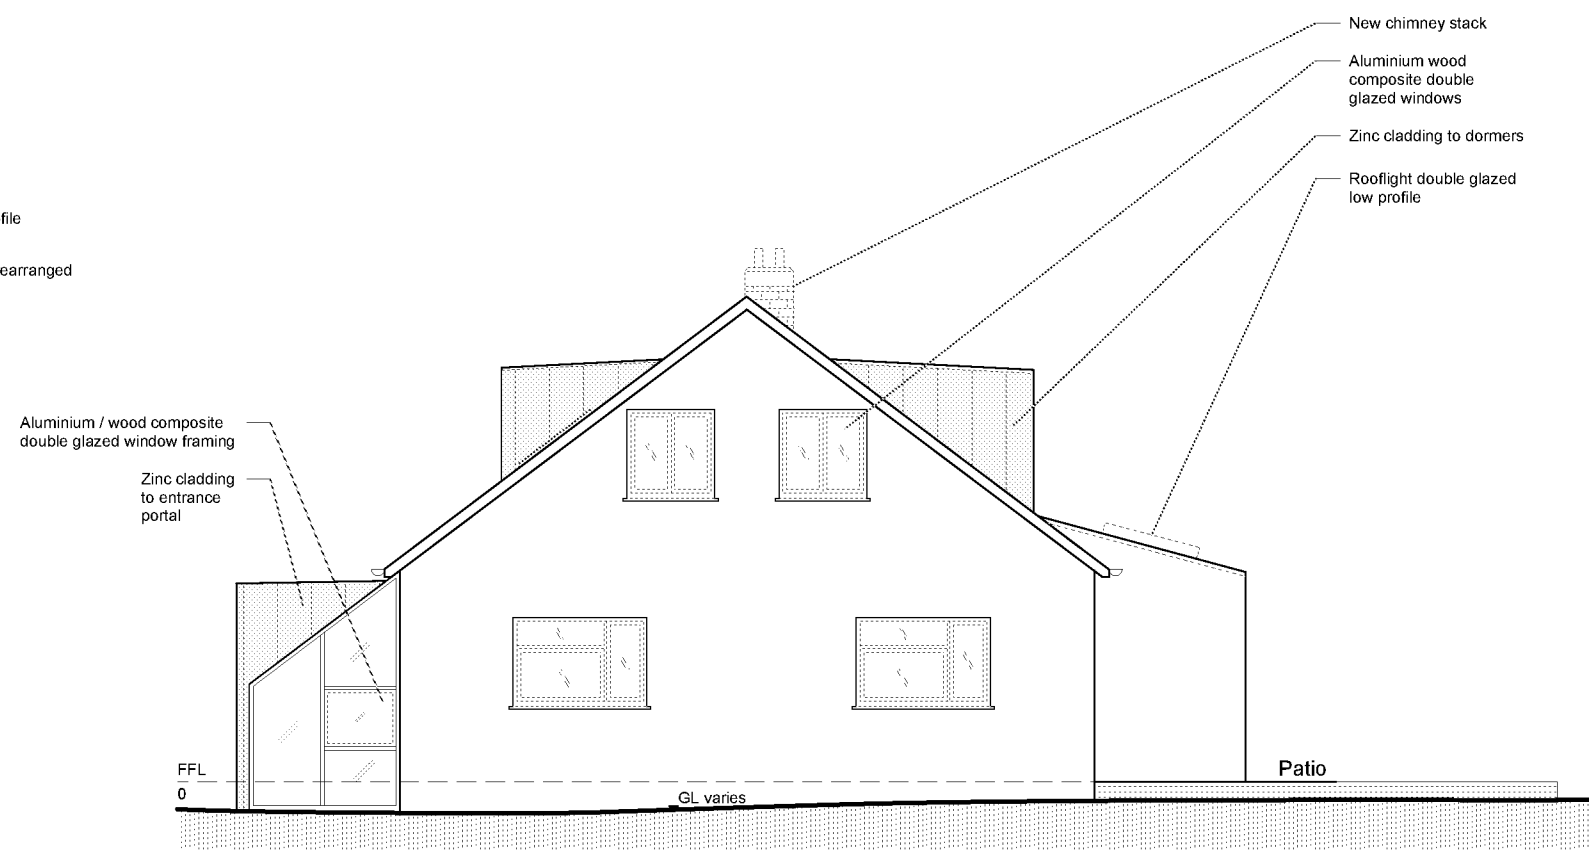

2 East elevation - Proposed
1:100

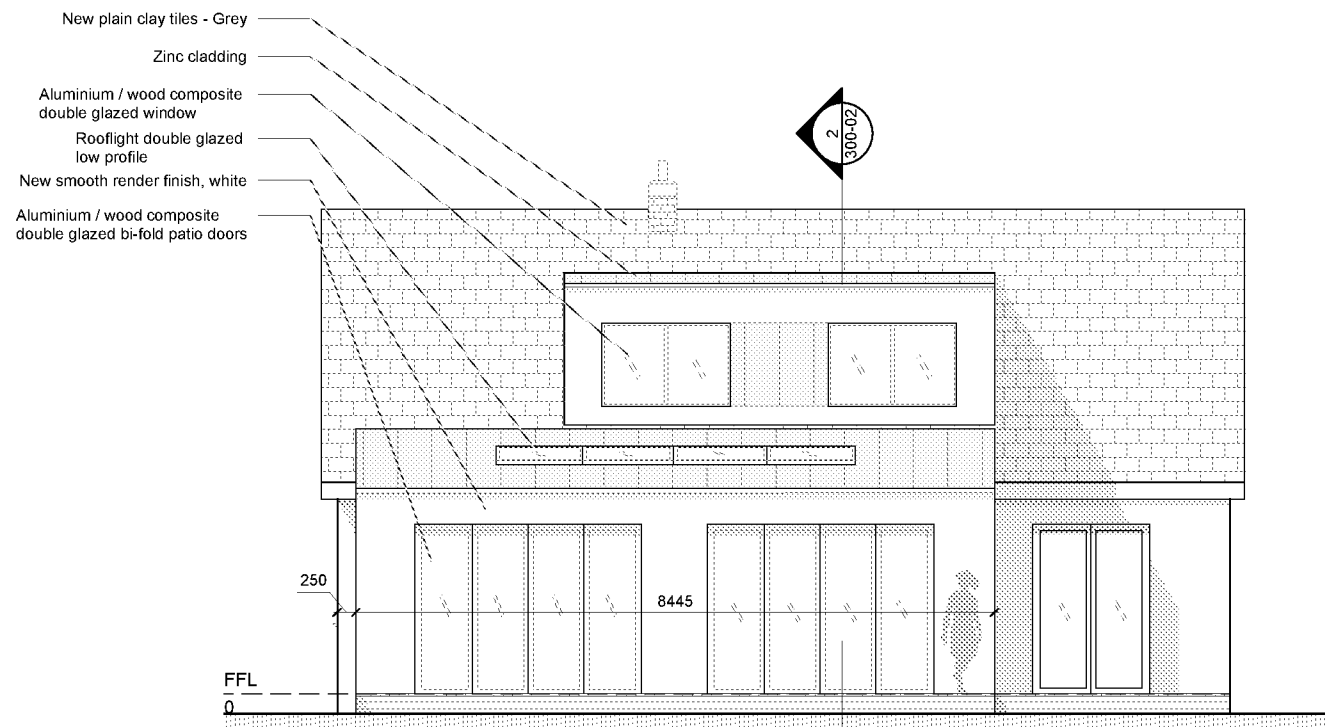

3 Garden elevation - Proposed
1:100

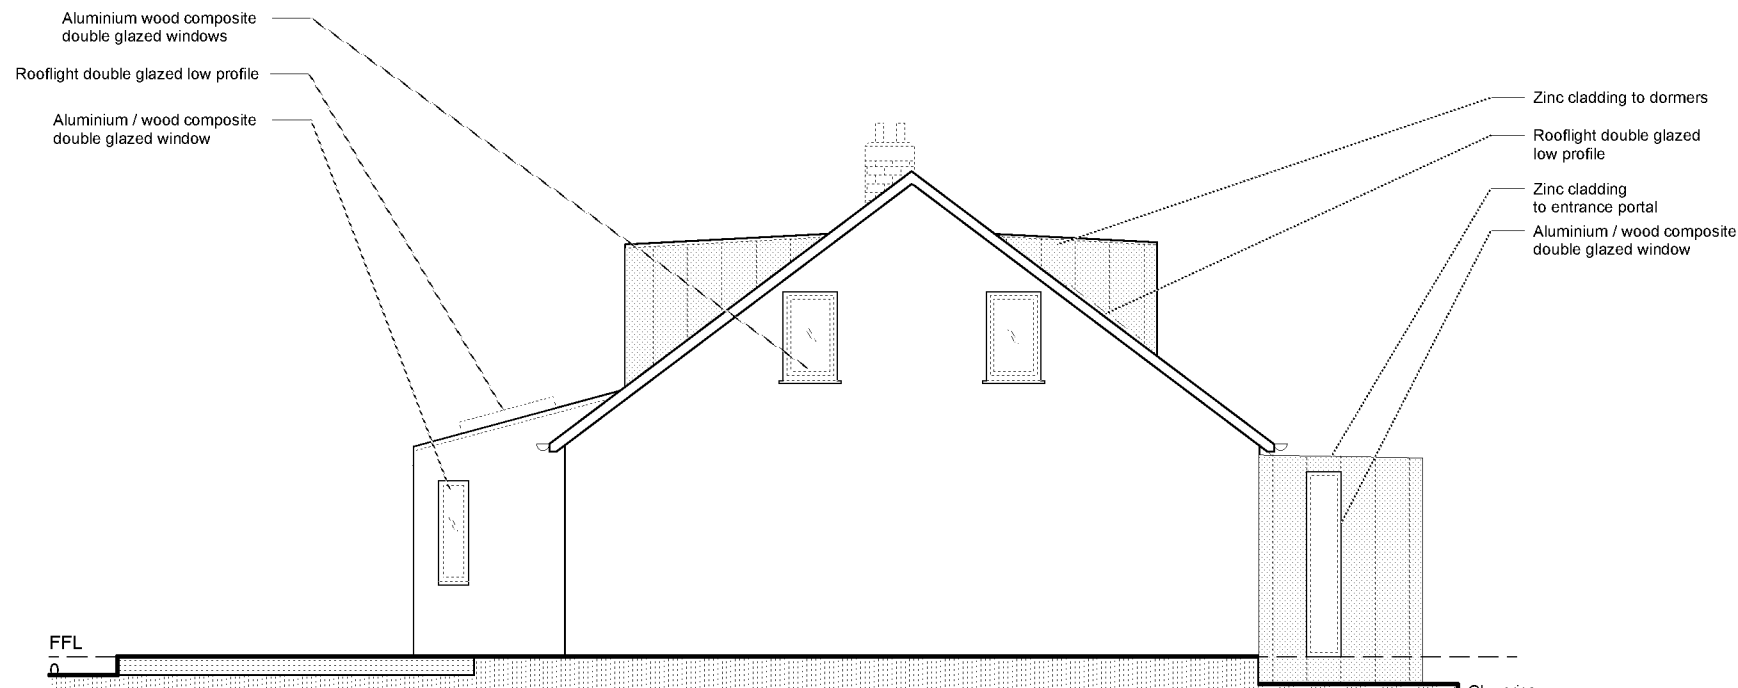


4 West elevation - Proposed
1:100

REVISION	DATE	DRAWN	CHECKED	DESCRIPTION
01	20/11/17	Ich	UVk	

NOTES
This is a drawing/ document intended for planning purposes, do not use this as Construction information unless it is issued for Construction. This drawing is copyright by STUDIO VK Ltd.

NORTH POINT / SCALE BAR

 

KEY

client	project	drawing title
Carol & Robbie Jackson	119 Felpham Way	Proposed elevations
119 Felpham Way, Felpham , West Sussex, PO22 8QB		
scale at A3	project number	drawing number
1:100	17-01	380-01
revision	date	project status
01	20/11/17	Planning issue
		drawn by
		Ich

