




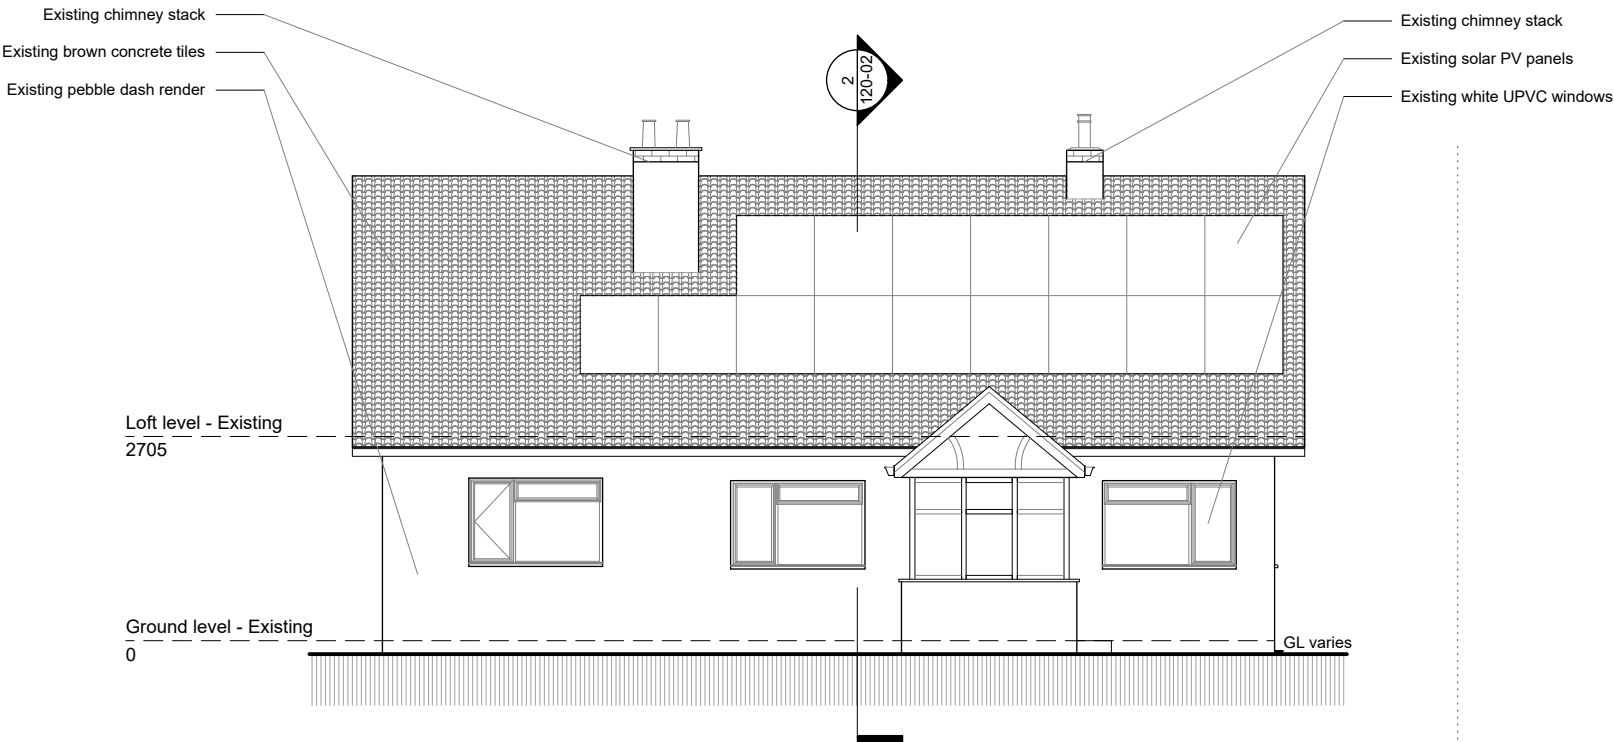


1 Street elevation - Existing
1:100

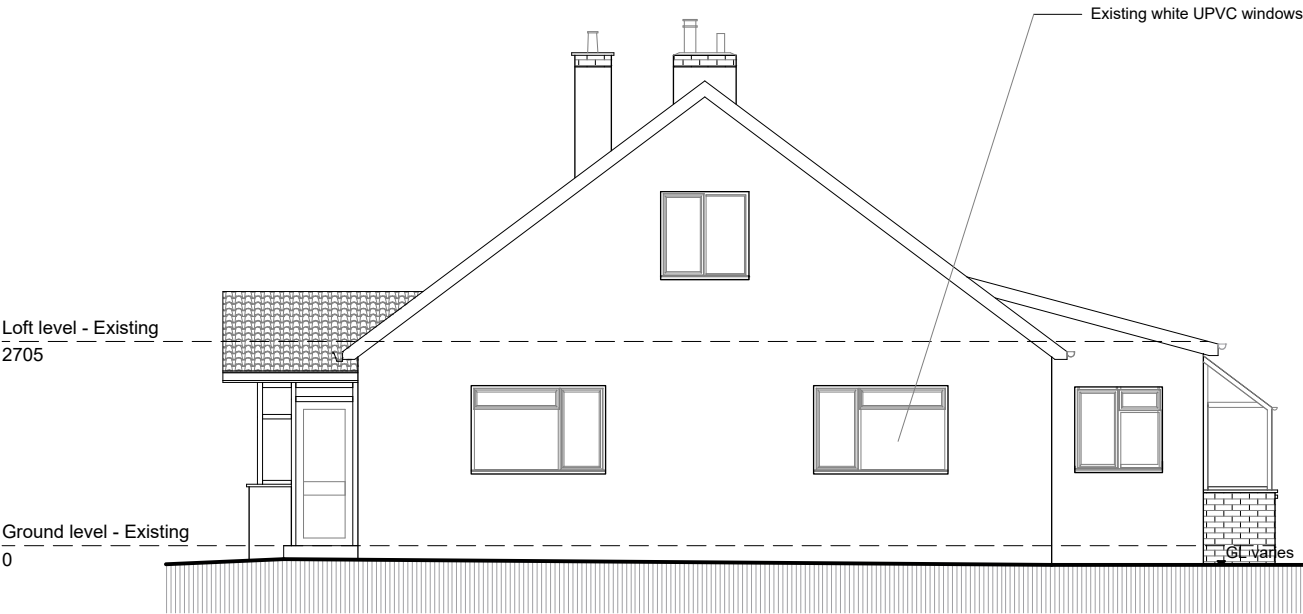

2 East elevation - Existing
1:100

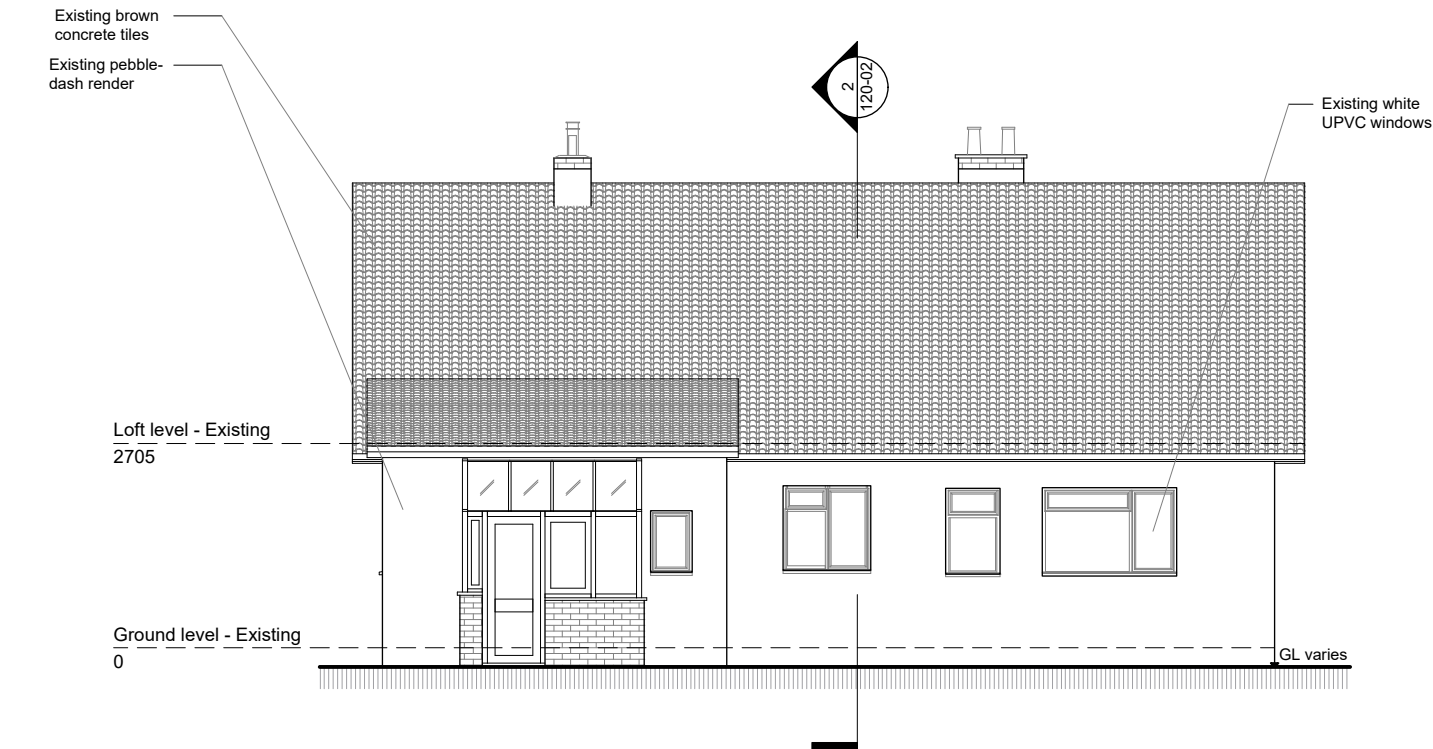

3 Garden elevation - Existing
1:100

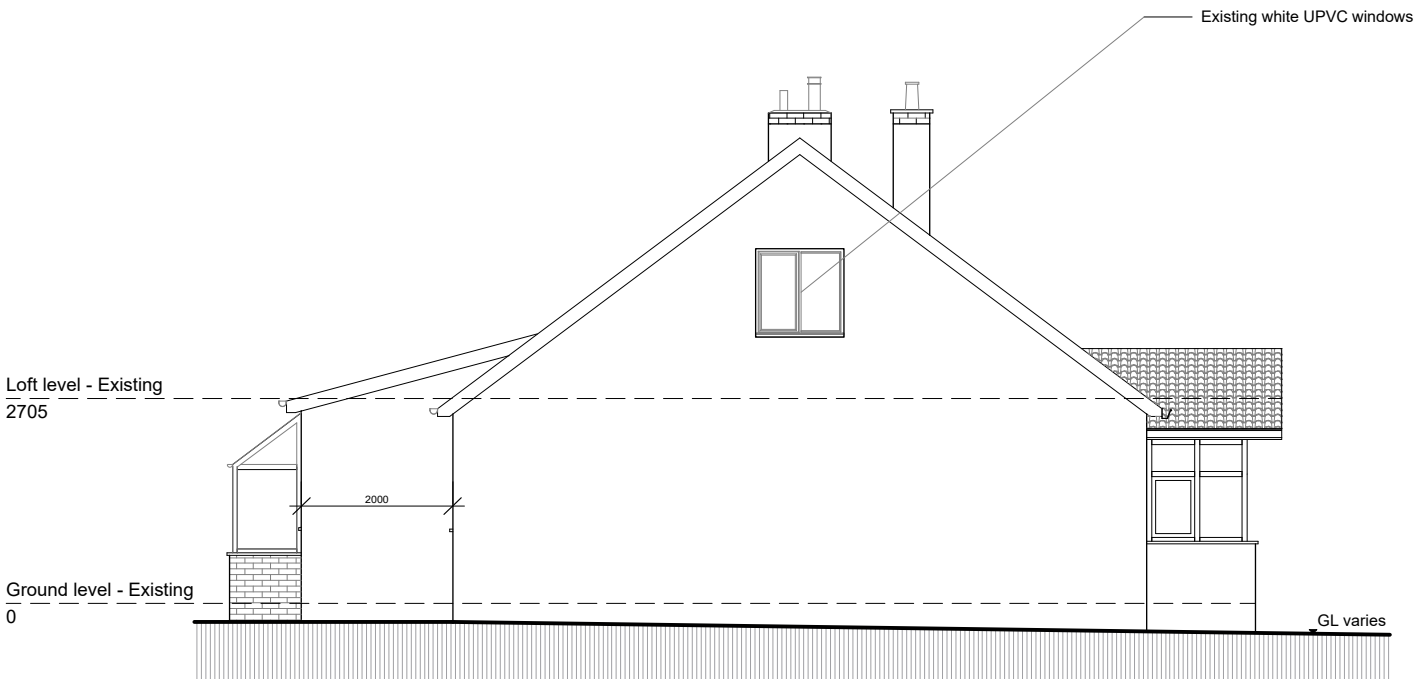

4 West elevation - Existing
1:100

REVISION	DATE	DRAWN	CHECKED	DESCRIPTION	NOTES	NORTH POINT / SCALE BAR	KEY	client	project	drawing title
01	20/11/17	ICH	UVK		This is a drawing/ document intended for planning purposes, do not use this as Construction information unless it is issued for Construction. This drawing is copyright by STUDIO VK Ltd.	0 1 2 4M		Carol & Robbie Jackson 119 Felpham Way, Felpham , West Sussex, PO22 8QB	119 Felpham Way	Existing elevations
								scale at A3 1:100	project number 17-01	drawing number 130-01
								revision 01	date 20/11/17	project status Planning issue
										drawn by ICH

ARUN DISTRICT COUNCIL FP/289/17/HH

1 Thane Villas, London, N7 7PH

+44 (0)20 8090 0233

mail@studiovk.com