



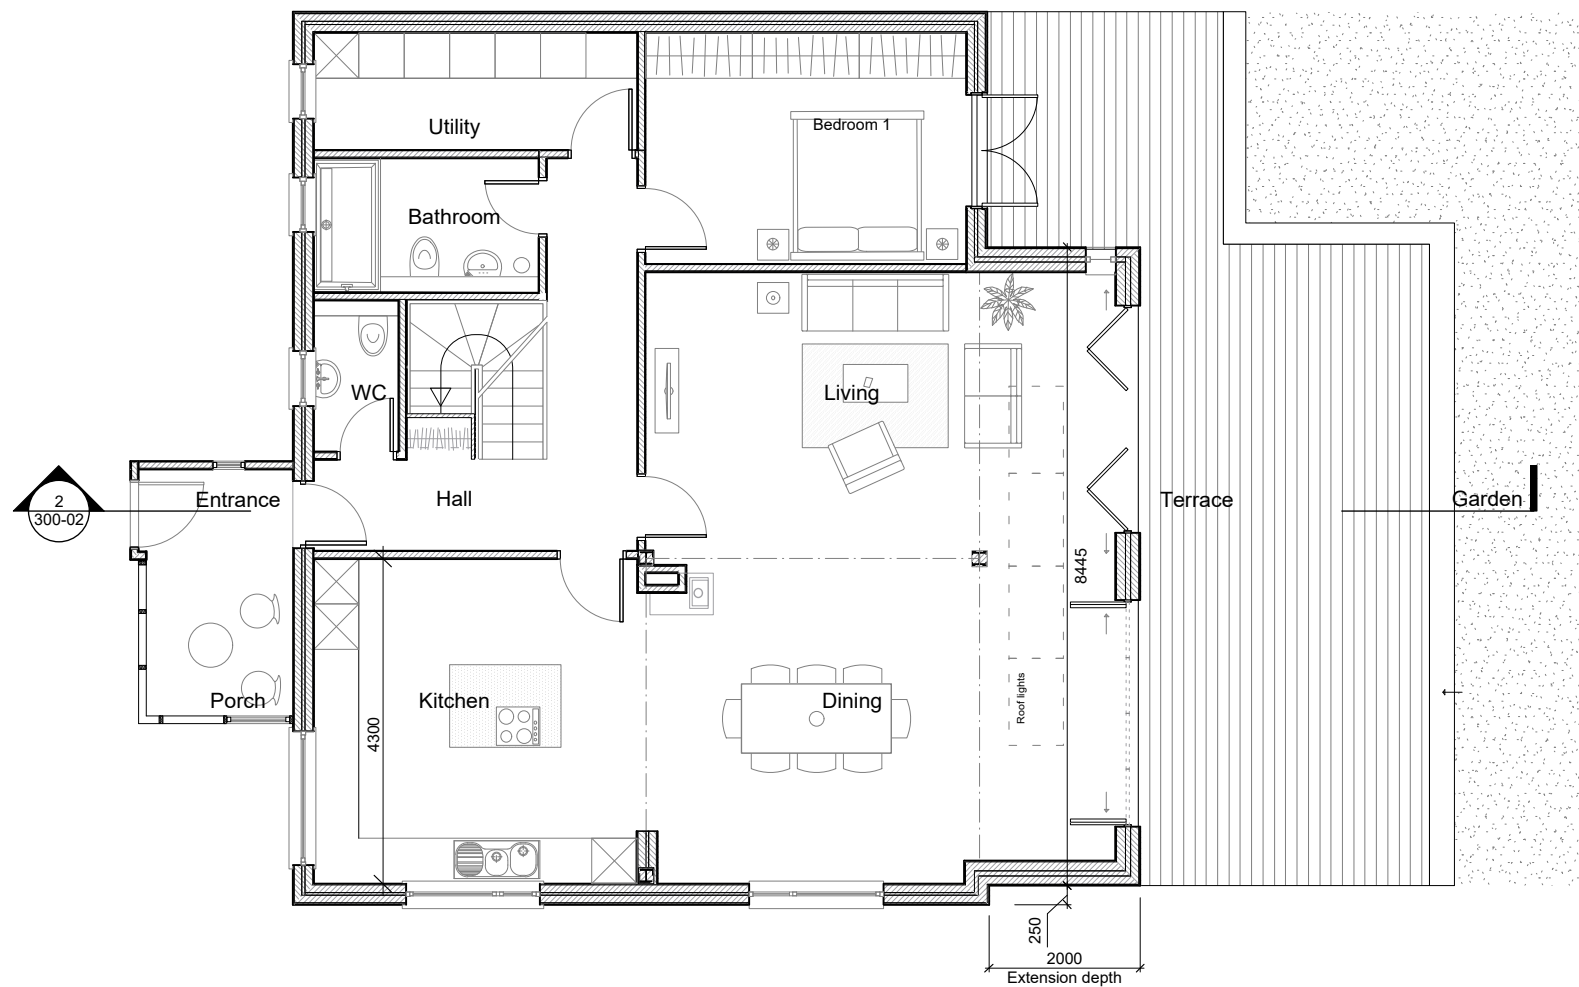


1 Ground floor plan - Proposed
1:100

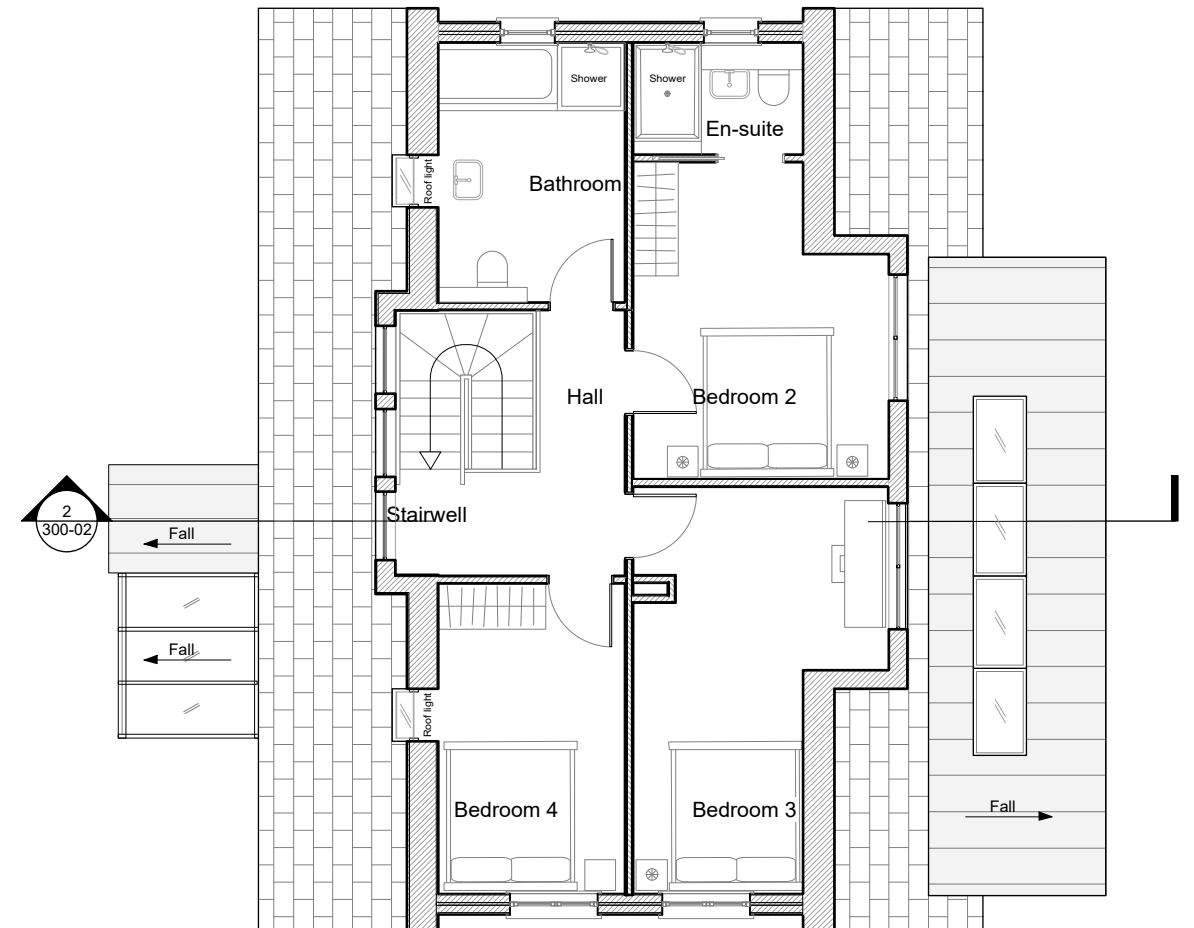

2 Loft floor plan - Proposed
1:100

REVISION	DATE	DRAWN	CHECKED	DESCRIPTION
01	20/11/17	Ich	UVK	
02	05/12/17	Ich	UVK	Window added to entrance porch

NOTES
This is a drawing/ document intended for planning purposes. do not use this as Construction information unless it is issued for Construction. This drawing is copyright by STUDIO VK Ltd.

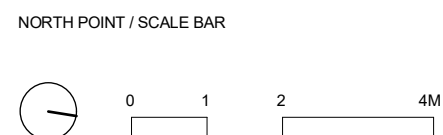

KEY

client	project	drawing title
Carol & Robbie Jackson	119 Felpham Way	Proposed floor plans
119 Felpham Way, Felpham , West Sussex, PO22 8QB		
scale at A3	project number	drawing number
1:100	17-01	300-01
revision	date	project status
02	20/11/17	Planning issue
		drawn by
		Ich

