


WEST ELEVATION OF SLEEPER WALL CONSTRUCTED OF 200mm x 100mm GROUT TREATED SOFTWOOD
TIMBER TO MATCH FENCE

FLOWER BEDS AND HANGING BASKETS TO BE
PLANTED WITH VARIOUS PERENNIAL AND ANNUAL FLOWERS
SUCH AS ARUM LILLYS, REN STENIAMS, ROSES AND GERANIUMS

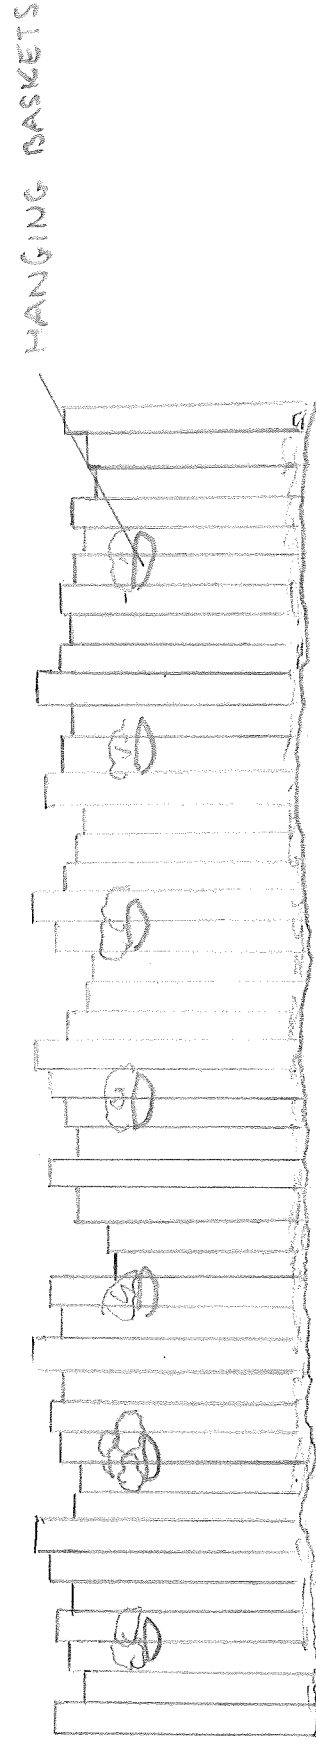

SCALE 1:50



FP/21/17/PL 31 RIFE WAY