


NORTH ELEVATION OF FENCE TO NEIGHBOURS BOUNDARY

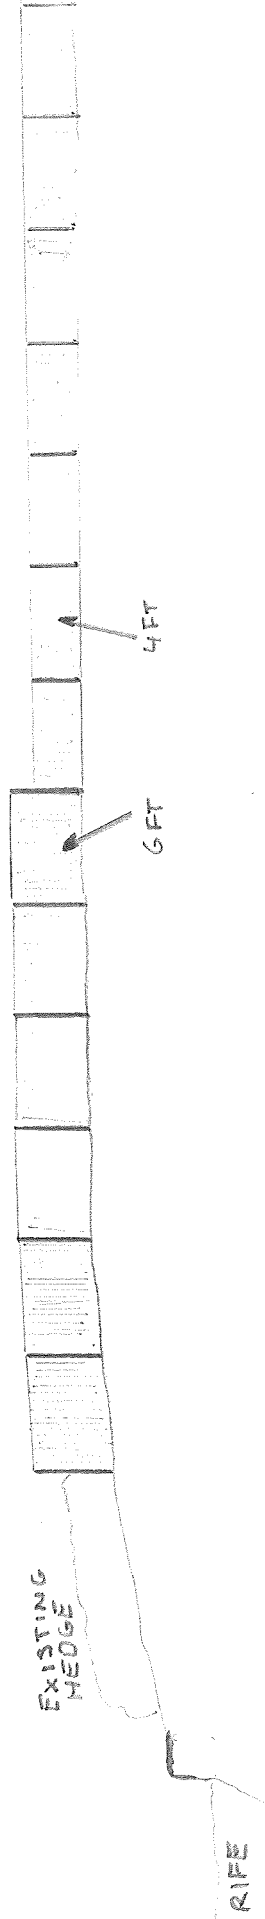

Scale 1:200



FP/21/17/PL 31 RIFE WAY