




Rear Elevation




Front Elevation




Side Elevation

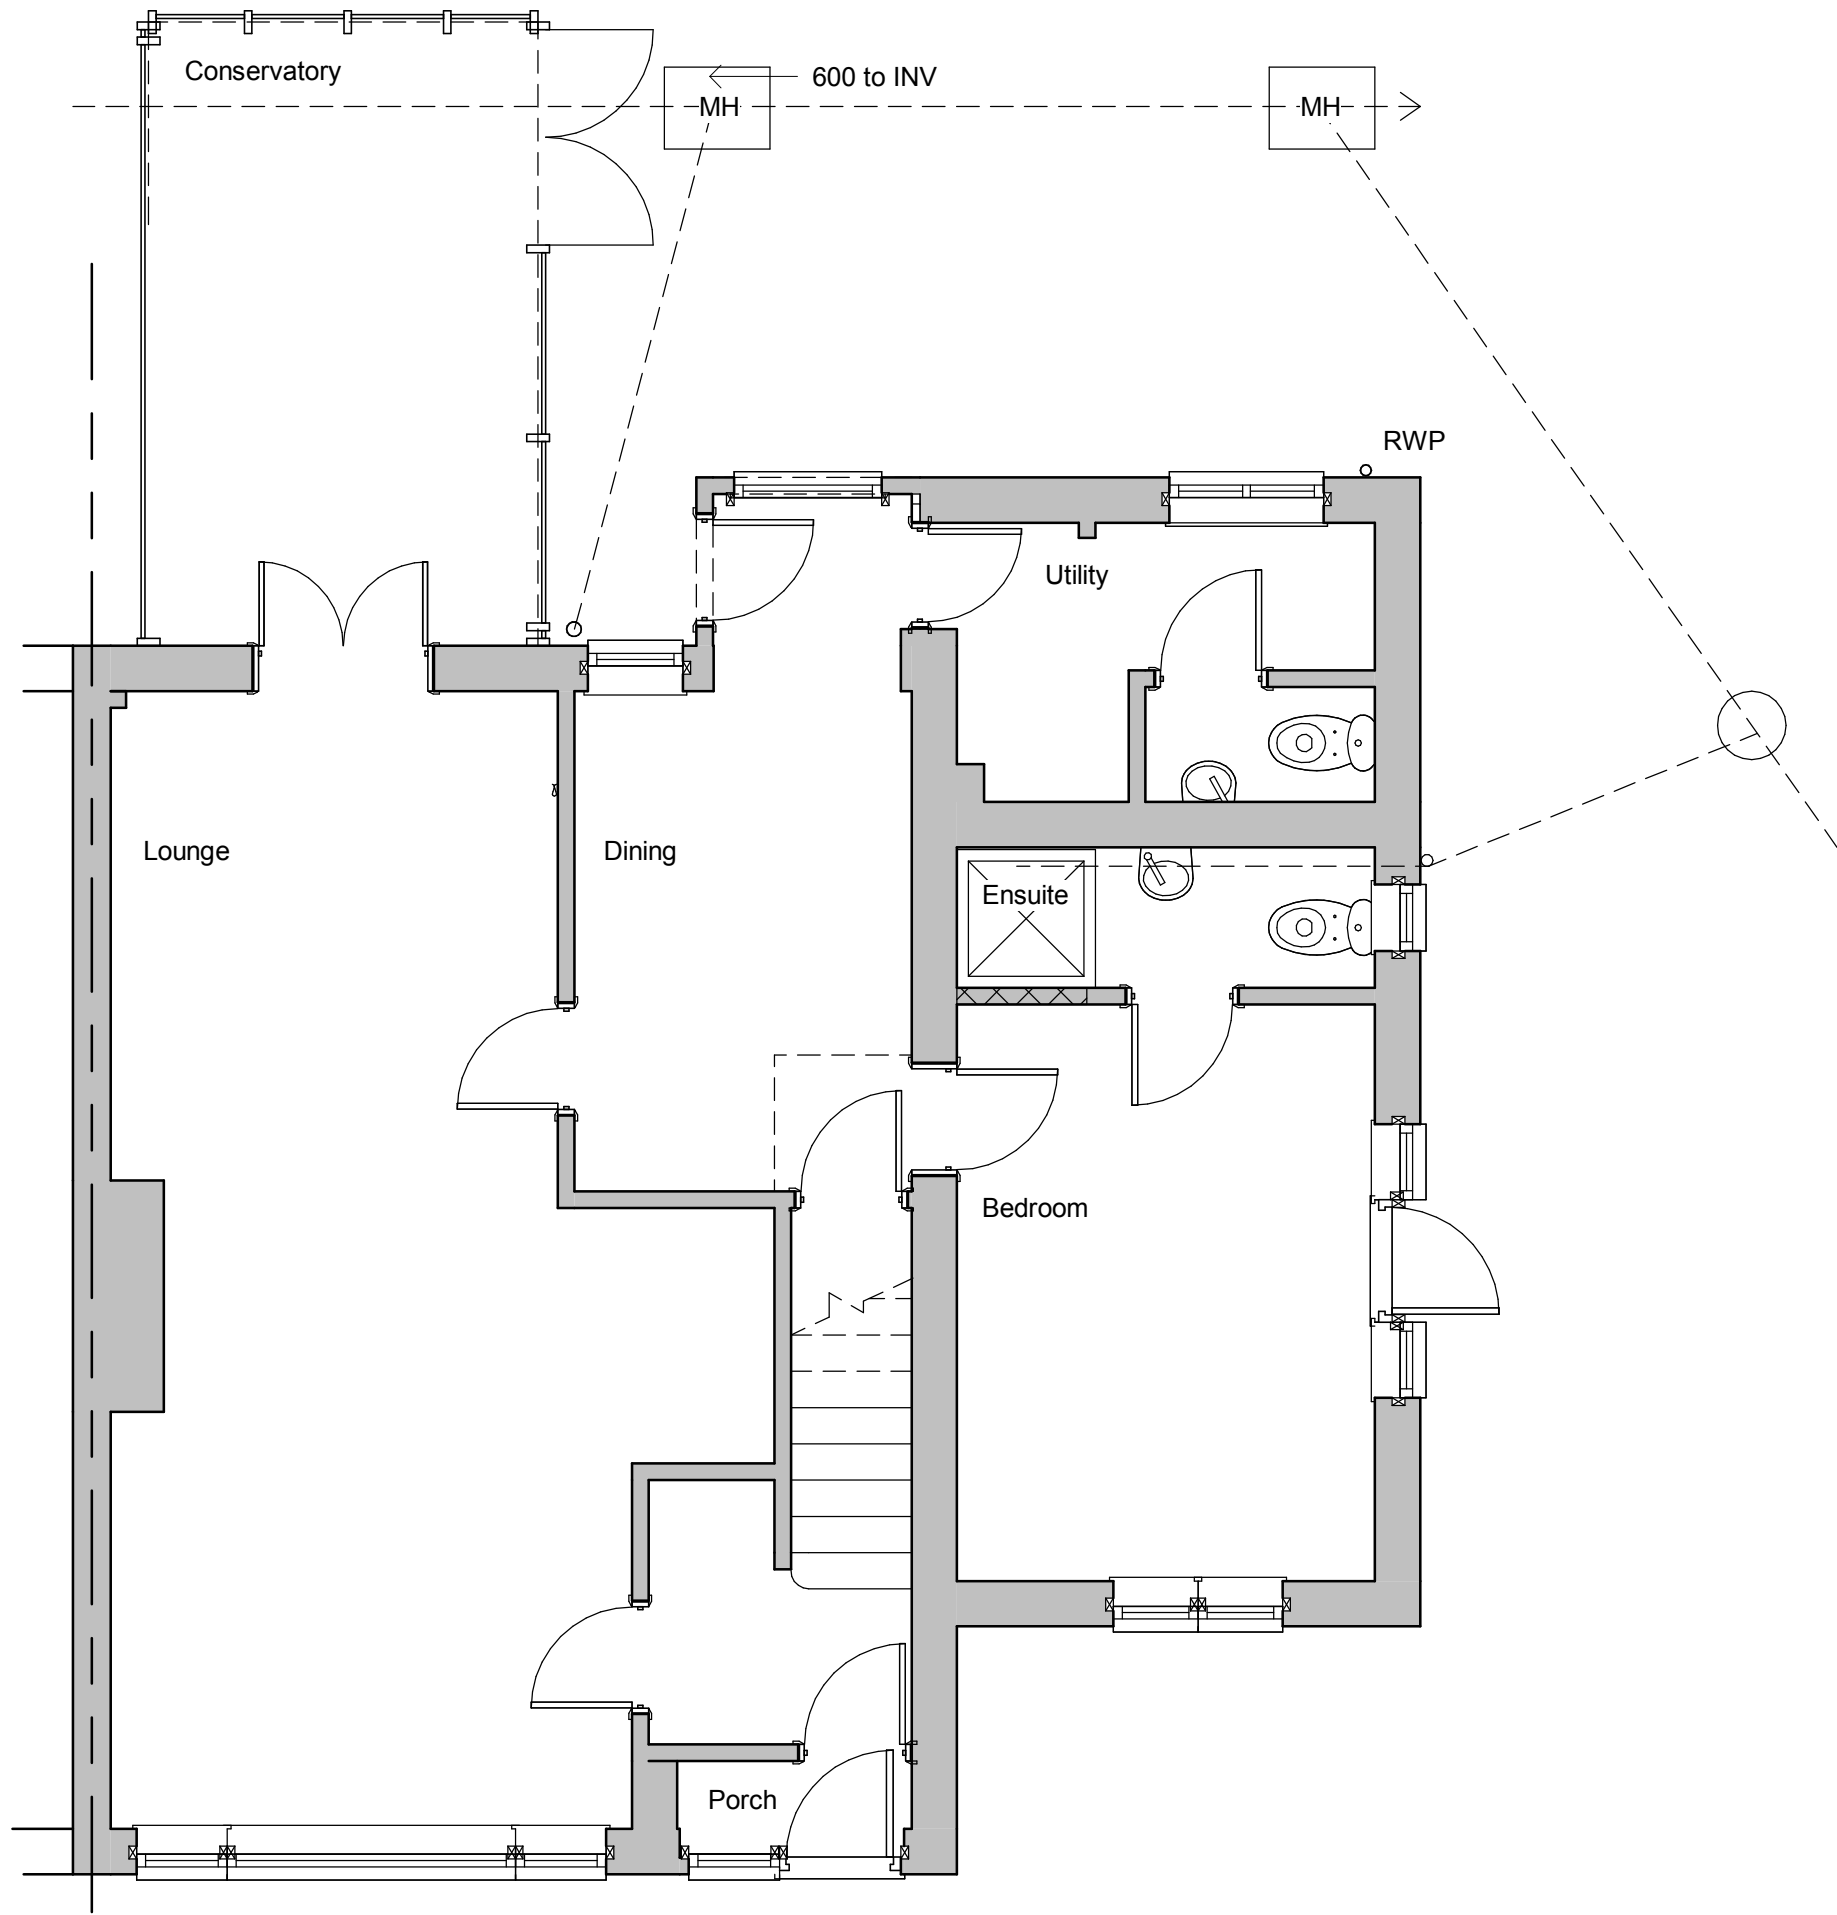

Ground Floor

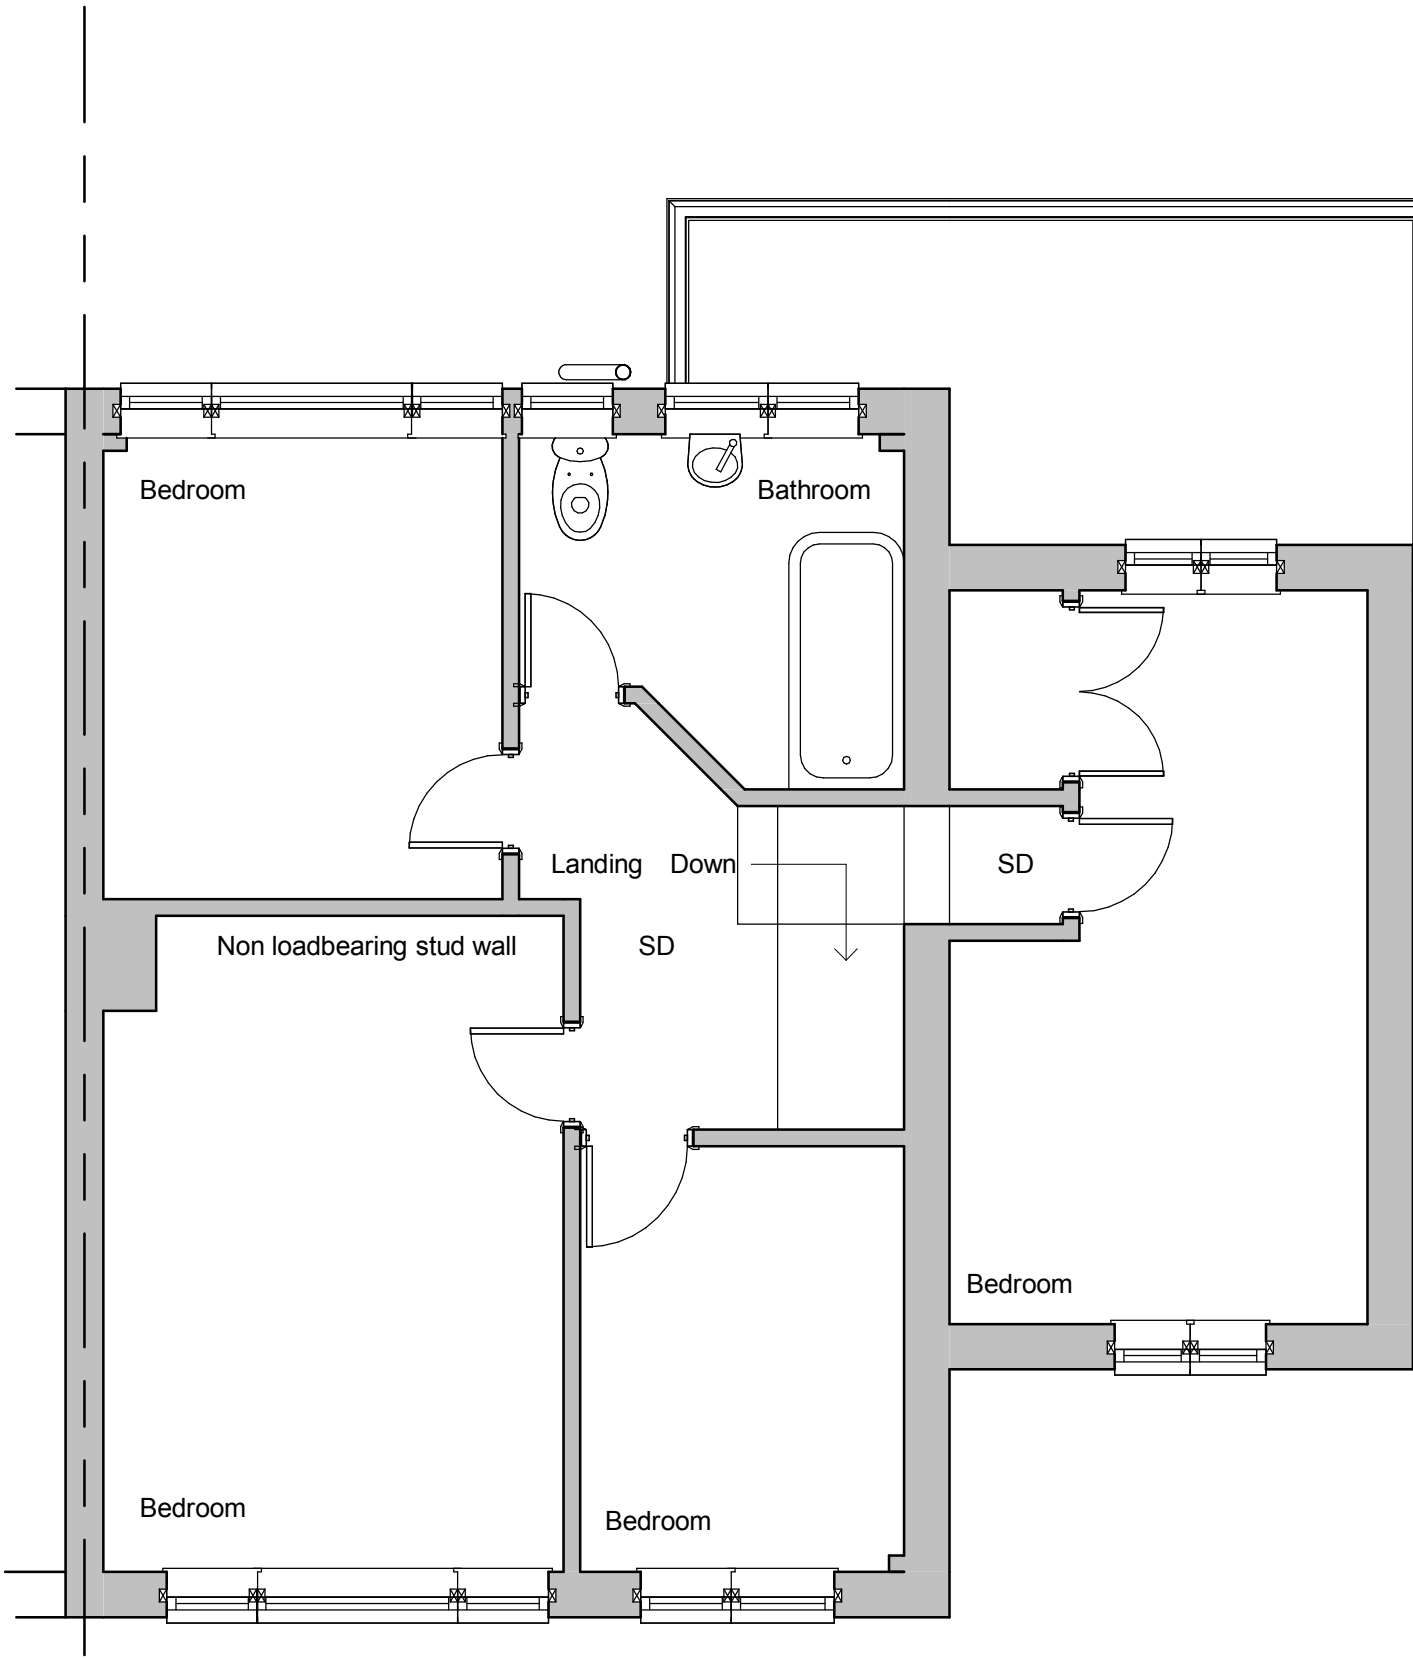

First Floor

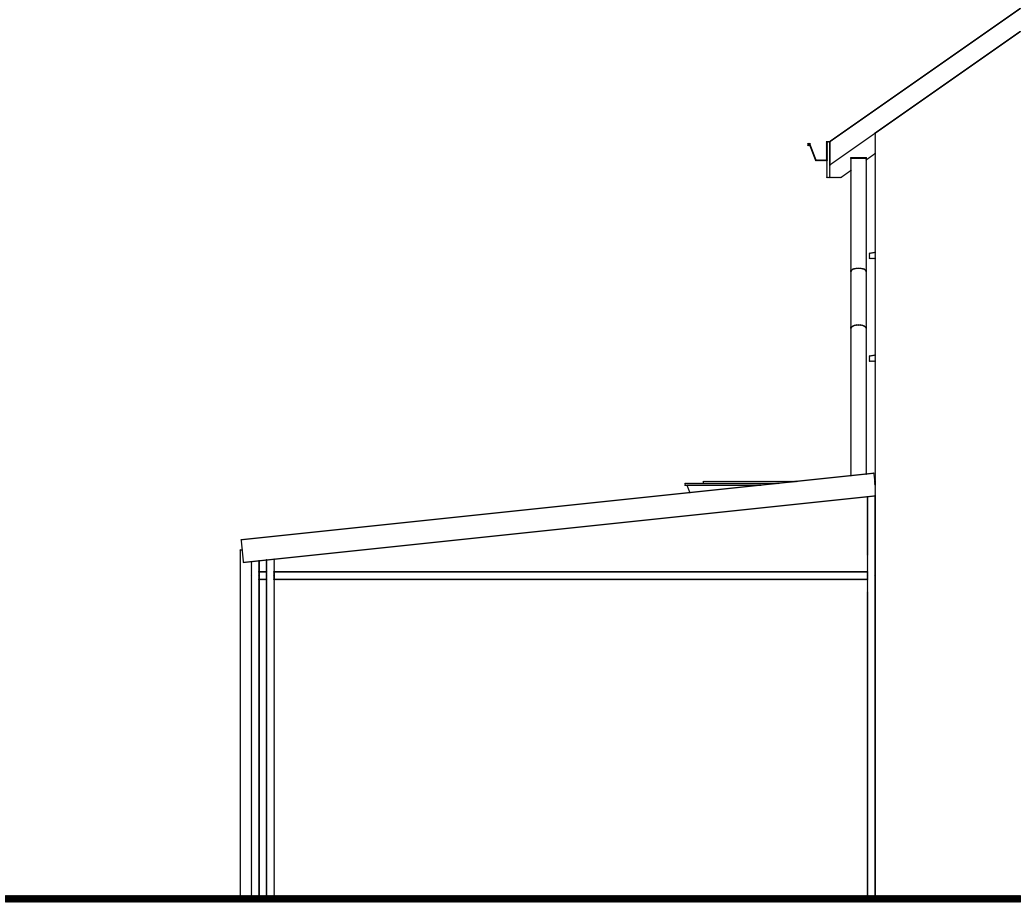

Side Elevation

Revisions

0.500.511.522.5

SCALE 50

1:m

Materials

Drawing Number	2017/114	Sheet	1 of 1
Size	A1	Scale	1:50
Project	Existing details November 2017		
Job Title	17 Somerton Green Felpham West Sussex PO22 8EZ		
Do Not scale from this drawing except for planning as photocopies will be subject to distortion Drawings to be read in conjunction with all other Designers and structural engineers contract drawings and specifications: Any discrepancies must be brought to the attention of the Designer immediately The contractor must verify all dimensions by site measurement before ordering materials or manufacturing components Substitute materials and products to those named will be acceptable if proven to be of equal or higher performance and not in conflict with other elements			

M. J . Humphrey

Design - Surveying - Planning

RICS

MCABE
chartered association
of building engineers

Mei Humphrey

07701055182

RICS C.Build E MCABE

39 Northease Drive
Hove
East Sussex
BN3 8PQ

mei_humphrey_uk@yahoo.co.uk