




Rear Elevation




Front Elevation

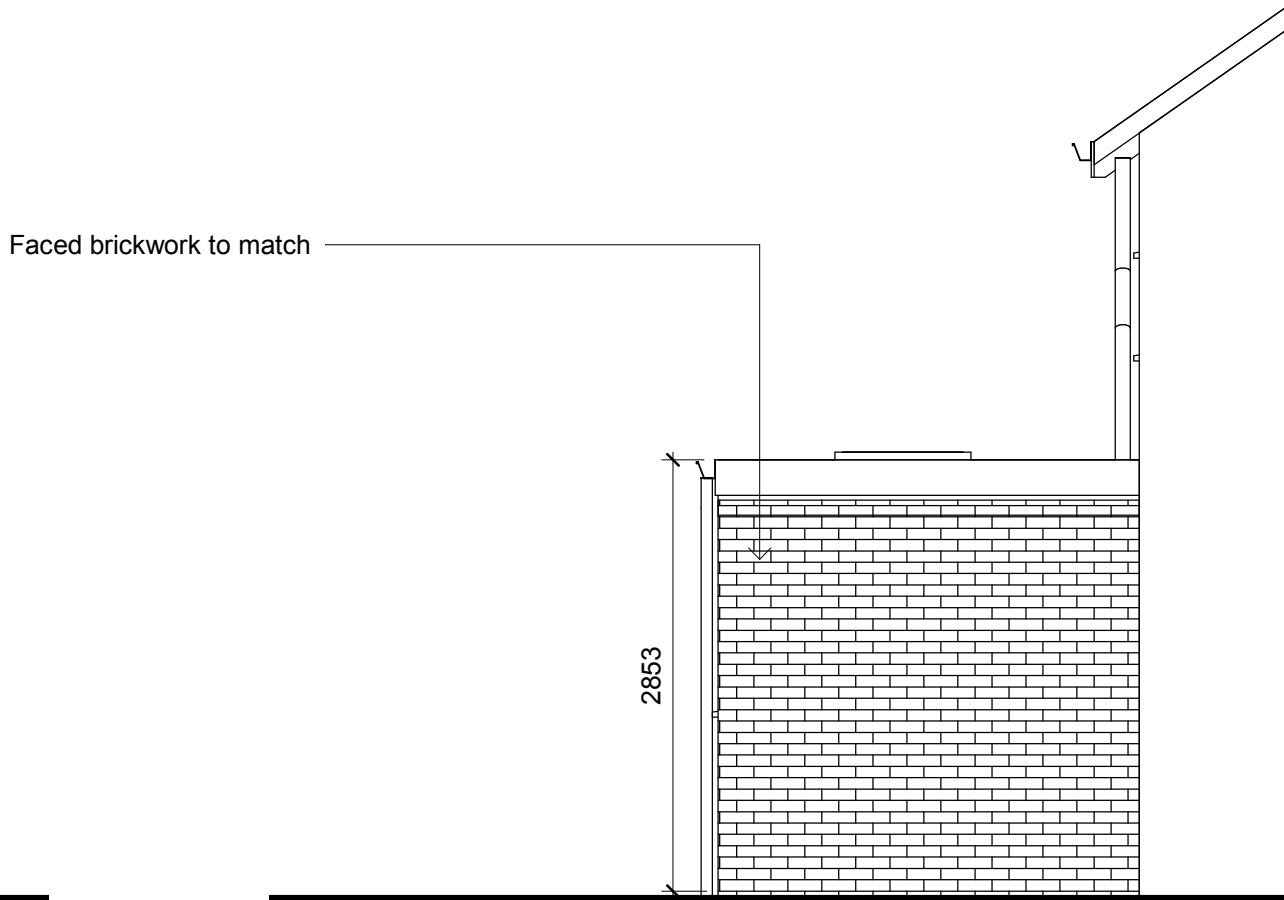


Side Elevation



Side Elevation

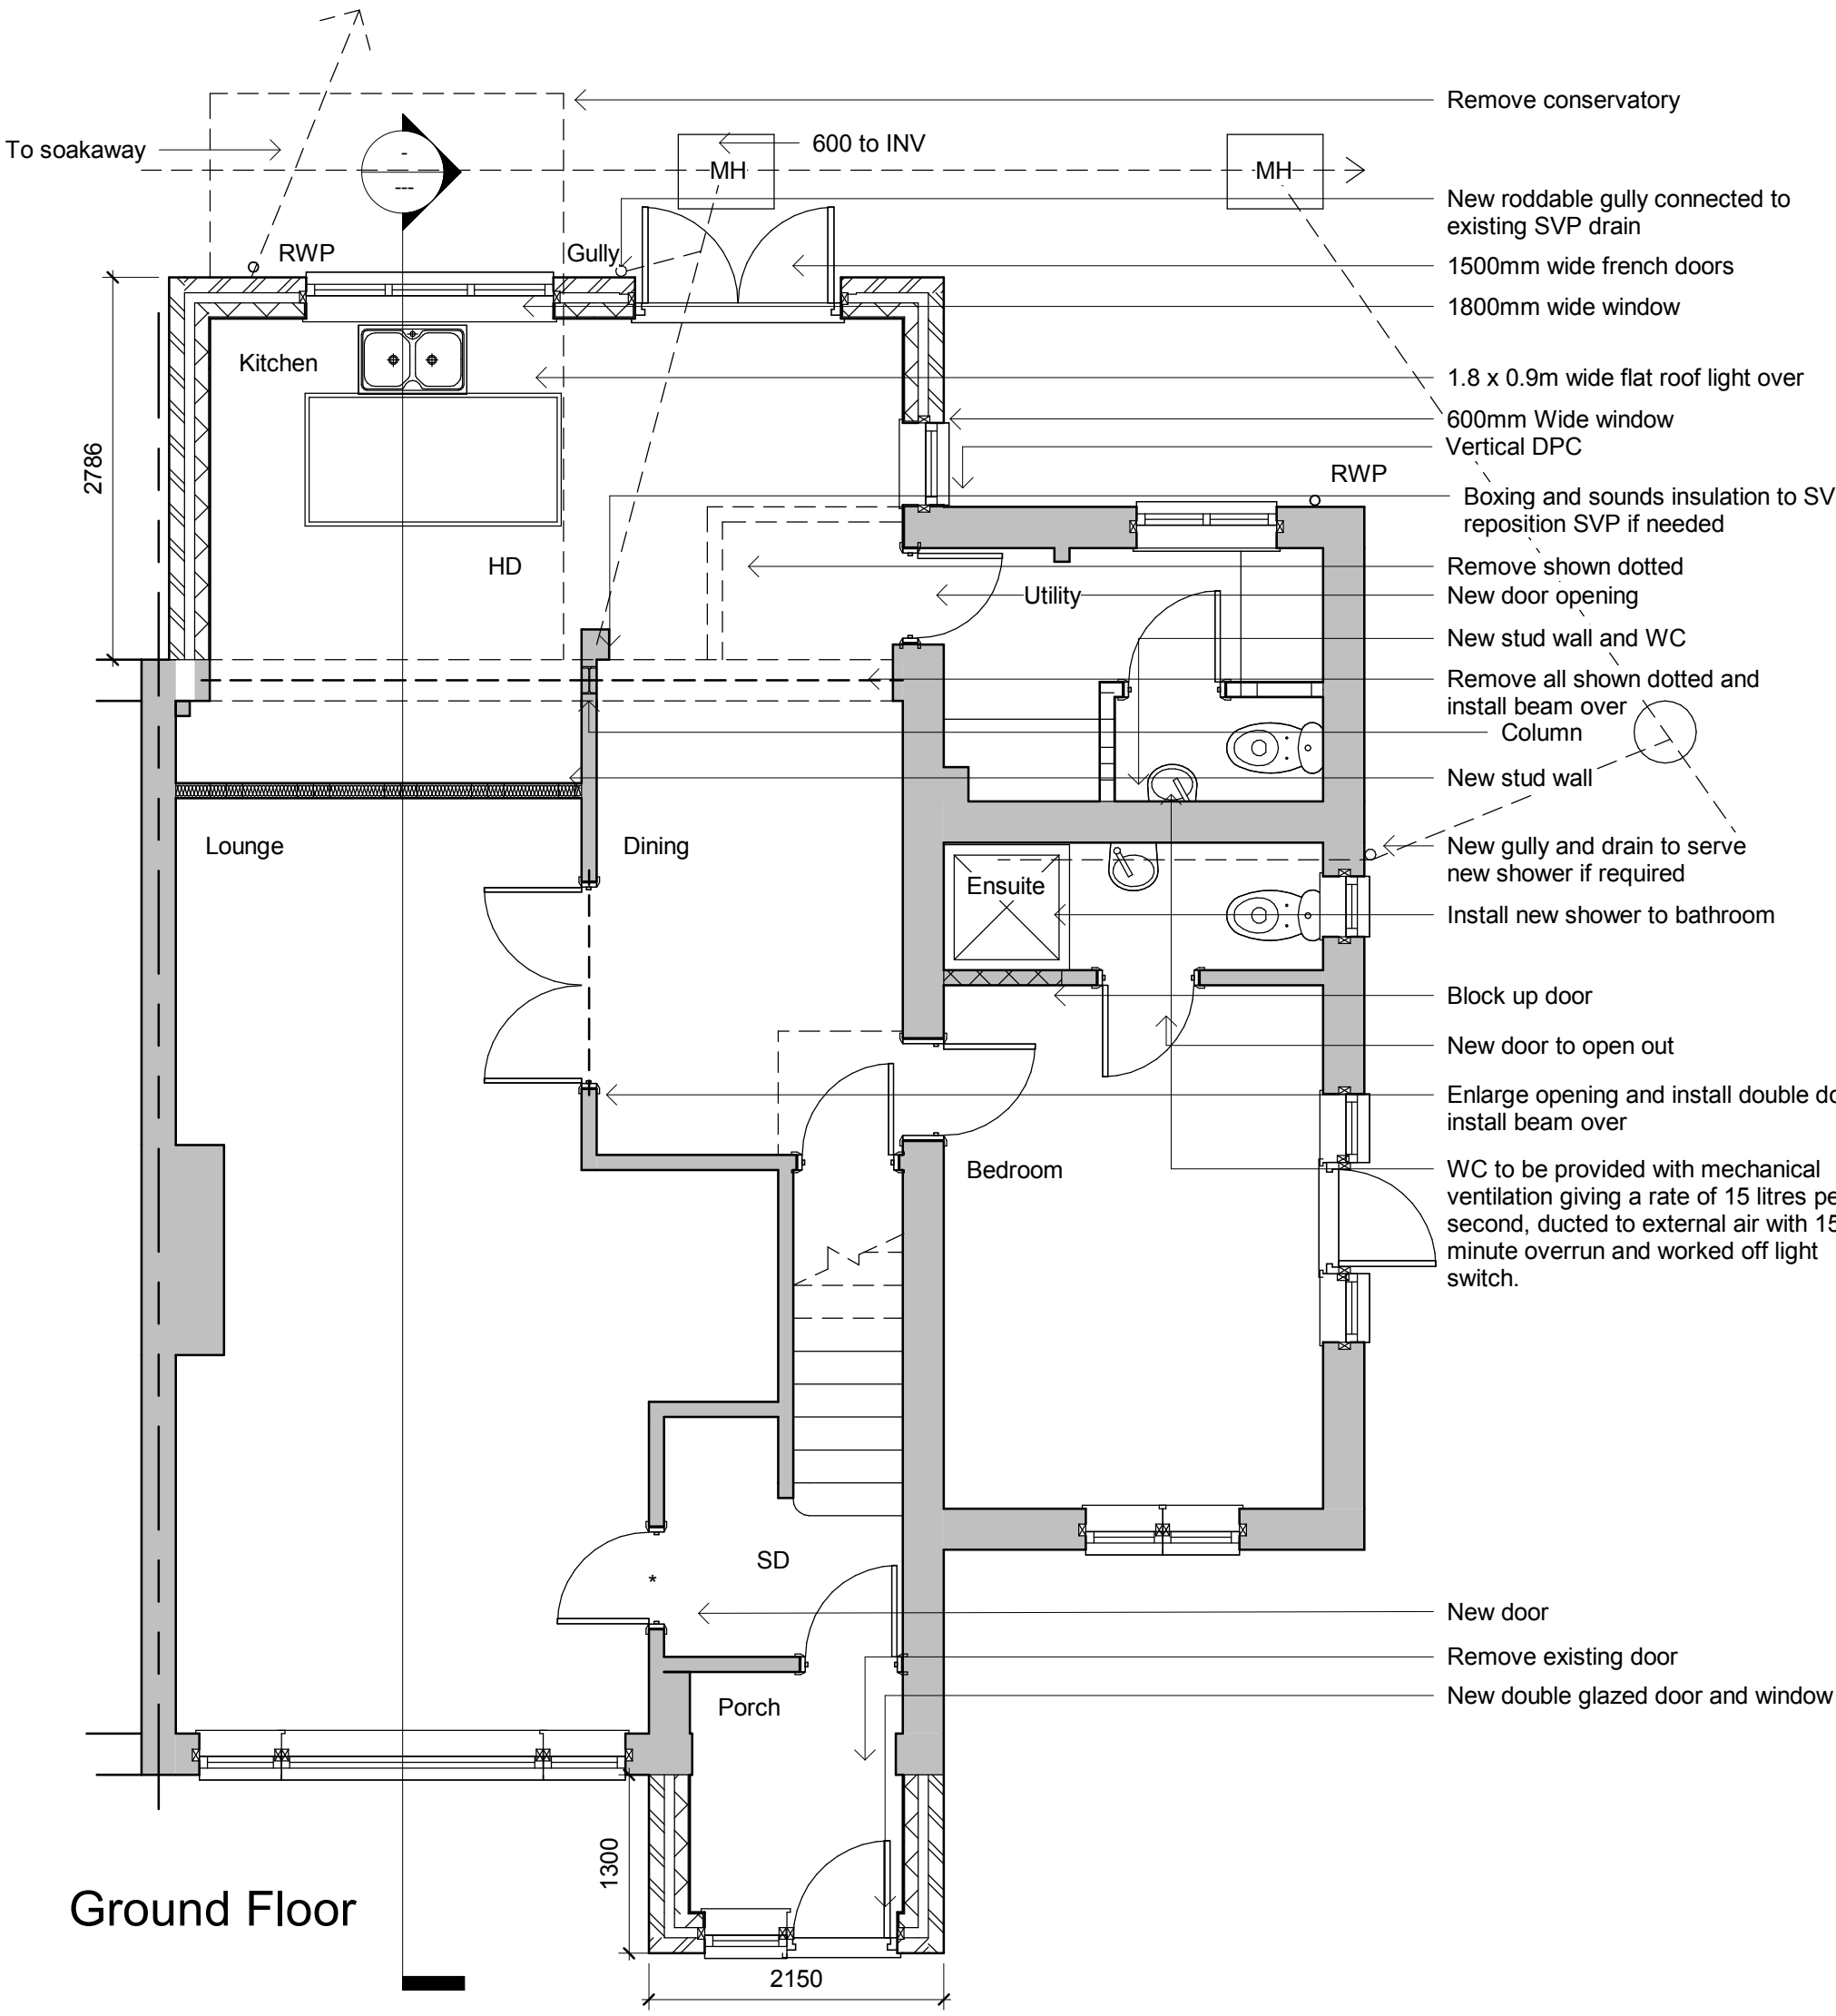


Ground Floor

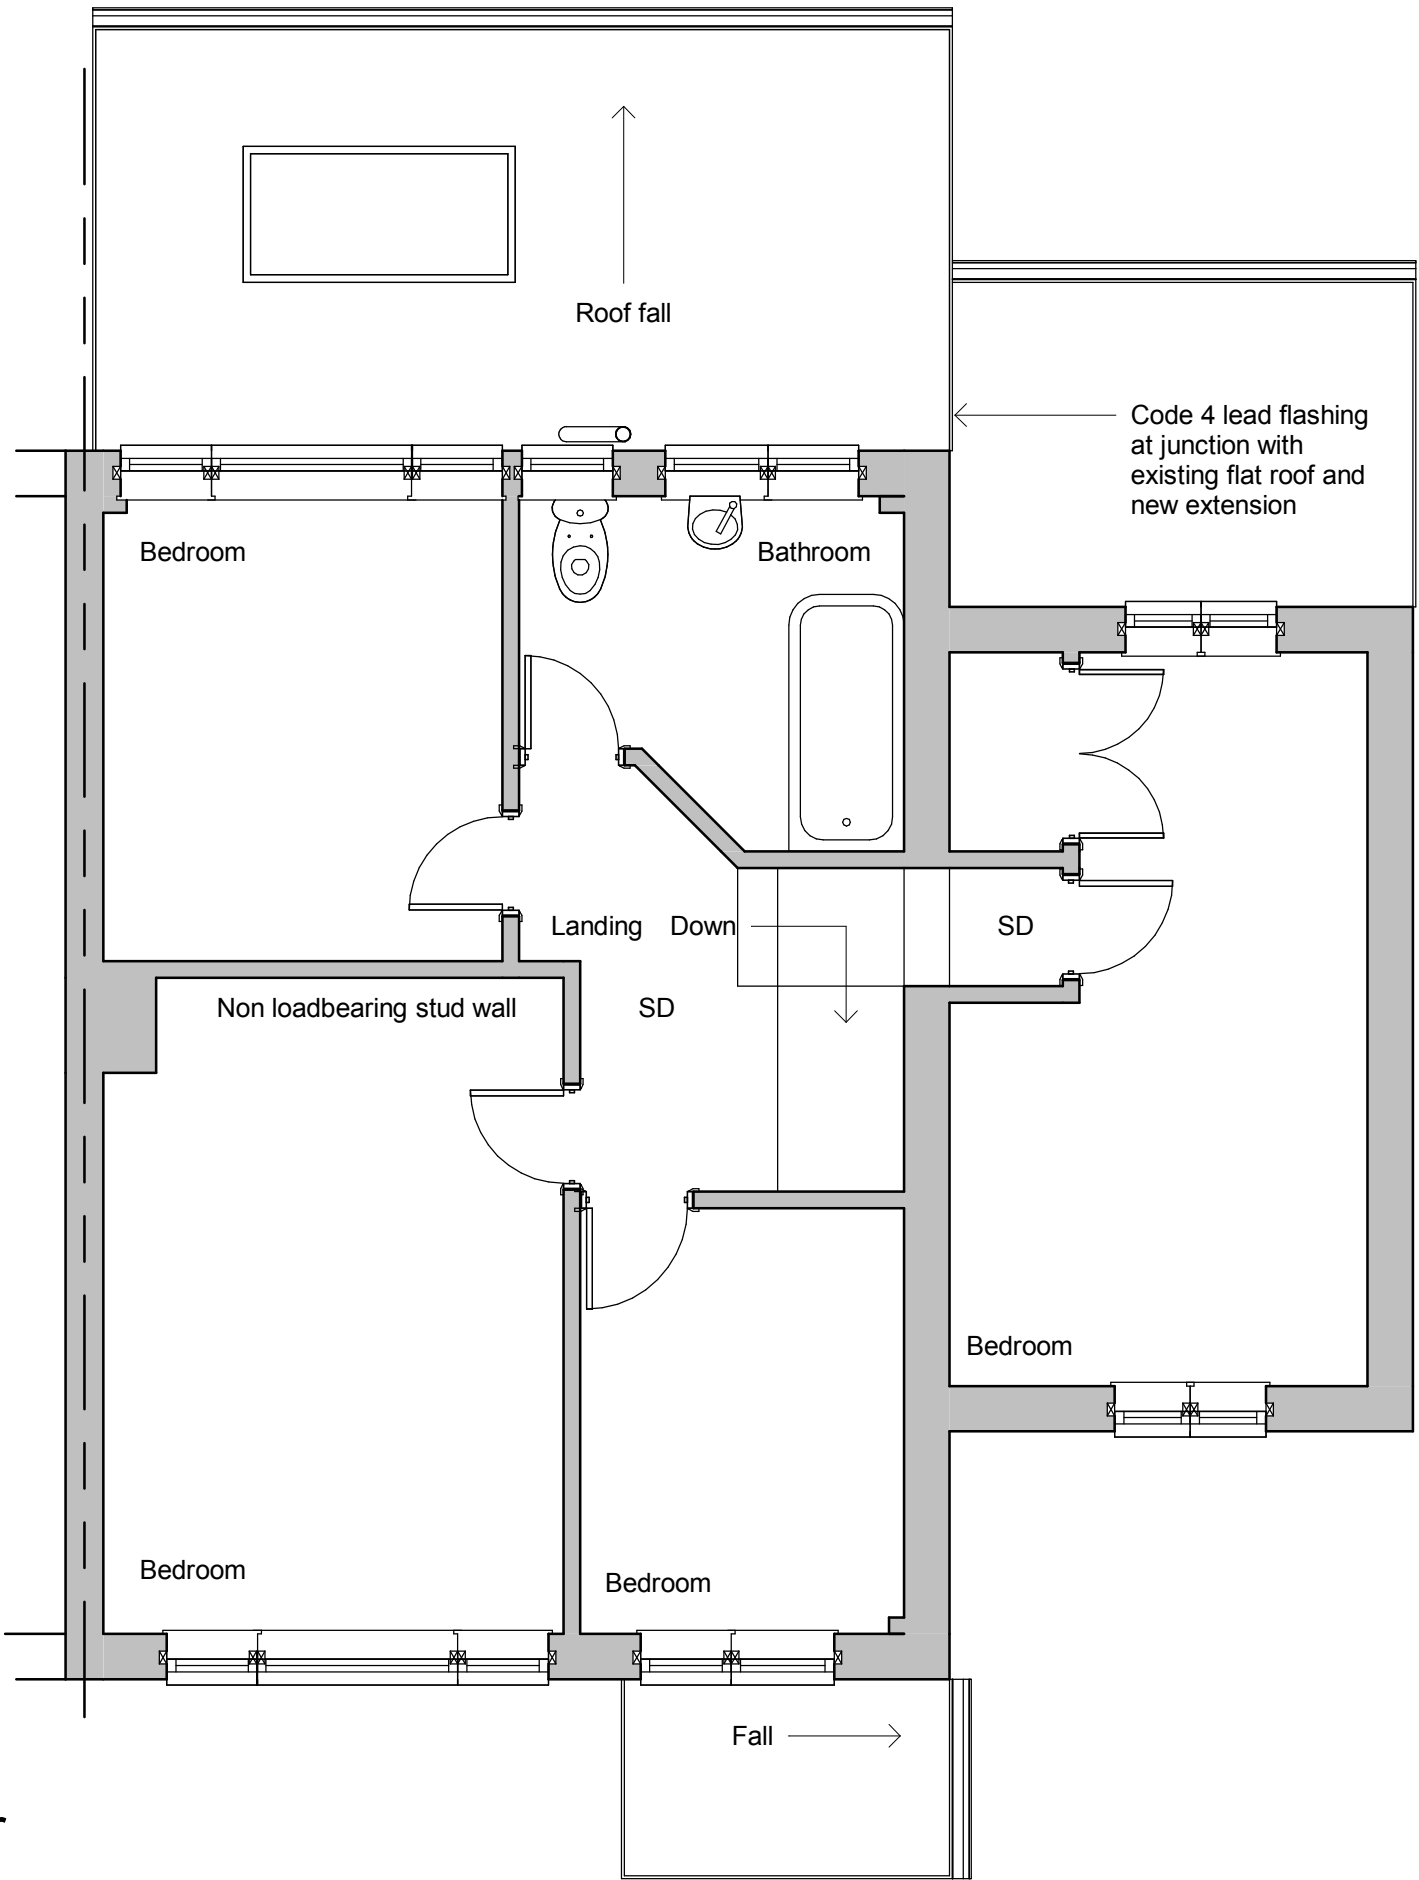

First Floor

Revisions

 

Materials

Drawing Number	2017/114	Sheet	1 of 1
----------------	----------	-------	--------

Size	A1	Scale	1:50
------	----	-------	------

Project	Proposed details November 2017
---------	-----------------------------------

Job Title	17 Somerton Green Felpham West Sussex PO22 8EZ
-----------	---

Do Not scale from this drawing except for planning as photocopies will be subject to distortion
Drawings to be read in conjunction with all other Designers and structural engineers contract drawings and specifications: Any discrepancies must be brought to the attention of the Designer immediately
The contractor must verify all dimensions by site measurement before ordering materials or manufacturing components
Substitute materials and products to those named will be acceptable if proven to be of equal or higher performance and not in conflict with other elements

M. J . Humphrey

Design - Surveying - Planning



Mel Humphrey 07701055182

RICS C.Build E MCABE

39 Northease Drive
Hove
East Sussex
BN3 8PQ

mel_humphrey_uk@yahoo.co.uk