






FRONT ELEVATION

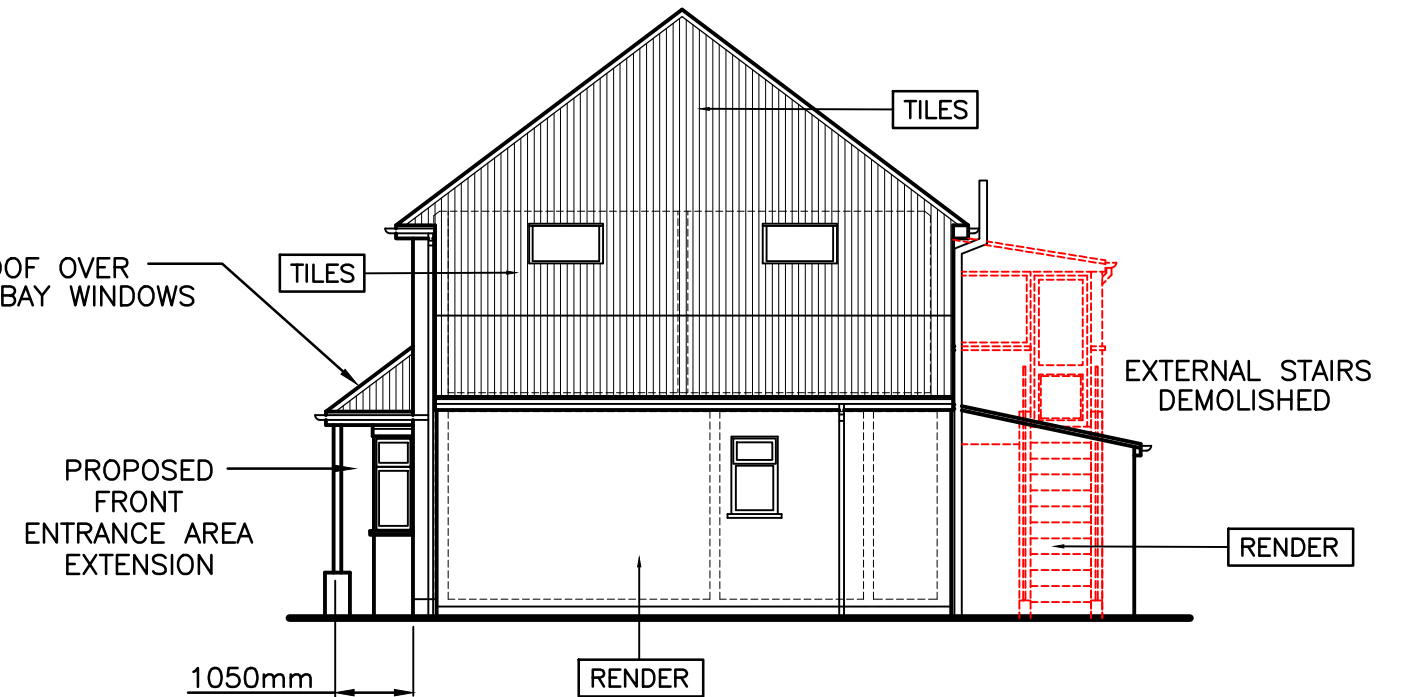


SIDE ELEVATION 'A'

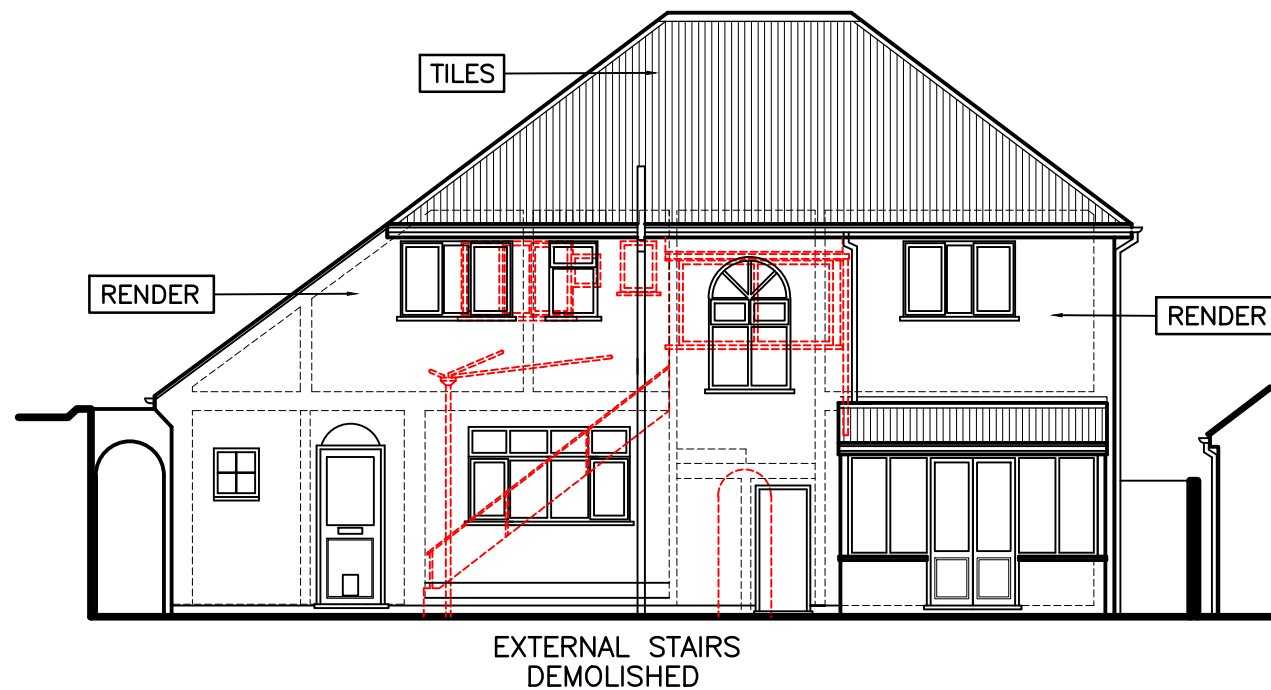

REAR ELEVATION

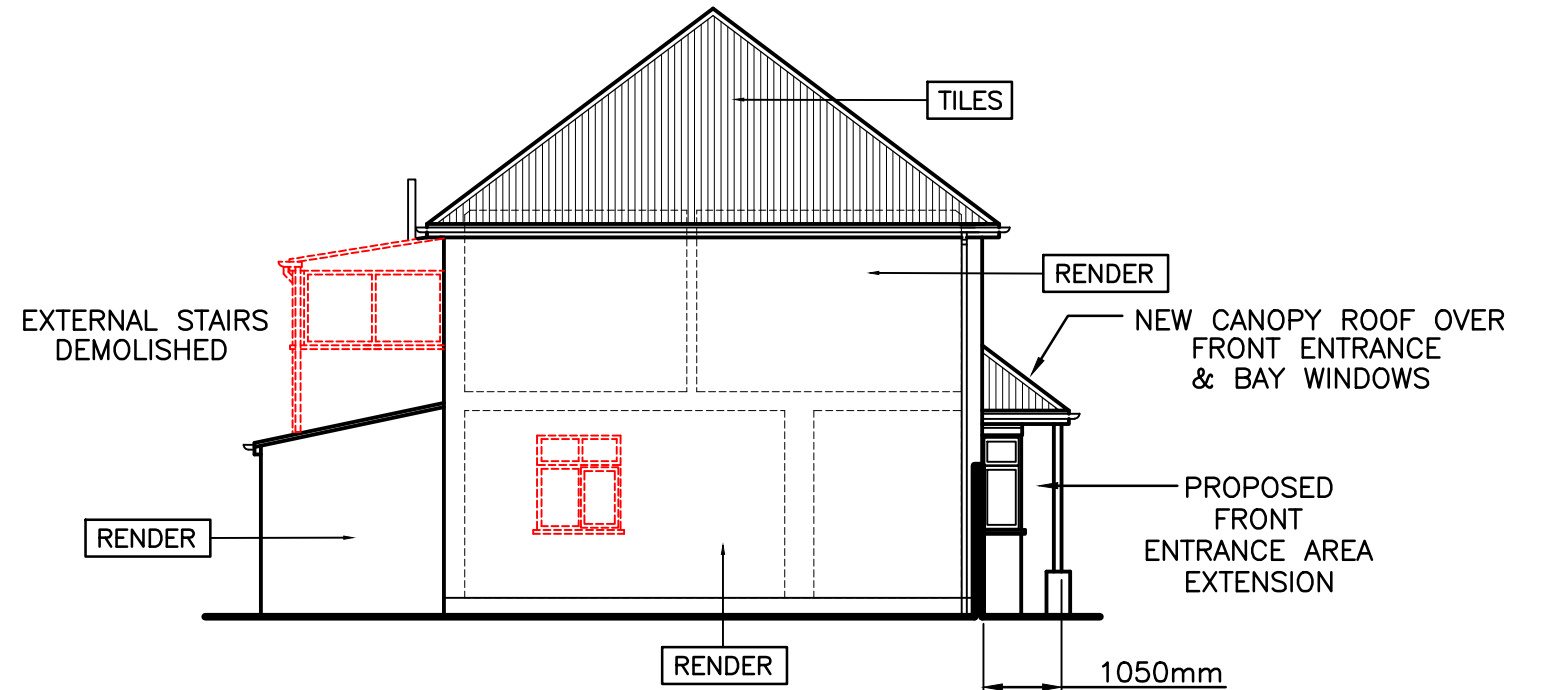

SIDE ELEVATION 'B'

 

P R O P O S E D

12.02.20	PLANNING ISSUE	A
Date	Revision	Ref.

DRAWING STATUS

SCALE 1:100 (A3)

DATE DEC. 2019

DRAWN BY PDE

DRG. NO.

19-46/P11

MR & MRS SPINDLOW

59 & 61 FLANSHAM LANE
BOGNOR REGIS
WEST SUSSEX

PROPOSED
FRONT, REAR & SIDE
ELEVATIONS

P.D. ELKINS
DRAWING SERVICES LIMITED
140 Kingston Road
Ewell Surrey KT17 2ES
Tel. 020 8873 3138
email. pd.elkins@ntlworld.com