


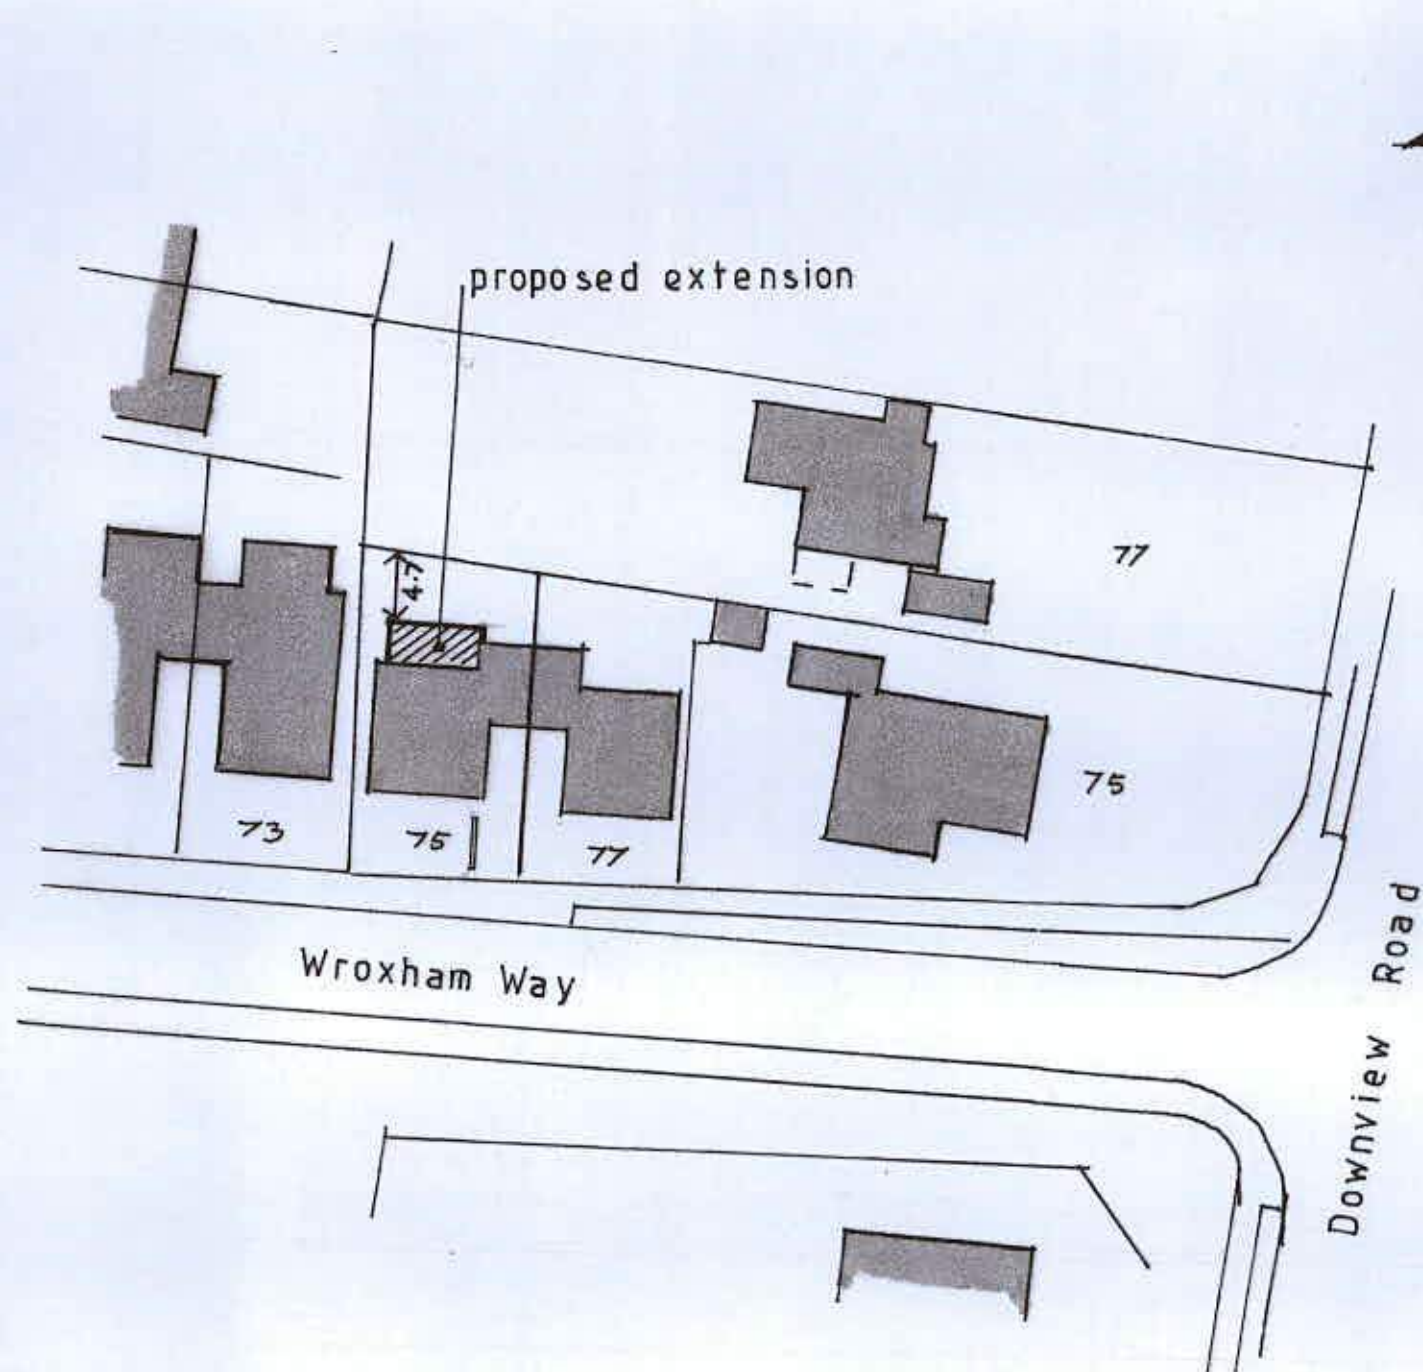

SITE PLAN 1:500

75 WROXHAM WAY, FELPHAM,
WEST SUSSEX.



LOCATION PLAN 1:1250
O.S. LICENCE NO. 100029375

Drg. no. 1726 / 03

Dec. 2017

O' NEILL ARCHITECTURAL SERVICES
TEL: (01243) 531333