




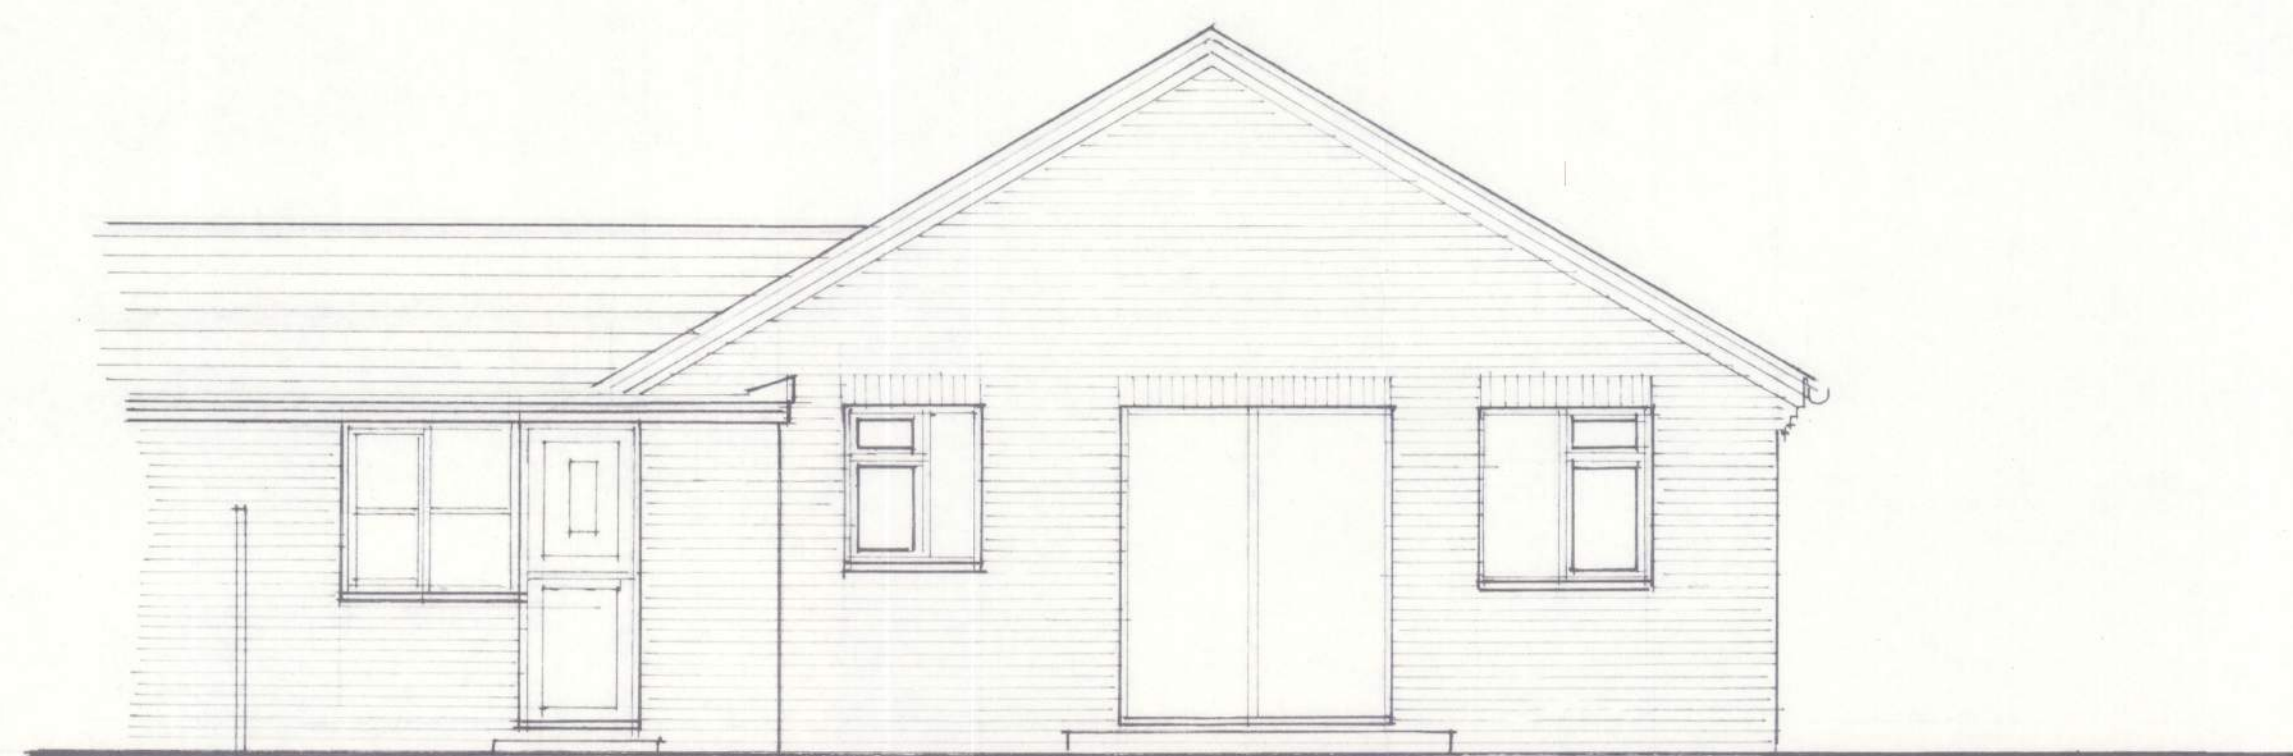


REAR ELEVATION [NORTH]

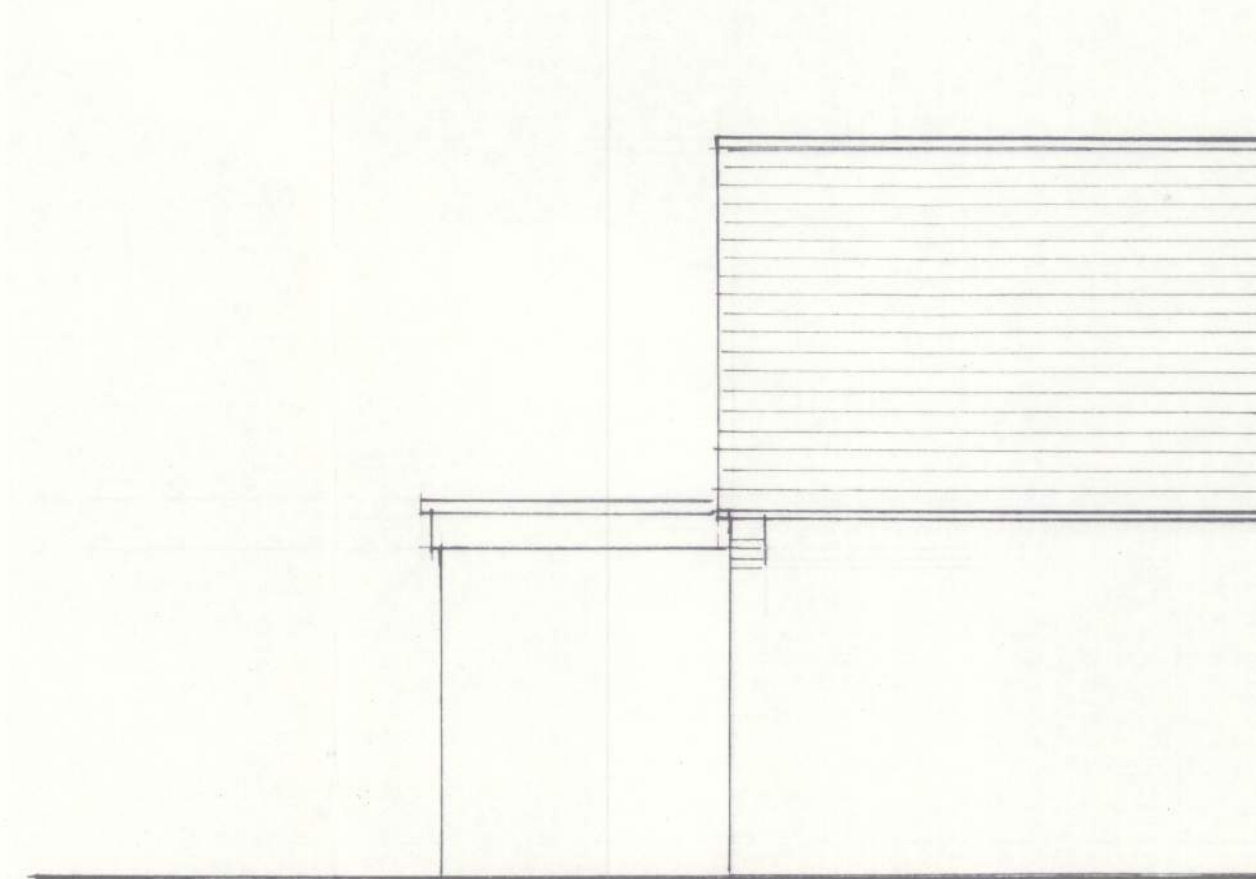


SIDE ELEVATION [WEST]

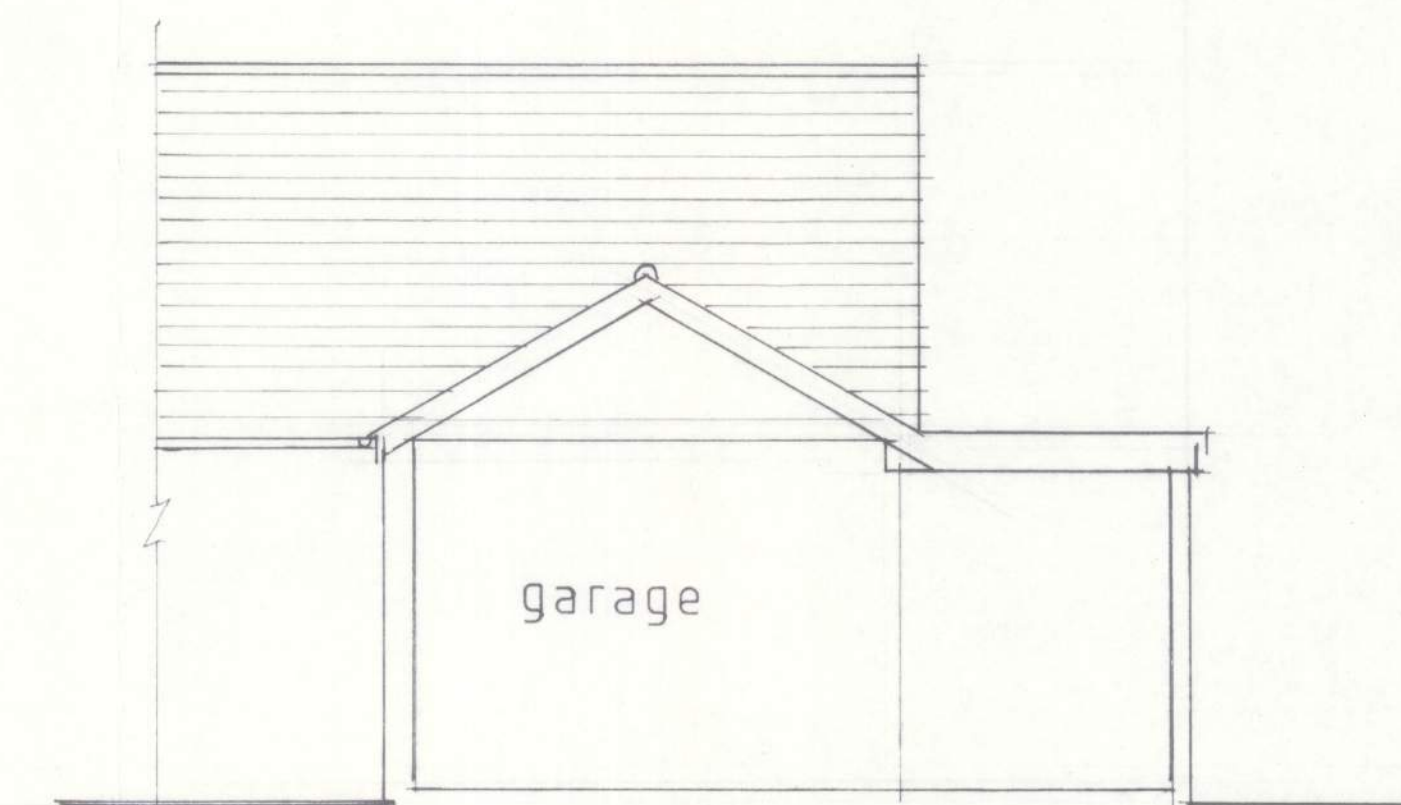

SIDE ELEVATION [EAST]

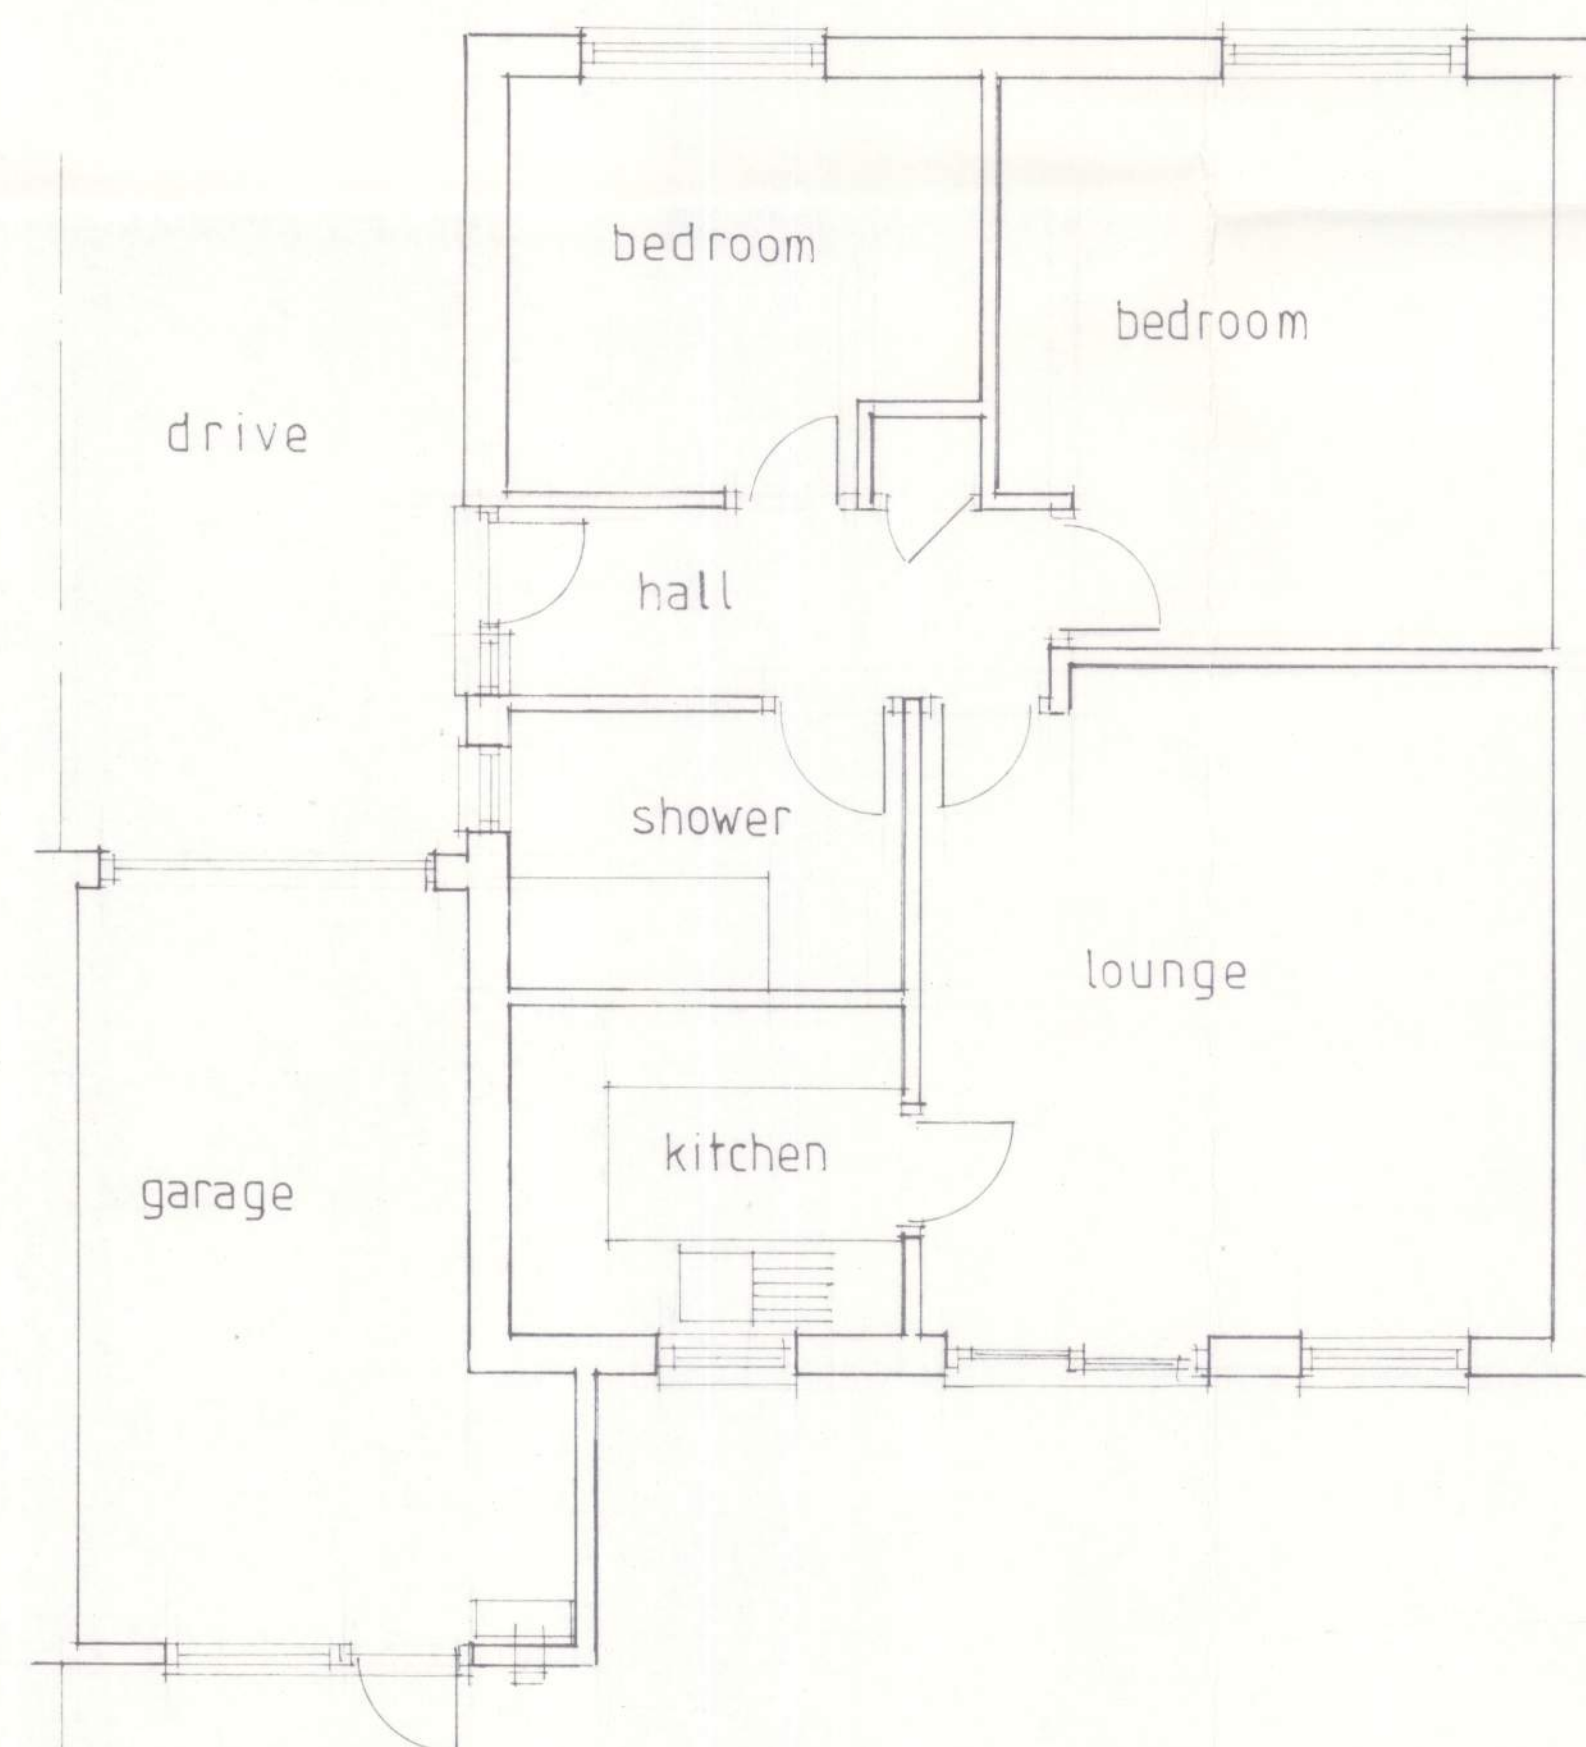

GROUND FLOOR PLAN 1:50

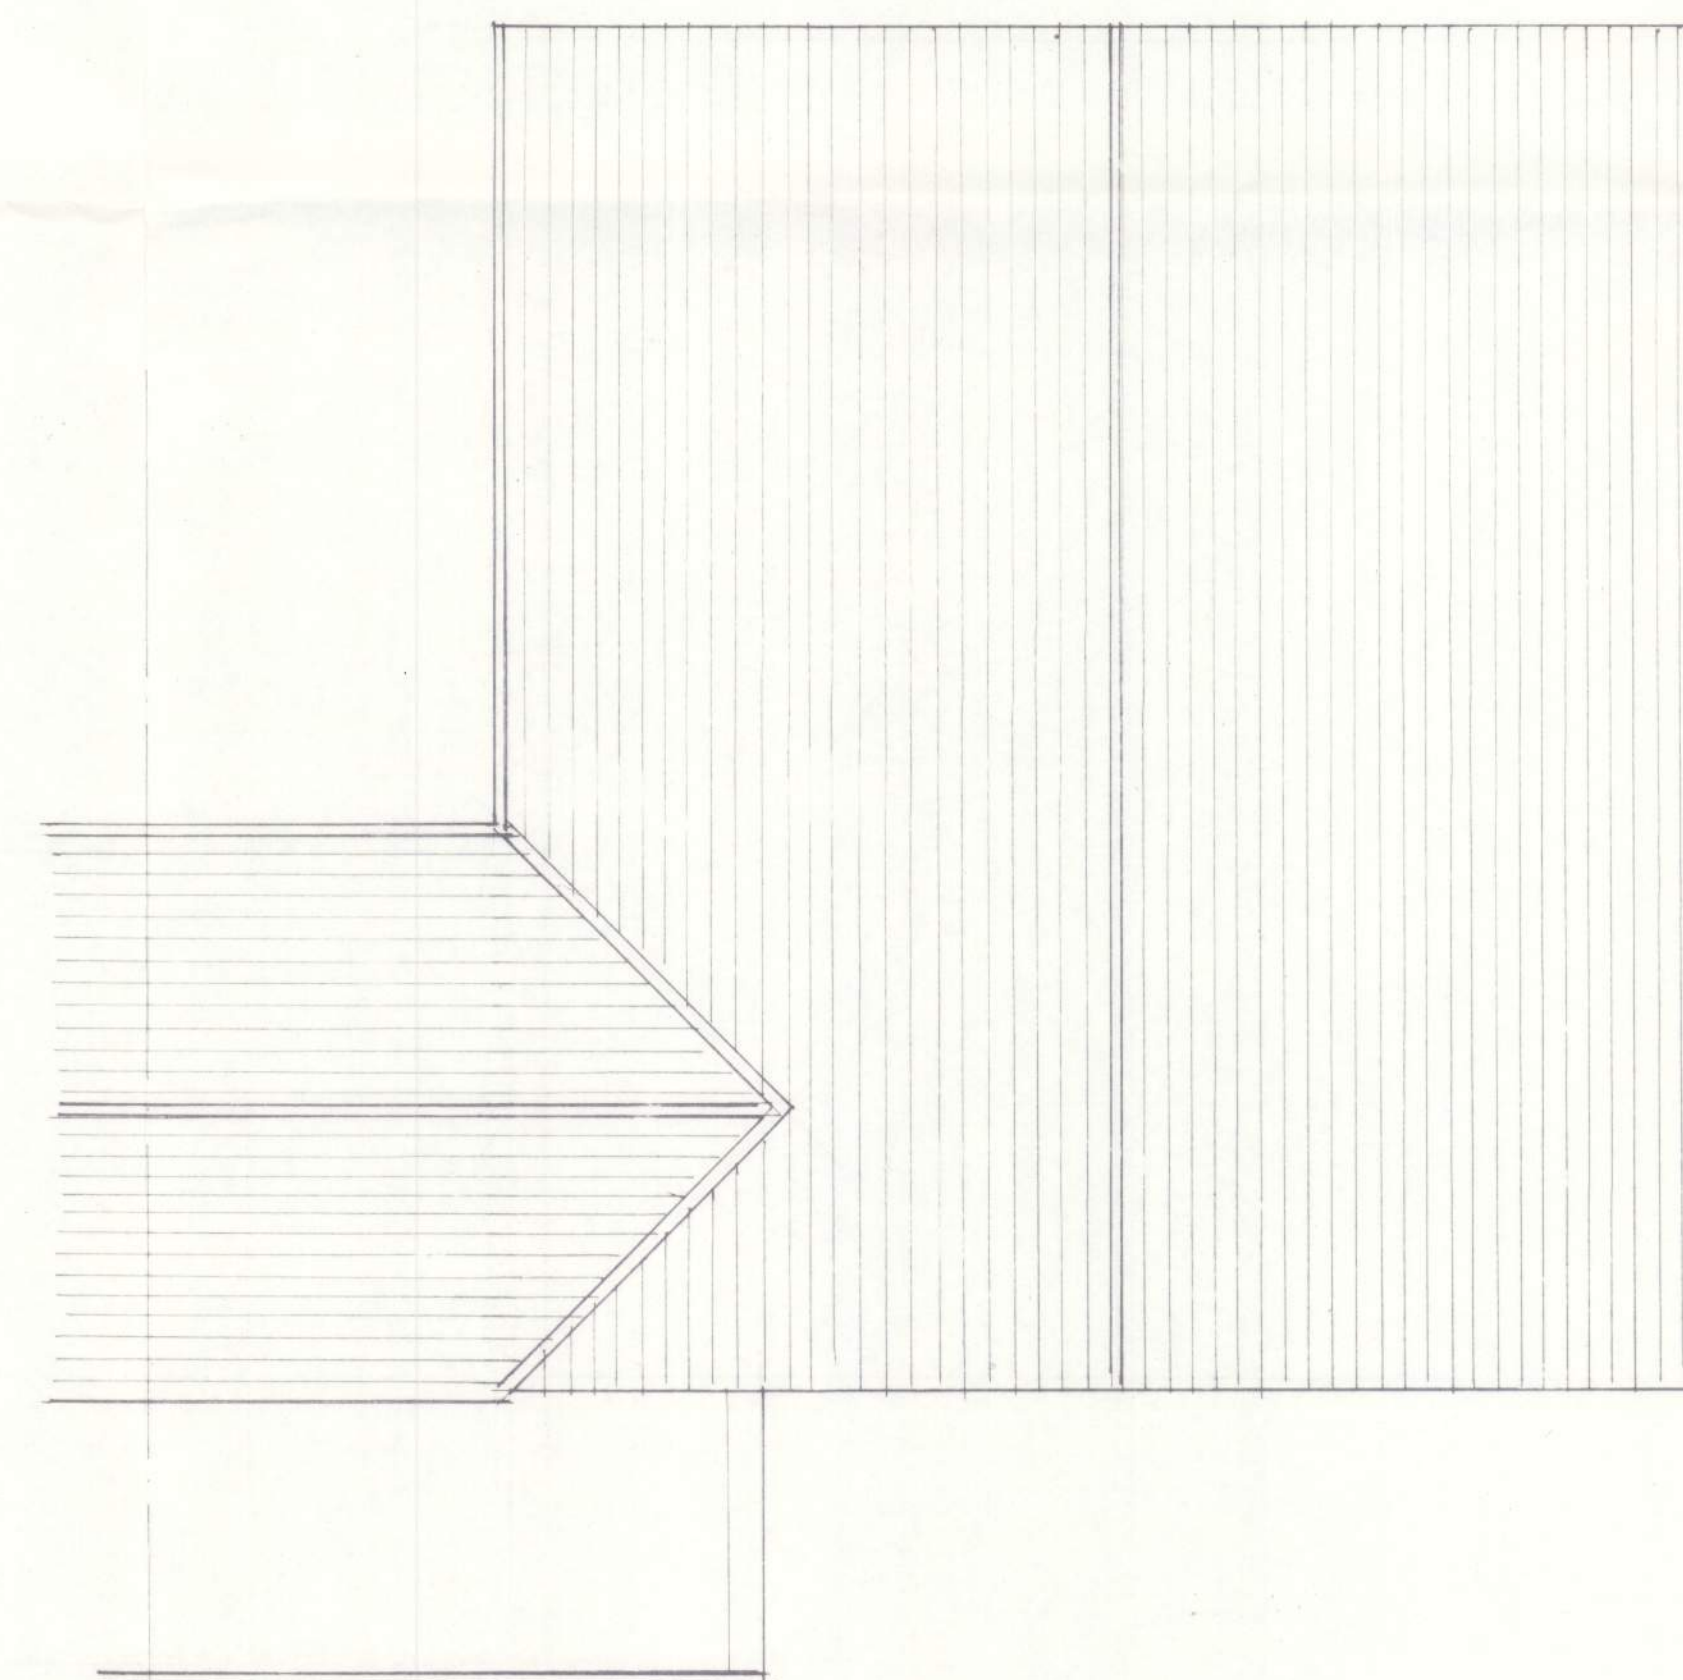

ROOF PLAN

No.	Revisions	Date:
-----	-----------	-------

O'NEILL
ARCHITECTURAL SERVICES
 16 Grosvenor Road, Donnington,
 Chichester, West Sussex. PO19 8RX.
 Telephone: [01243] 531333

Client:
 Mrs. J. STYLES

Project:
 75 WROXHAM WAY,
 FELPHAM,
 WEST SUSSEX

Drawing:
 SURVEY AS EXISTING

Drawn by: P.O. NEILL	Date: DECEMBER 2017
Scale/s: 1:50	
Dwg. no. 1726/01	Rev.