




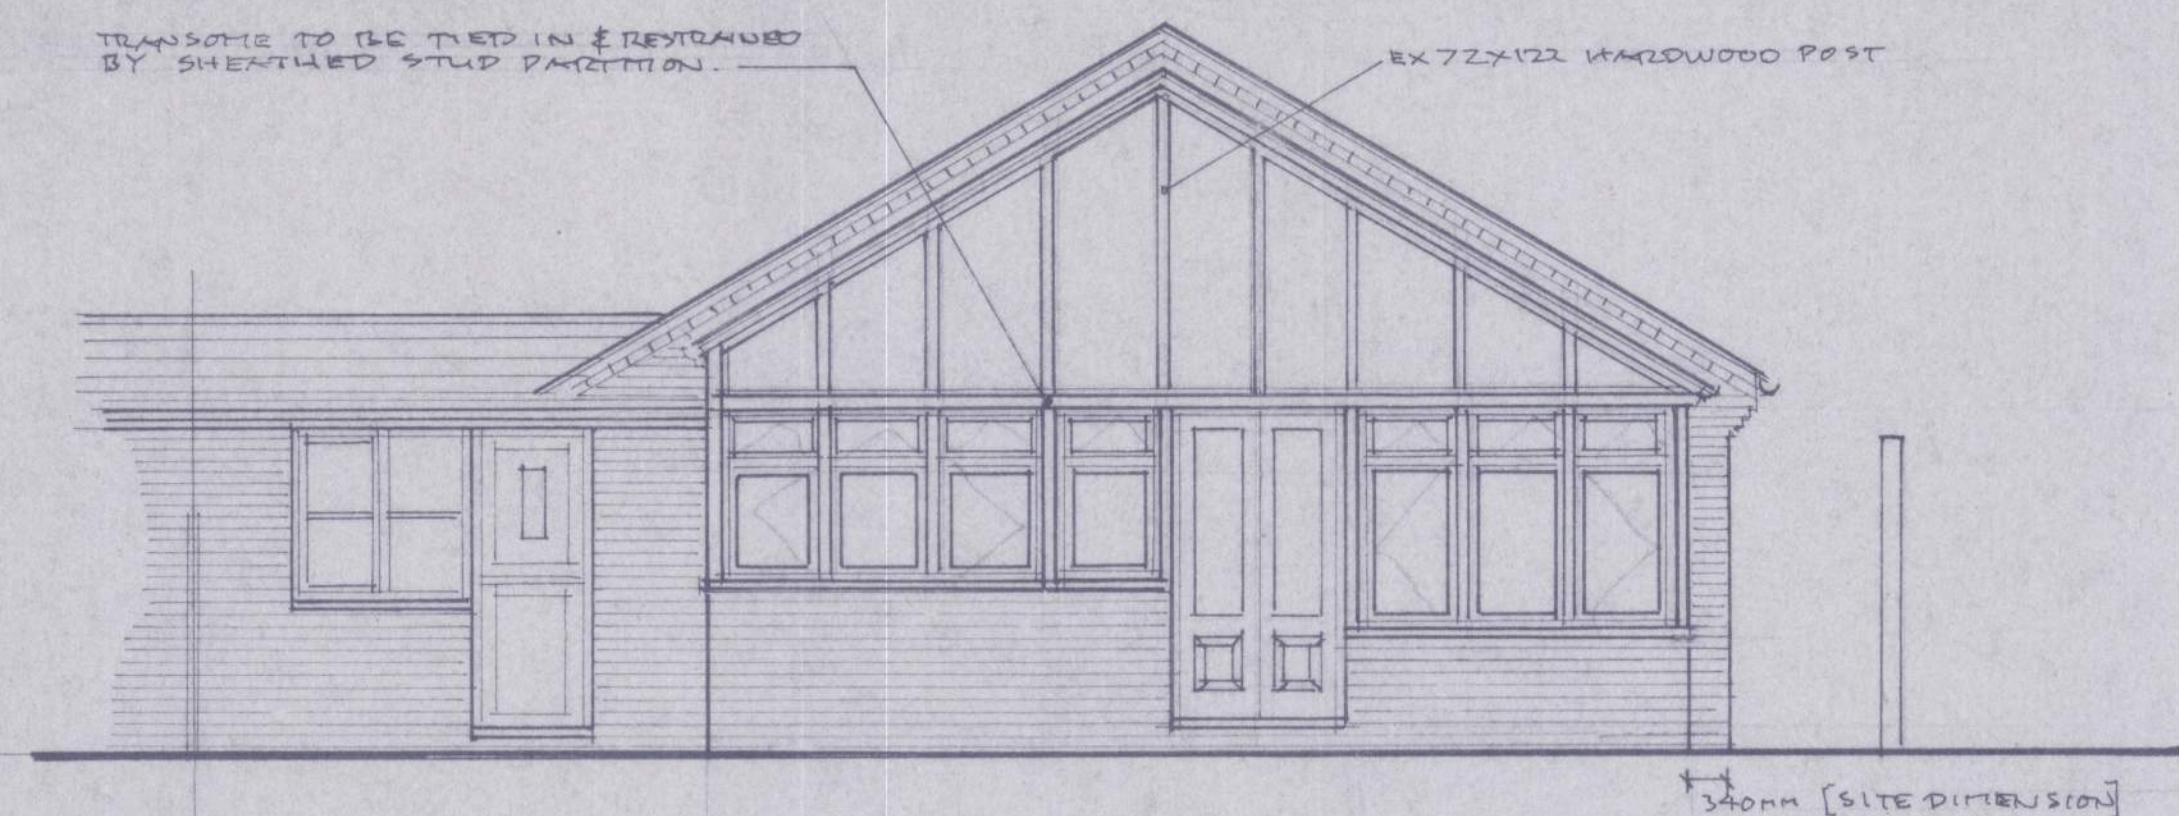


REAR ELEVATION [NORTH]

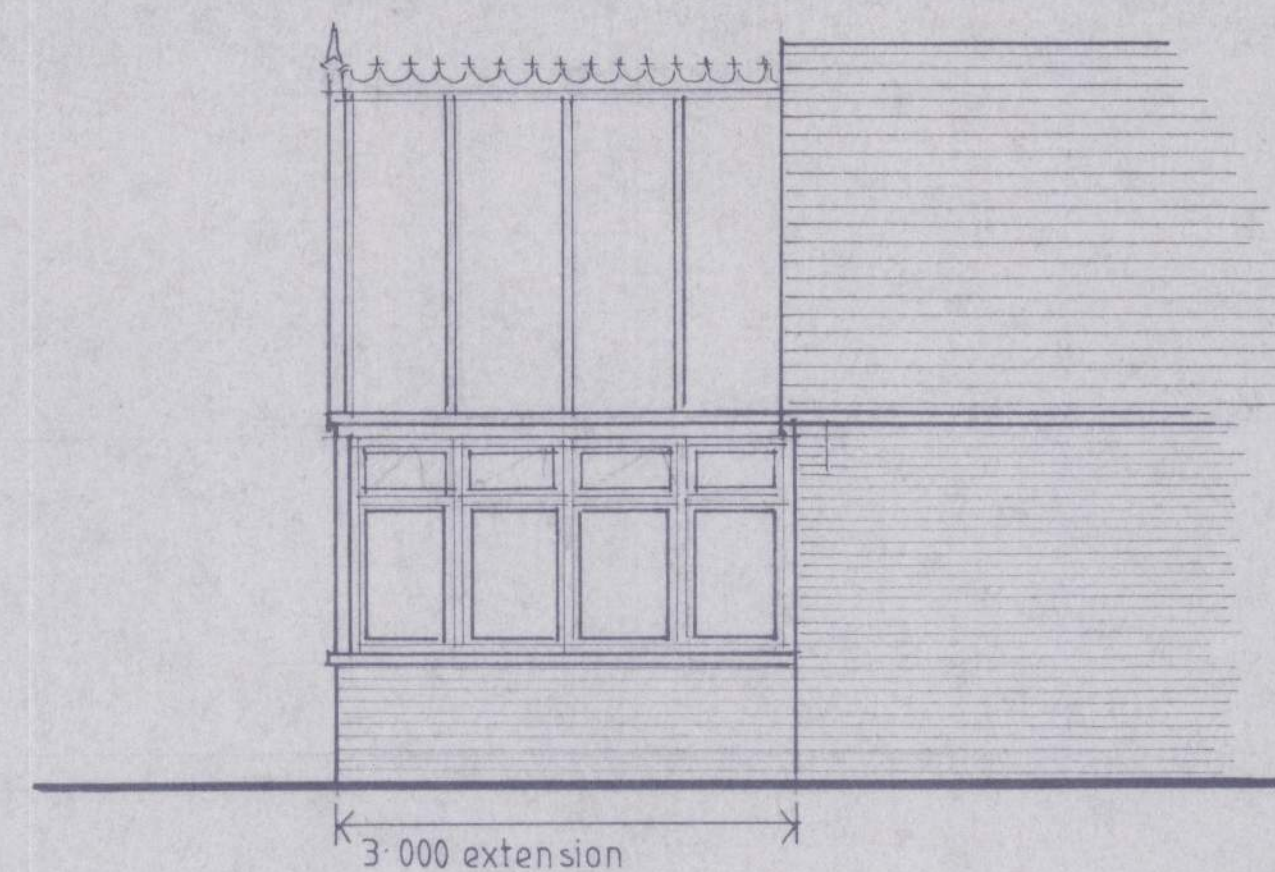



SIDE ELEVATION [WEST]

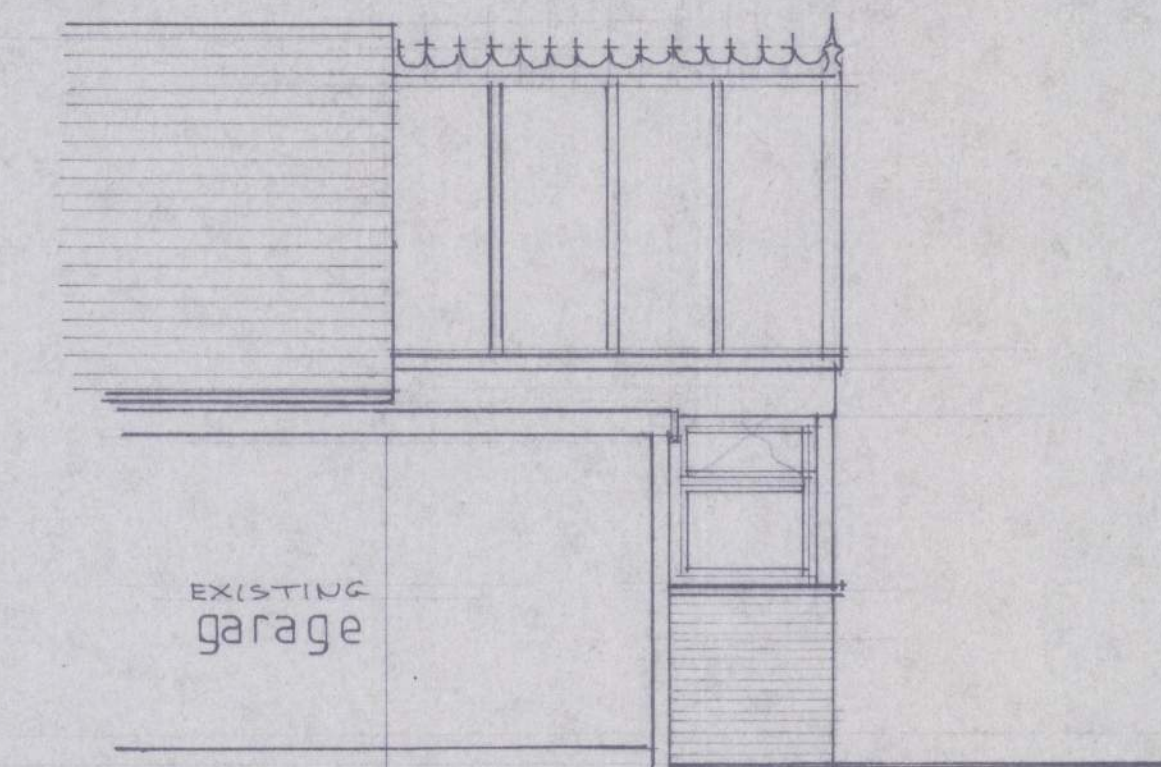


SIDE ELEVATION [EAST]

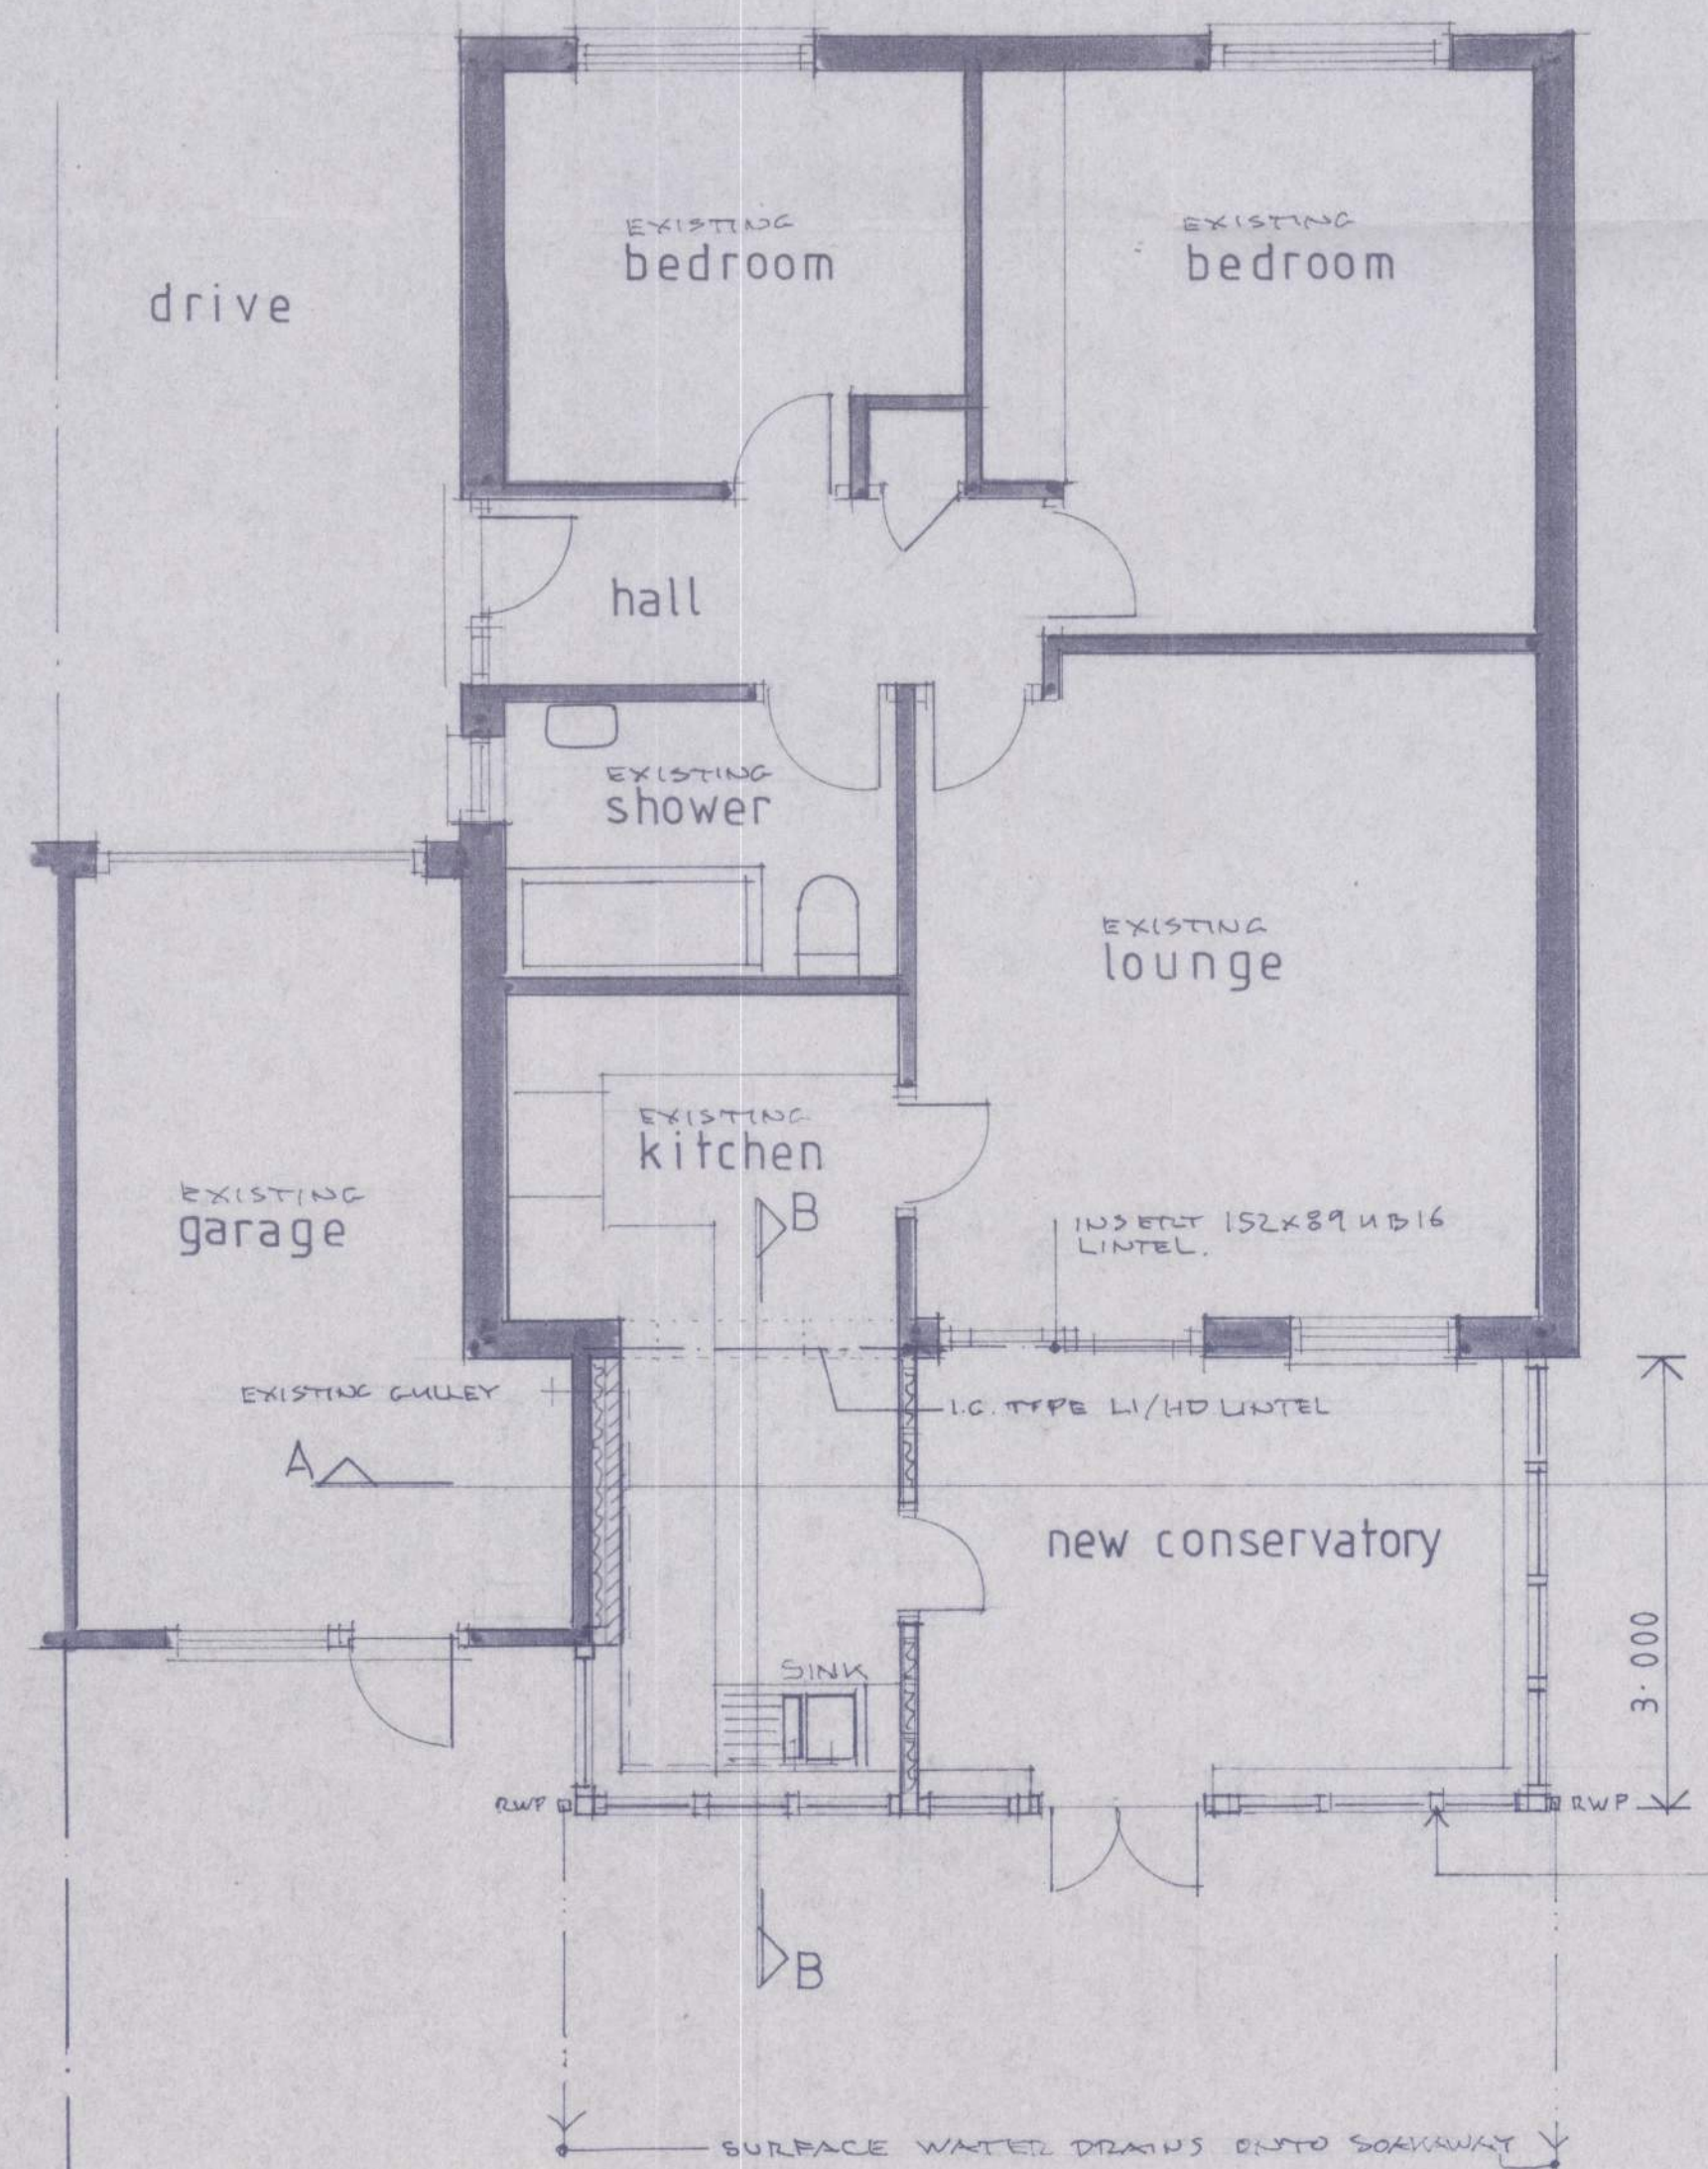

GROUND FLOOR PLAN 1:50

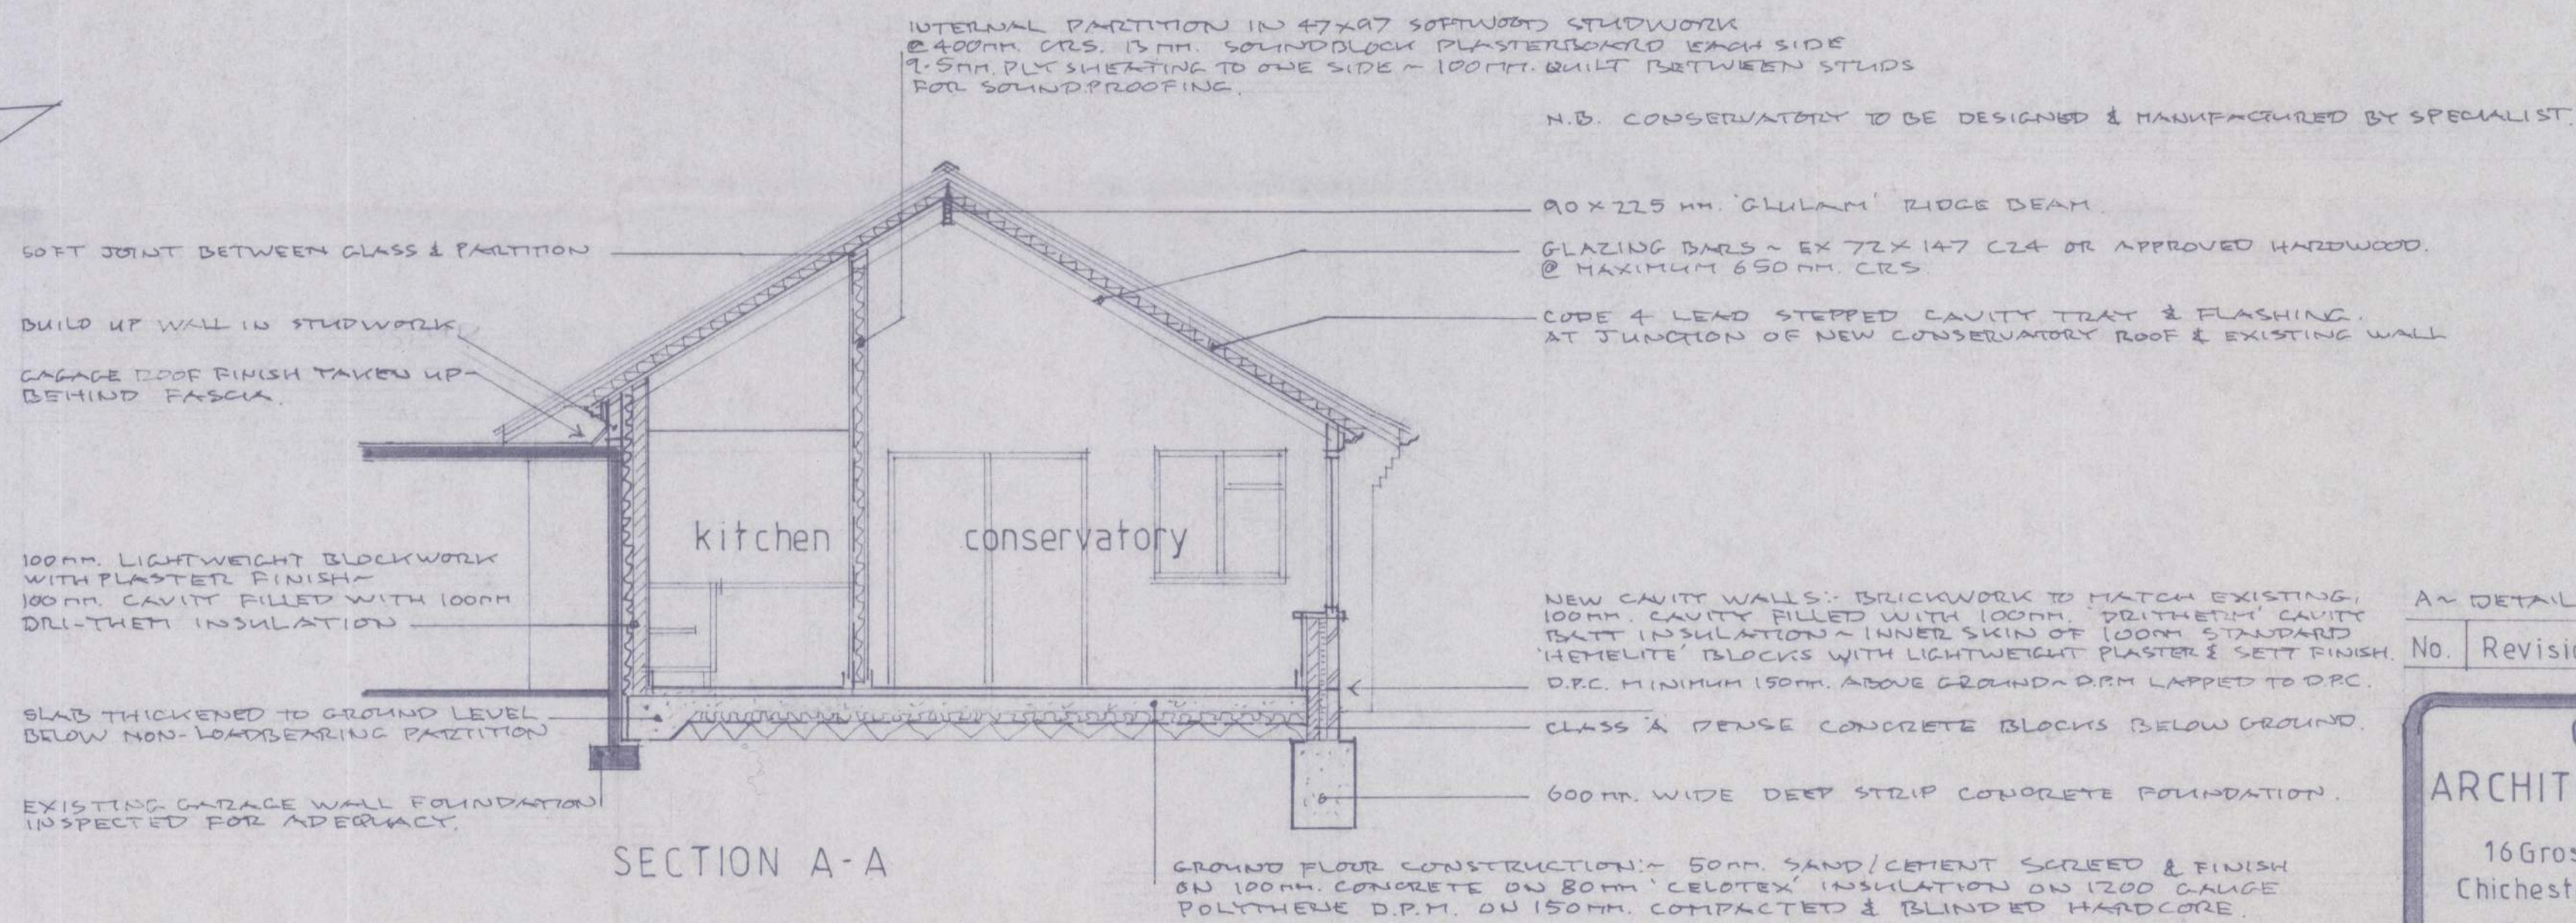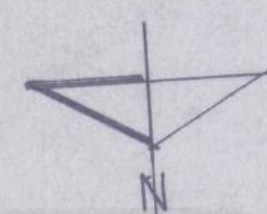

SECTION A-A

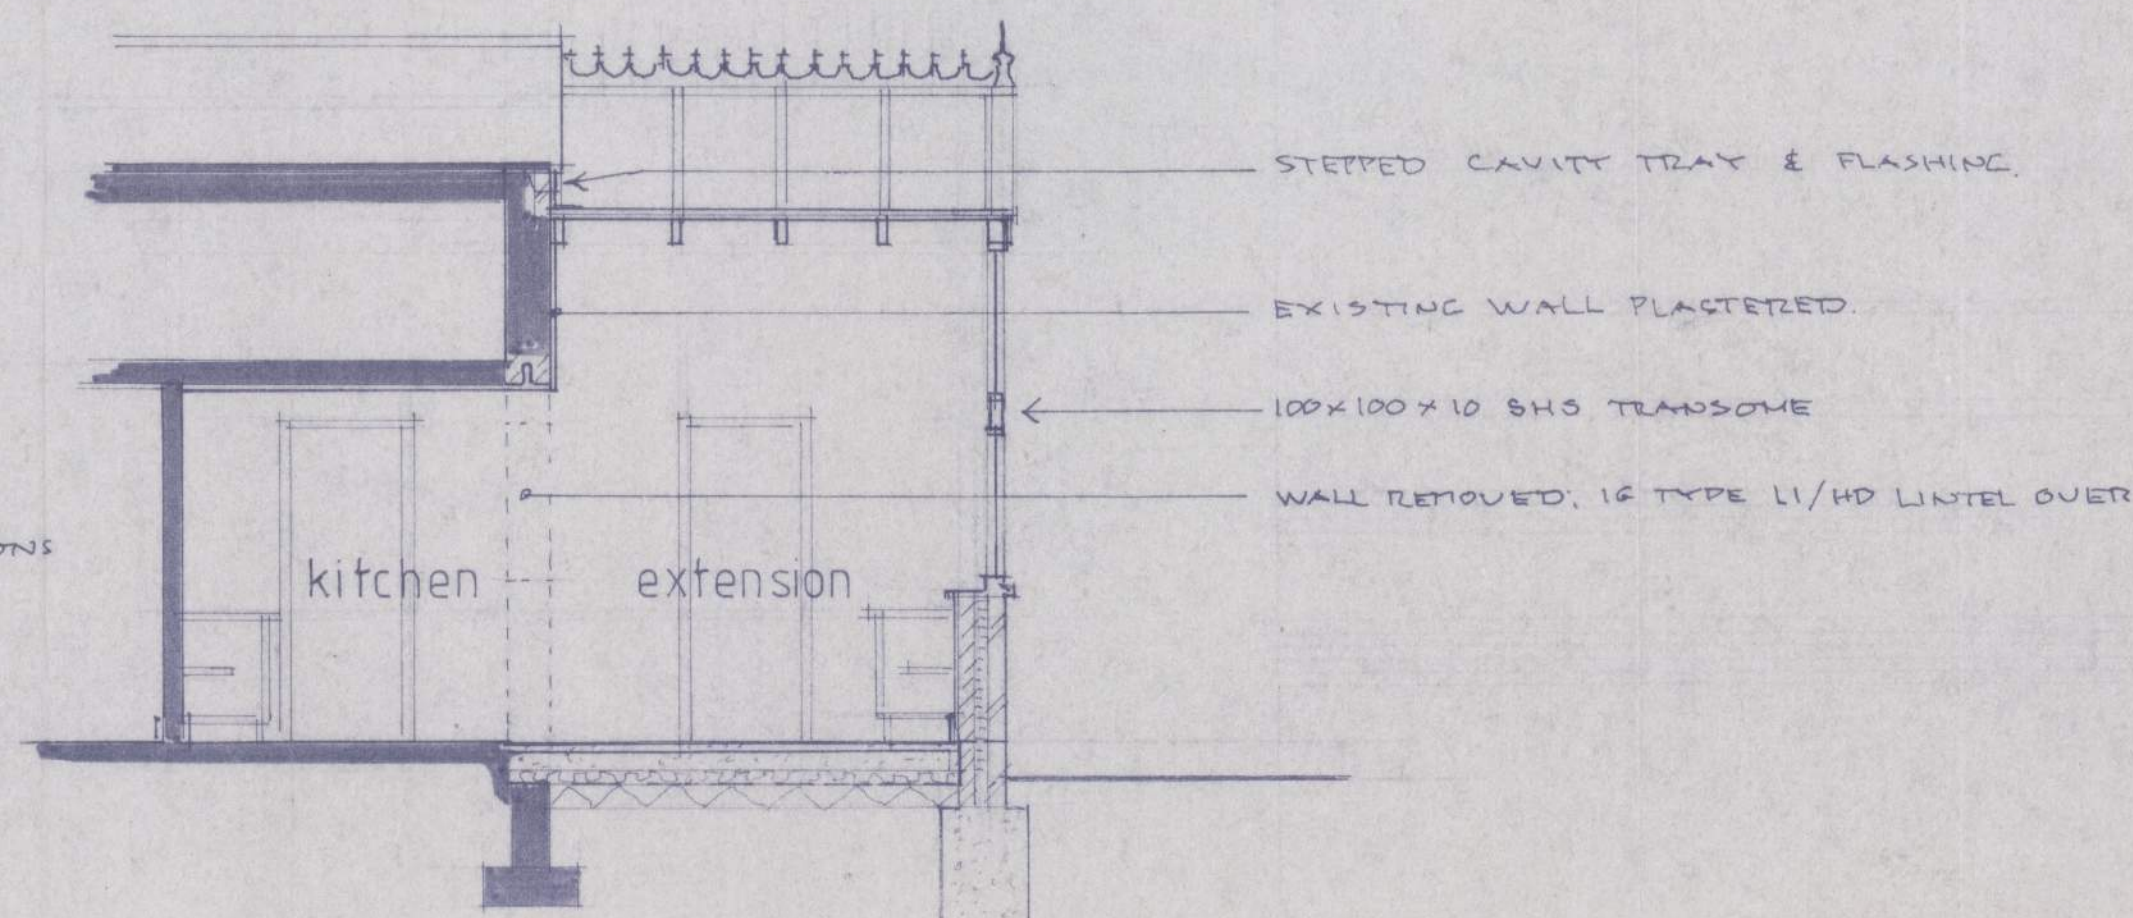

SECTION B-B

A= DETAILS ADDED		11/17
No.	Revisions:	Date:

O'NEILL
ARCHITECTURAL SERVICES
 16 Grosvenor Road, Donnington,
 Chichester, West Sussex. PO198RX.
 Telephone: [01243] 531333

Client:
Mrs. J. STYLES

Project:
**PROPOSED EXTENSION
 75 WROXHAM WAY,
 FELPHAM,
 WEST SUSSEX.**

Drawing:
WORKING DRAWING

Drawn by: P.O'NEILL	Date: OCTOBER, 2017
Scale/s: 1:50	
Drg.no. 1726/02	Rev. A