



Notes

- 1. Do not scale from this drawing, except for planning purposes. Use figured dimensions only.
- 2. All dimensions must be checked on site prior to commencement of work.
- 3. Where applicable this drawing is to be read in conjunction with other consultants' drawings.
- 4. O.S. Licence LIG 0337.
- 5. This drawing is the copyright of Martin Critchell Architects.

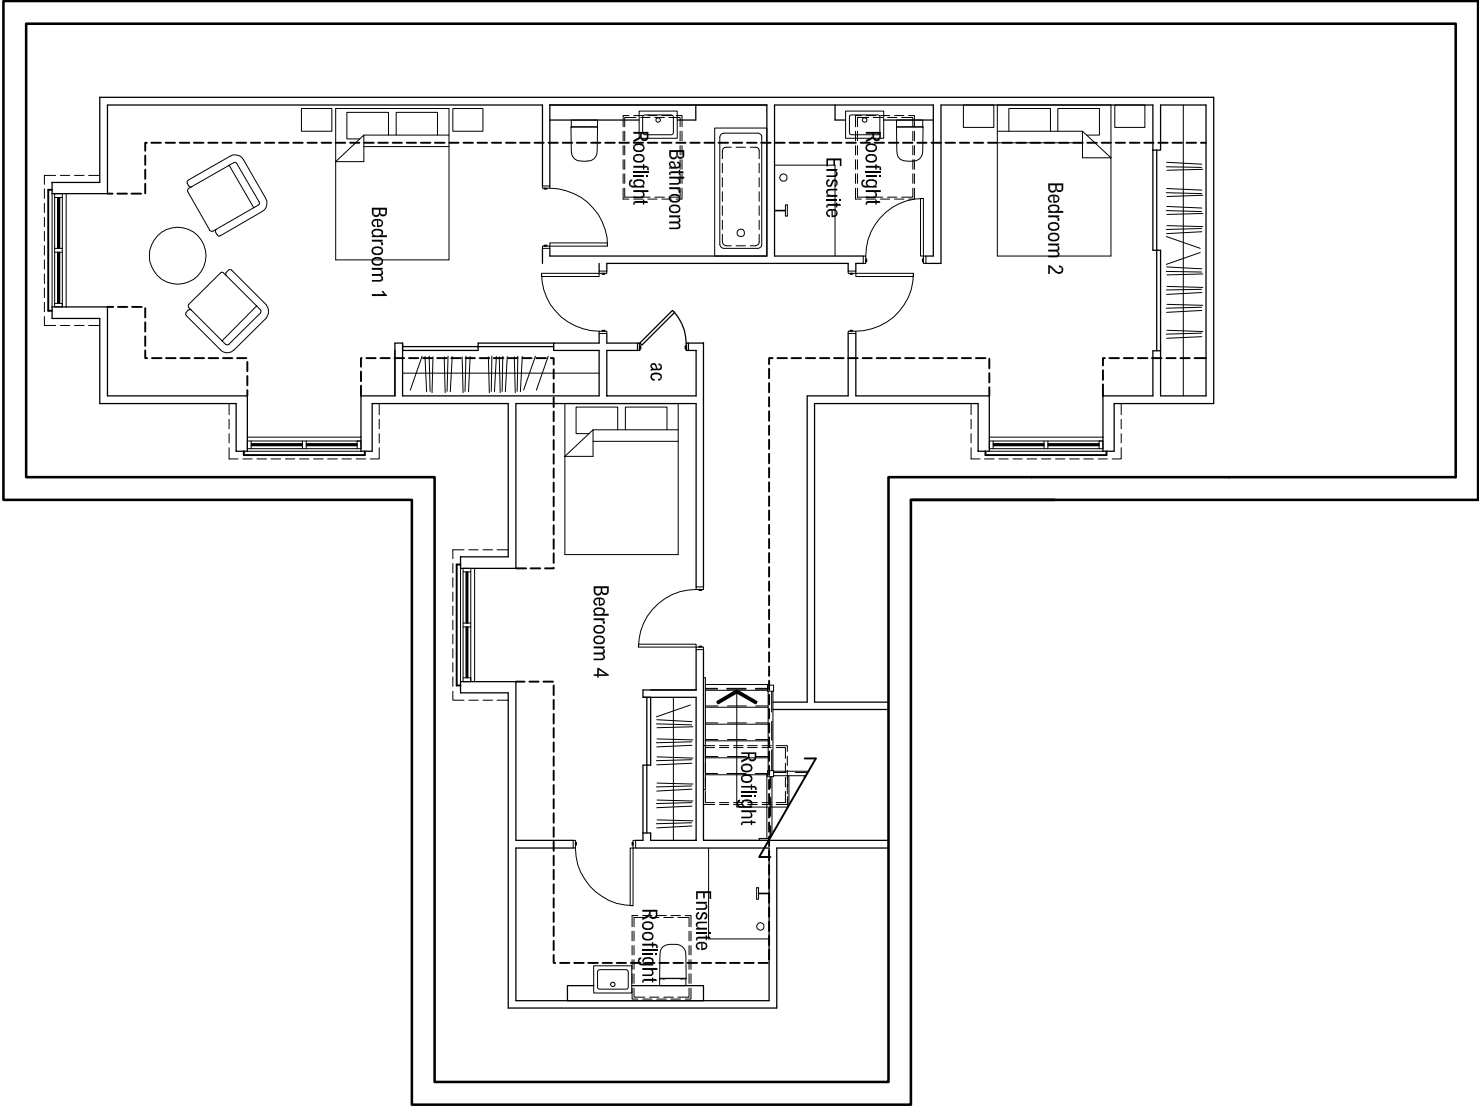

Town Planners & Architects

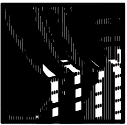

M A R T I N
C R I T C H E L L
A R C H I T E C T S

Severals House ■ Severals Road ■ Midhurst ■ GU29 0LX
tel: 01730 815539
e-mail: info@mcarchitects.co.uk

This drawing is the copyright of Martin Critchell Architects.

Project
New Dwelling at
South Road
Felpham

Client			Drawing		Scale: A3	
Regent Properties Ltd			Floor Plans		1:100	
			Job number	Drawing number	Revision	
			15.007	02	A	