



Notes


- 1. Do not scale from this drawing, except for planning purposes. Use figured dimensions only.
- 2. All dimensions must be checked on site prior to commencement of work.
- 3. Where applicable this drawing is to be read in conjunction with other consultants' drawings.
- 4. O.S. Licence LIG 0337.
- 5. This drawing is the copyright of Martin Critchell Architects.

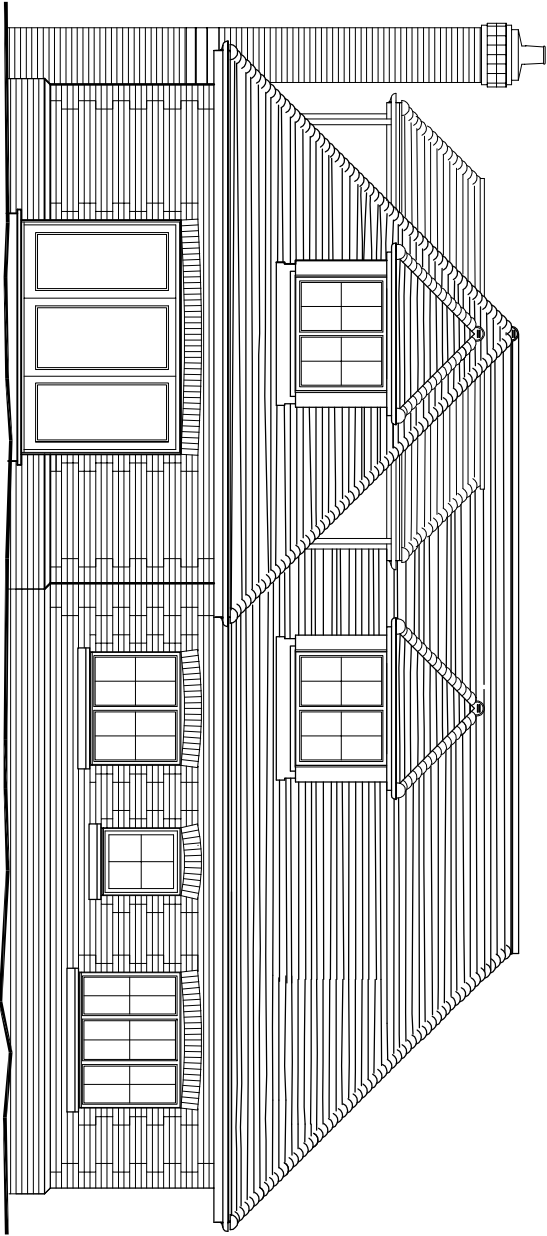


SOUTH ELEVATION

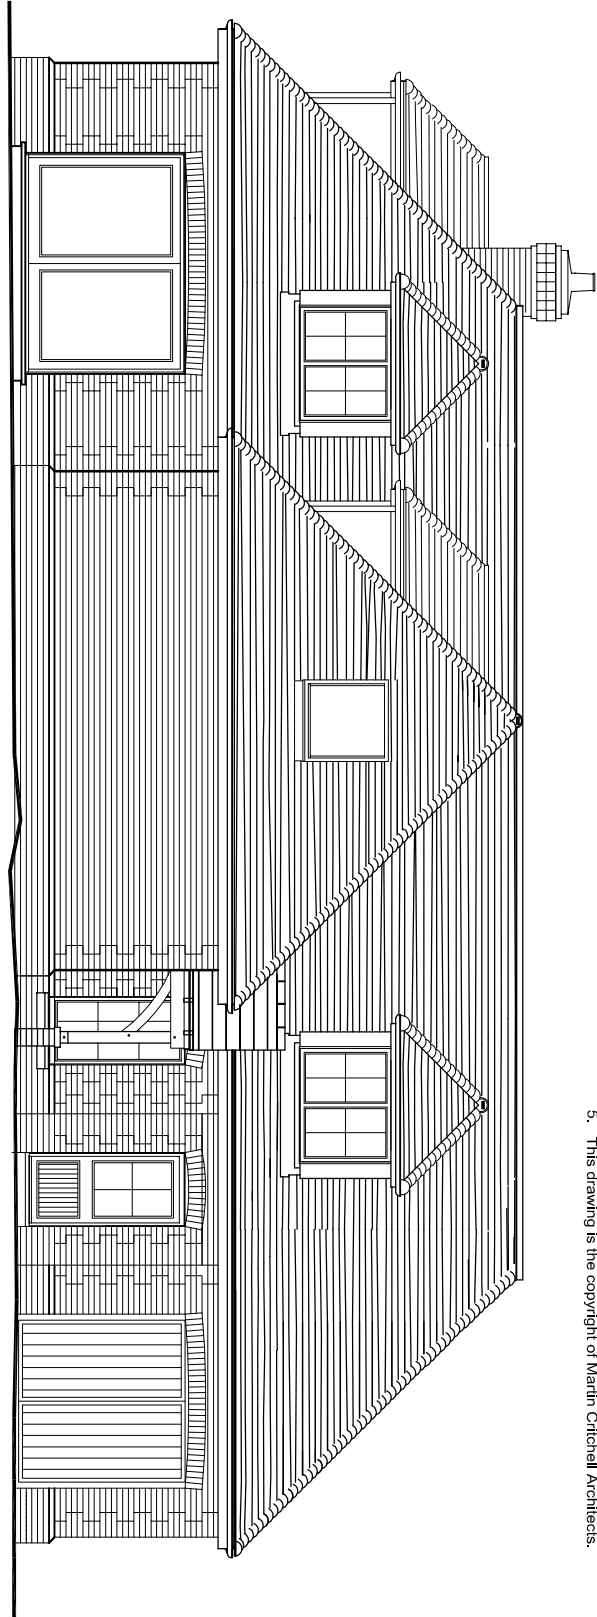


EAST ELEVATION

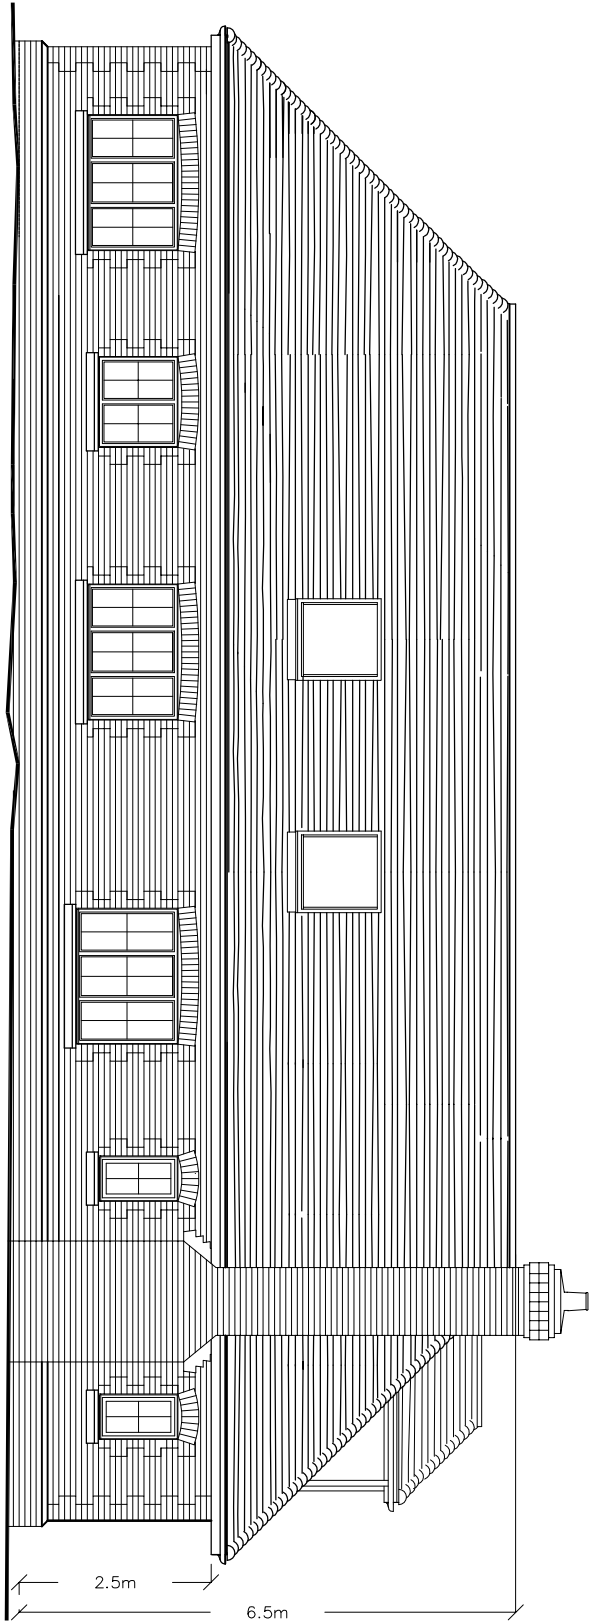


WEST ELEVATION

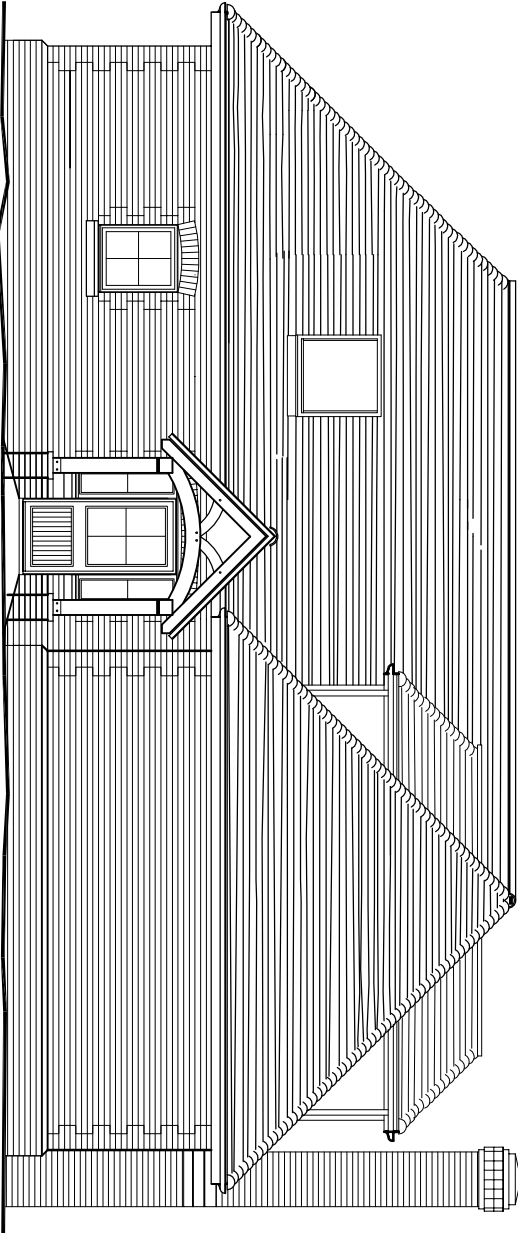

NORTH ELEVATION

 

Scale (metres)

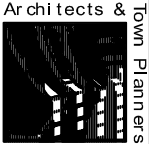

Town Planners & Architects
**M A R T I N
C R I T C H E L L
A R C H I T E C T S**
Severals House ■ Severals Road ■ Midhurst ■ GU29 0LX
tel: 01730 815539
e-mail: info@mcarchitects.co.uk

Client

Regent Properties Ltd

This drawing is the copyright of Martin Critchell Architects.

Project

**New Dwellings at
South Road
Felpham**

Drawing

Elevations

Job number

15.007

Drawing number

03

Revision

A

Scale@A3

1:100