

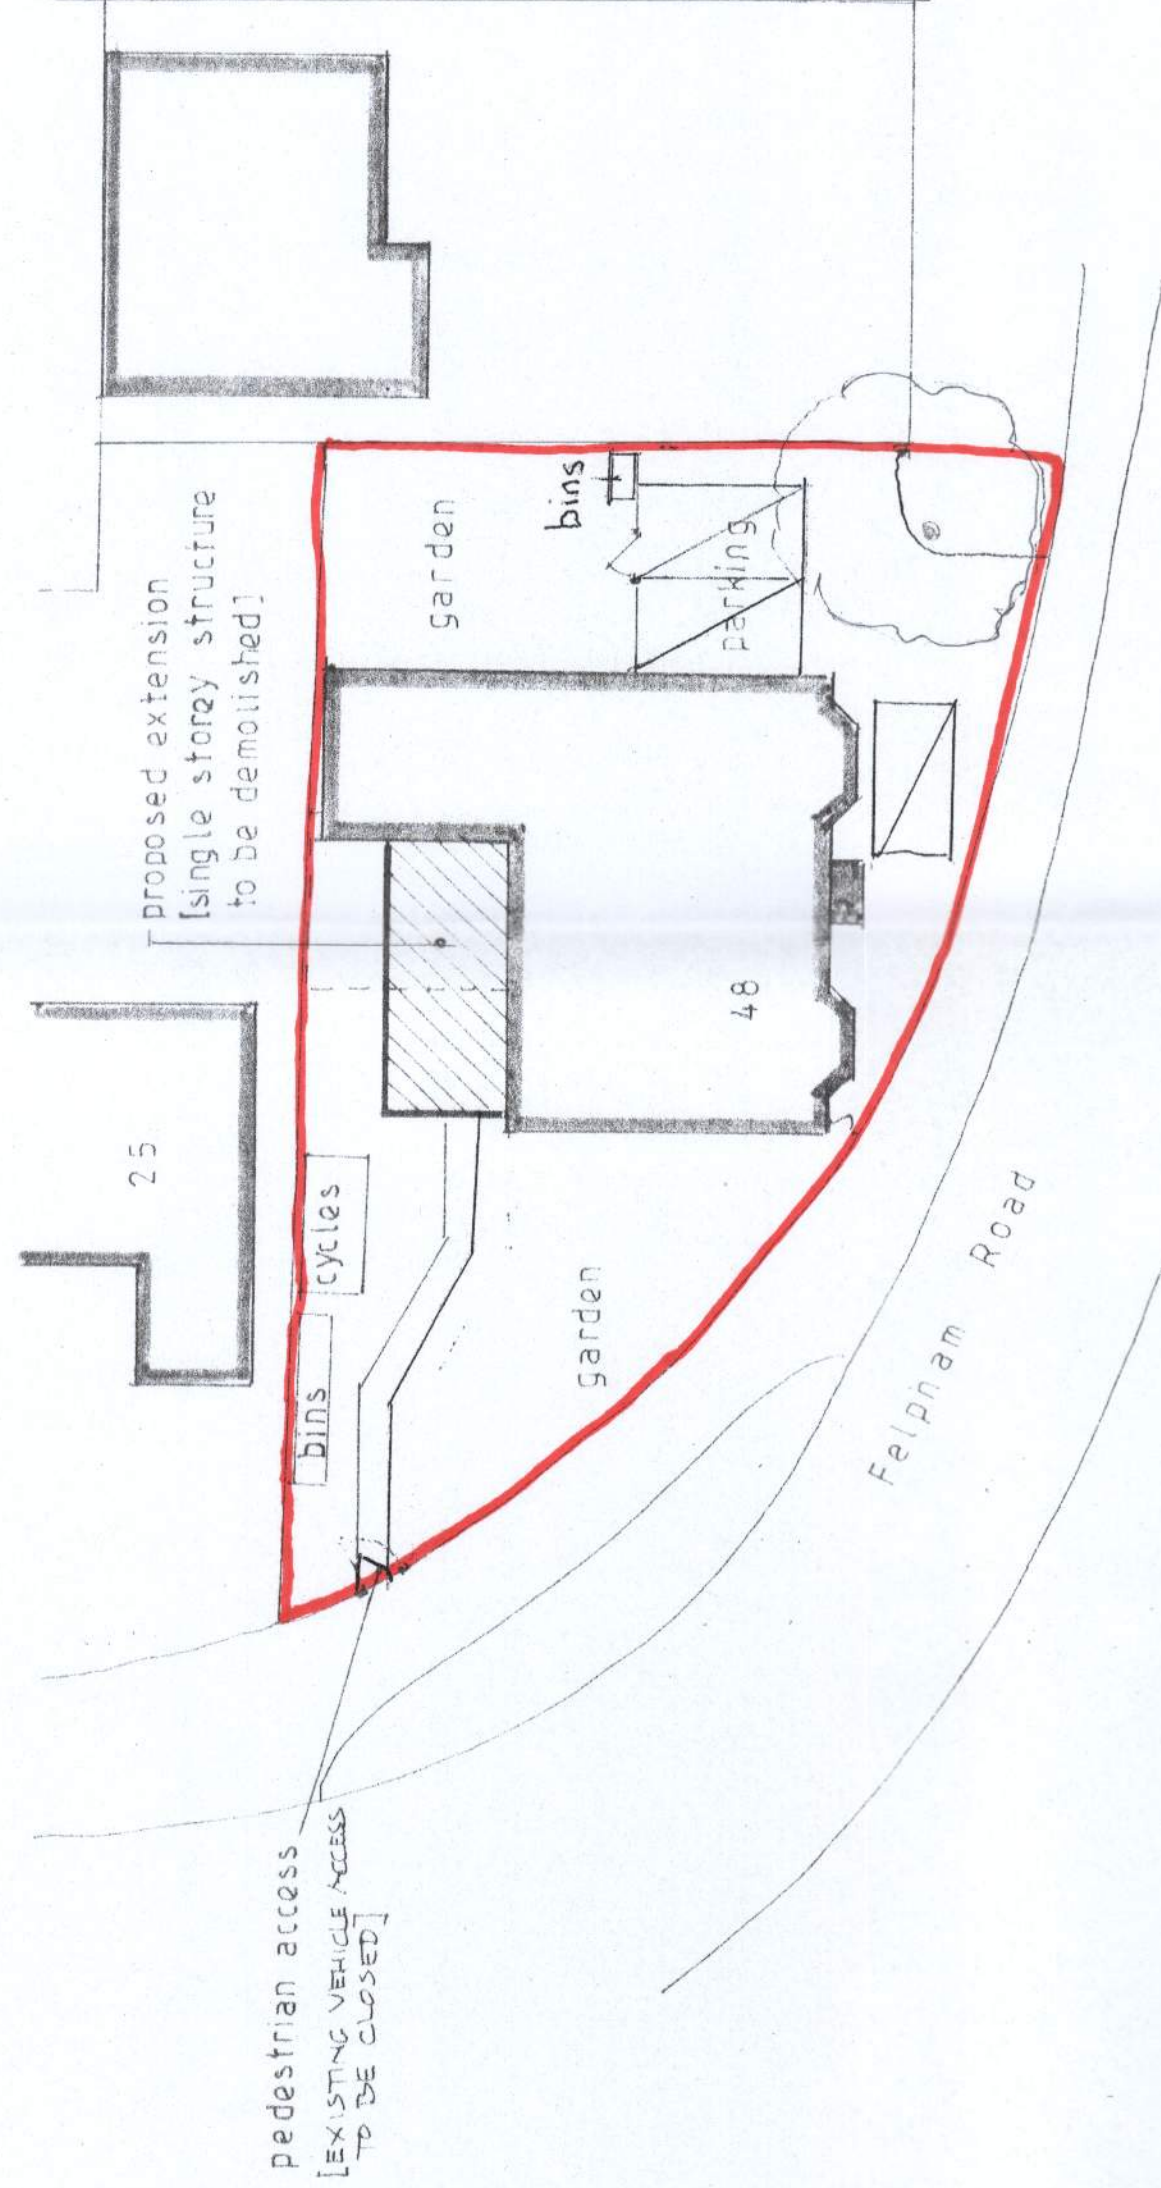


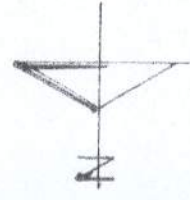

SITE PLAN 1:200

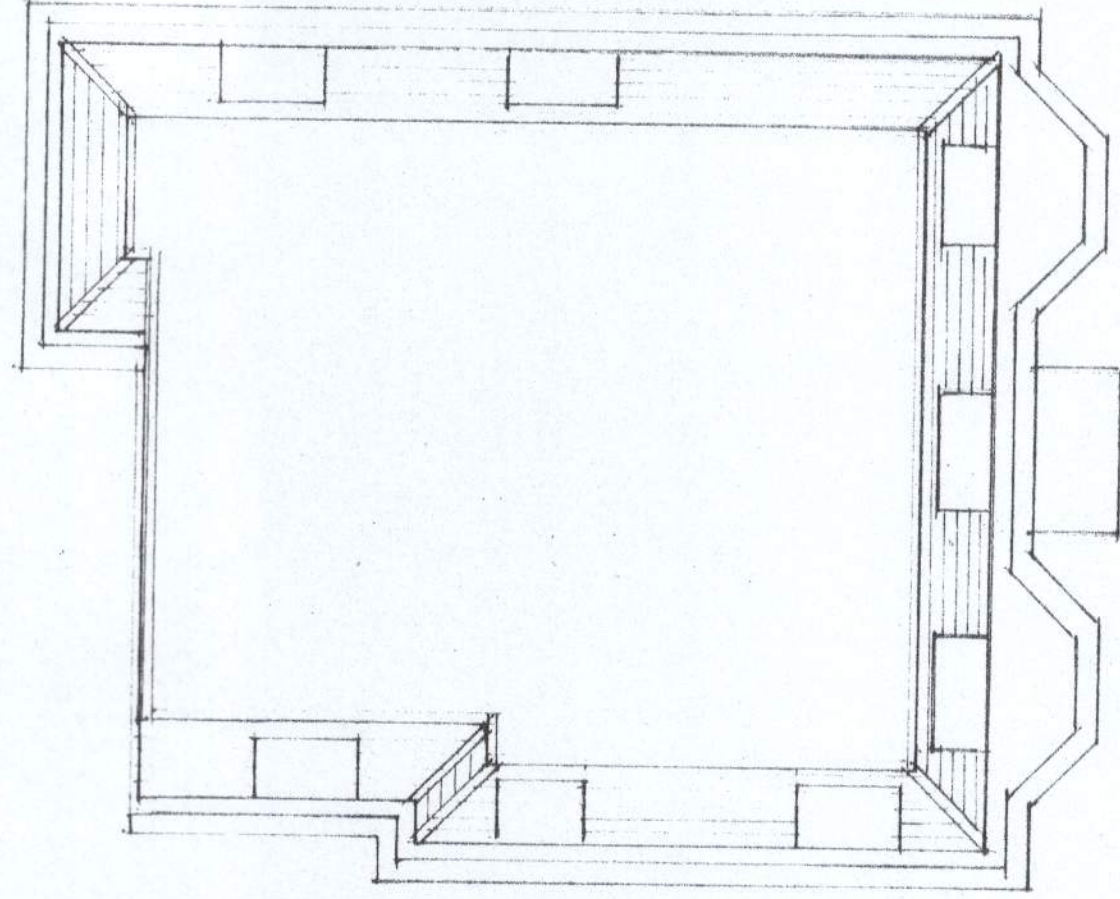

PROPOSED ROOF PLAN 1:100

No.	Revisions:	Date:
-----	------------	-------

O'NEILL
ARCHITECTURAL SERVICES
16 Grosvenor Road, Donnington,
Chichester, West Sussex. PO198RX.
Telephone: [01243] 531333

Client:	DEAN-ELLIS PROPERTIES
Project:	PROPOSED EXTENSION & REMODELLING 48 FELPHAM ROAD, FELPHAM, WEST SUSSEX.
Drawing:	DESIGN PROPOSALS roof plan & site plan

Drawn by:	Date:
P. O' NEILL	NOVEMBER, 2017
Scale/s:	
1:100, 1:200	
Dwg.no	Rev.
1603 / 03	