




FRONT ELEVATION [WEST] 1:100

NORTH ELEVATION

EAST ELEVATION

SOUTH ELEVATION

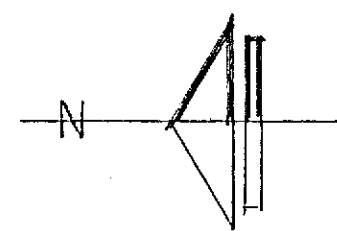


FLAT 1
1 bed. 2 person

FLAT 2
2 bed. 3 person


FLAT 3
1 bed. 2 person

FLAT 4
2 bed. 3 person


FLAT 5 - NEW SECOND FLOOR
3 bed. 4 person

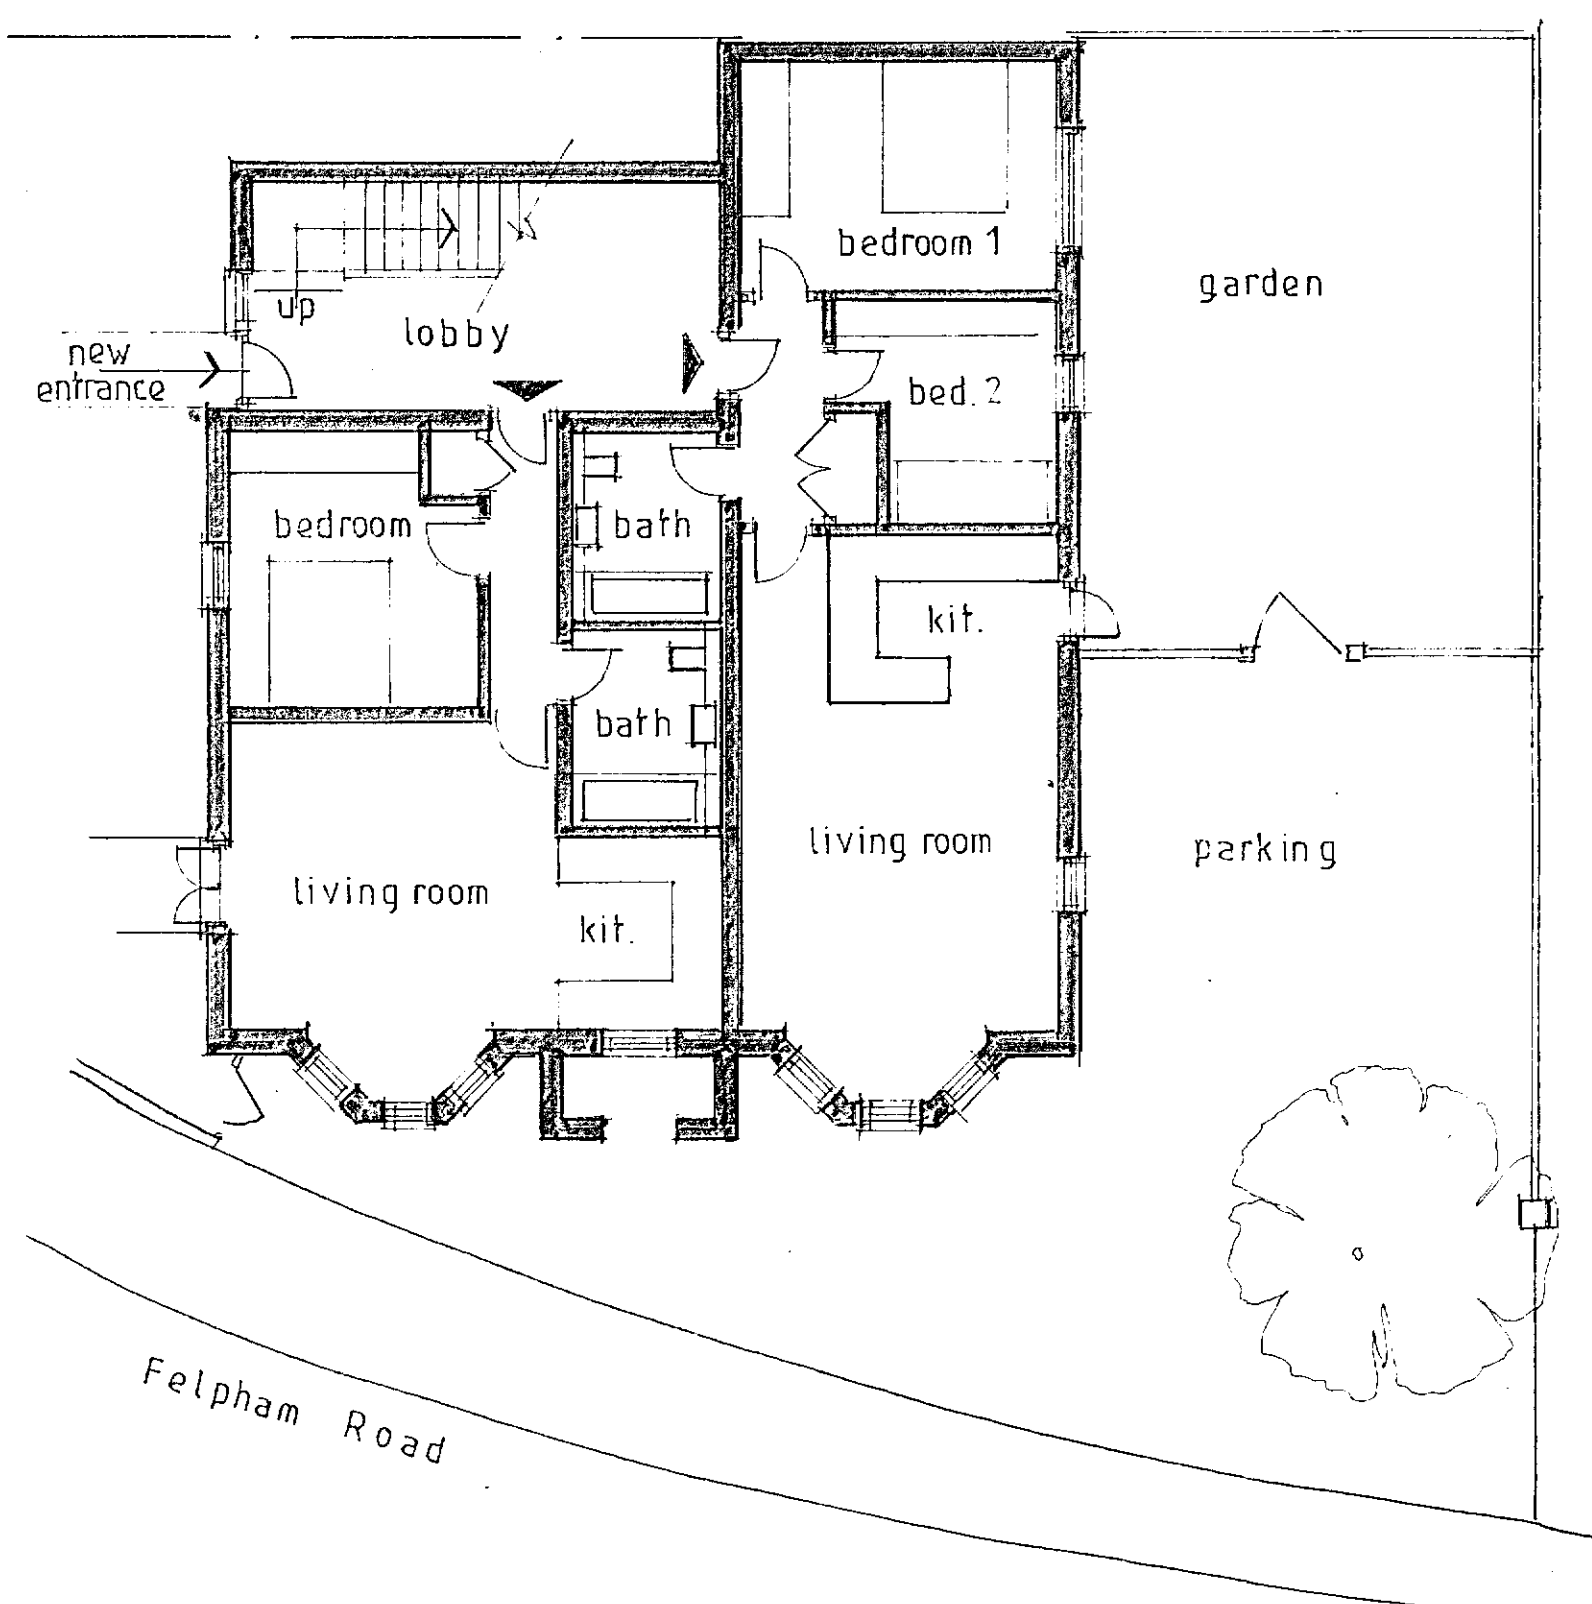


GROUND FLOOR PLAN 1:100

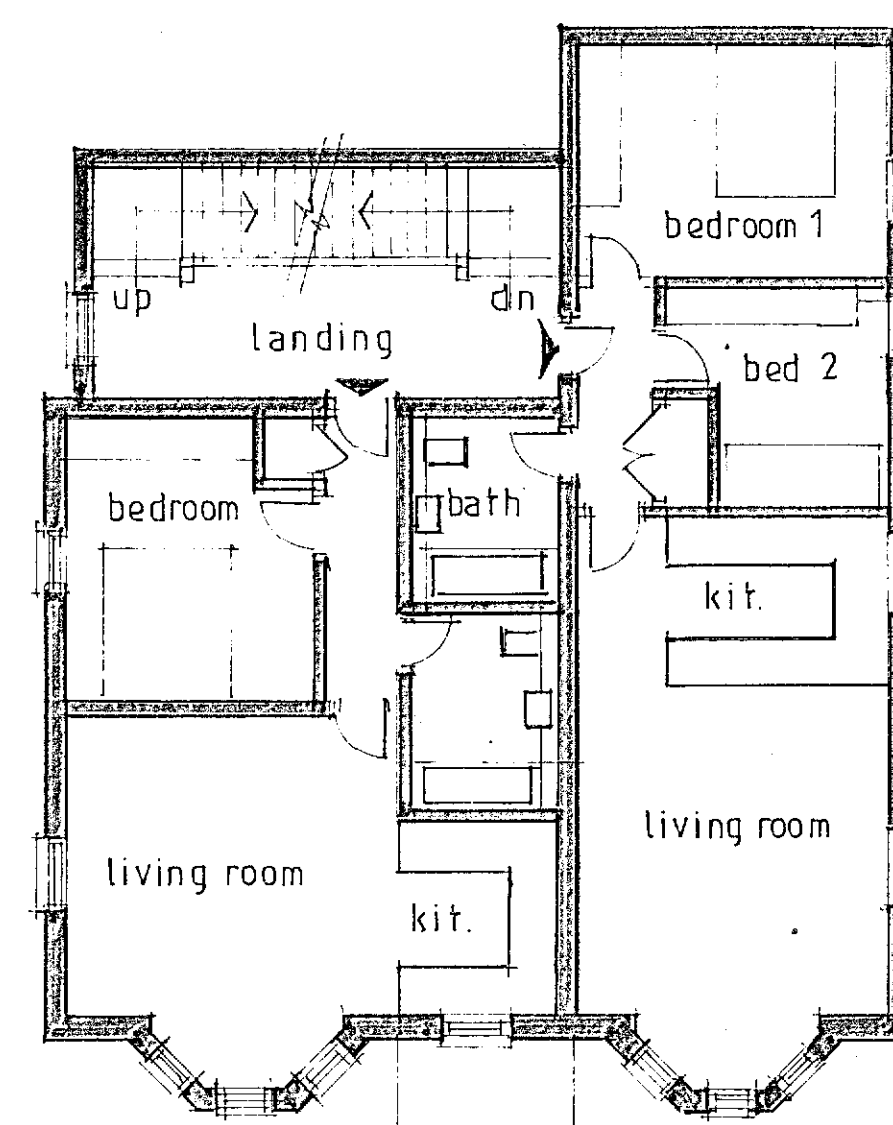

FIRST FLOOR PLAN

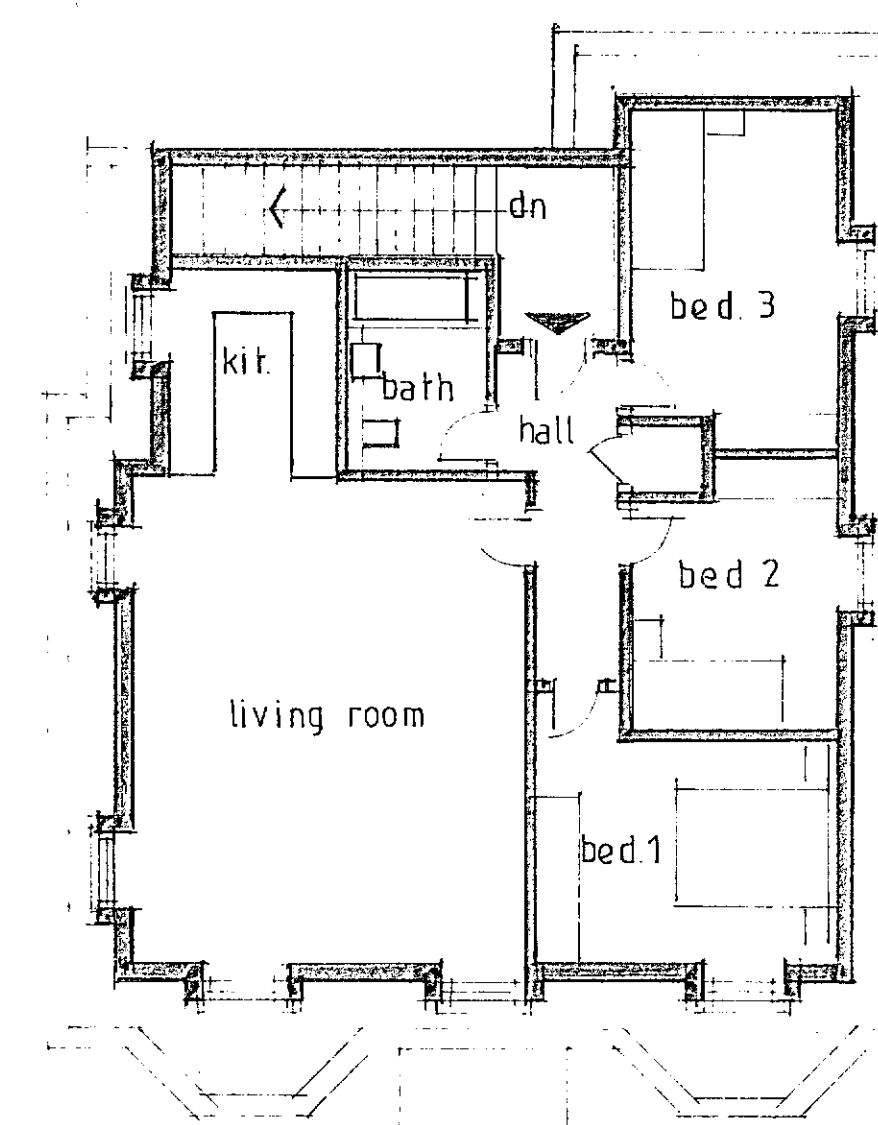

SECOND FLOOR PLAN

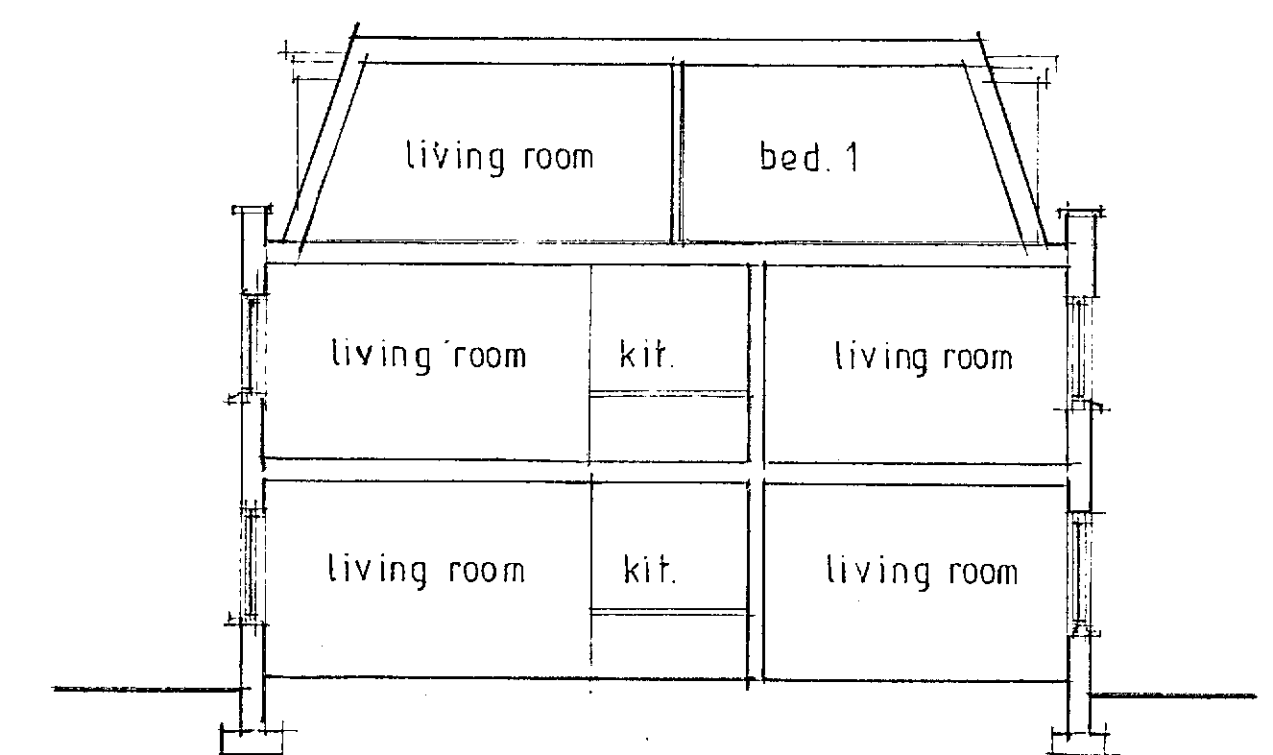

SECTION

No.	Revisions:	Date:
-----	------------	-------

O'NEILL
ARCHITECTURAL SERVICES
16 Grosvenor Road, Donnington,
Chichester, West Sussex. PO198RX.
Telephone: [01243] 531333

Client:
DEAN-ELLIS PROPERTIES

Project:
PROPOSED EXTENSION & REMODELLING
48 FELPHAM ROAD,
FELPHAM,
WEST SUSSEX.

Drawing:
DESIGN PROPOSALS

Drawn by: P.O'NEILL	Date: NOVEMBER, 2017
------------------------	-------------------------

Scale/s: 1:100	
-------------------	--

Dwg.no. 1603/02	Rev.
--------------------	------