






FRONT ELEVATION (WEST) 1:100

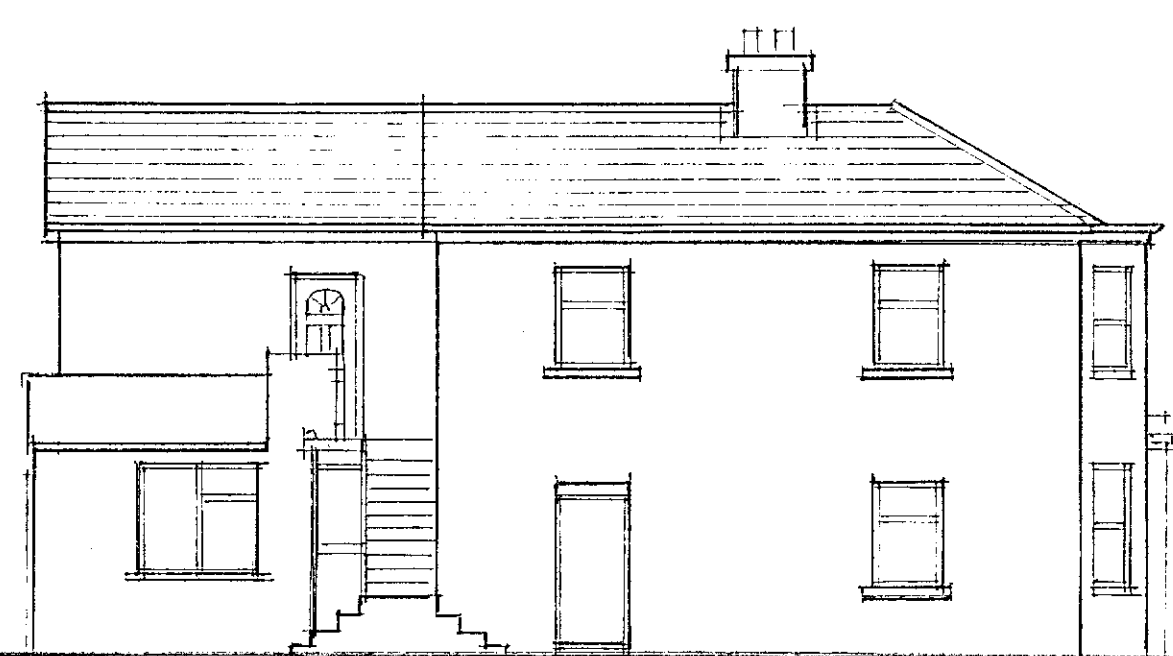



NORTH ELEVATION

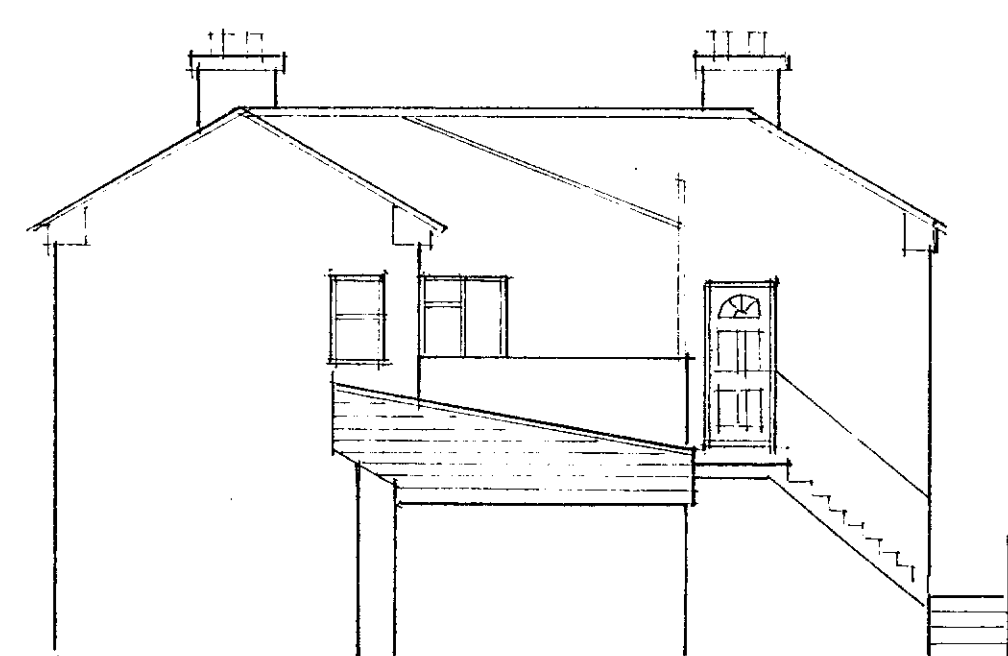


EAST ELEVATION

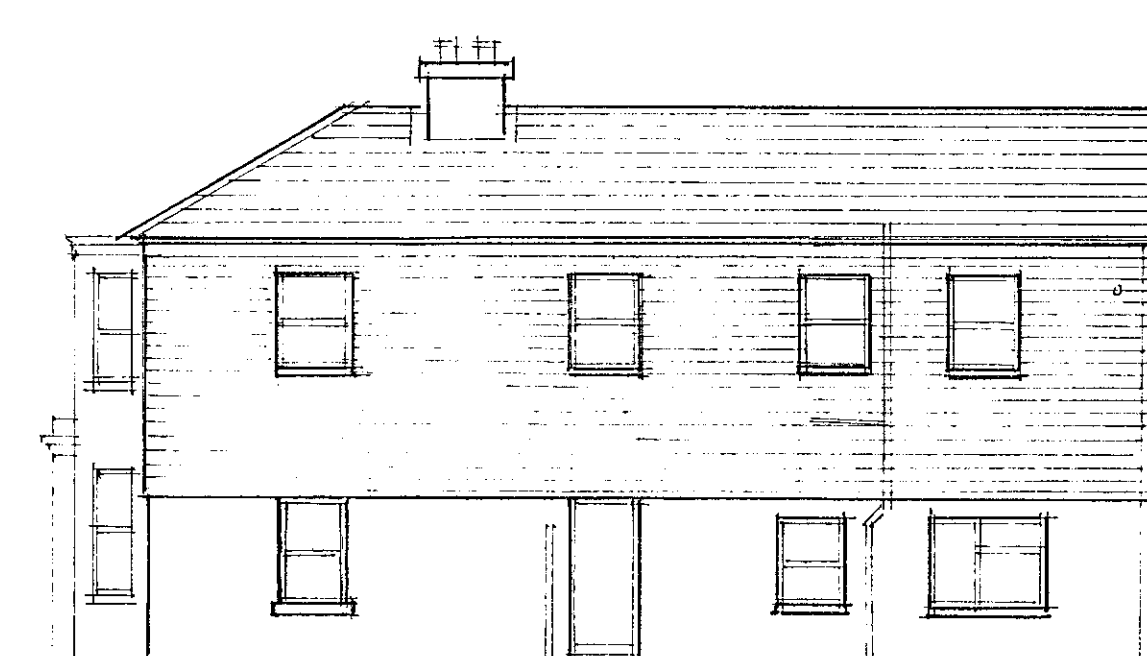


SOUTH ELEVATION

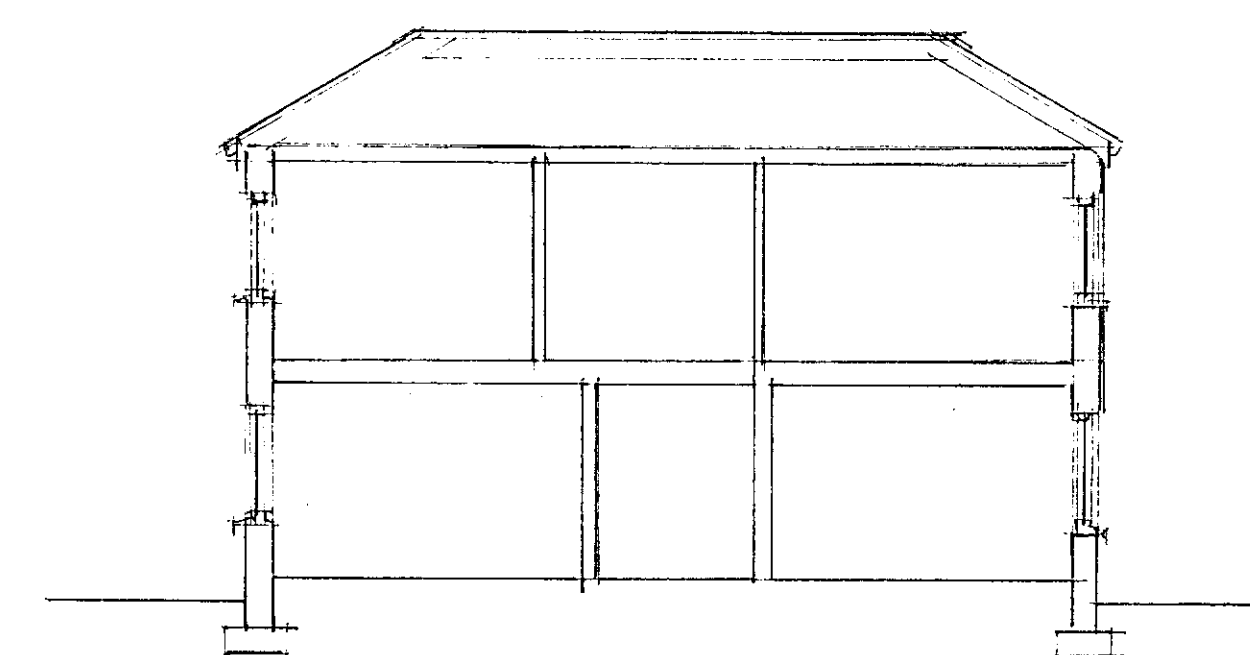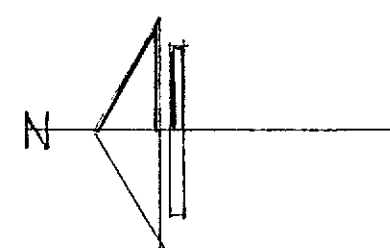


SECTION

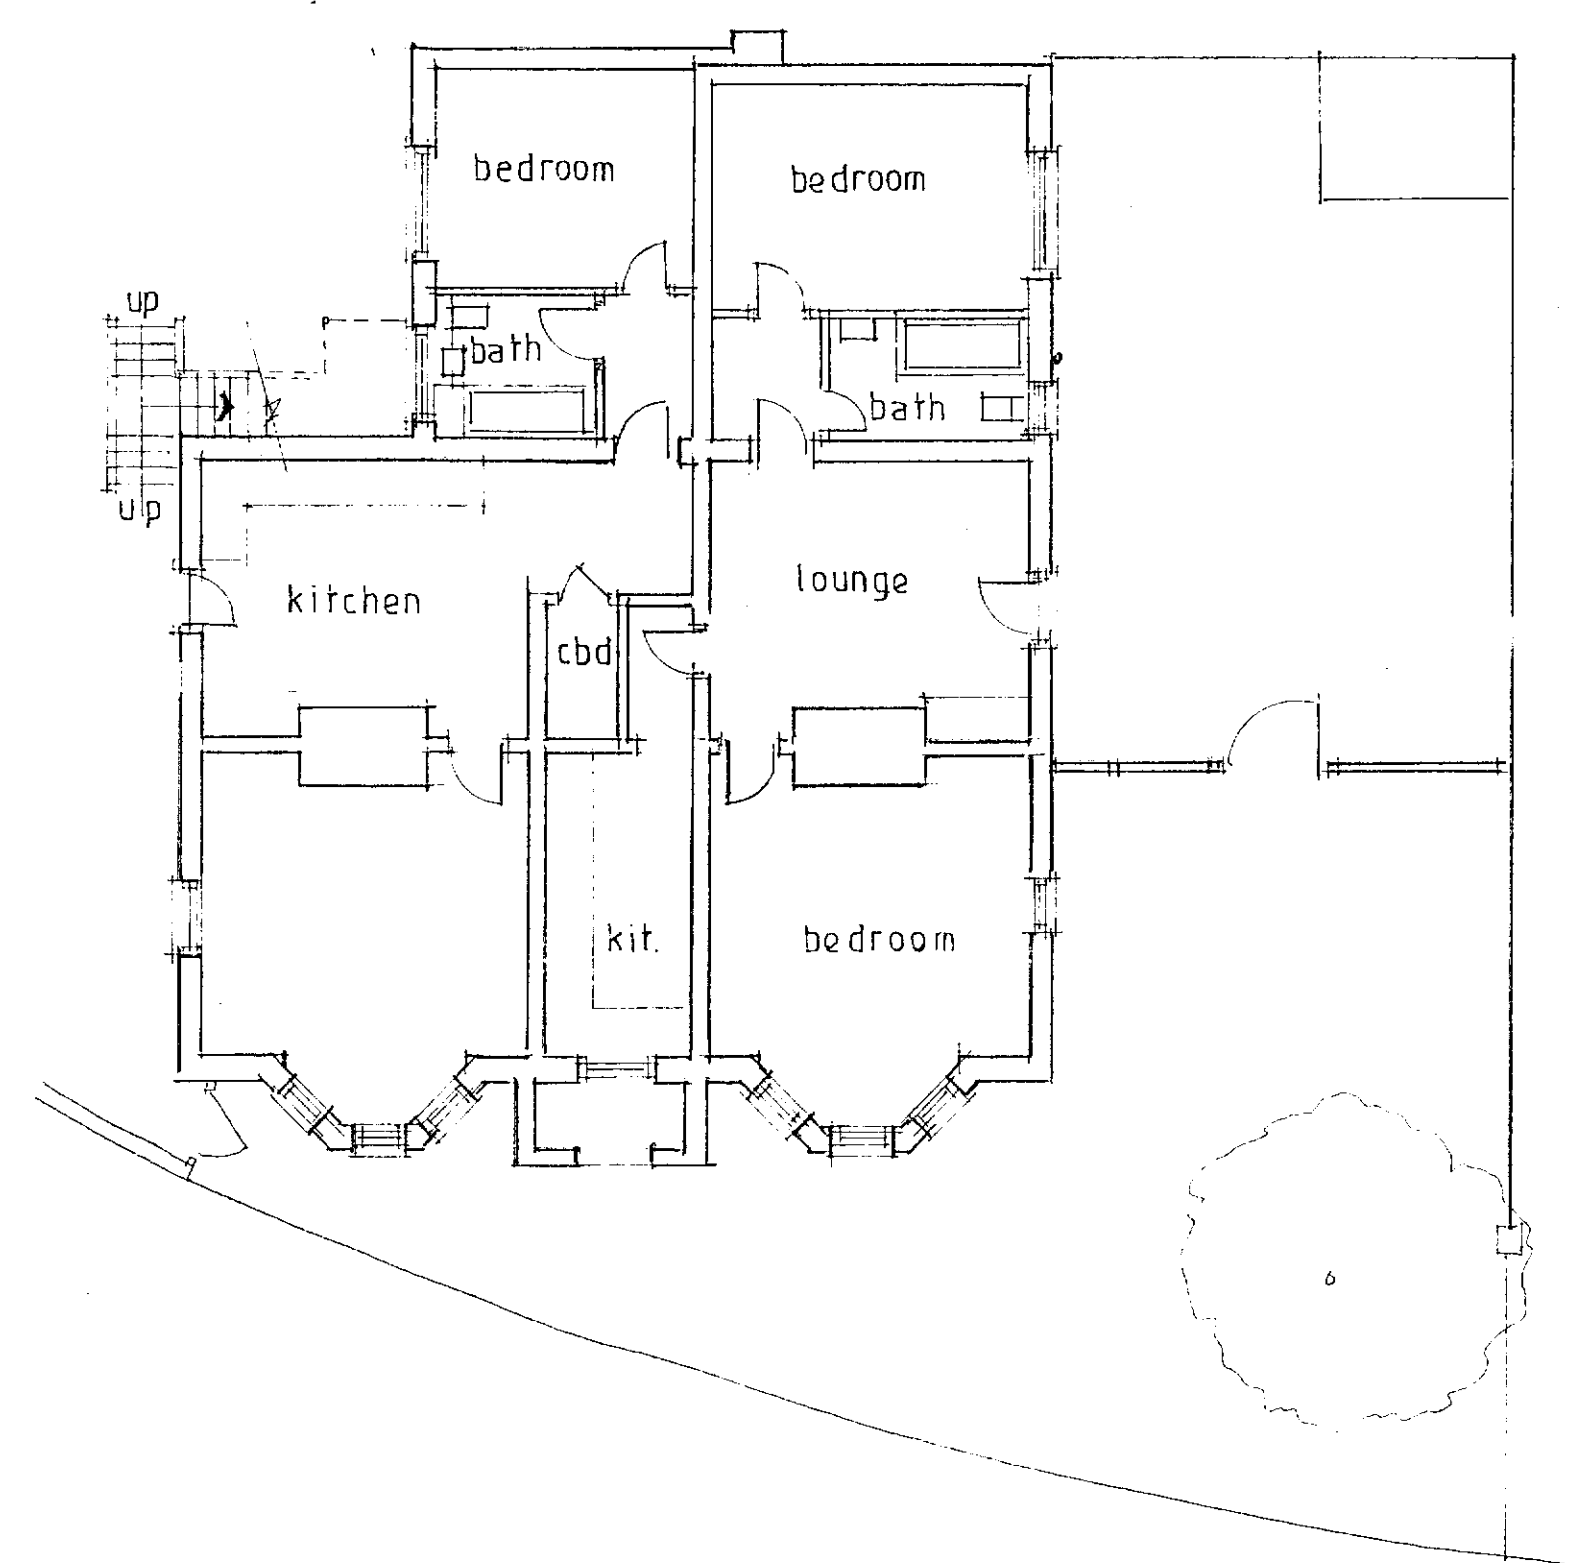

GROUND FLOOR PLAN 1:100

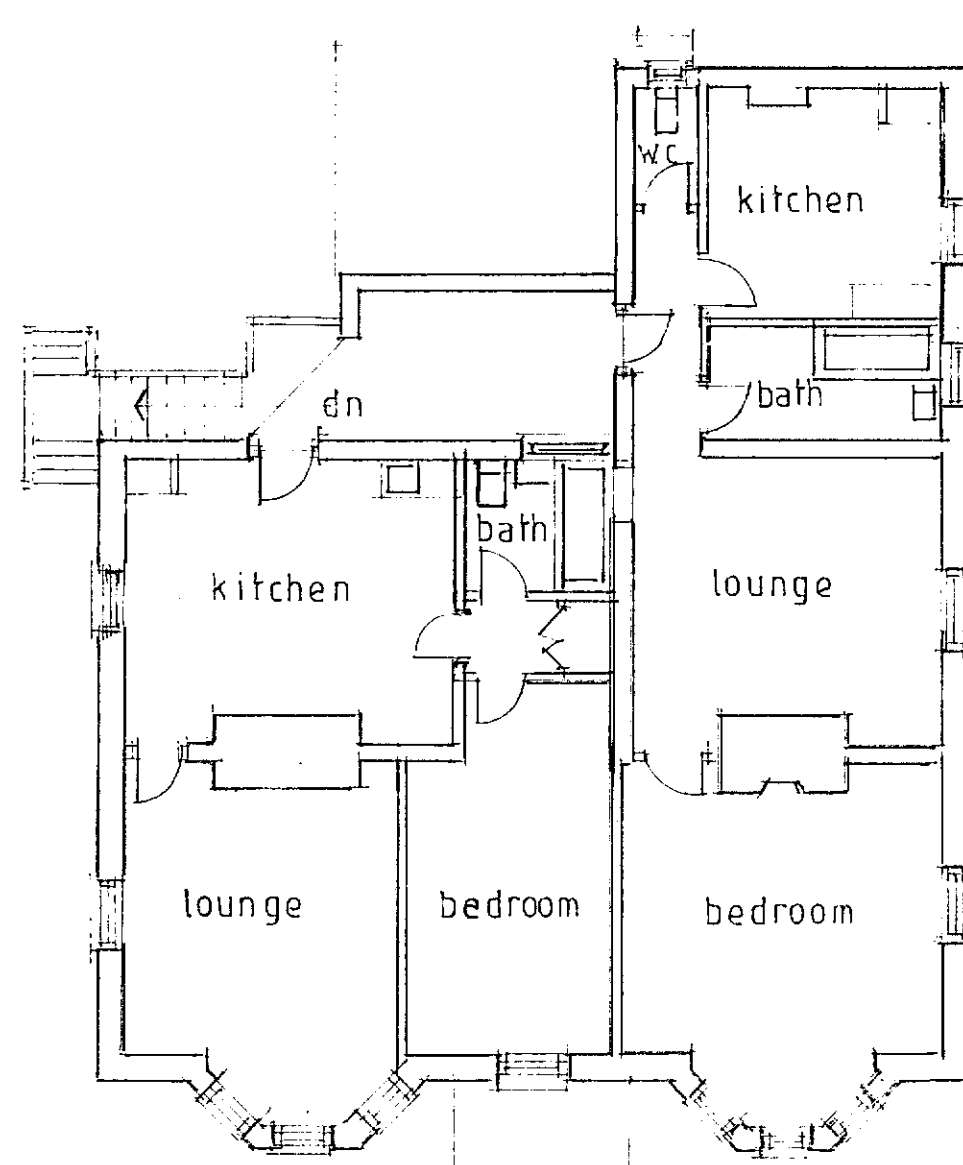

FIRST FLOOR PLAN

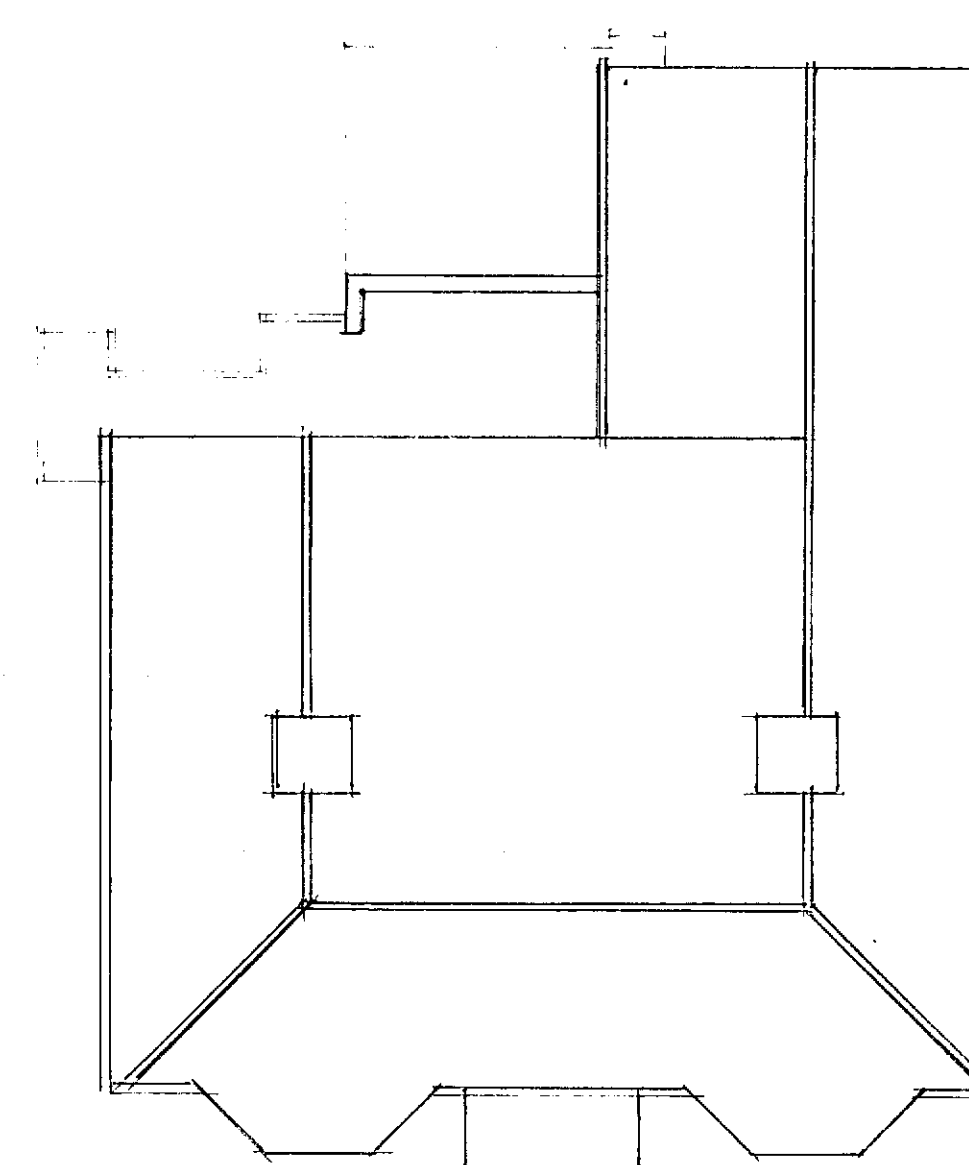

ROOF PLAN

No.	Revisions:	Date:
-----	------------	-------

O'NEILL
ARCHITECTURAL SERVICES
 16 Grosvenor Road, Donnington,
 Chichester, West Sussex. PO198RX.
 Telephone: [01243] 531333

Client:
DEAN ELLIS-PROPERTIES

Project:
**48 FELPHAM ROAD,
 FELPHAM,
 WEST SUSSEX.**

Drawing:
SURVEY AS EXISTING

Drawn by: P.O. NEILL	Date: NOVEMBER, 2017
-------------------------	-------------------------

Scale/s:
 1:100

Drg. no. 1603/01	Rev.
---------------------	------