




Revisions:

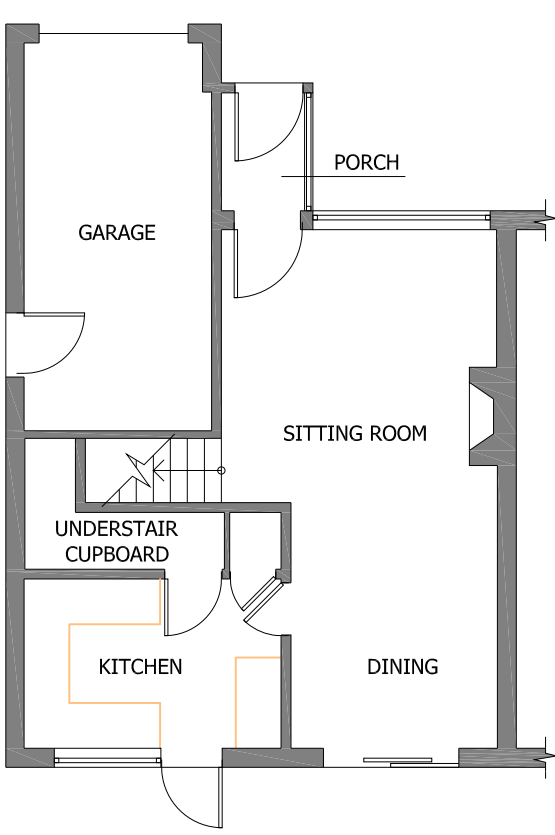

EXISTING GROUND FLOOR PLAN

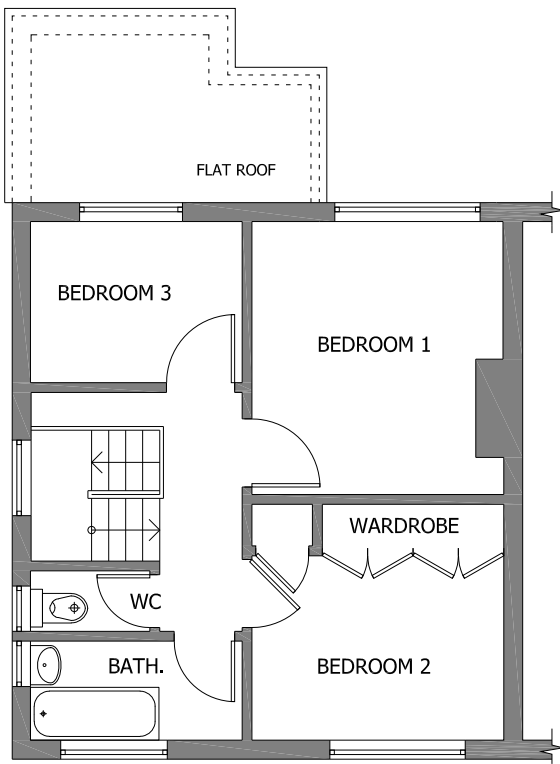


EXISTING 1ST FLOOR PLAN

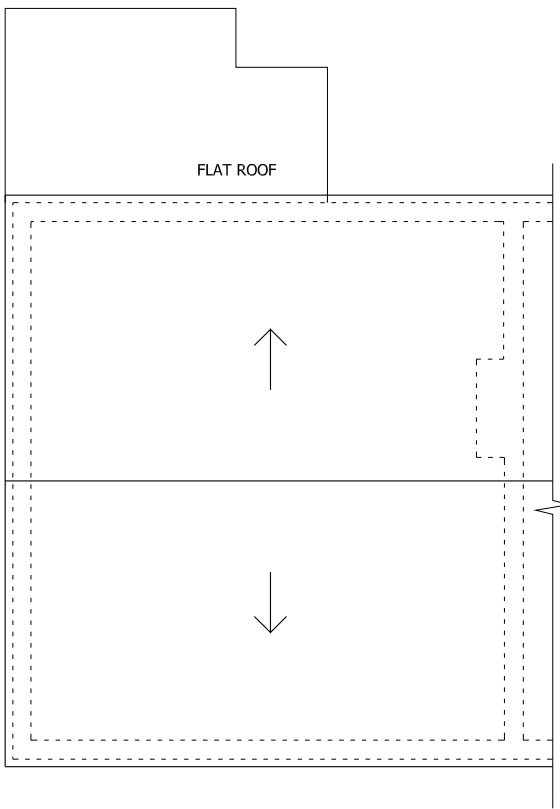

EXISTING ROOF PLAN



EXISTING FRONT ELEVATION

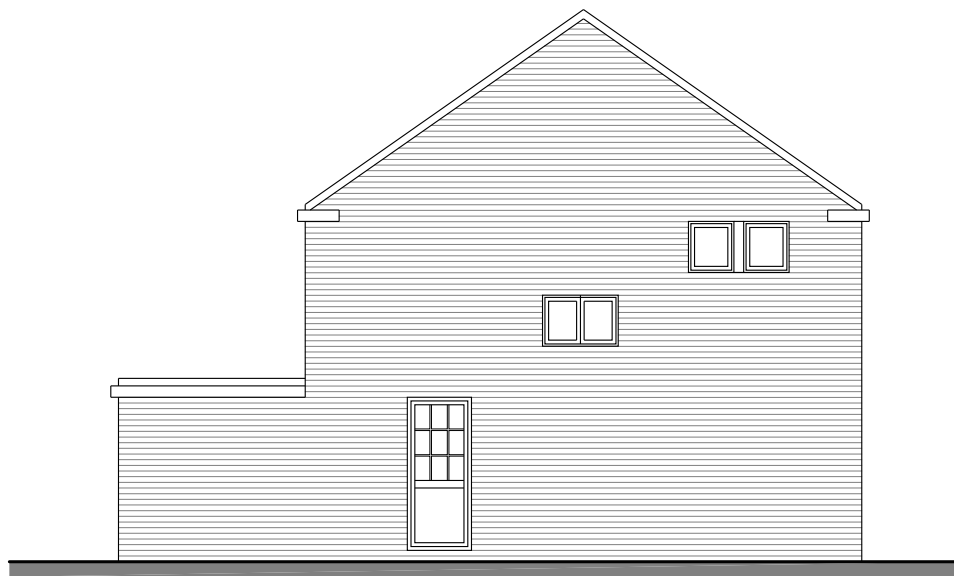


EXISTING SIDE ELEVATION




EXISTING REAR ELEVATION




EXISTING LOCATION PLAN, Sc. 1:1250

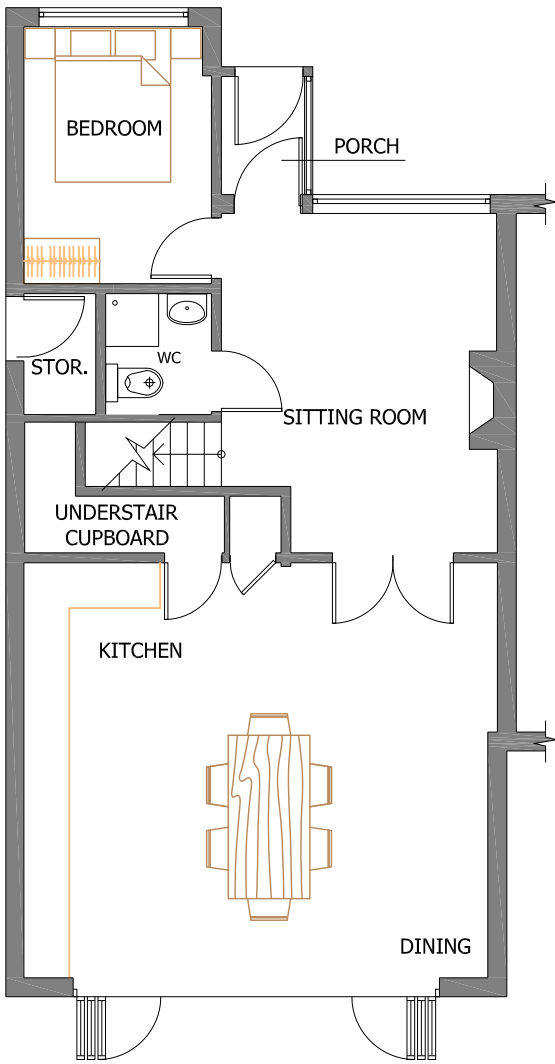

PROPOSED GROUND FLOOR PLAN

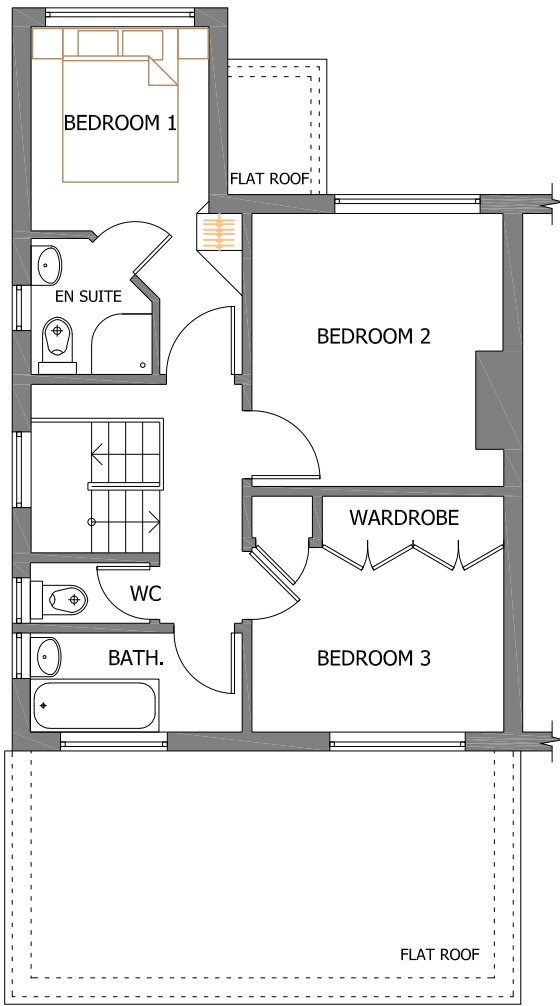

PROPOSED 1ST FLOOR PLAN

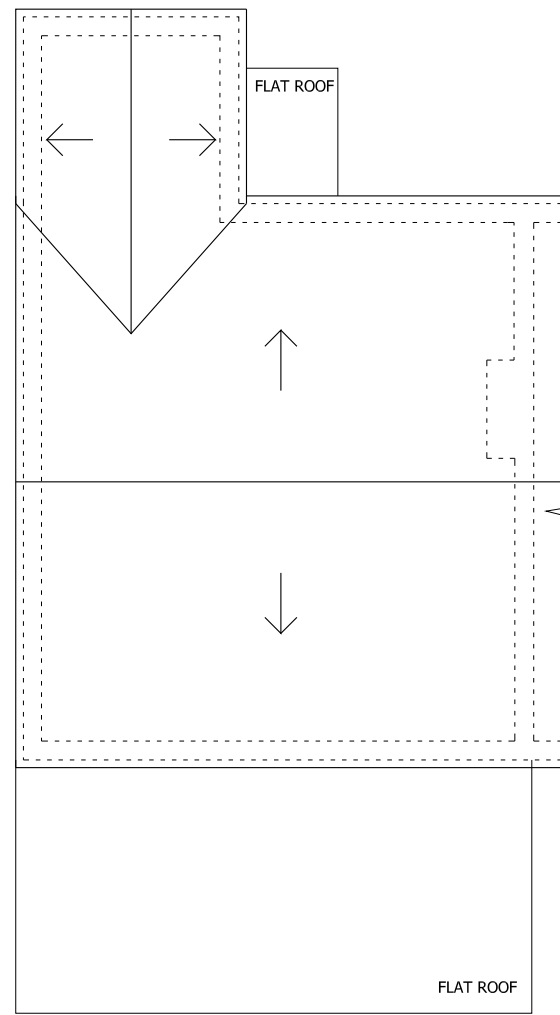

PROPOSED ROOF PLAN



PROPOSED FRONT ELEVATION



PROPOSED SIDE ELEVATION



PROPOSED REAR ELEVATION

Rev. A 03.02.2017 - Roof Plan added

jjr designs
Suite 2b
Church House,
94 Felpham Road
Felpham
West Sussex,
PO22 7PG
TEL: 01243 822081

Architectural Services
Planning
Building Regs
On Site Supervision
Landscape Design

e-mail: info@jjrdesigns.com

Client:
MR G RICH

Project:
40 BURSLEDON CLOSE
FELPHAM PO22 8HP

Drawing Title:
EXISTING & PROPOSED PLANS
& ELEVATIONS

Issue status:
Outline proposals ☐ Production information ☐ Scheme design ☐
Tender drawing ☐ Detail design ☐ Contract drawing ☐

Scale: 1:100	Drawn: A.Stegorescu	Checked: R. Stefonski	Approved: R. Stefonski	Date: 07.11.2016
Job No: 1290	Drawing No: 100	Revision: A		