

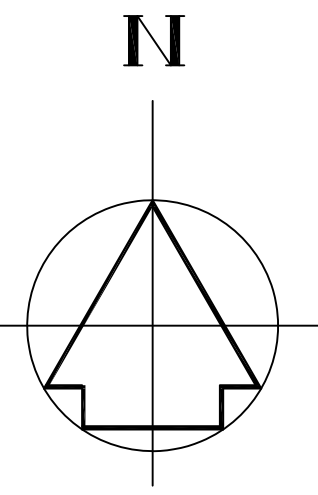



Revisions:

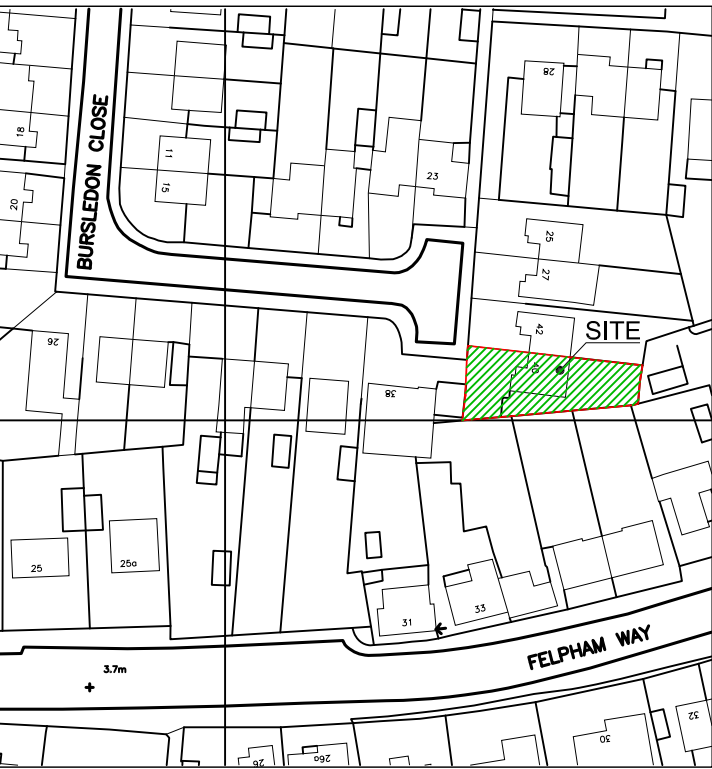


EXISTING LOCATION PLAN, Sc. 1:1250

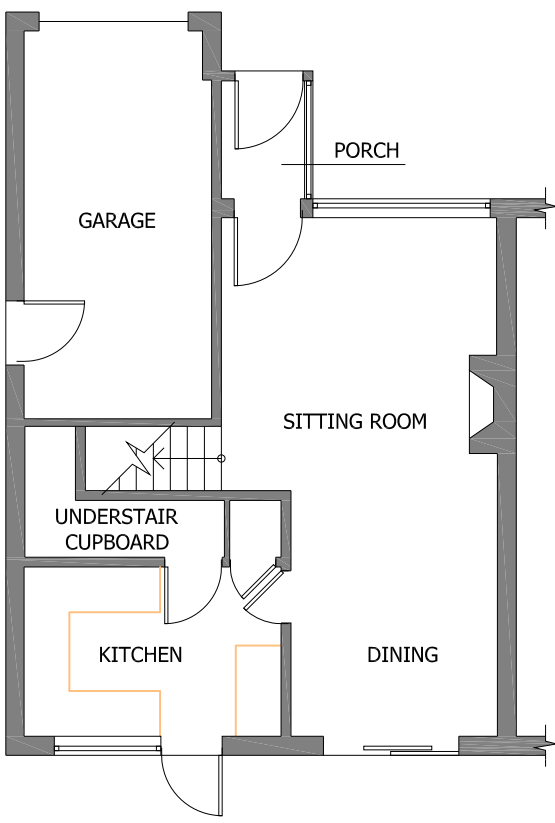


EXISTING GROUND FLOOR PLAN

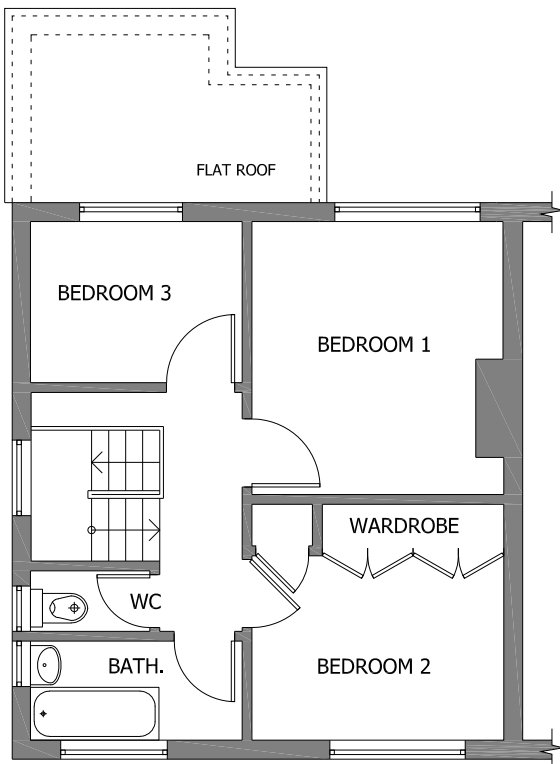

EXISTING 1ST FLOOR PLAN

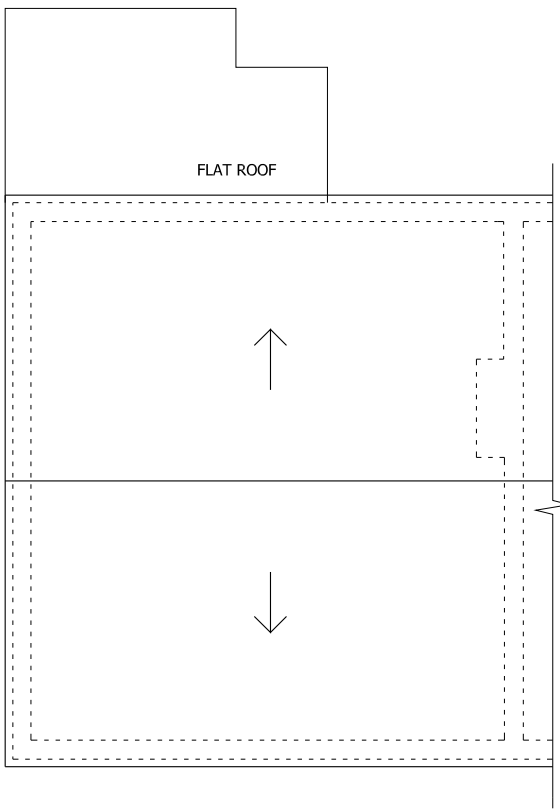


EXISTING ROOF PLAN

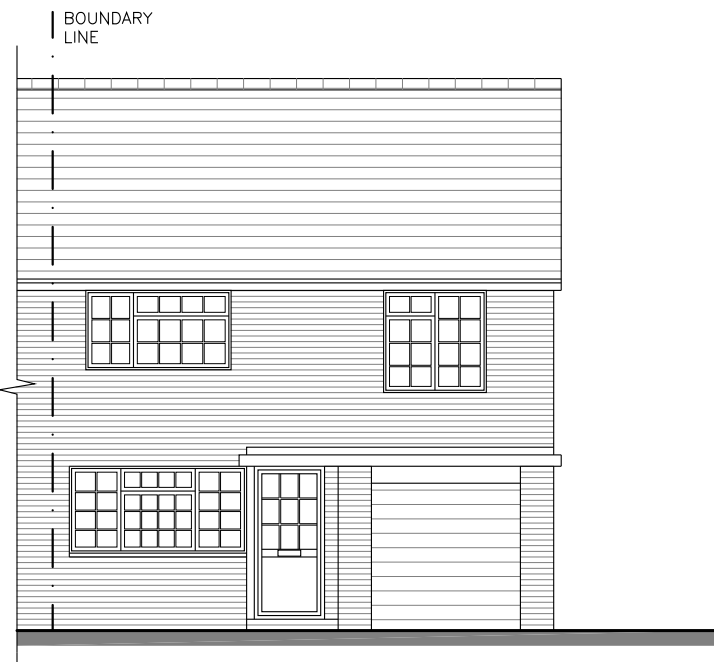


EXISTING FRONT ELEVATION




EXISTING SIDE ELEVATION

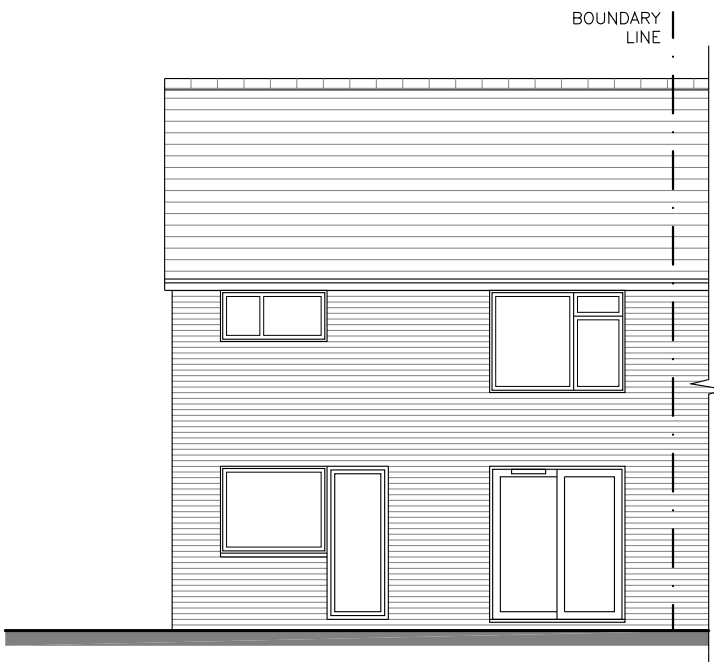


EXISTING REAR ELEVATION

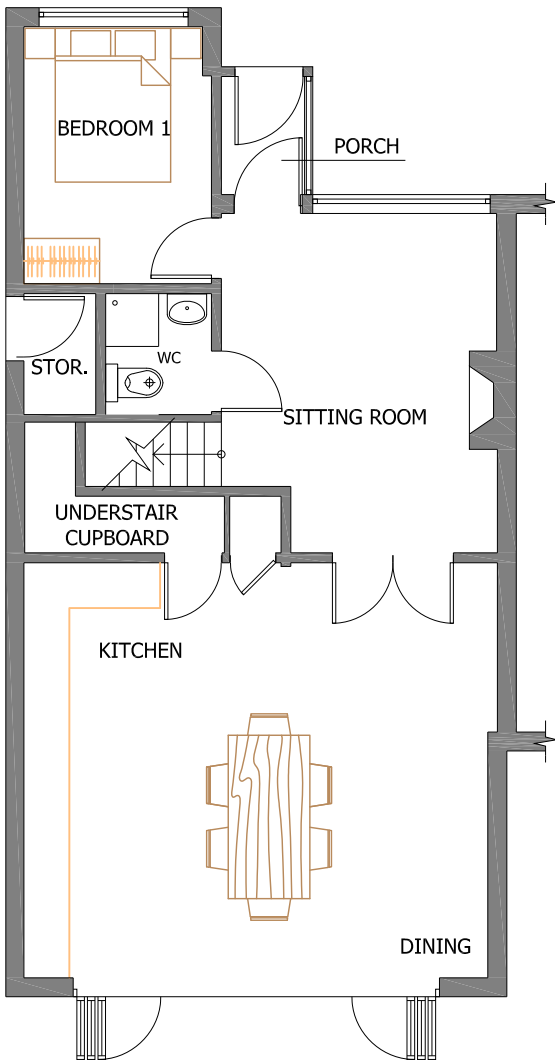


PROPOSED GROUND FLOOR PLAN

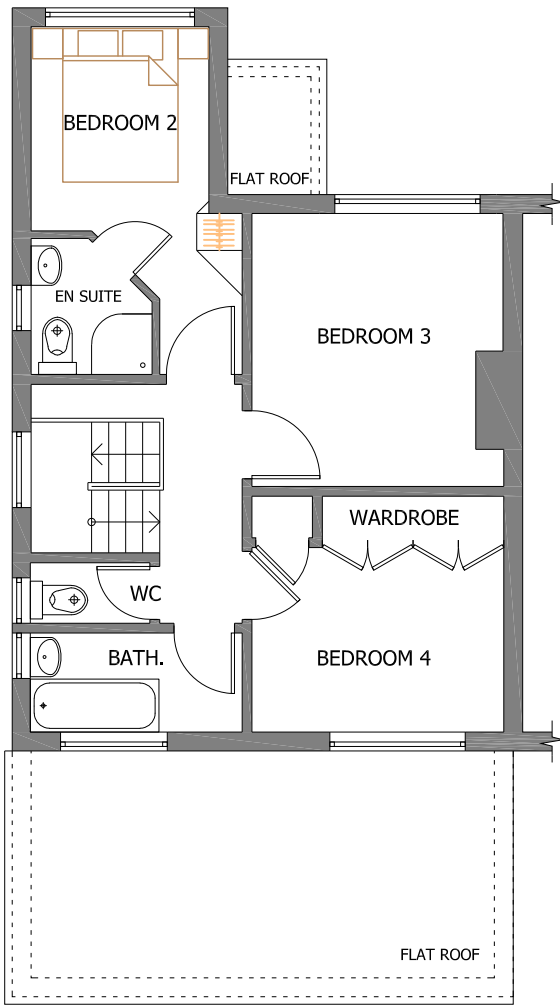

PROPOSED 1ST FLOOR PLAN

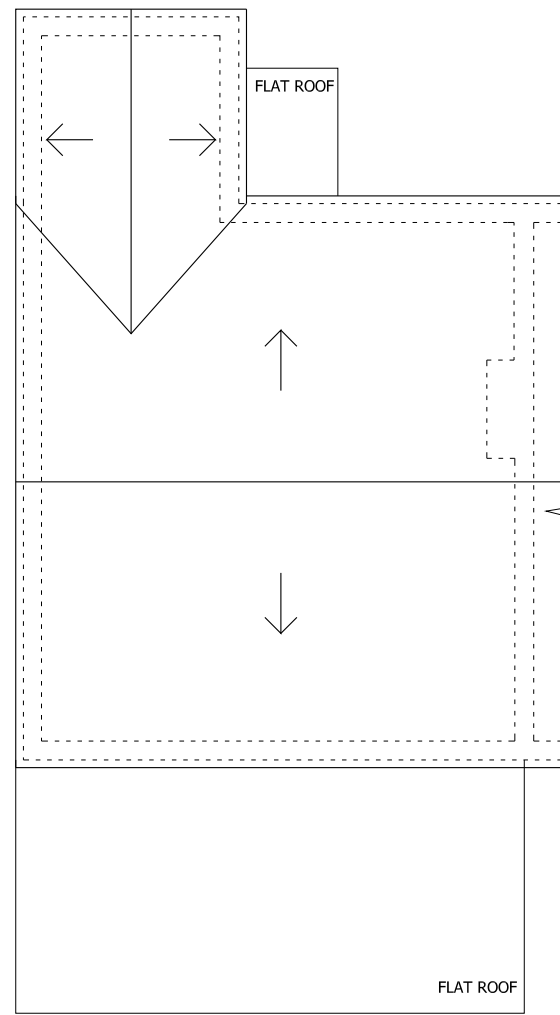


PROPOSED ROOF PLAN

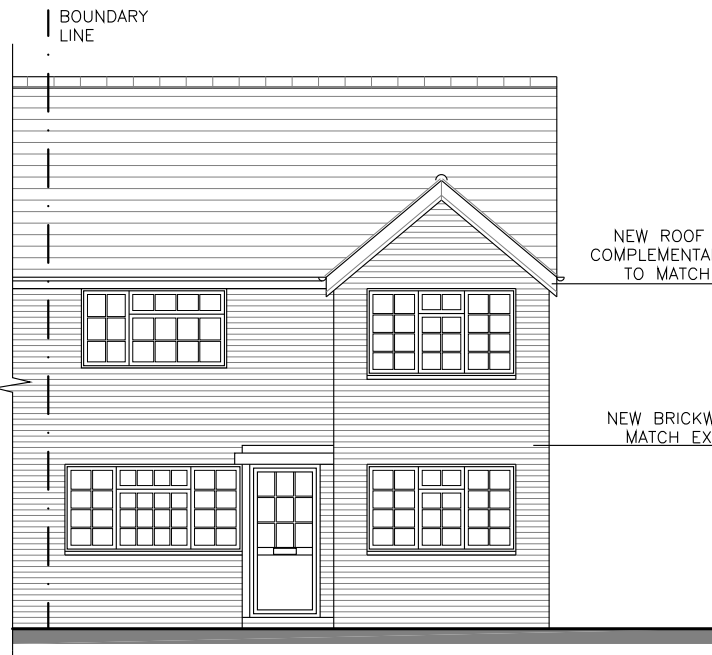

PROPOSED FRONT ELEVATION



PROPOSED SIDE ELEVATION

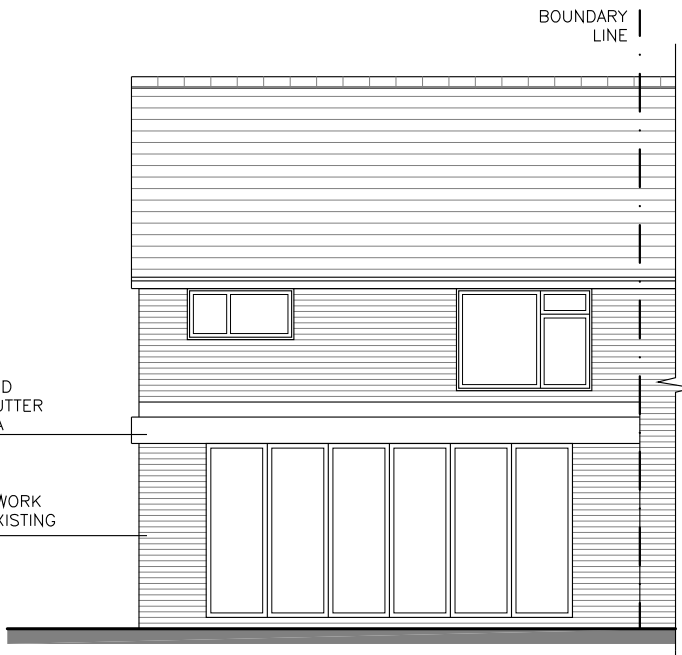

PROPOSED REAR ELEVATION

Rev. B 30.03.2017 - Boundary line added

Rev. A 03.02.2017 - Roof Plan added

jjr designs
Suite 2b
Church House,
94 Felpham Road
Felpham
West Sussex,
PO22 7PG
TEL: 01243 822081

Architectural Services
Planning
Building Regs
On Site Supervision
Landscape Design

e-mail: info@jjrdesigns.com

Client:

MR G RICH

Project:

40 BURSLEDON CLOSE
FELPHAM PO22 8HP

Drawing Title:

EXISTING & PROPOSED PLANS
& ELEVATIONS

Issue status:
Outline proposals ☐ Production information ☐ Scheme design ☐
Tender drawing ☐ Detail design ☐ Contract drawing ☐

Scale: 1:100	Drawn: A.Stegorescu	Checked: R. Stefonski	Approved:	Date: 07.11.2016
Job No: 1290	Drawing No: 100	Revision: B		