



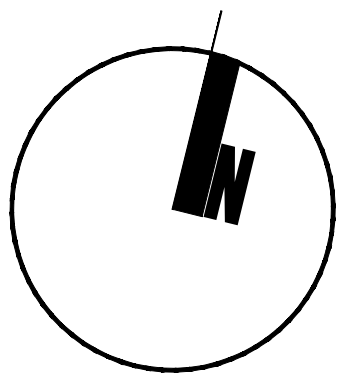

DO NOT SCALE FROM THIS DRAWING EXCEPT FOR PLANNING PURPOSES ONLY.			
ALL DIMENSIONS RELATING TO SUB-CONTRACTOR OR SUPPLIERS WORK MUST BE CHECKED ON SITE AND AGREED BETWEEN THE GENERAL CONTRACTOR & THE SUB-CONTRACTORS \ SUPPLIERS. ALL DIMENSIONS ARE IN MILLIMETERS. IF IN DOUBT ASK.			
ALL WORKS OR MATERIALS INDICATED ON THE DRAWING ARE TO BE TO THE LATEST BRITISH STANDARDS AND ARE TO BE CARRIED OUT IN ACCORDANCE WITH THE RELEVANT CODES OF PRACTICE OR RECOGNIZED TRADE ASSOCIATIONS RECOMMENDATIONS & PUBLICATIONS			
REV.	AMENDMENT	BY	DATE
A	revised following email	sab	01.07.21
B	Garden layouts to proposed dwellings reconfigured to accommodate mobility scooters, hard standing provided for refuse bins, pergola and gated access provided off existing adjacent to 107 Felpham Way. Lighting Bollards added to access from Felpham Way. Items approved under discharge of condition application: FP/252/21/DOC on 7th of January 2022 added to drawing.	kc	22.02.22
C	Lighting Bollards added to Pergola, Internal site fencing annotated, Fence to northern boundary to Flax Mean annotated	kc	23.02.22

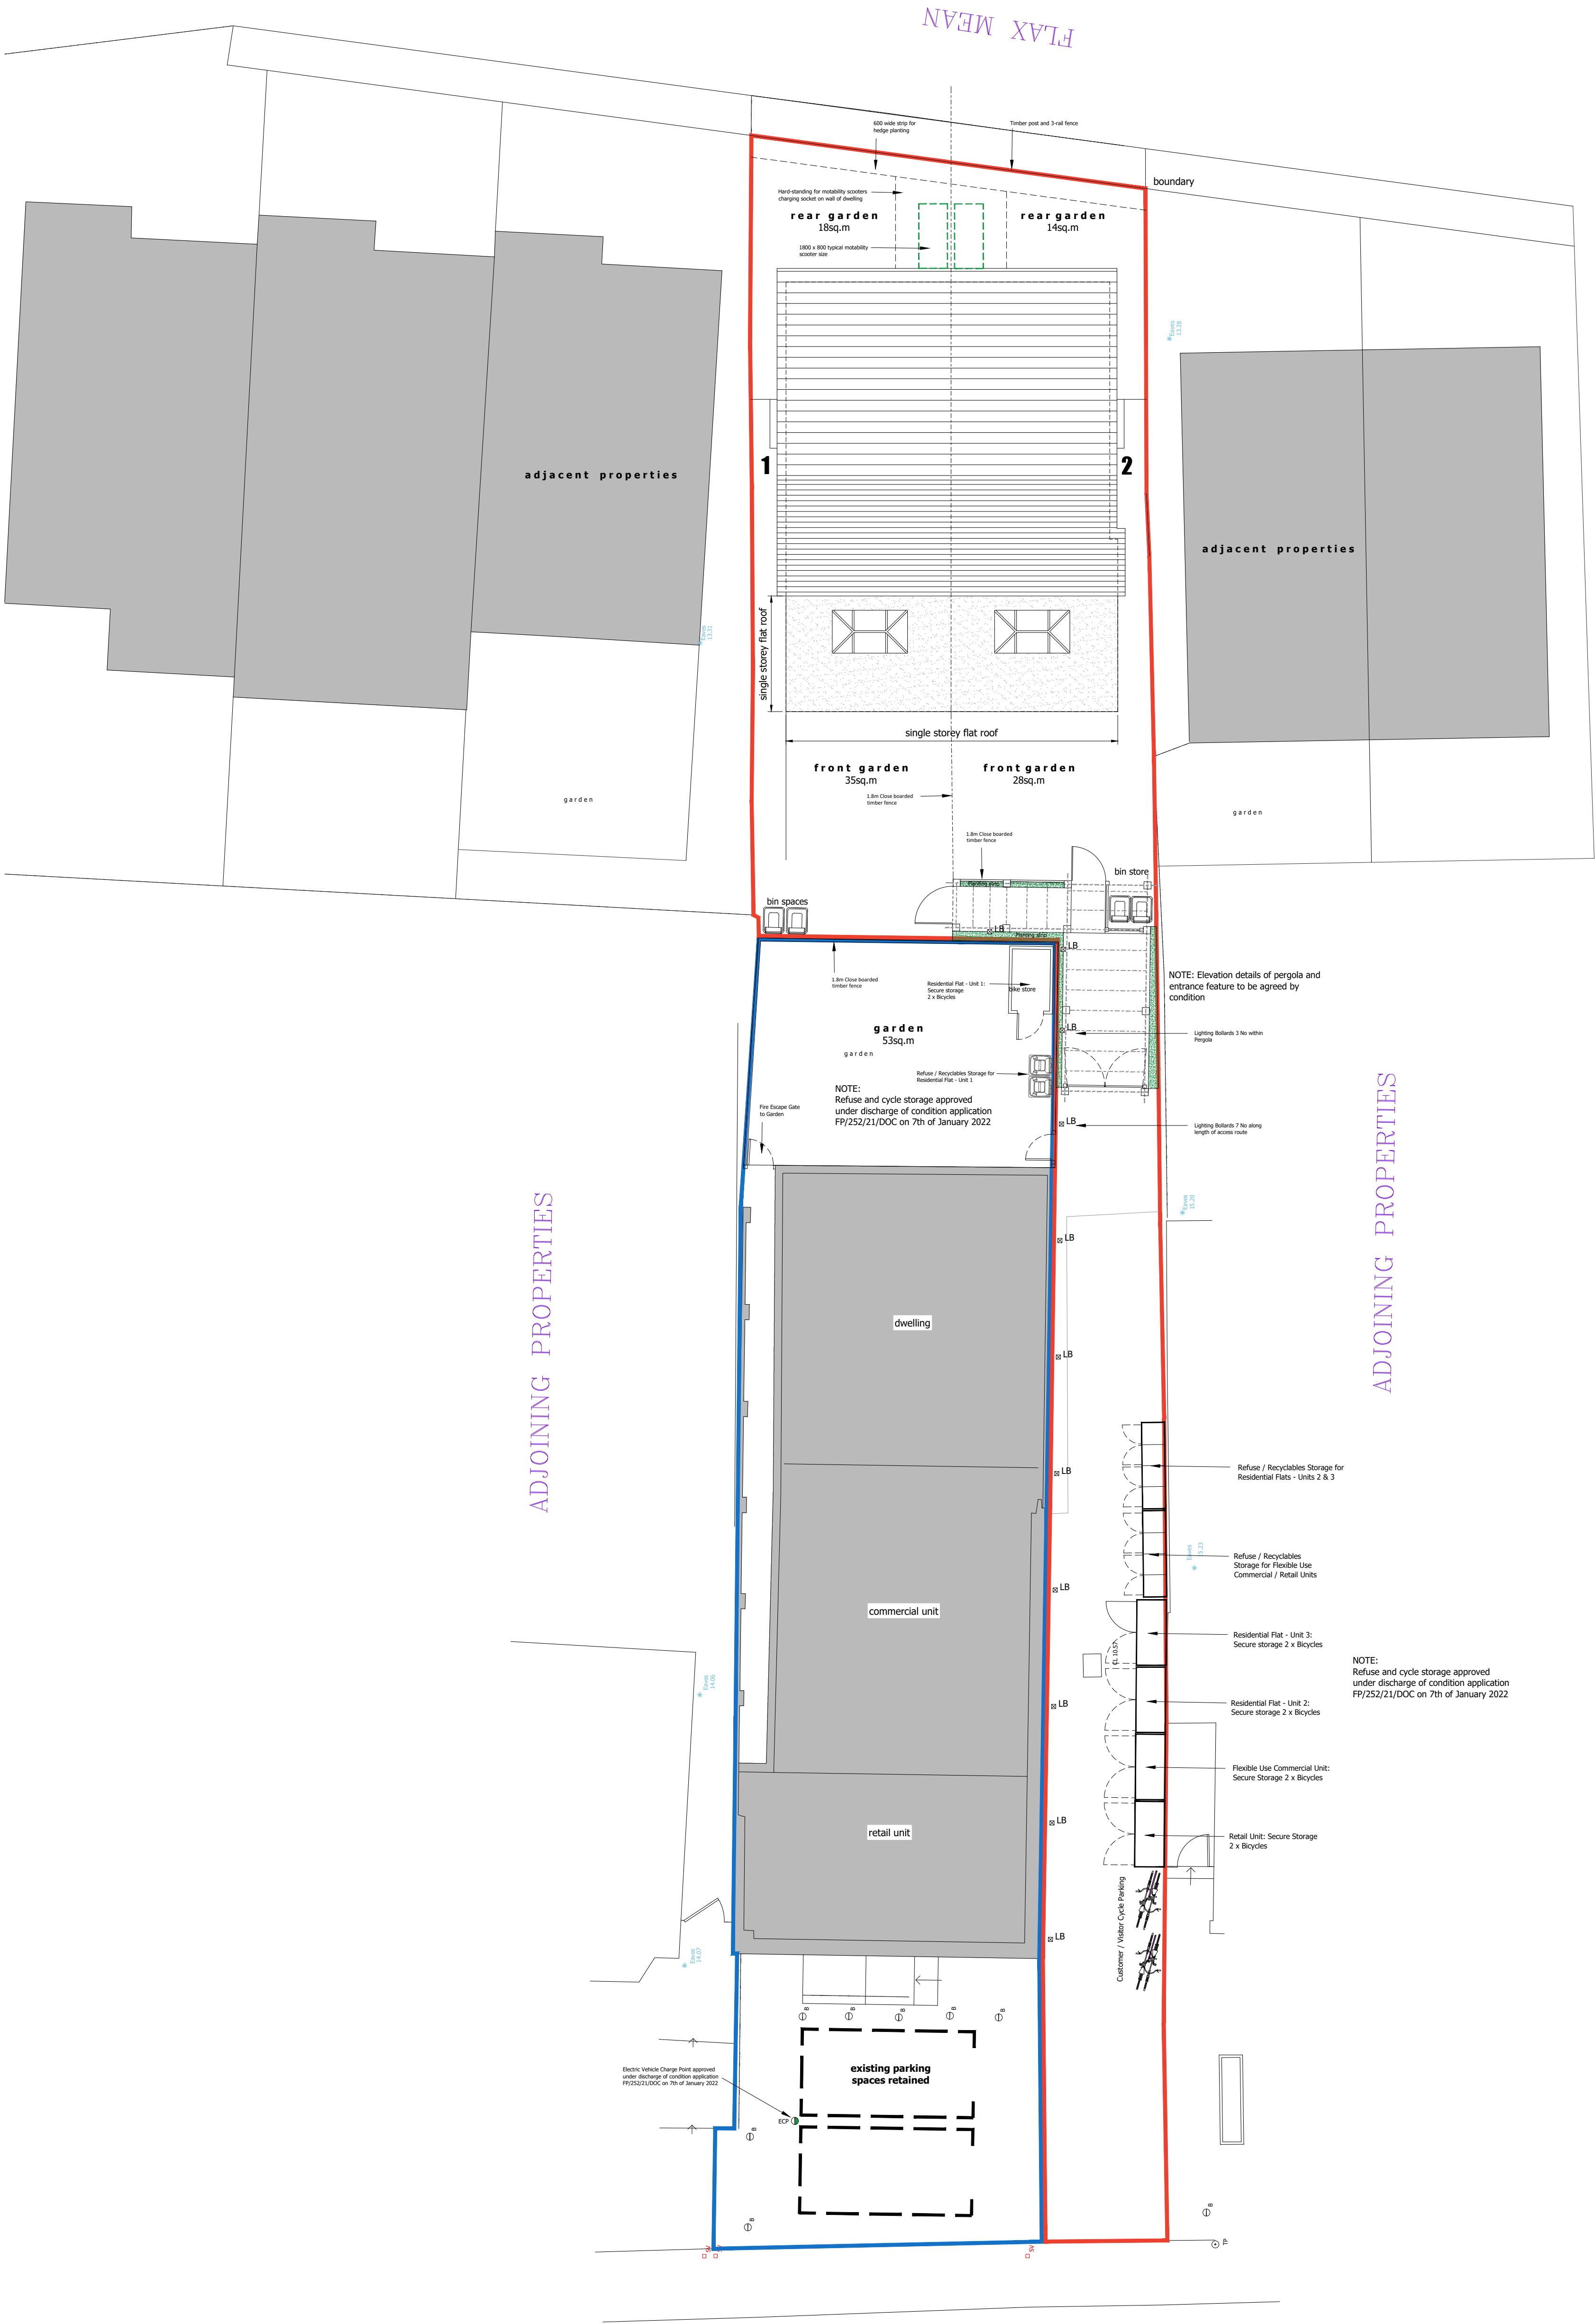

Project		Land to rear 107 Felpham, Bognor Regis	
Drawing		Sketch Site Plan	
Date	august 2021	Drawn by	
Scales	1:100 @ A1	Suitability	sketch
Doc No	DLS-031-SK-11-B	Revision	C



David Seaman - DLS: ARCH
Mobile: 07776 304714
Email: david.seaman@dlsarch.co.uk

