


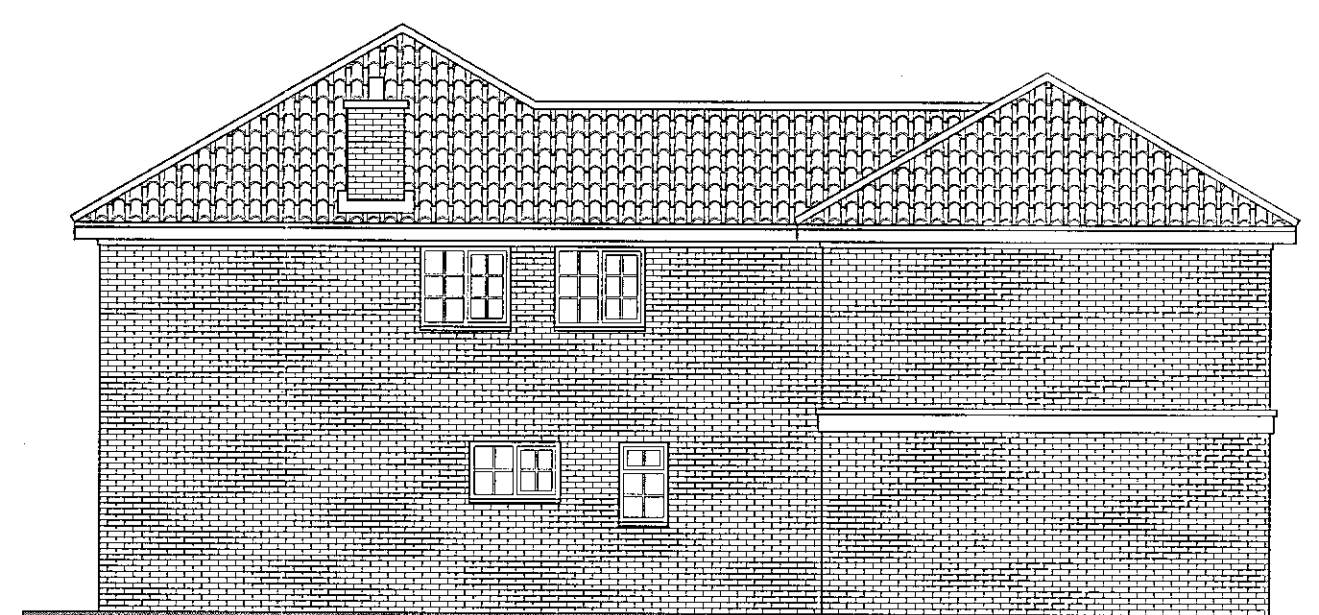


PROPOSED NORTH ELEVATION
SCALE 1/100 @ A1





PROPOSED SOUTH ELEVATION
SCALE 1/100 @ A1




PROPOSED EAST ELEVATION
SCALE 1/100 @ A1

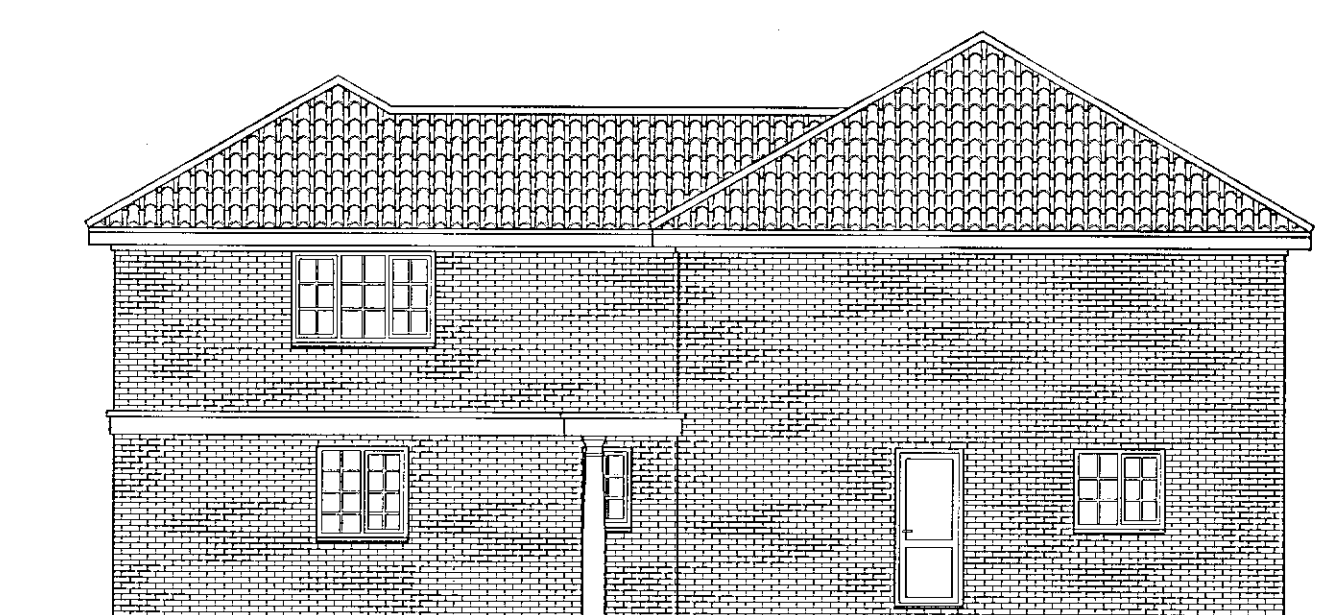


PROPOSED WEST ELEVATION
SCALE 1/100 @ A1

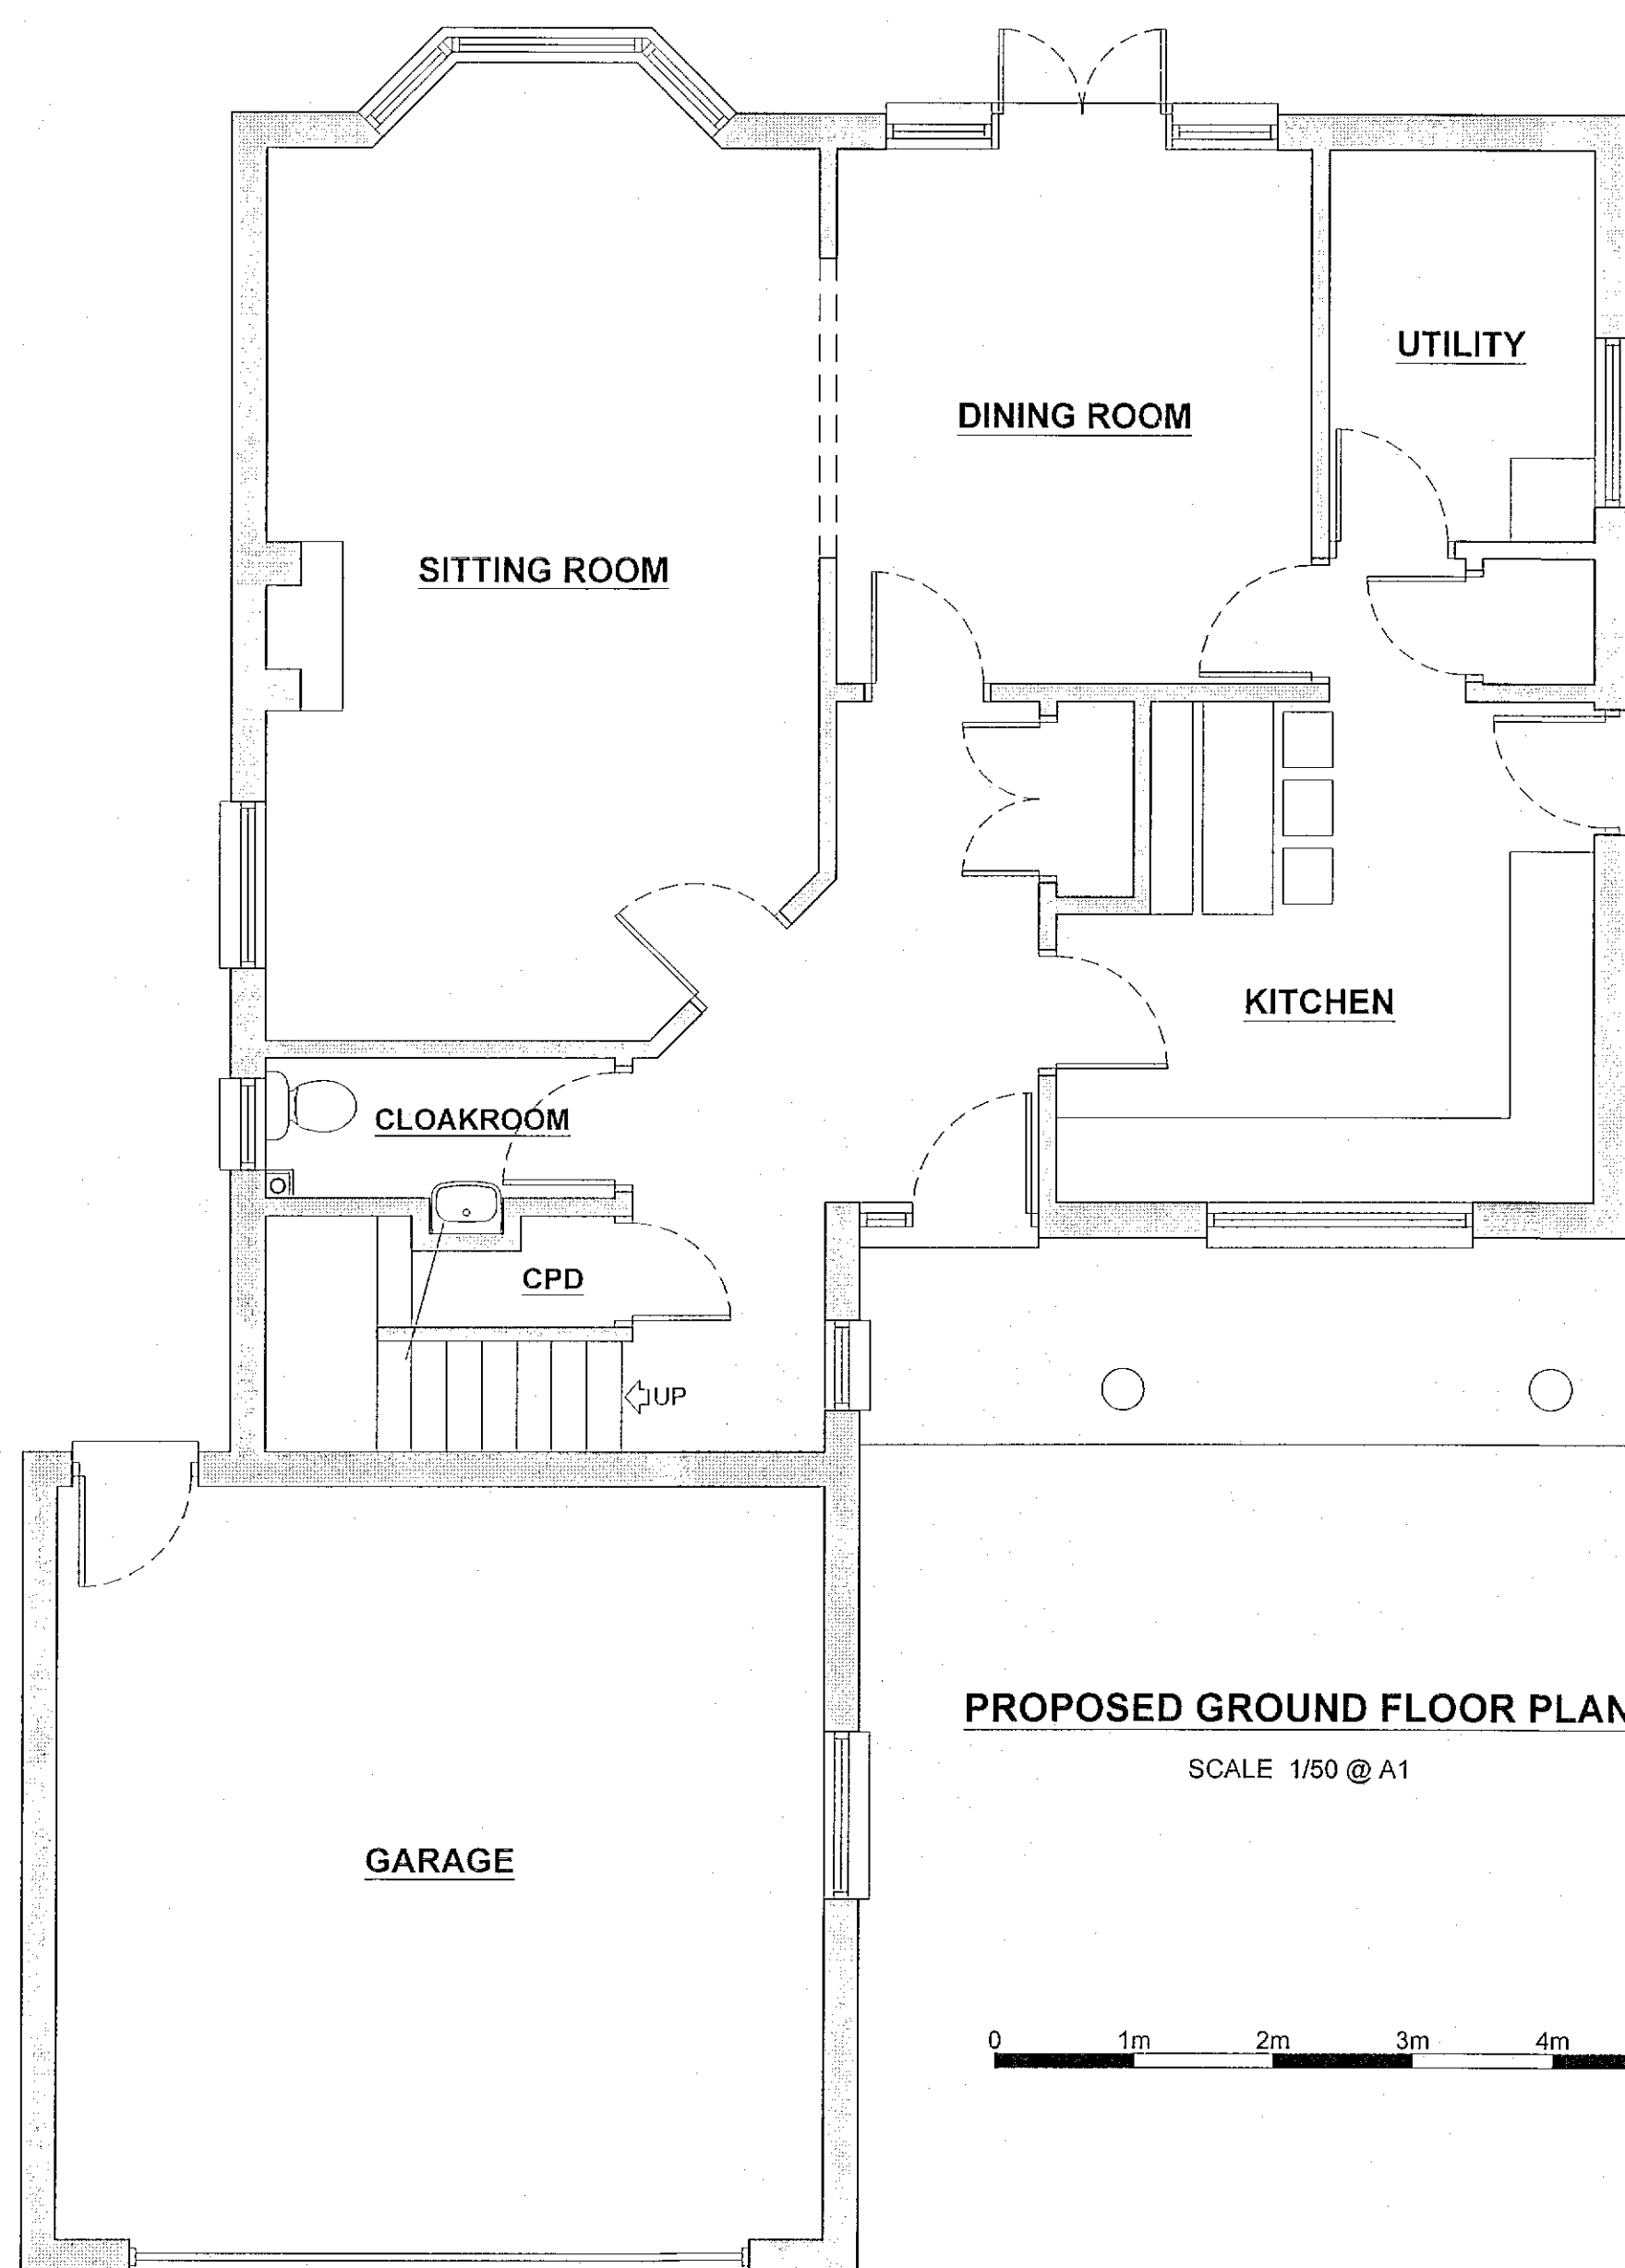 

PROPOSED GROUND FLOOR PLAN
SCALE 1/50 @ A1

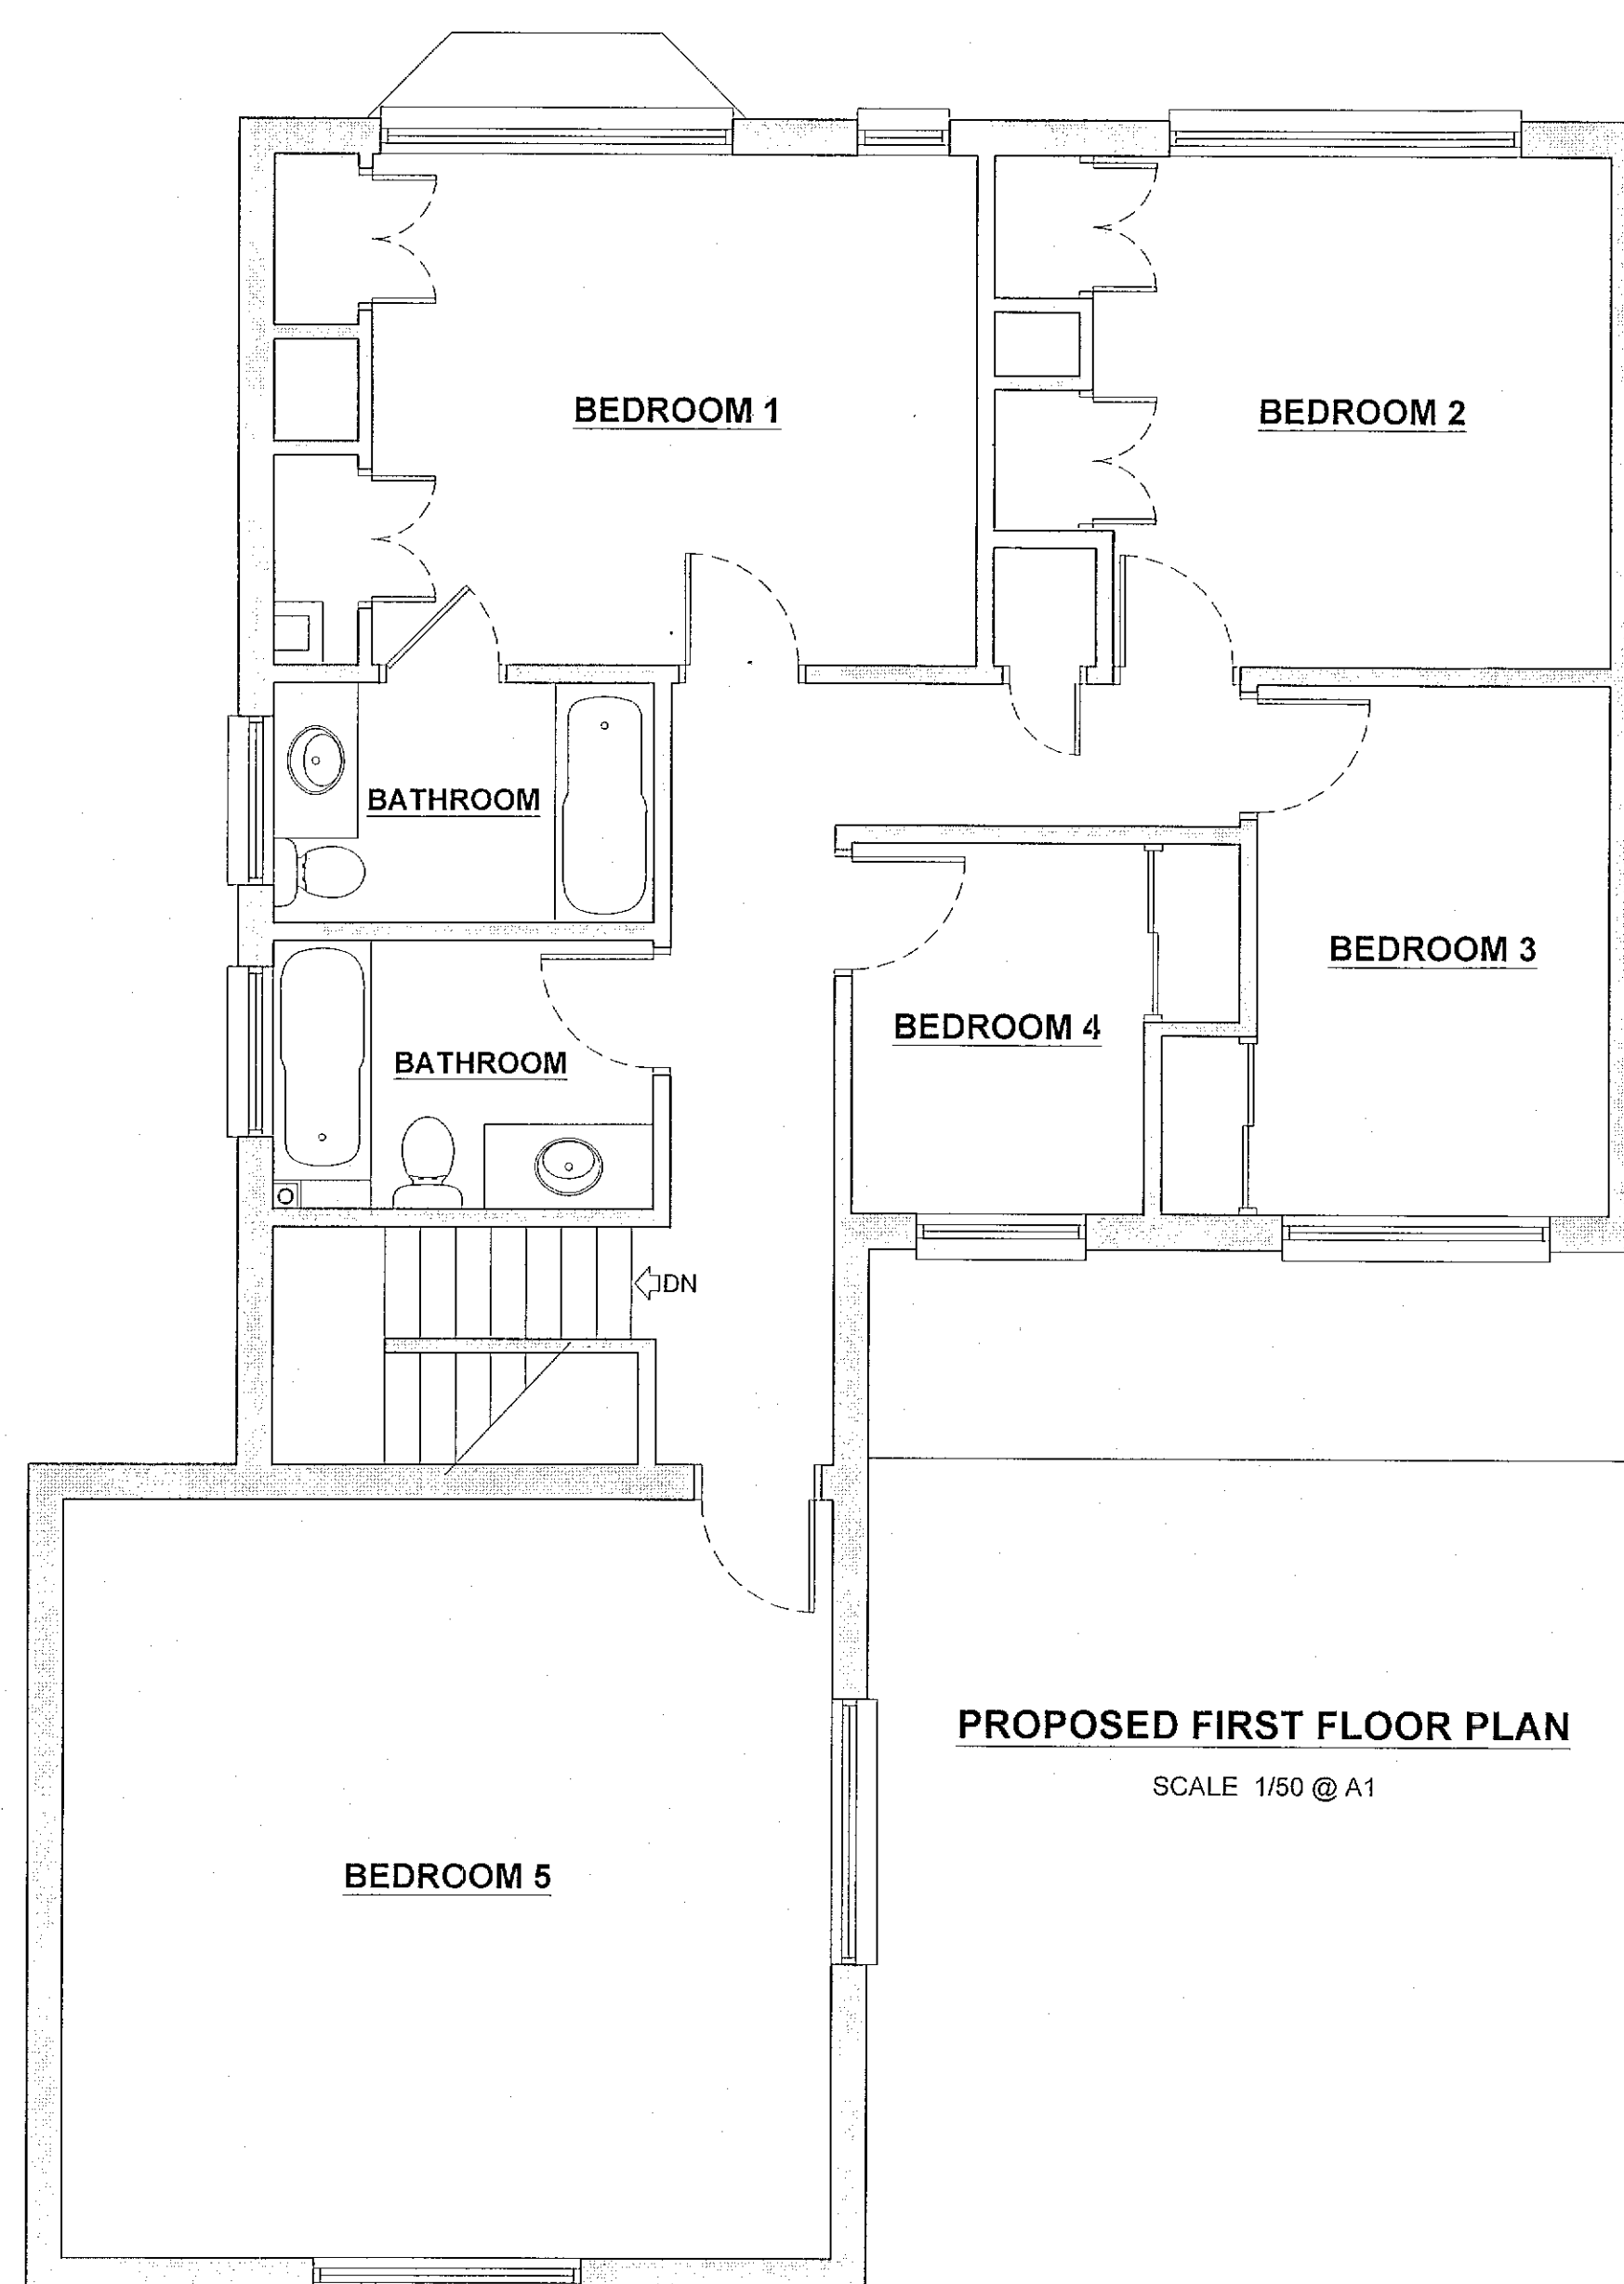

PROPOSED FIRST FLOOR PLAN
SCALE 1/50 @ A1

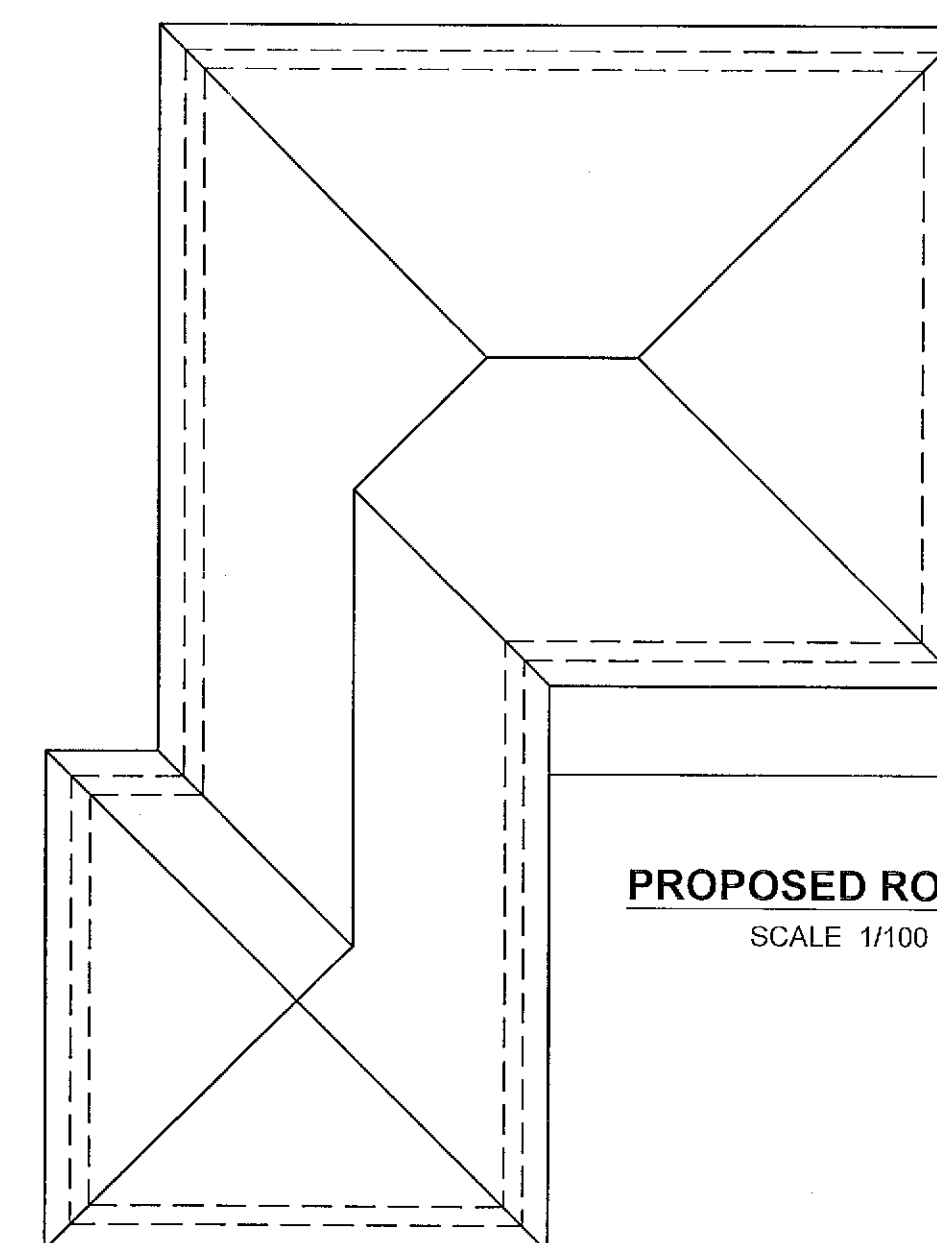

PROPOSED ROOF PLAN
SCALE 1/100 @ A1

scandiahus MANUFACTURING LIMITED Brehurst Sawmill, Roundstreet Common, Billingshurst WEST SUSSEX. RH14 0AL TEL:01403 752970		
PROJECT Mr. Marcus Paul Talman 16 Cross Bush Road Felpham, Bognor Regis West Sussex, PO22 7LS		
TITLE Proposed Plans and Elevations		
DRAWING NO. D02		SCALE As shown
DRAWN AP	CHECKED PD	DATE 30/01/2018