



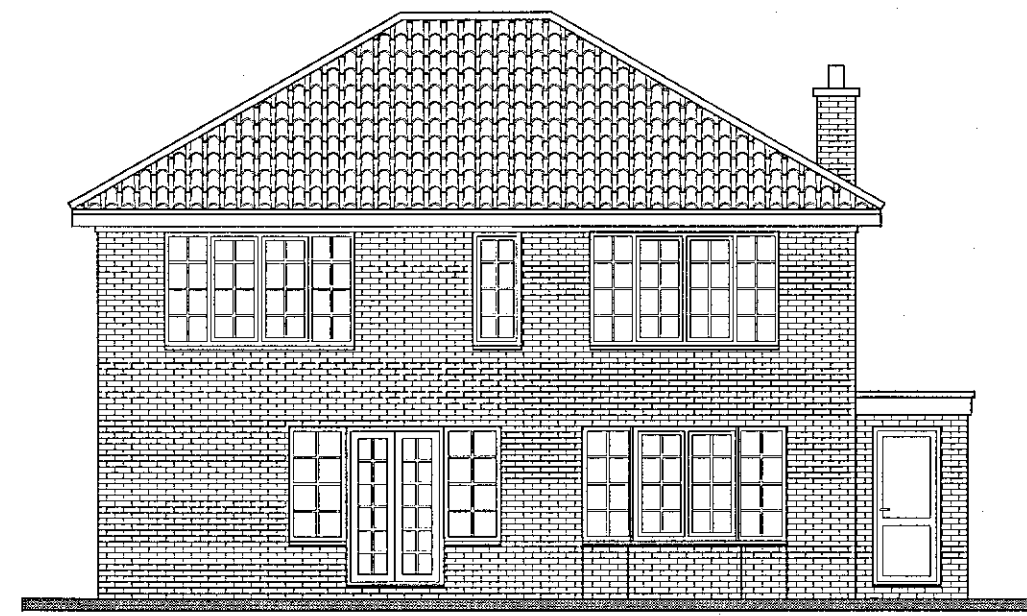


EXISTING NORTH ELEVATION
SCALE 1/100 @ A1





EXISTING SOUTH ELEVATION
SCALE 1/100 @ A1

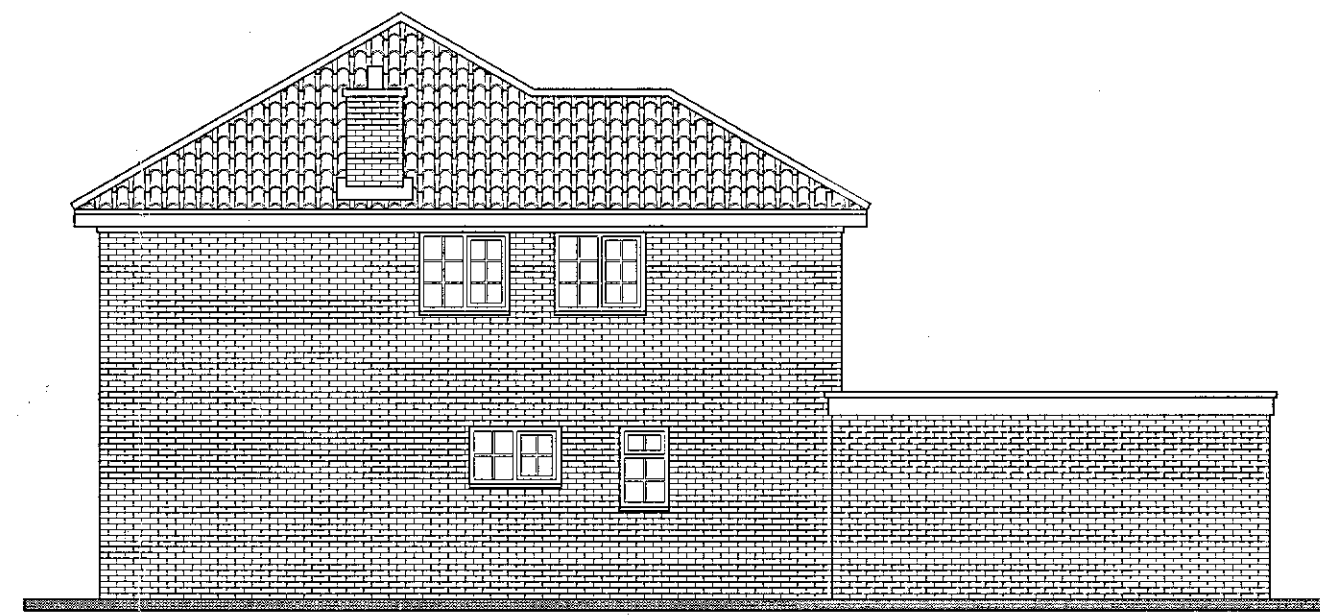


EXISTING EAST ELEVATION
SCALE 1/100 @ A1

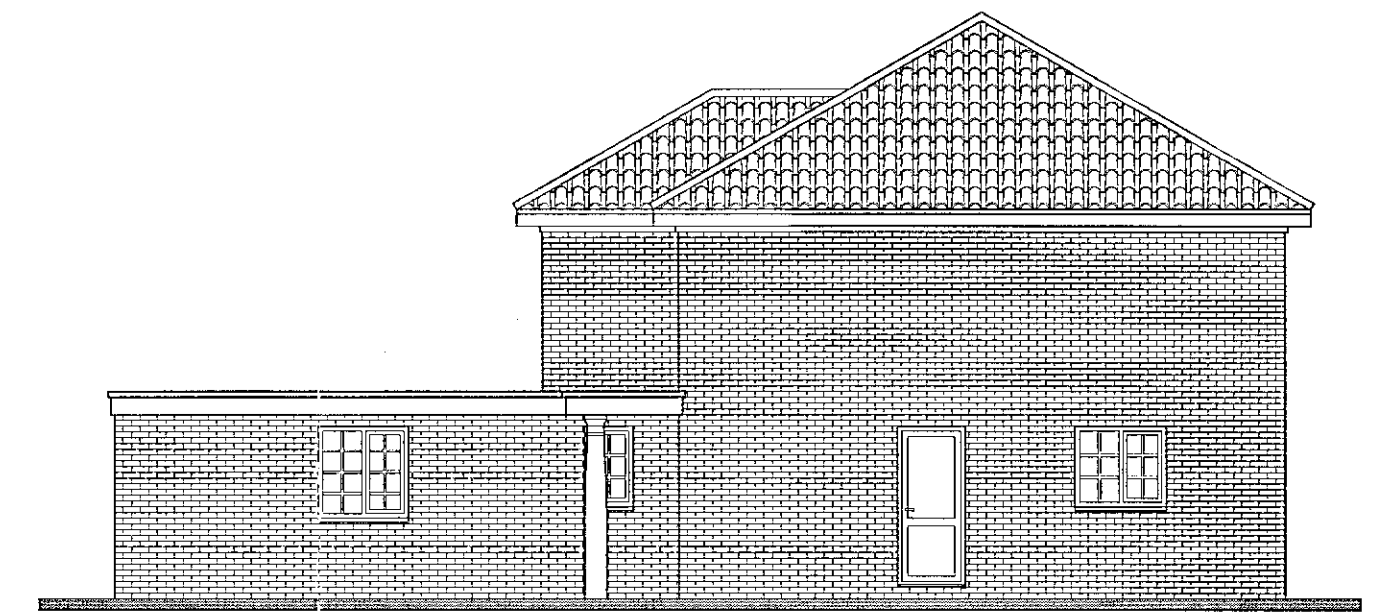


EXISTING WEST ELEVATION
SCALE 1/100 @ A1

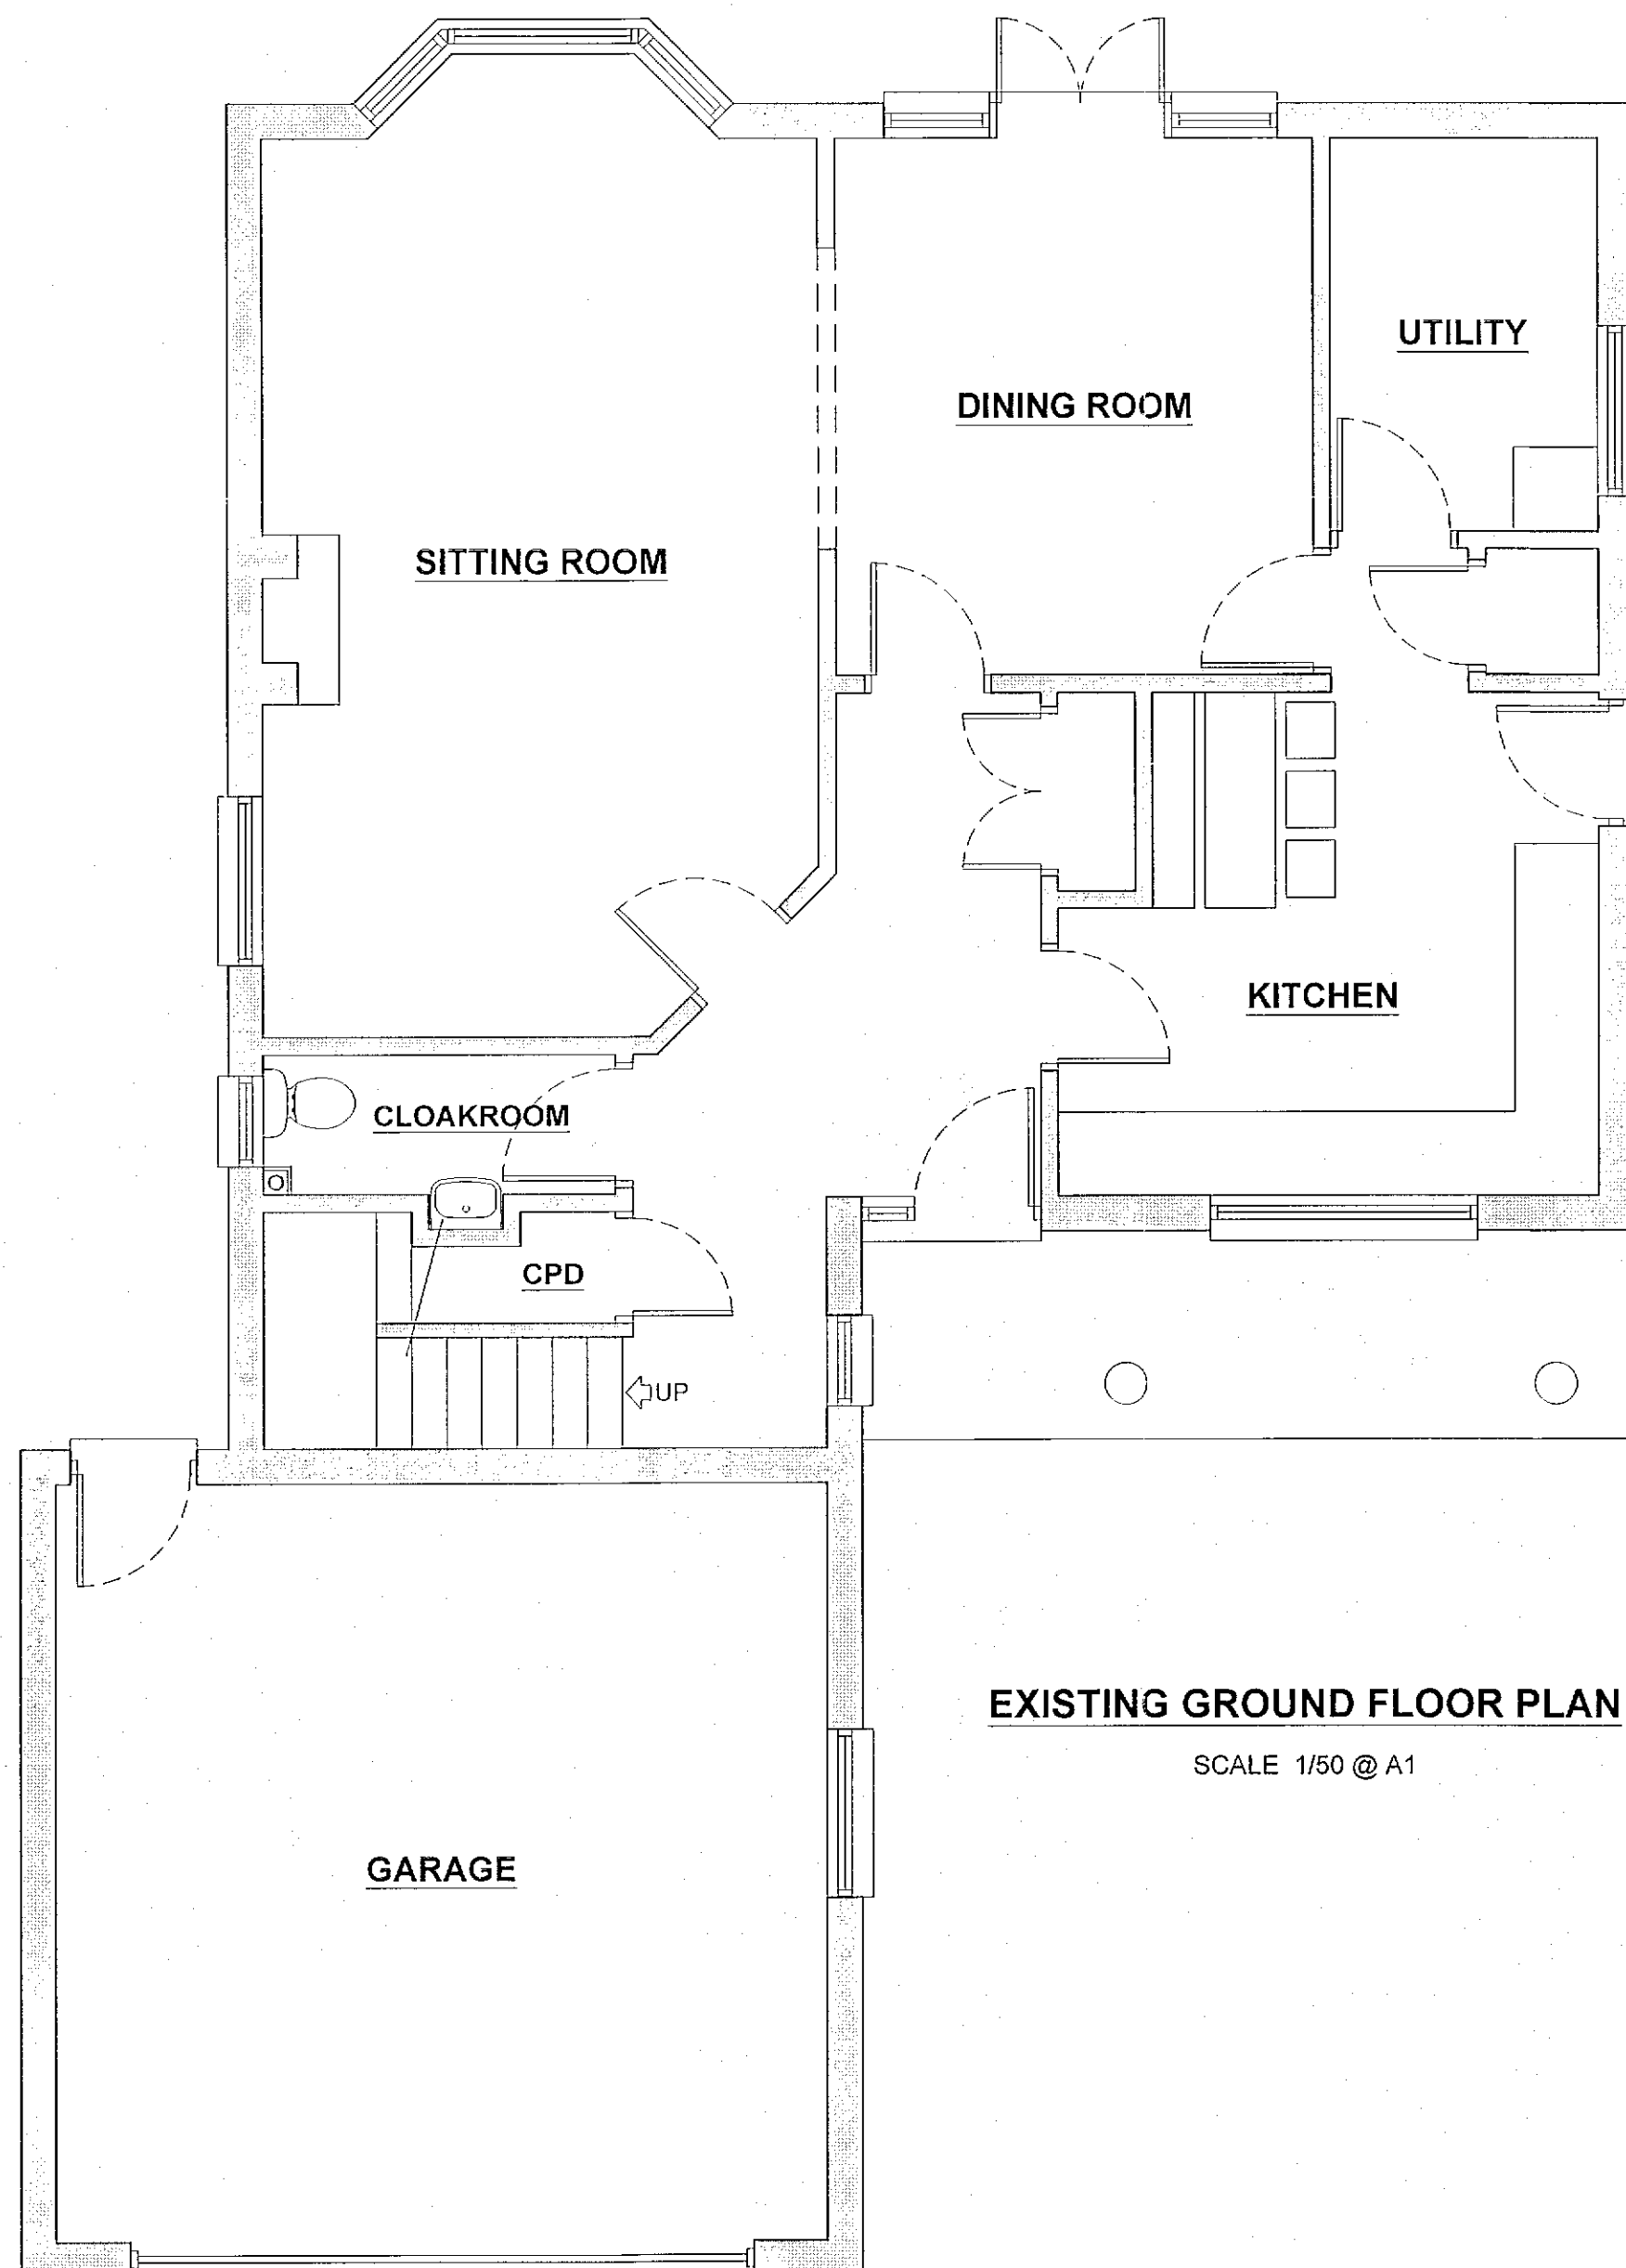 


EXISTING GROUND FLOOR PLAN
SCALE 1/50 @ A1

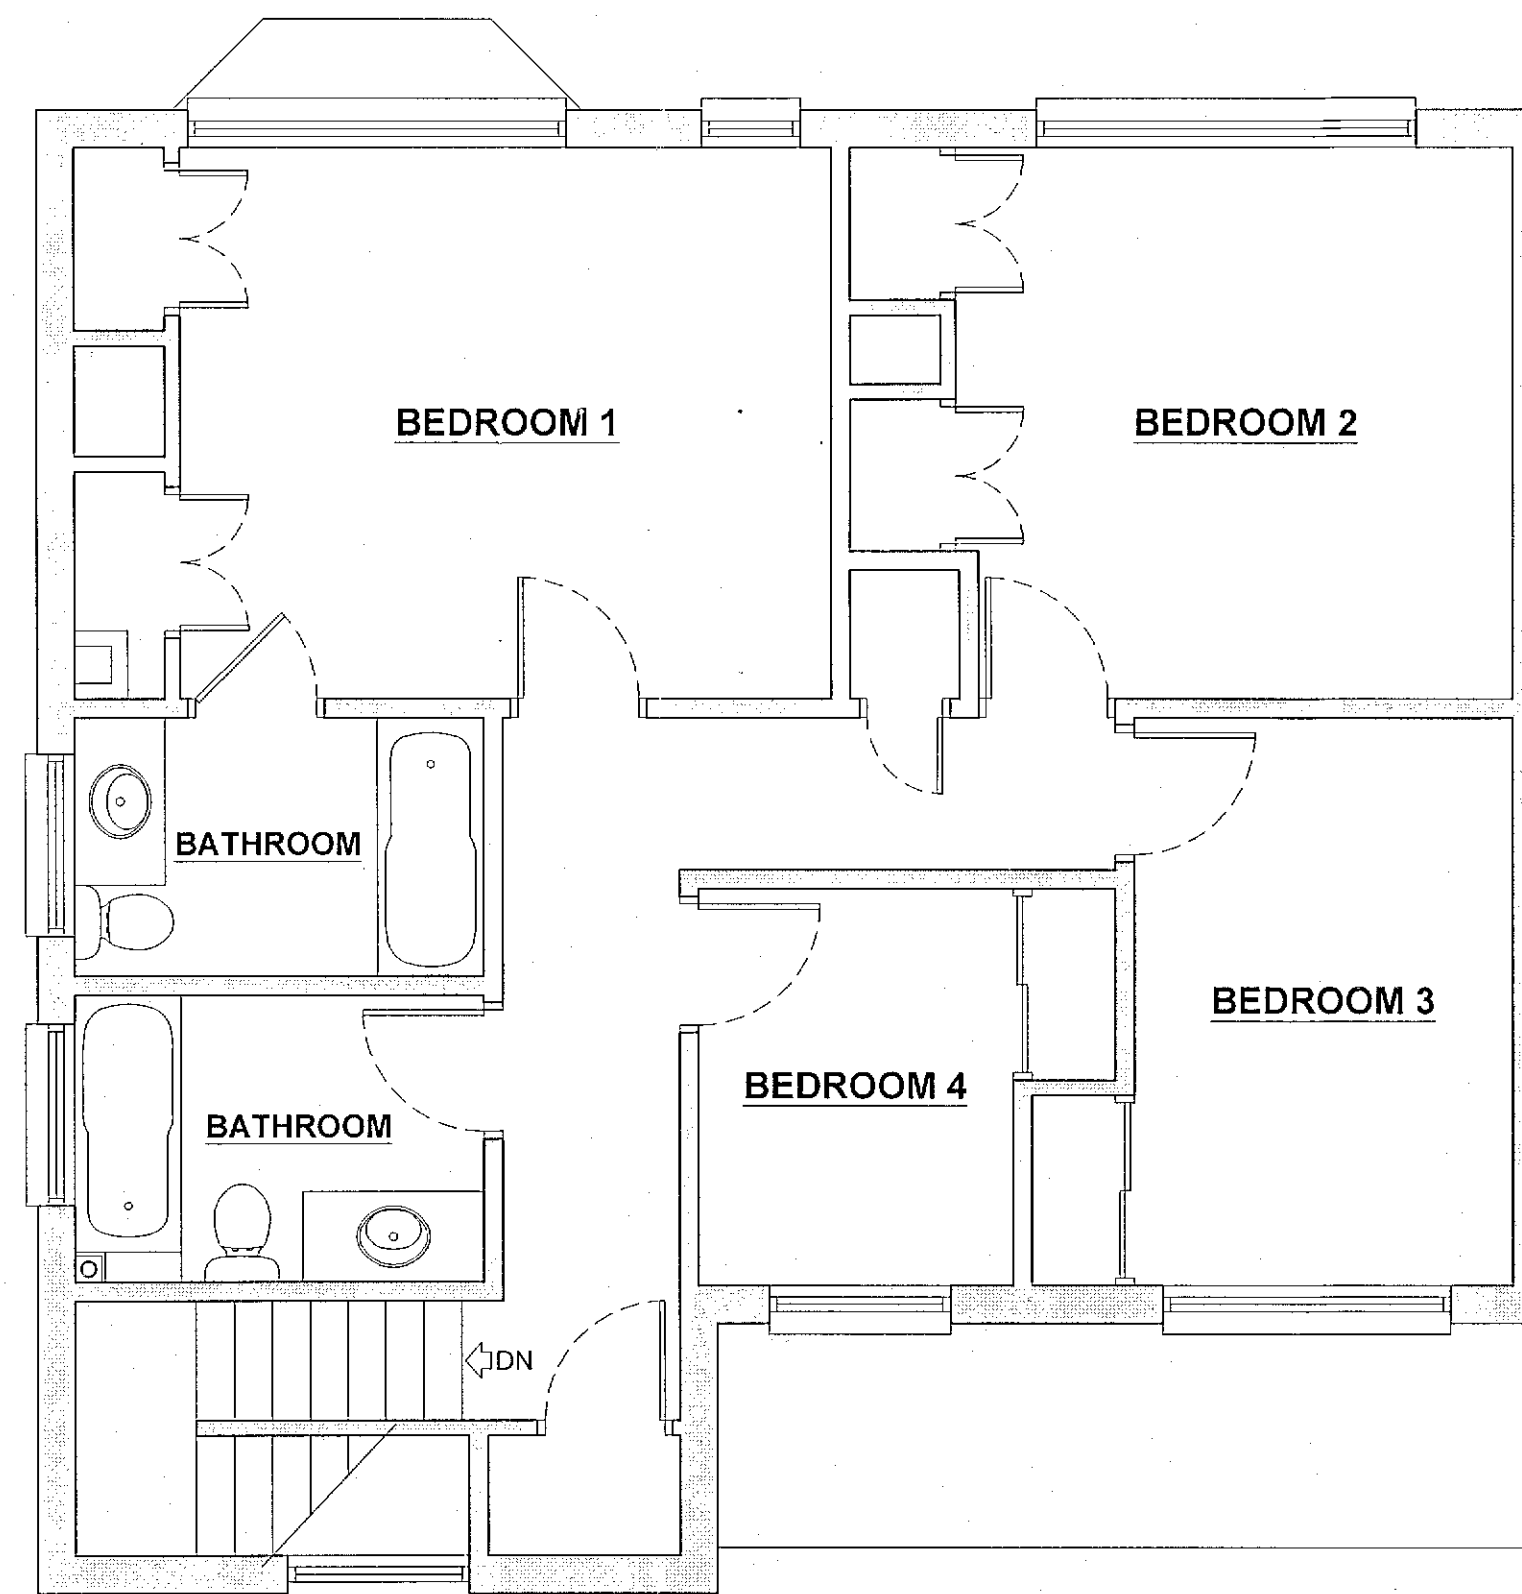

EXISTING FIRST FLOOR PLAN
SCALE 1/50 @ A1

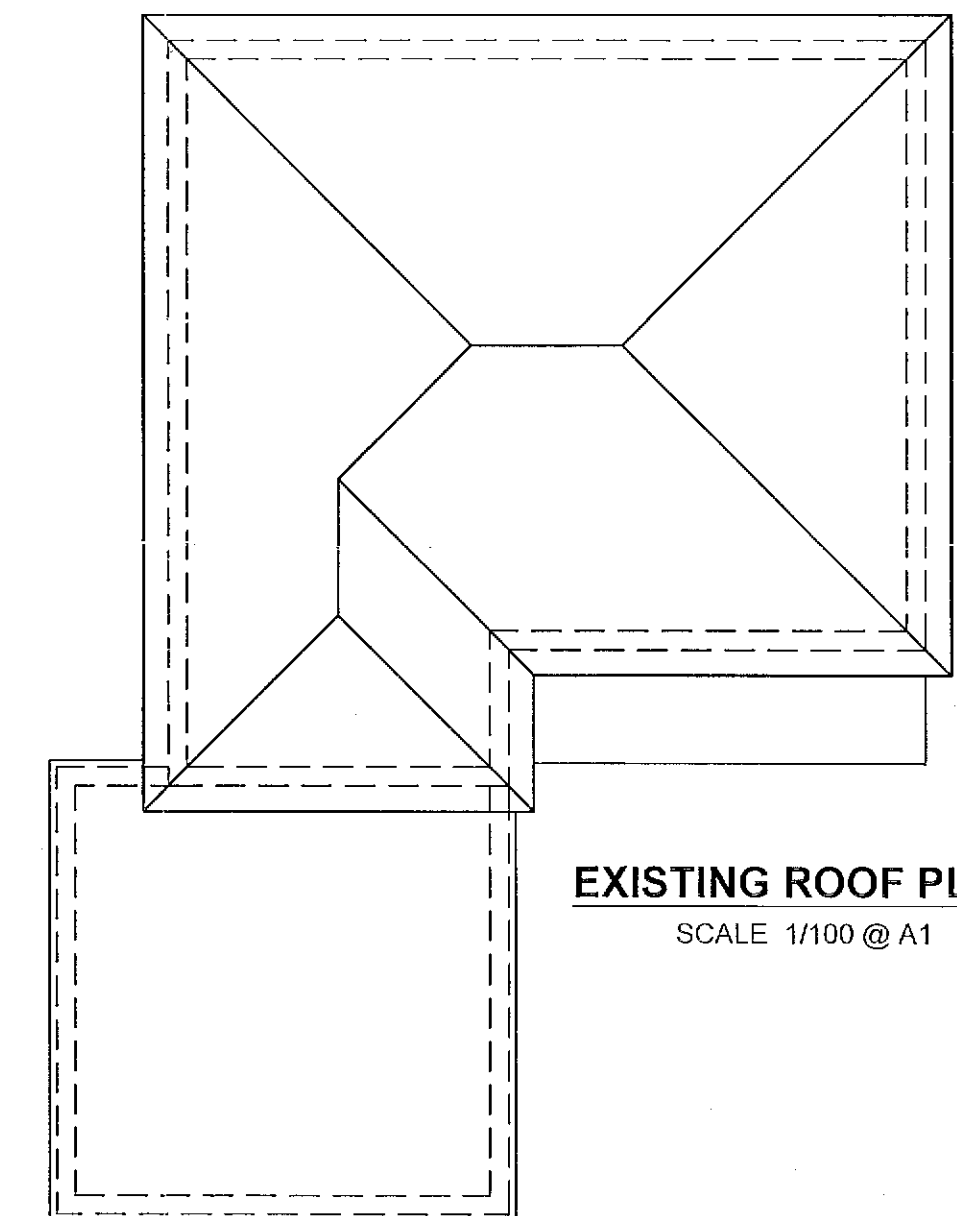

EXISTING ROOF PLAN
SCALE 1/100 @ A1

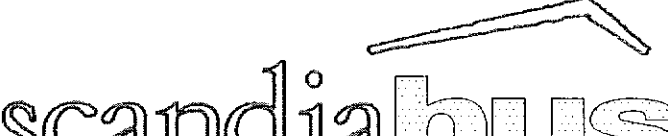 scandiahus MANUFACTURING LIMITED Brewhurst Sawmill, Roundstreet Common, Billingshurst WEST SUSSEX, RH14 0AL TEL:01403 752970		
PROJECT Mr. Marcus Paul Talman 16 Cross Bush Road Felpham, Bognor Regis West Sussex, PO22 7LS		
TITLE Existing Plans and Elevations		
DRAWING NO. D01	SCALE As shown	
DRAWN AP	CHECKED PD	DATE 30/01/2018