




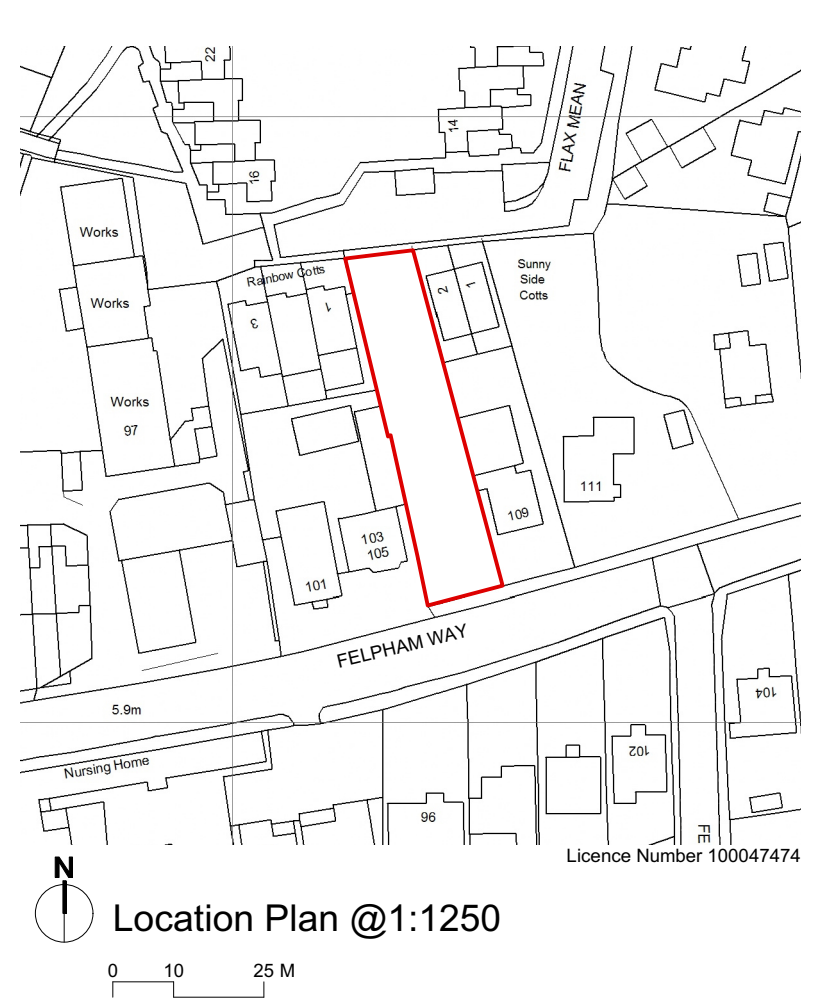


Location Plan @1:1250

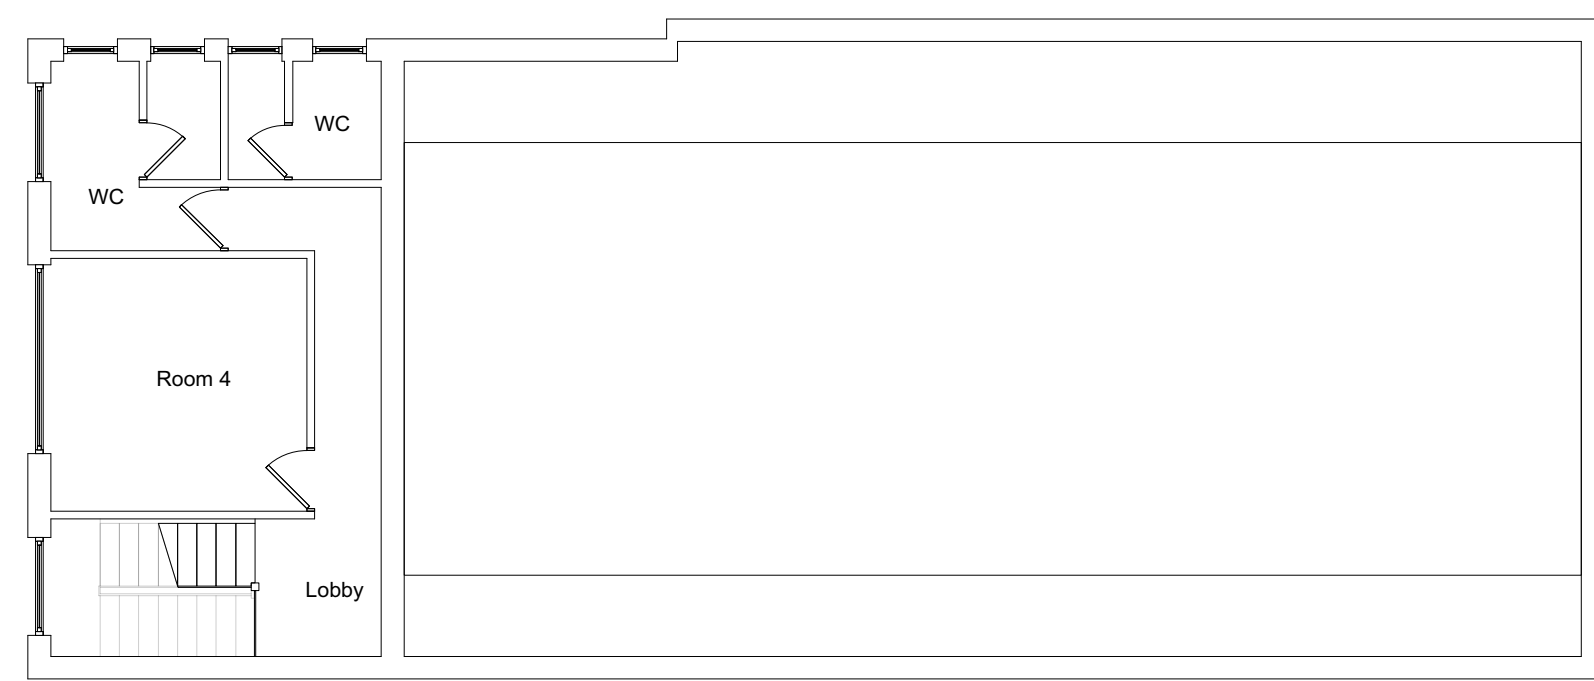


FIRST FLOOR (Existing) @ 1:100

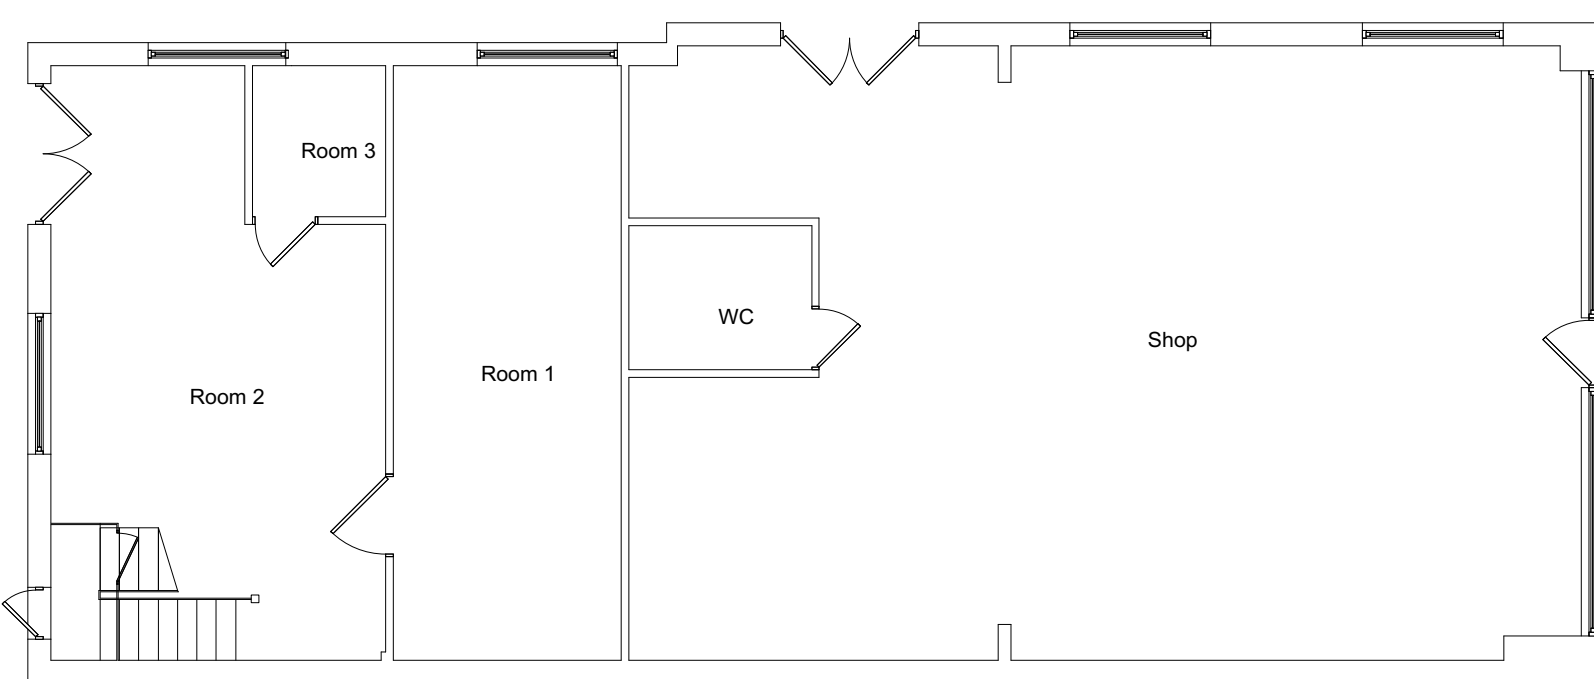


GROUND FLOOR (Existing) @ 1:100

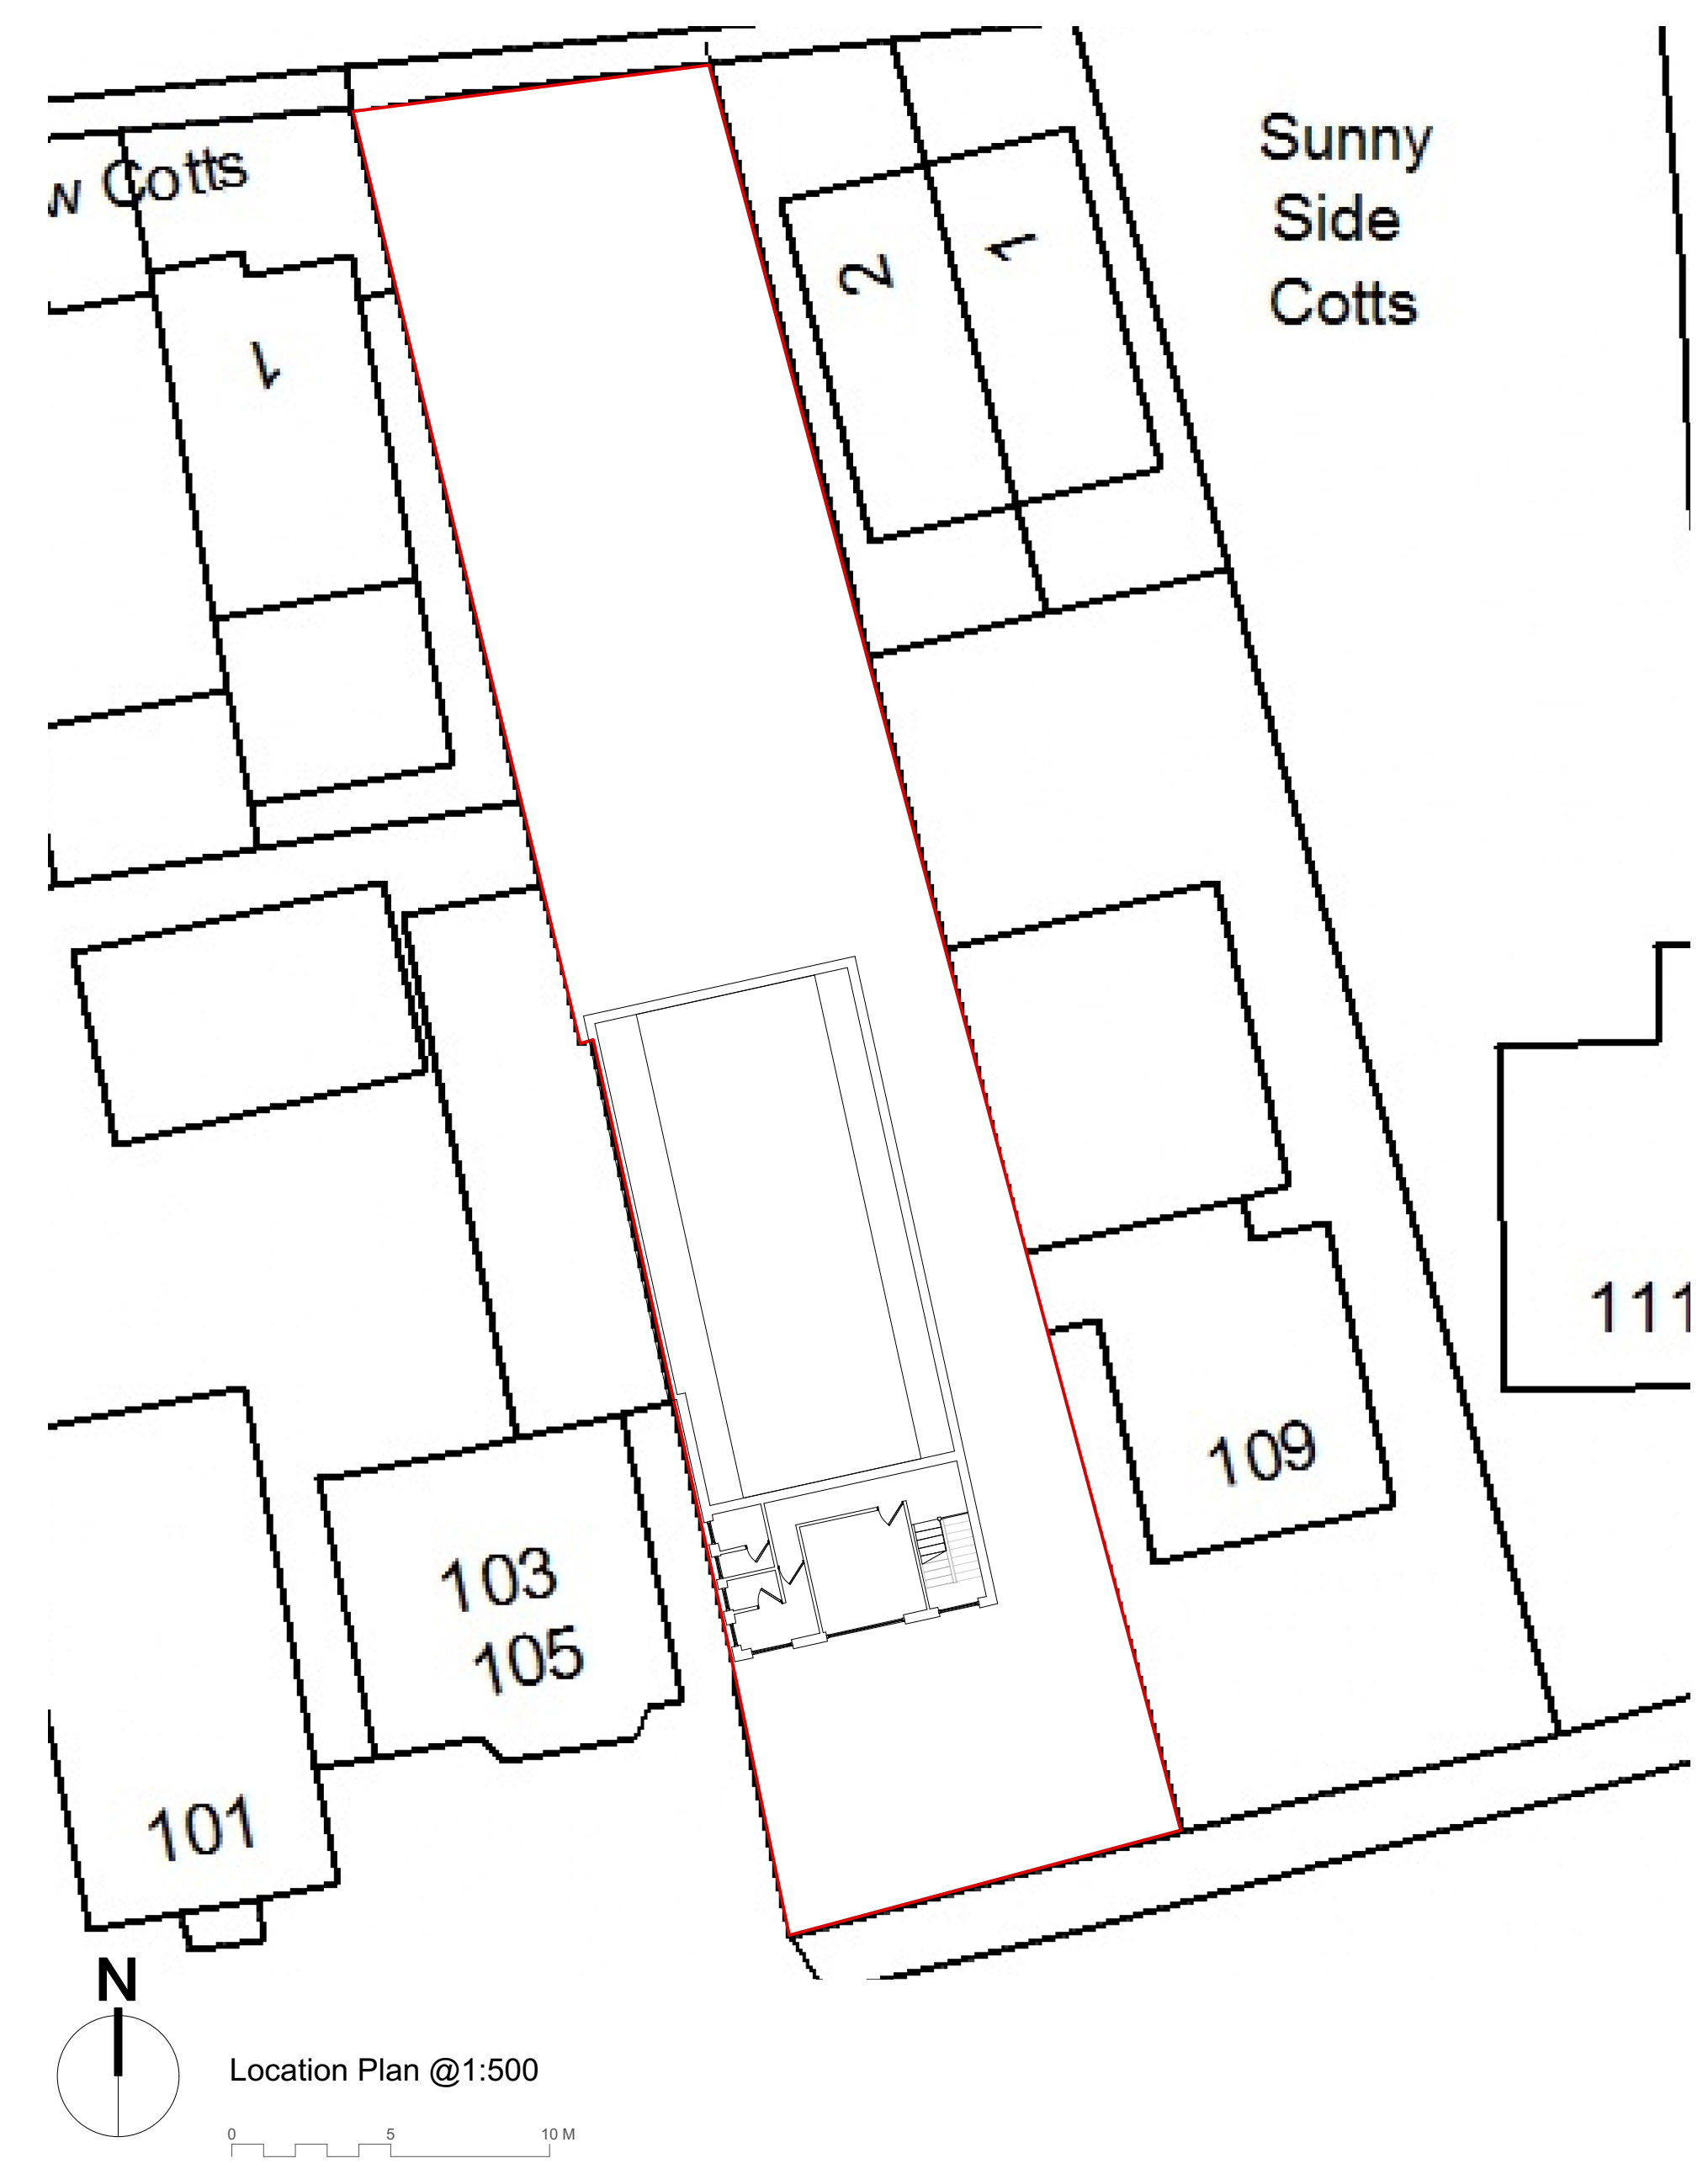

Location Plan @1:500

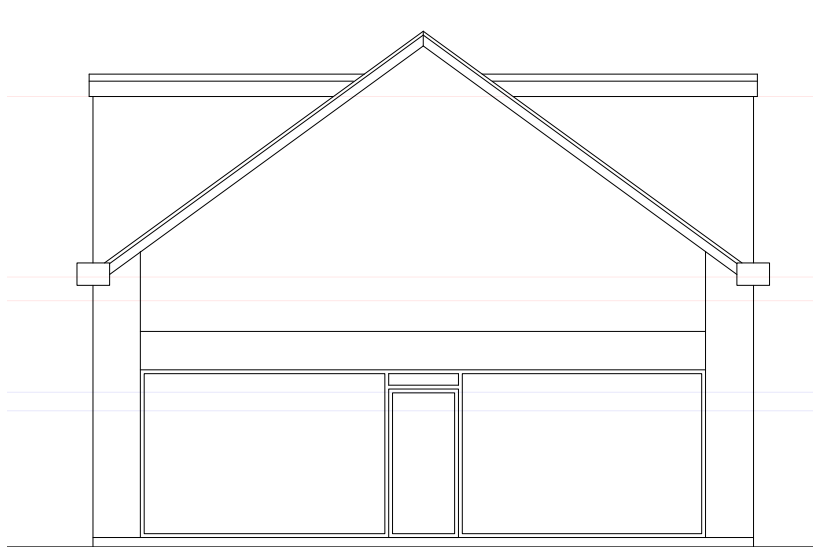


SOUTH ELEVATION (Existing) @ 1:100

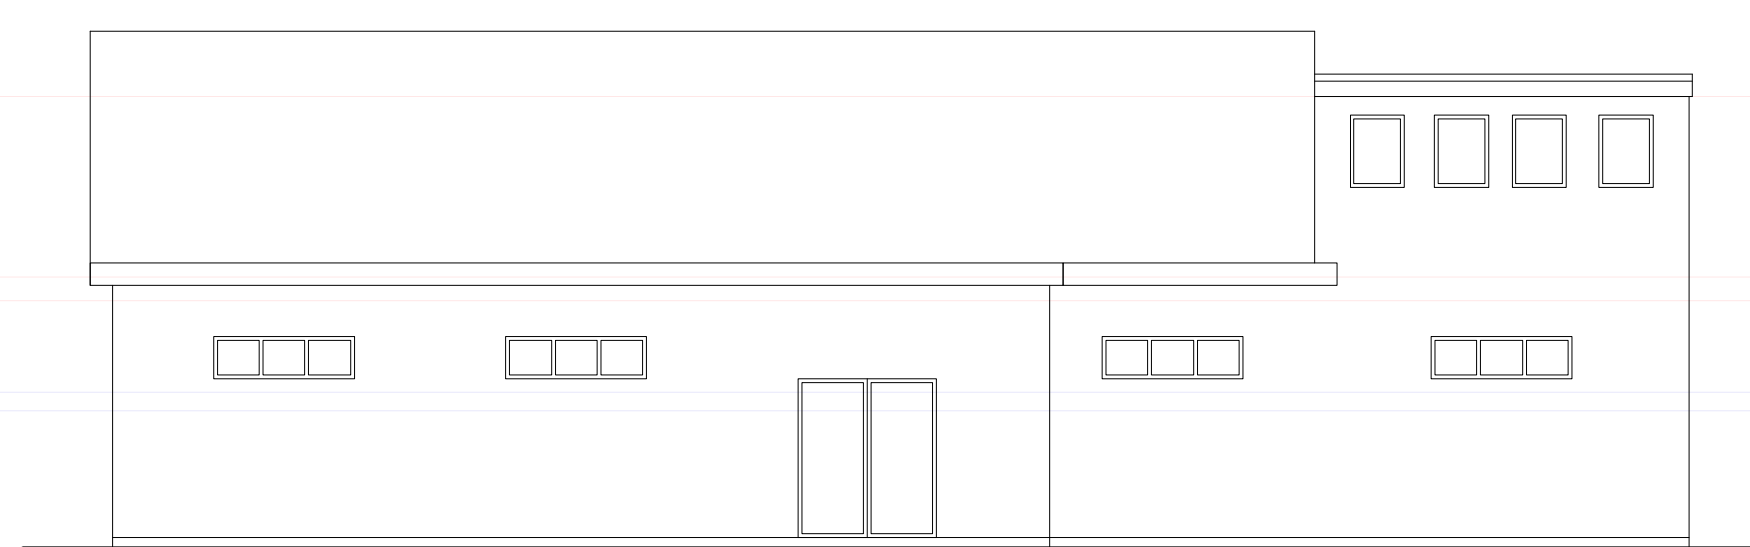

EAST ELEVATION (Existing) @ 1:100



NORTH ELEVATION (Existing) @ 1:100

 

WEST ELEVATION (Existing) @ 1:100

Job Title	0239 FWSE
Drawing	Existing
Various@ A1	
Drg.No.	ADS-001-P
Drawn by:	NJH
Issued to:	LA
Status:	Planning
Date	11.02.19