


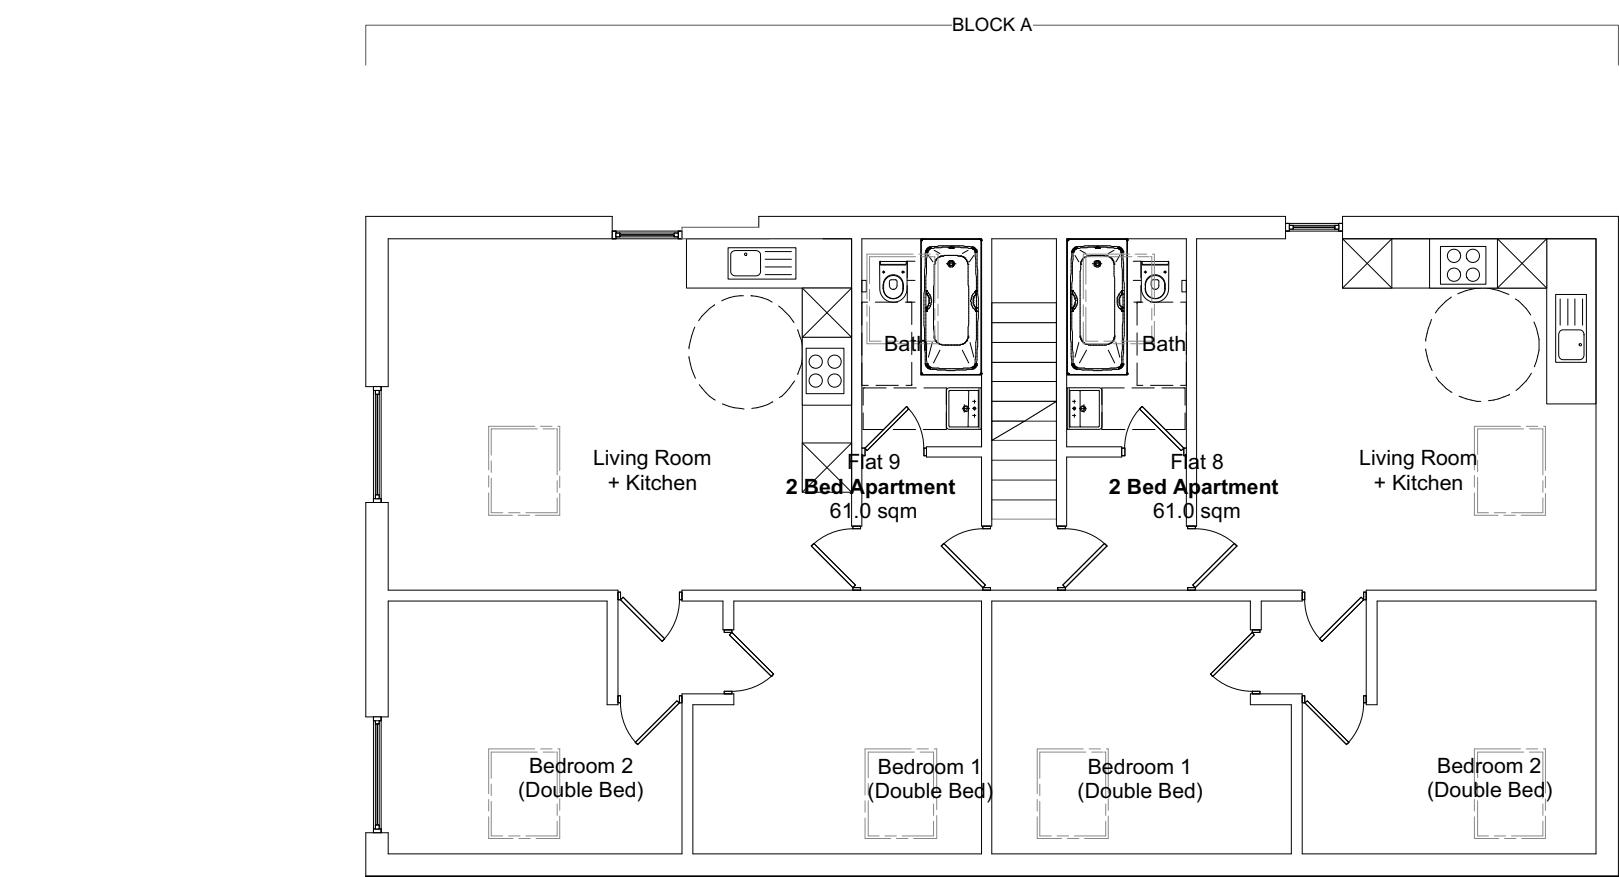


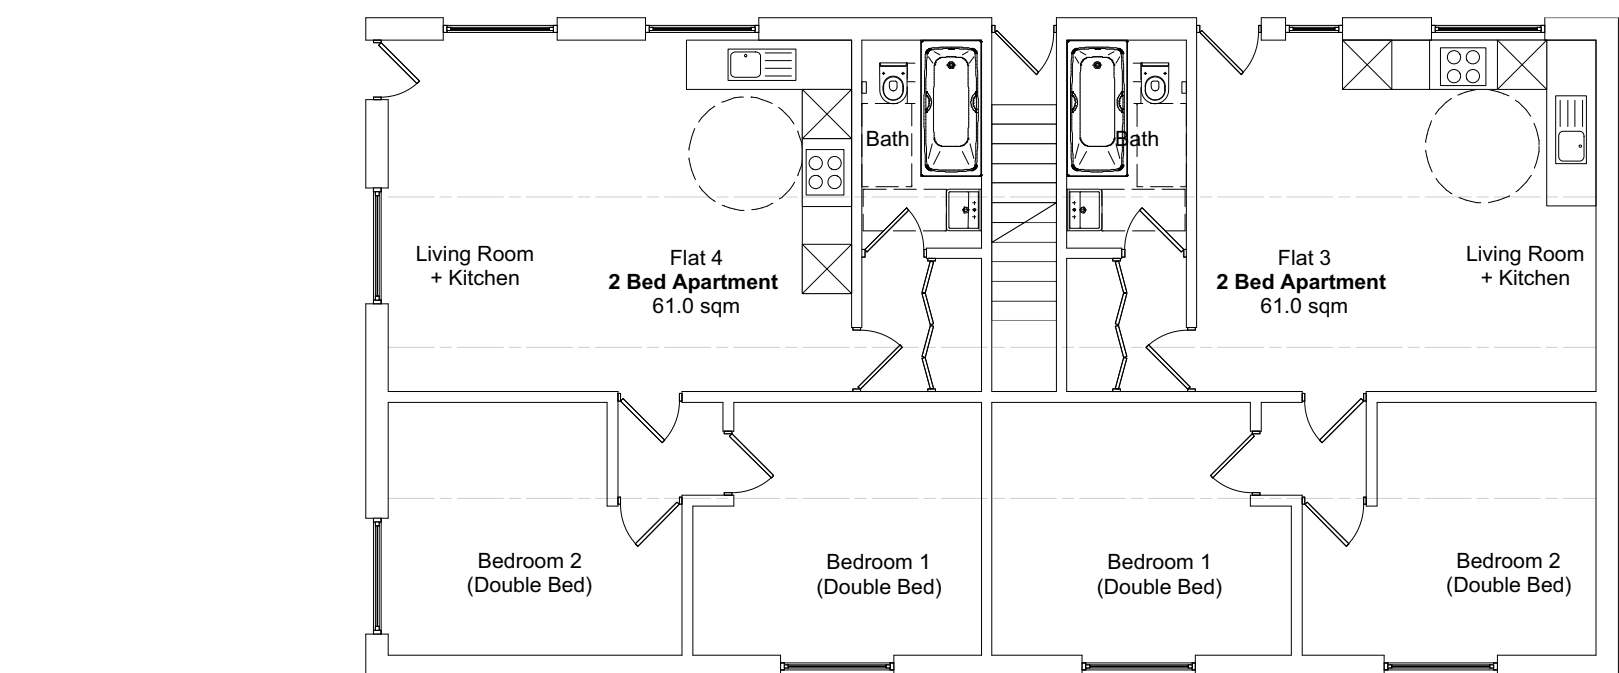

FIRST FLOOR (Proposed) @ 1:100

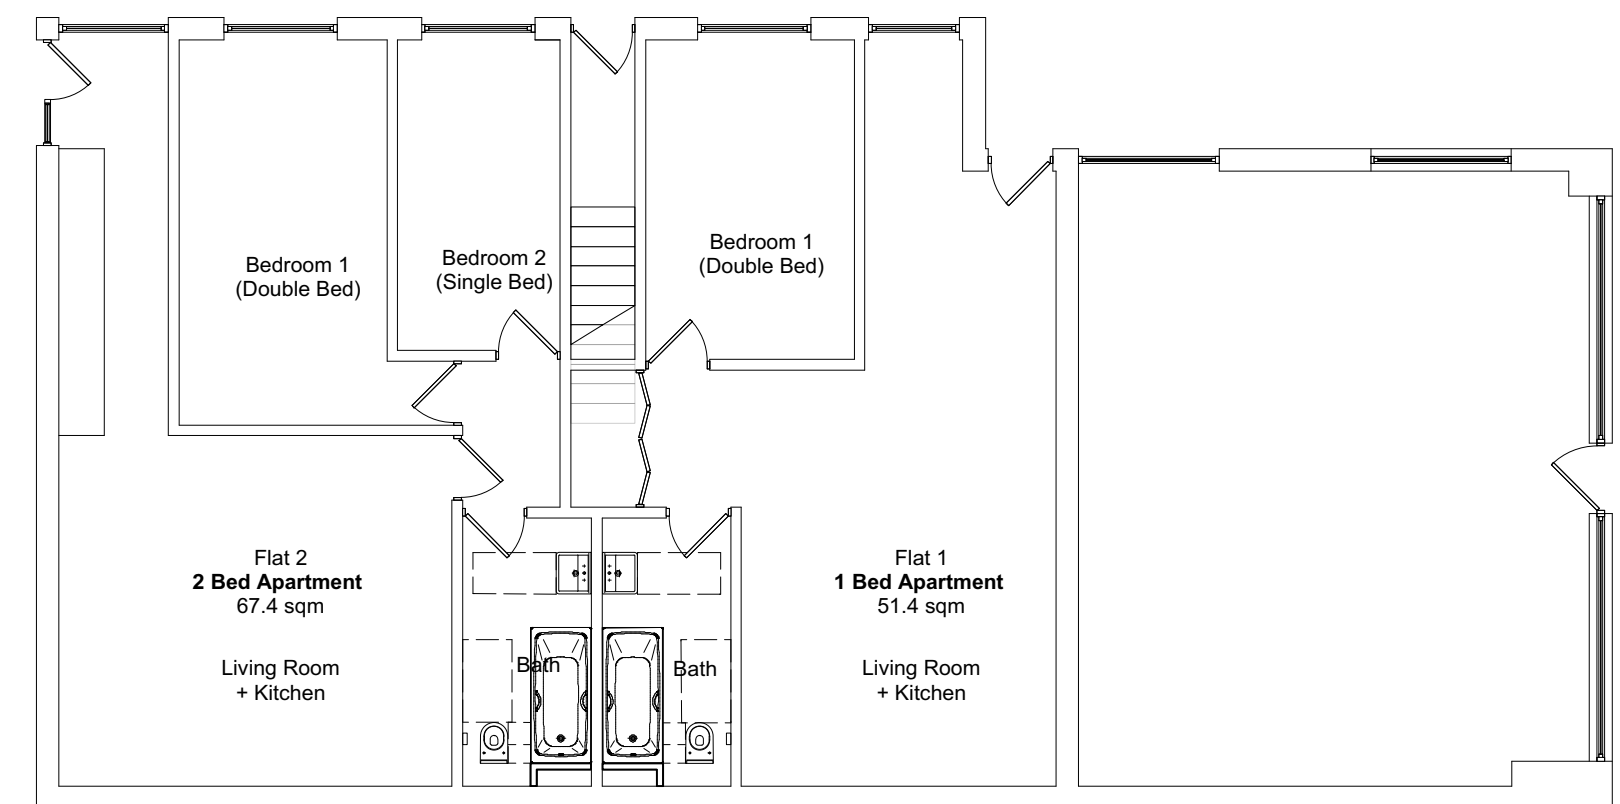


GROUND FLOOR (Proposed) @ 1:100

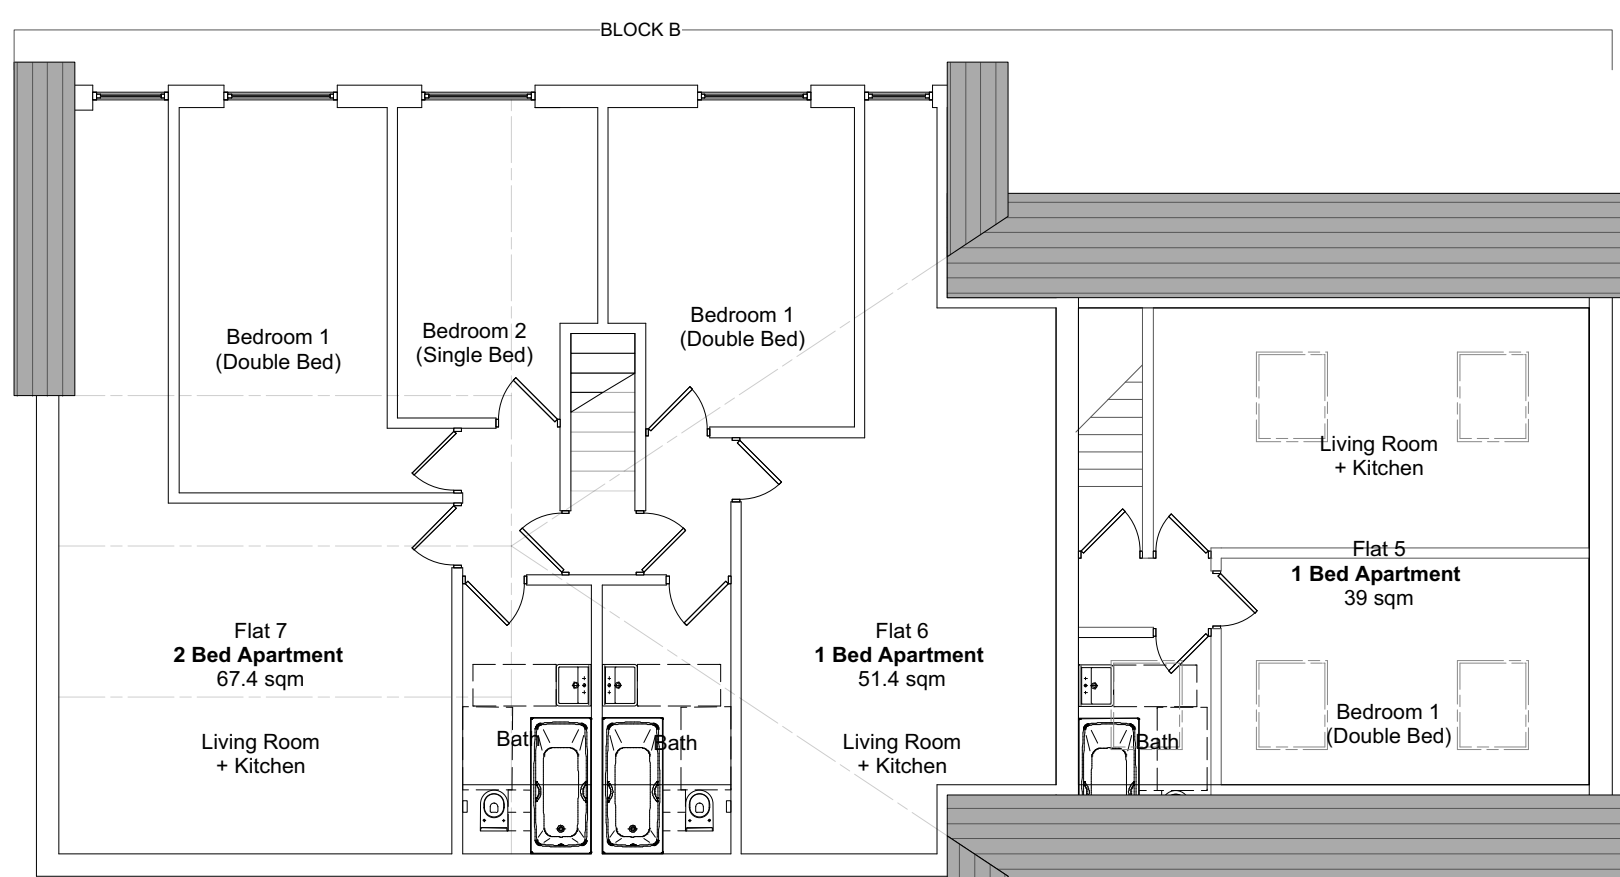

Location Plan @1:1250


New Drop down Curb

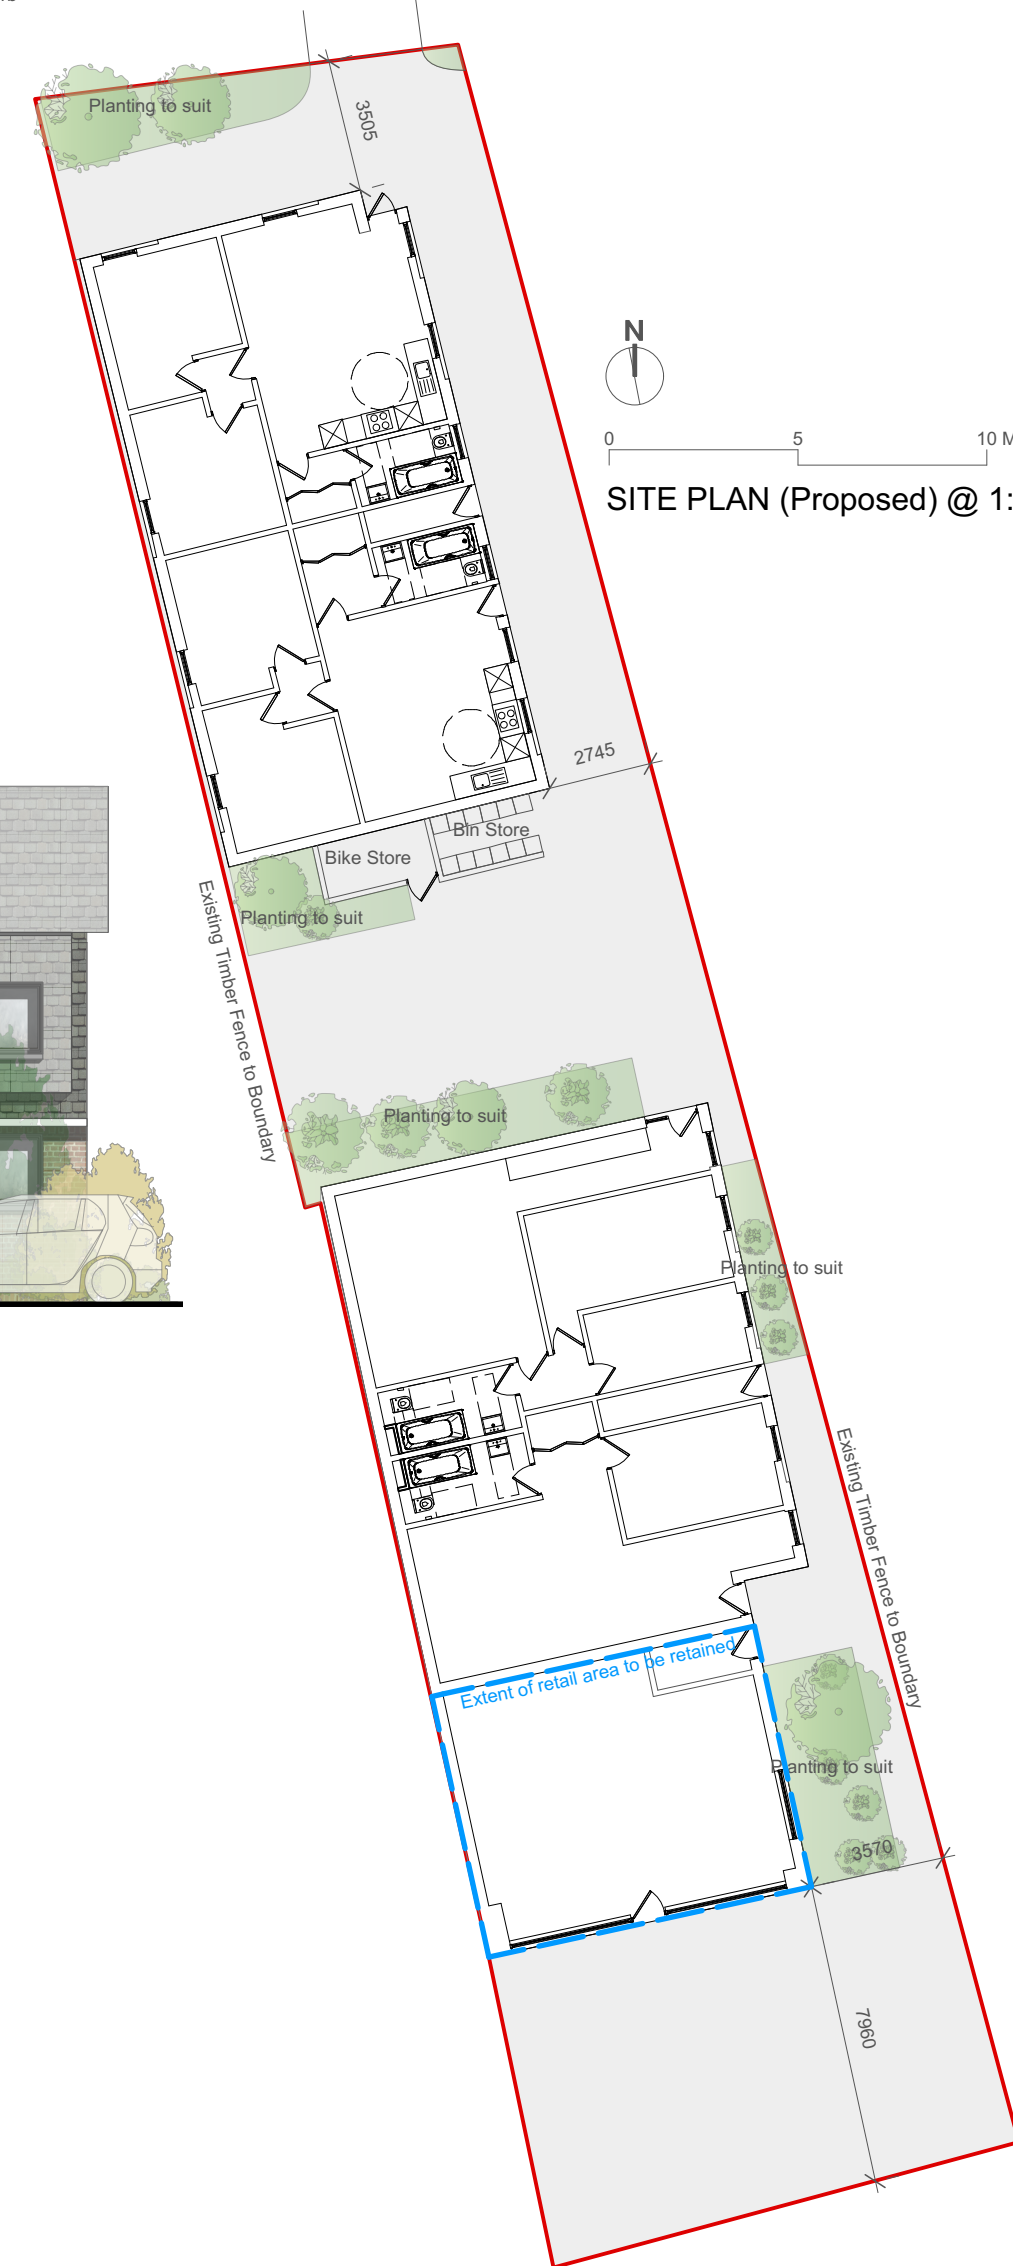


SITE PLAN (Proposed) @ 1:200




EAST ELEVATION (Proposed) @ 1:100

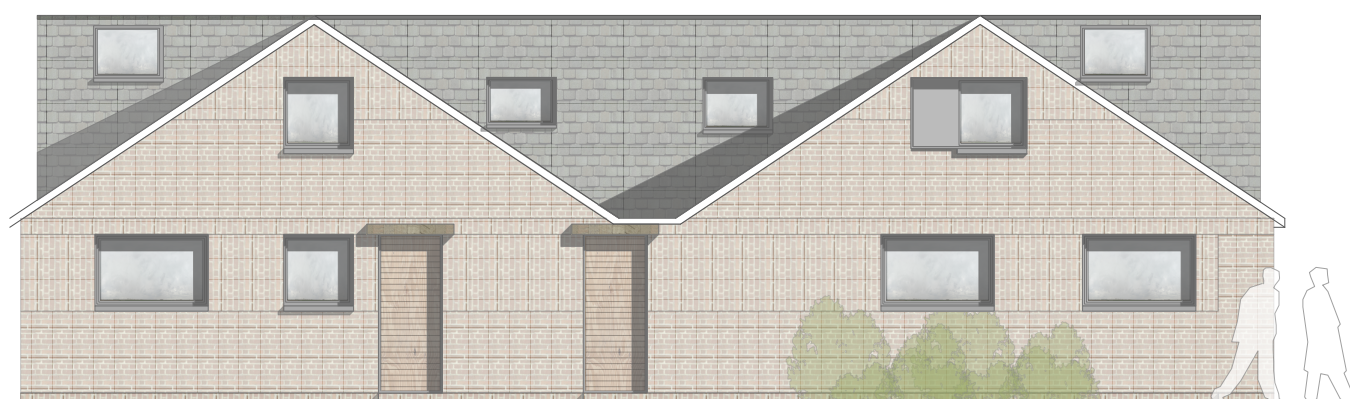


NORTH ELEVATION-Block A (Proposed) @ 1:100

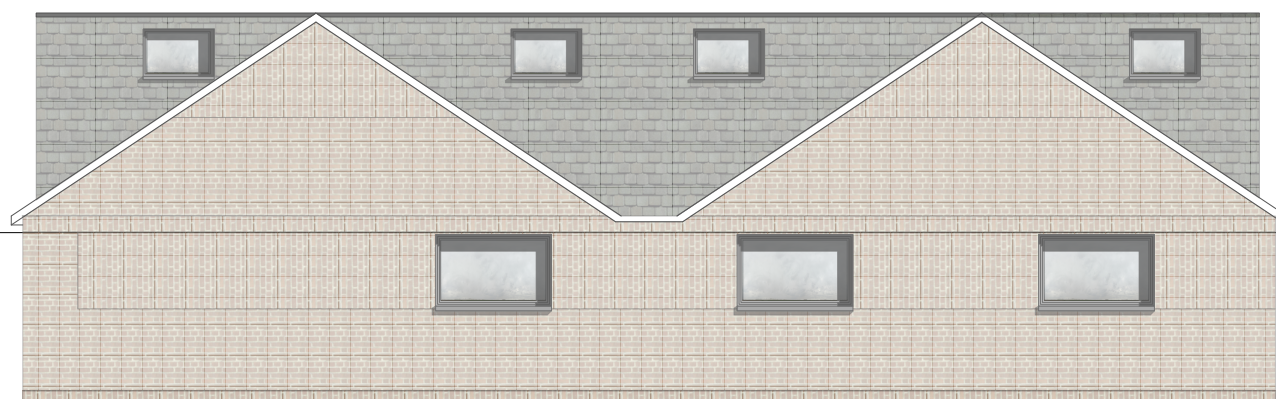


WEST ELEVATION (Proposed) @ 1:100

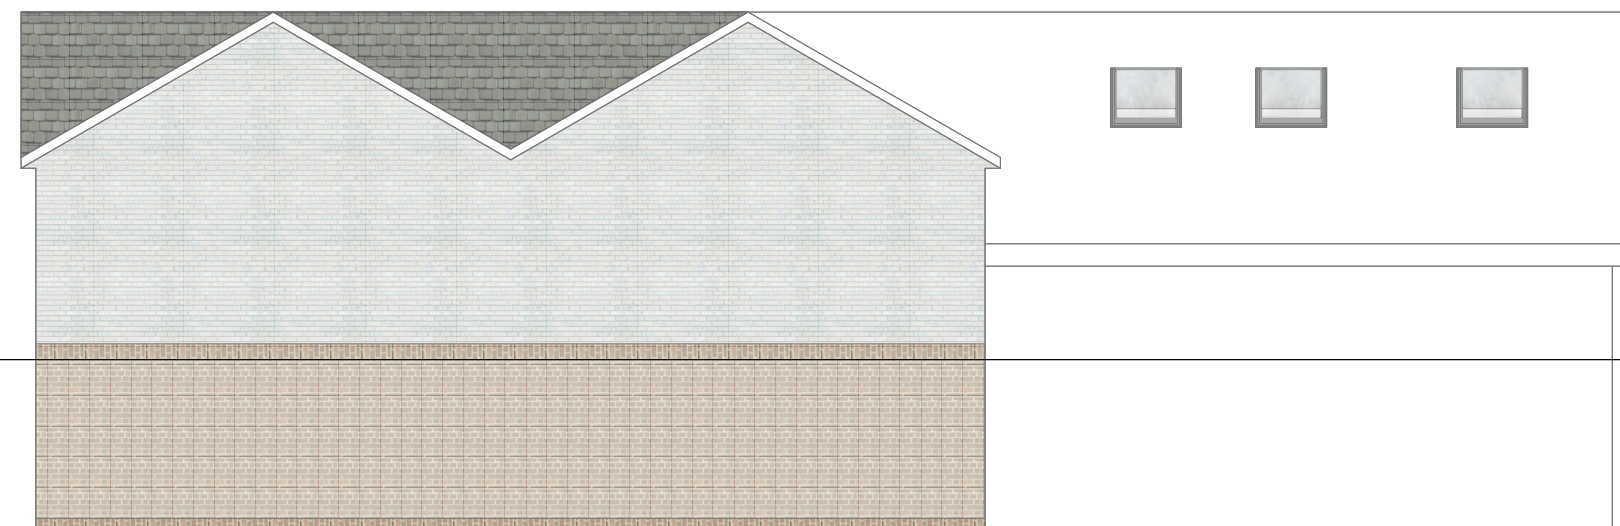


NORTH ELEVATION-Street Scene (Proposed) @ 1:100

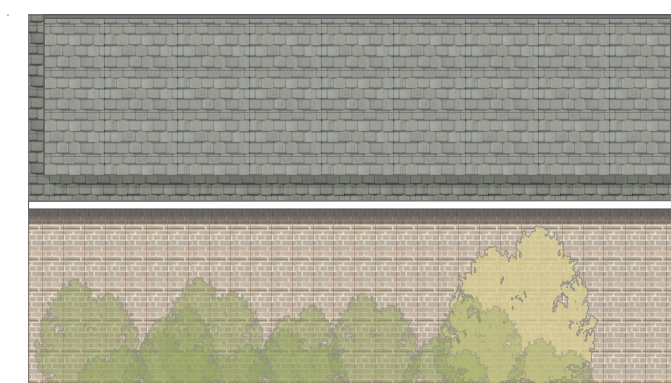

SOUTH ELEVATION-Block A (Proposed) @ 1:100

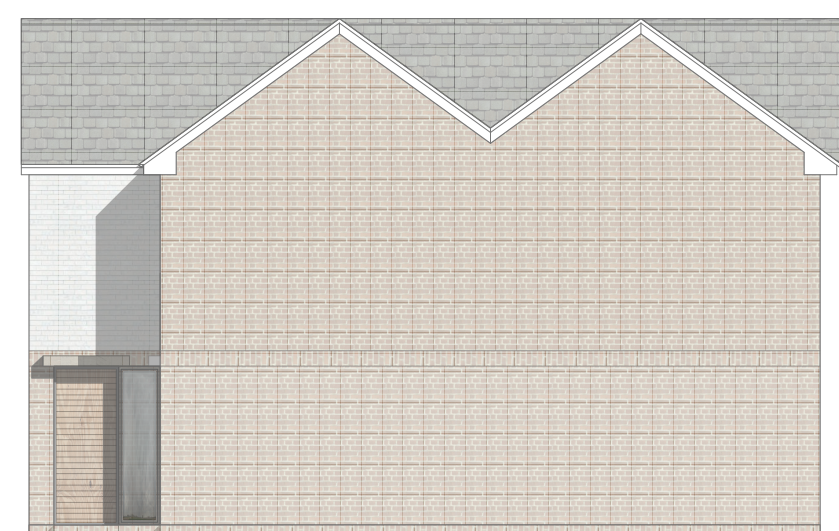

NORTH ELEVATION-Block B (Proposed) @ 1:100

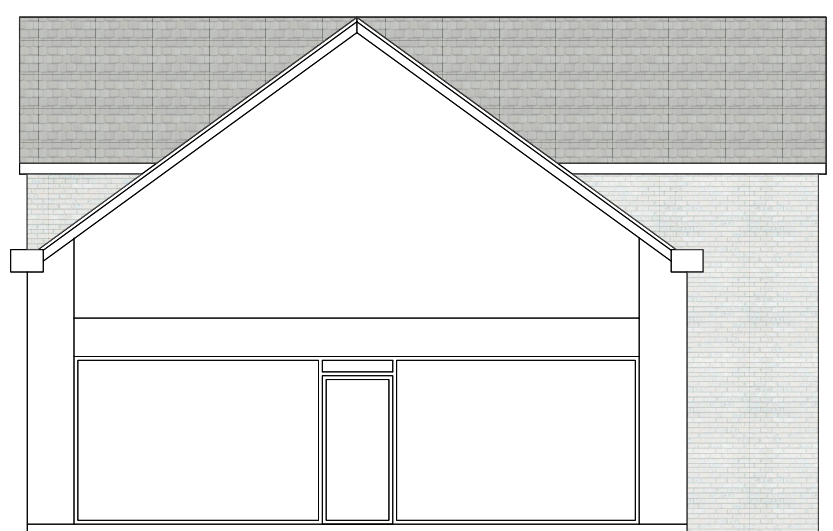

SOUTH ELEVATION-Block B (Proposed) @ 1:100



Rev A Planning Revisions. 11.03.19

Job Title 0239 FW/SE

Drawing Planning

Various@ A1

Drg.No. ADS-002-P. A

Drawn by: NJH

Issued to: LA

Status: Planning

Date 11.03.19