


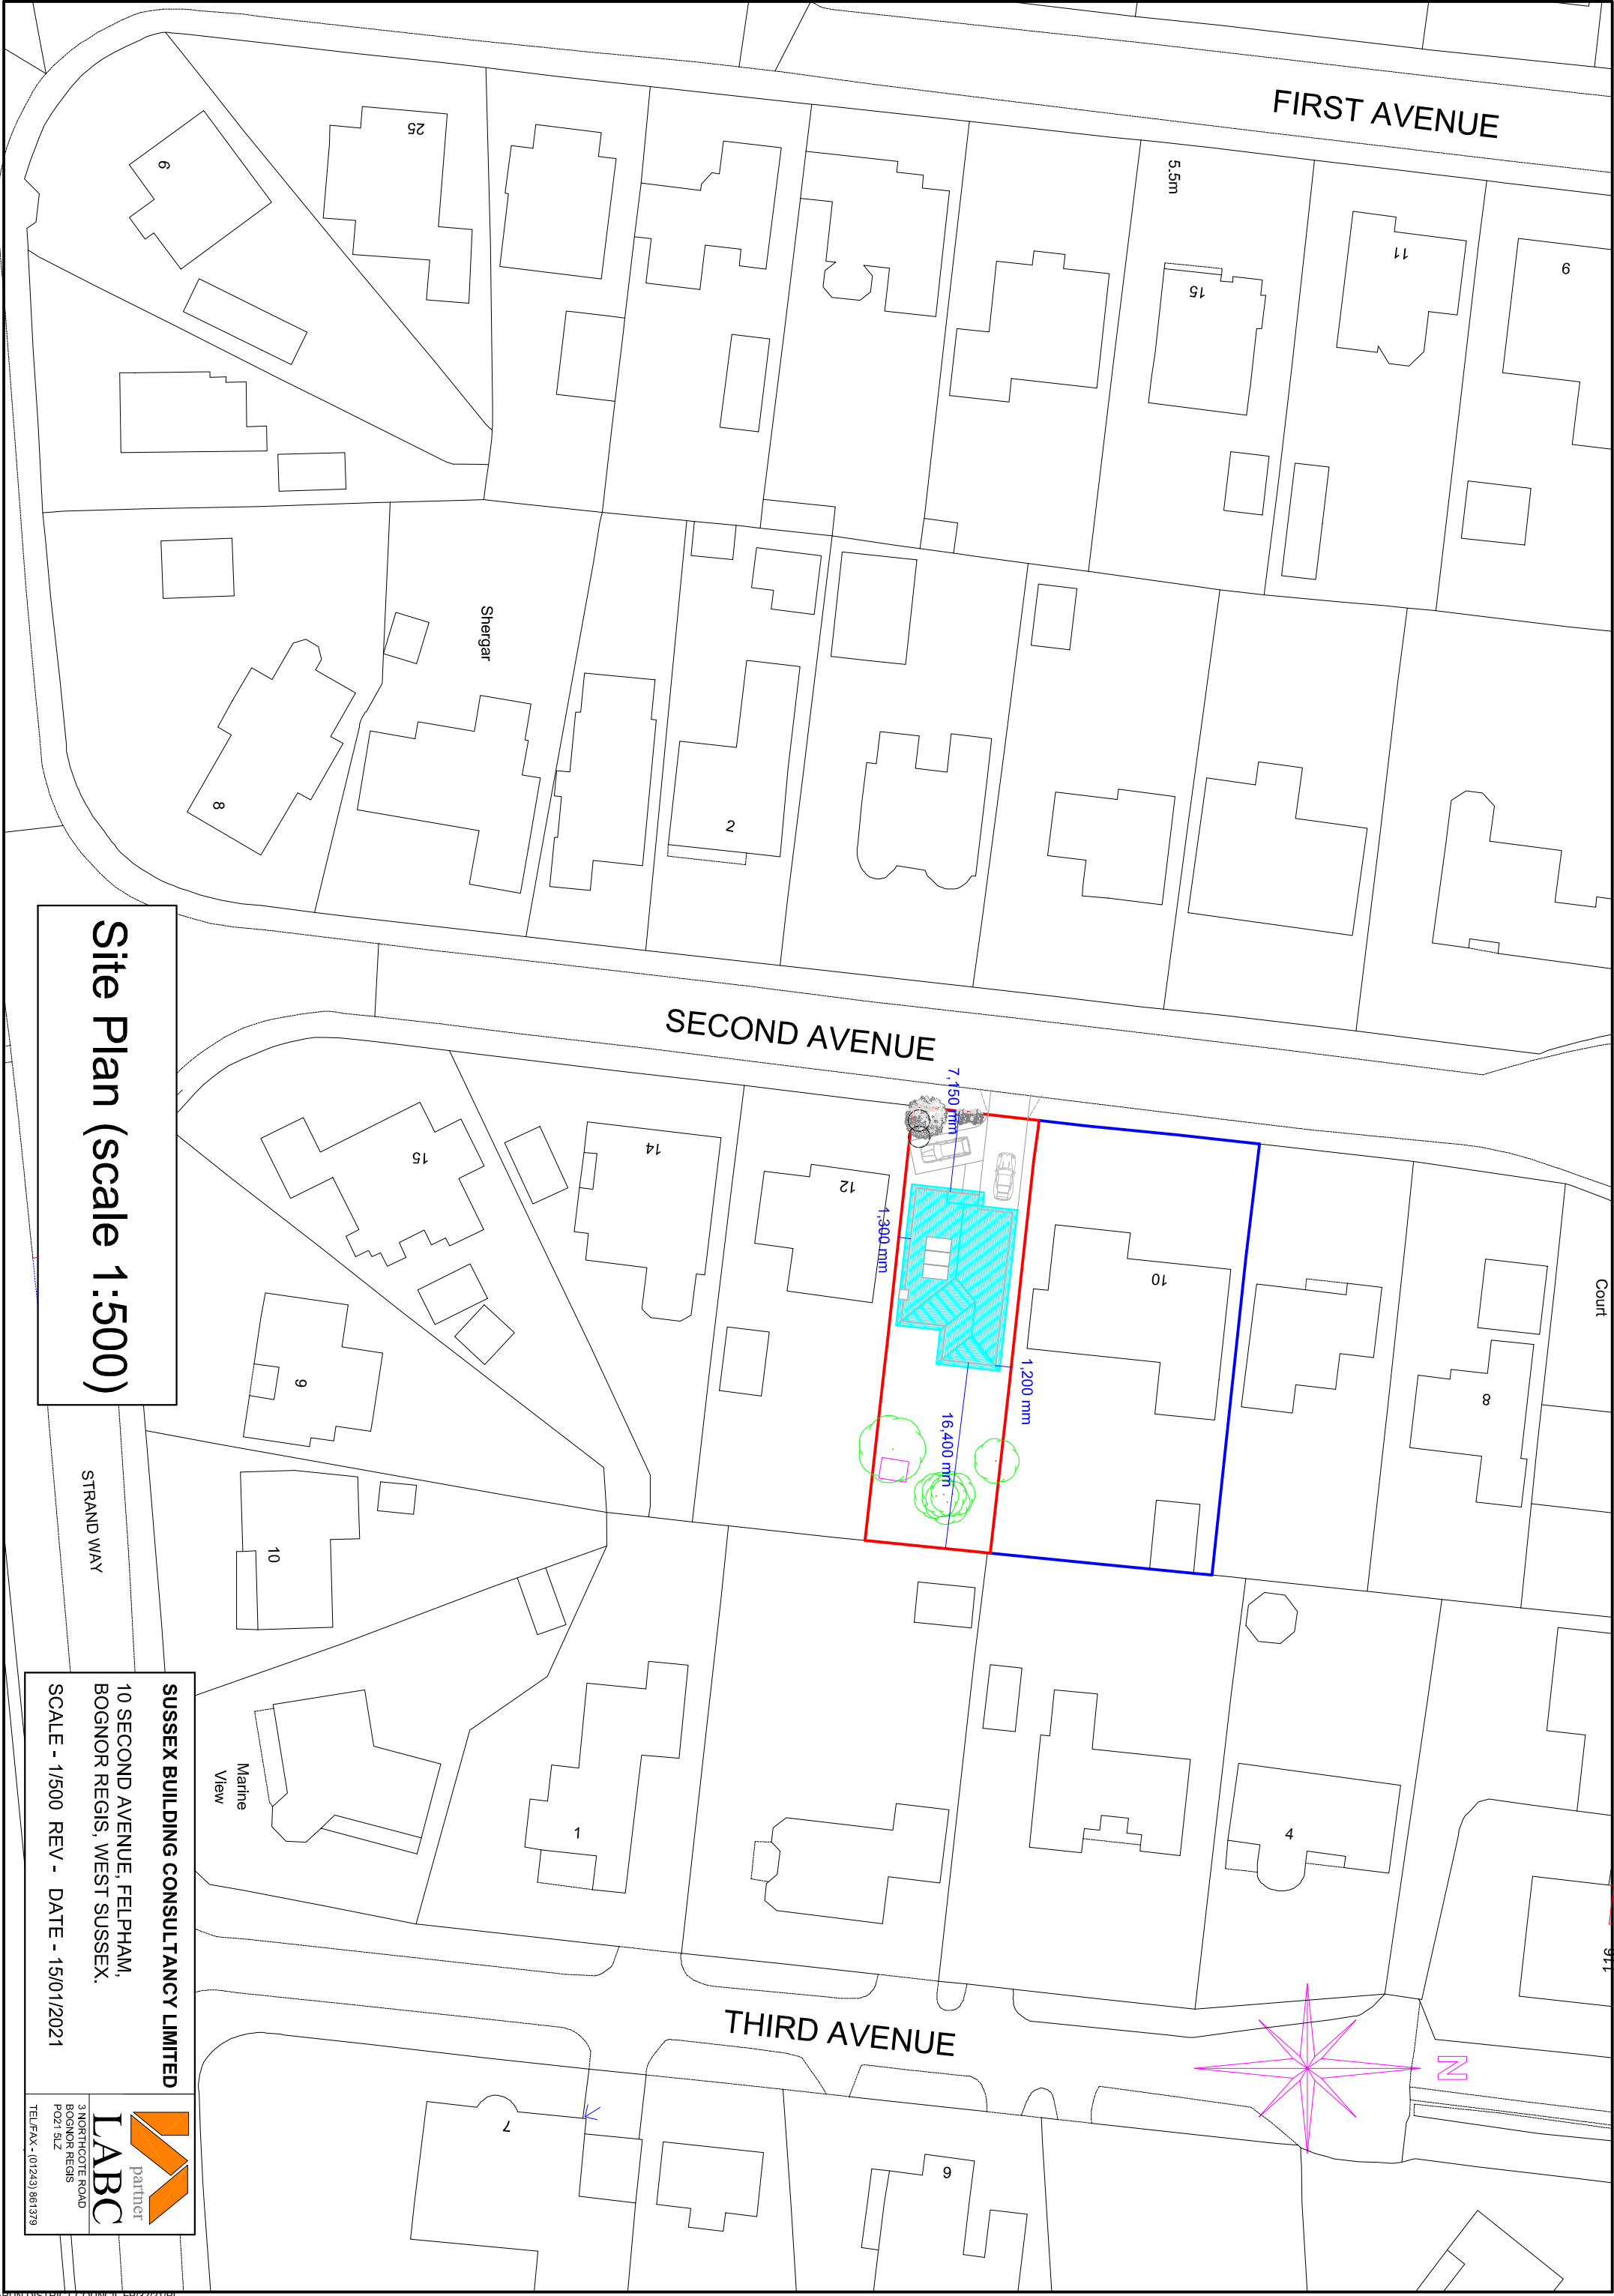

Site Plan (scale 1:500)

SUSSEX BUILDING CONSULTANCY LIMITED

10 SECOND AVENUE, FELPHAM,
BOGNOR REGIS, WEST SUSSEX.

SCALE - 1/500 REV - DATE - 15/01/2021

