




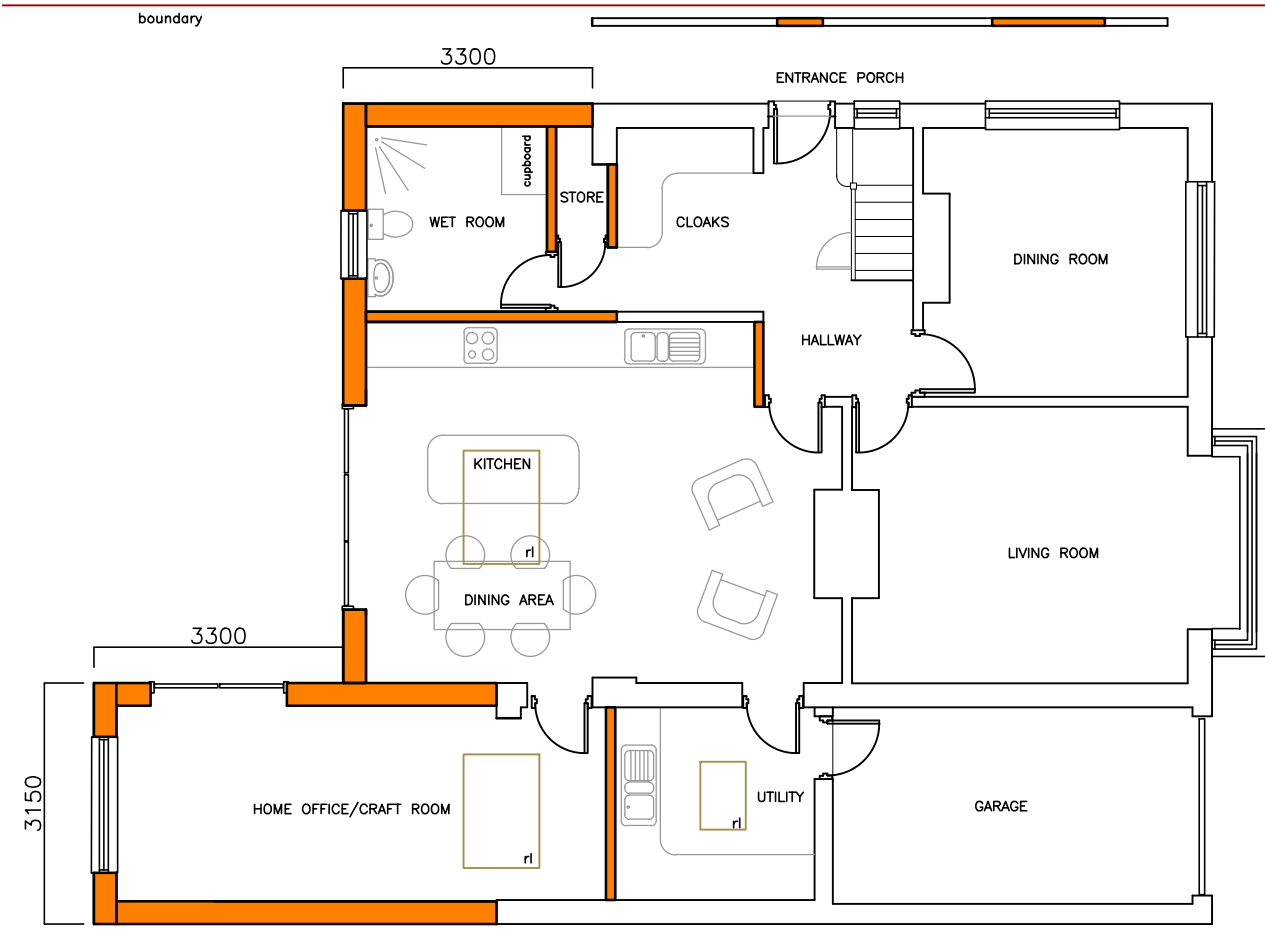

PROPOSED GROUND FLOOR PLAN 1:100

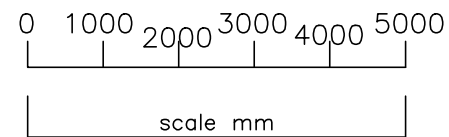

PROPOSED ROOF PLAN 1:100

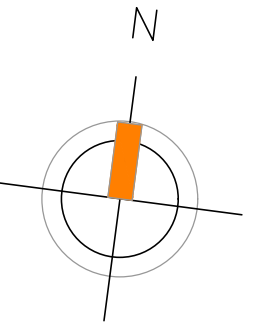

AMdesign

ARCHITECTURE DESIGN DEVELOPMENT
Leeza Aldis-Hobbs ARB RIBA SPAB

Mob: 07756 329400
e-mail: leeza@amdesignltd.co.uk

PROJECT
**8 LONGPORT ROAD
FELPHAM
WEST SUSSEX
PO22 7JU**
PROJECT STAGE
PLANNING

DRAWING
PROPOSED PLANS

DRAWING No
383/04

SCALE 1:100
DATE FEB 2022
DRAWN LA
CHECKED

paper size A3

LETTER	REVISION	DATE
This scheme is subject to town planning and all other necessary consents. All dimesions and levels to be checked on site. This drawing is to be read in conjunction with other relevant drawings and documents. Report all discrepancies to the Architect before work commences. AM Design is the trading name of AM Design Ltd © AM Design Ltd. All rights reserved.		