


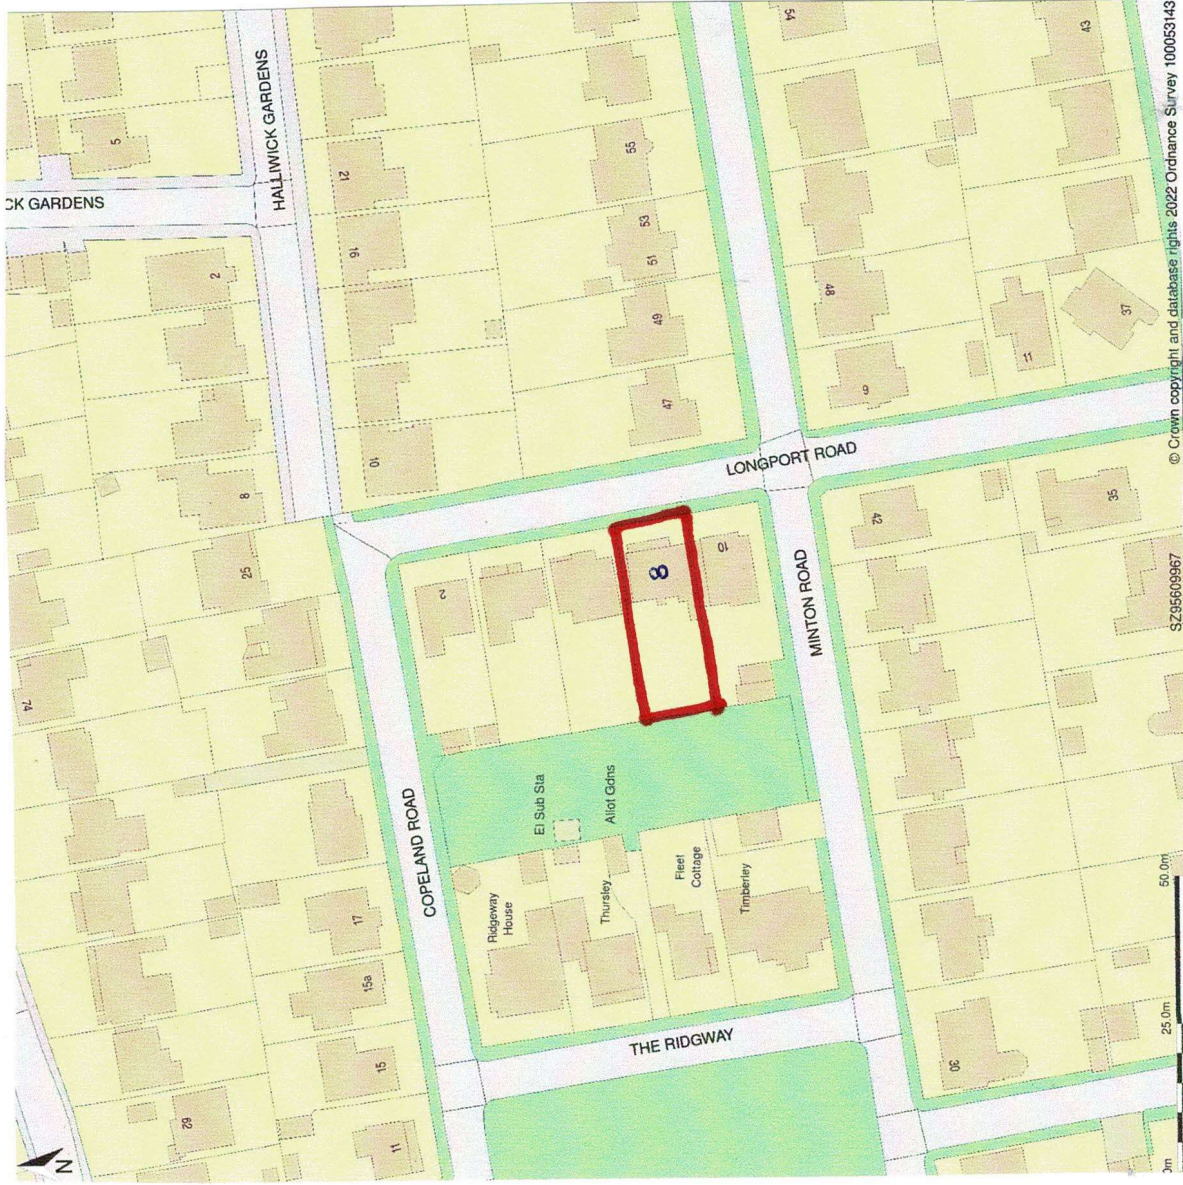


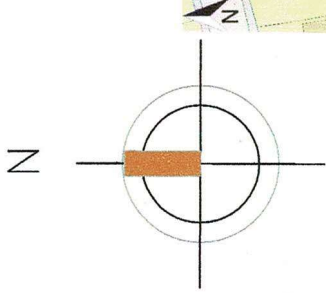

LOCATION PLAN 1:1250

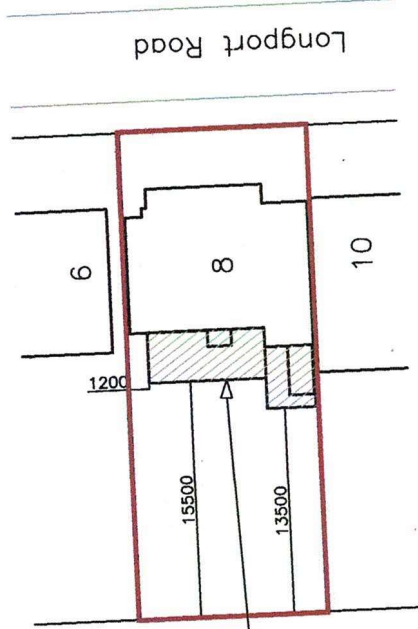

single storey rear extension

 

scale mm

BLOCK SITE PLAN 1:500

Amdesign ARCHITECTURE DESIGN DEVELOPMENT Leeza Aldis-Hobbs ARB RIBA SPAB Mob: 07756 329400 e-mail: leeza@amdesignltd.co.uk	PROJECT 8 LONGPORT ROAD FELPHAM WEST SUSSEX PO22 7JU PROJECT STAGE PLANNING	DRAWING LOCATION PLAN SITE PLAN DRAWING No 383/01 SCALE 1:1250 1:500 DATE FEB 2022	REVISION LA CHECKED	paper size A3	
				LETTER	REVISION
				DATE	
				This scheme is subject to town planning and all other necessary consents. All dimensions and levels to be checked on site. This drawing is to be read in conjunction with other relevant drawings and documents. Report all discrepancies to the Architect before work commences. AM Design is the trading name of AM Design Ltd © AM Design Ltd. All rights reserved.	