

01 Location Plan


1/1250



02 Site Plan

1/500

COPYRIGHT IN THIS DRAWING BELONGS TO AND IS VESTED IN STUDIO 5 ARCHITECTS AND MAY NOT BE REPRODUCED OR DISTRIBUTED IN ANY WAY OR FOR ANY PURPOSE WITHOUT THE WRITTEN CONSENT, ANY PERSON, FIRM OR COMPANY UNLAWFULLY REPRODUCING OR DISTRIBUTING THIS DRAWING OR IN ANY WAY INFRINGING THE COPYRIGHT THEREIN WILL BE PROSECUTED.
DRAWINGS ARE NOT TO BE SCALED, FIGURED DIMENSION ONLY ARE TO BE WORKED TO.

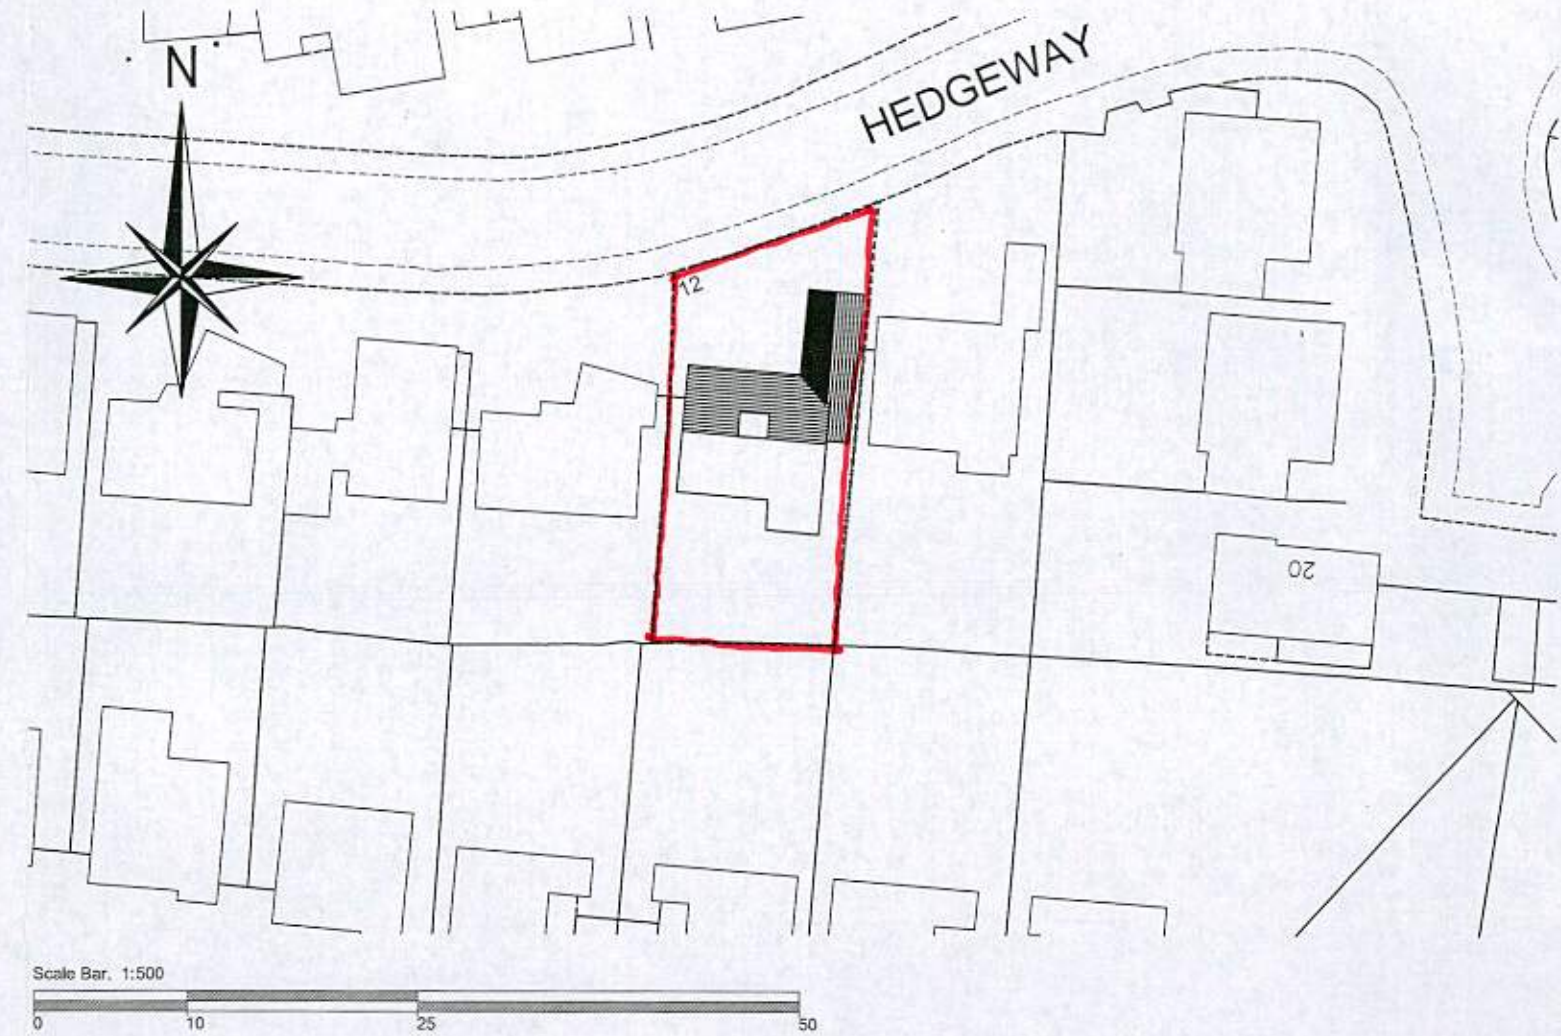

studio 5 architects ltd.

REV	DATE	DETAILS

DRAWING
Site & Location Plan

PROJECT
Alterations & extensions
12 Hedgeway
Felpham

SCALE
1:1250/500 @a3

PROJECT NO.
13.732

DATE
Feb 13

DRAWING NO.
13.732-02

Northgate studios,
12 Northgate,
Chichester, PO19 1BA
T: 01243 528811
F: 01243 536025
E: mail@studio5architects.co.uk
www.studio5architects.co.uk