



NOTES:
 © COPYRIGHT IN THIS DRAWING BELONGS TO AND IS VESTED IN
 STUDIO 5 ARCHITECTS AND MAY NOT BE REPRODUCED OR
 DISTRIBUTED IN ANY WAY OR FOR ANY PURPOSE WITHOUT THEIR
 WRITTEN CONSENT. ANY PERSON, FIRM OR COMPANY UNLAWFULLY
 REPRODUCING OR DISTRIBUTING THIS DRAWING OR IN ANY WAY
 INFRINGING THE COPYRIGHT THEREIN WILL BE PROSECUTED.

DRAWINGS ARE NOT TO BE SCALED. FIGURED DIMENSIONS ONLY
 ARE TO BE WORKED TO.


FP/33/13/

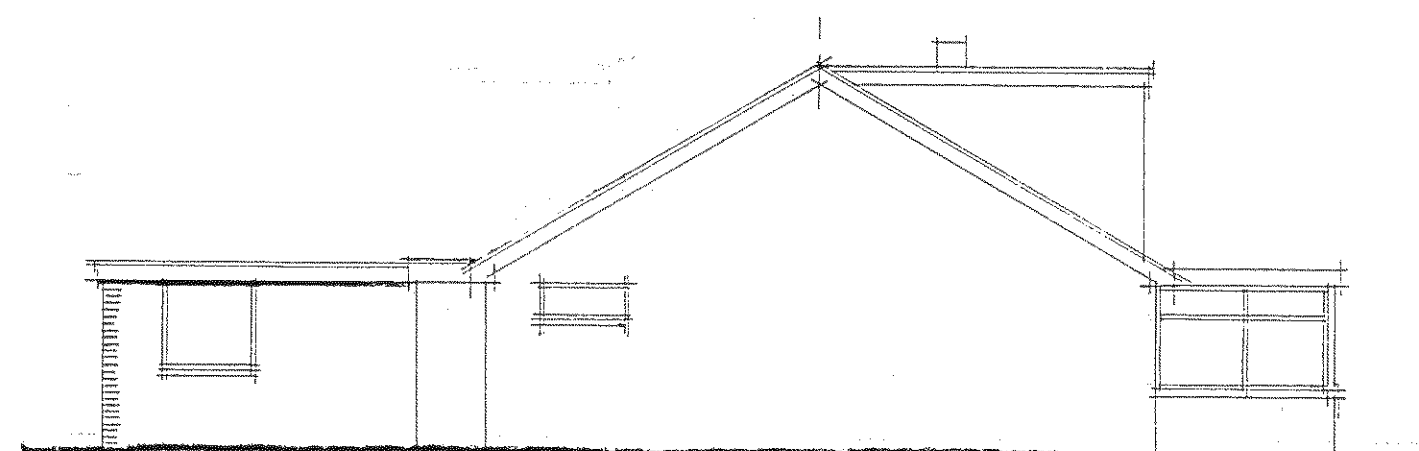


SIDE ELEVATION
TO WEST

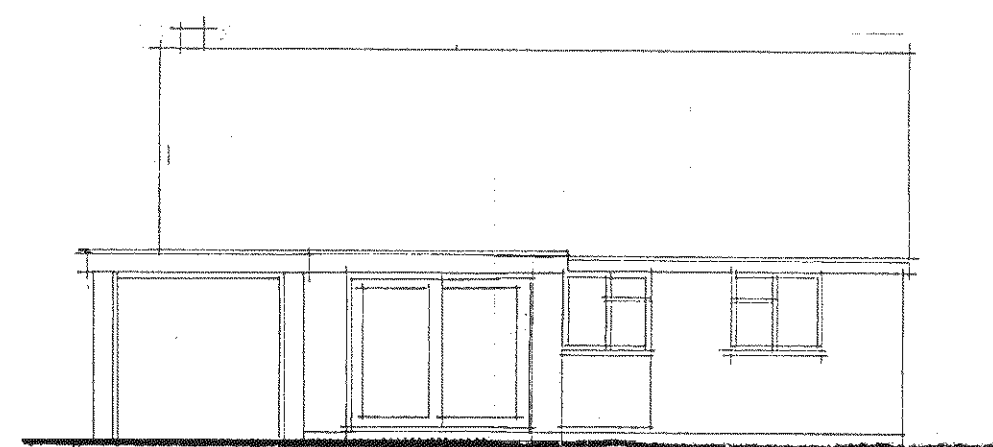


FRONT ELEVATION
TO NORTH

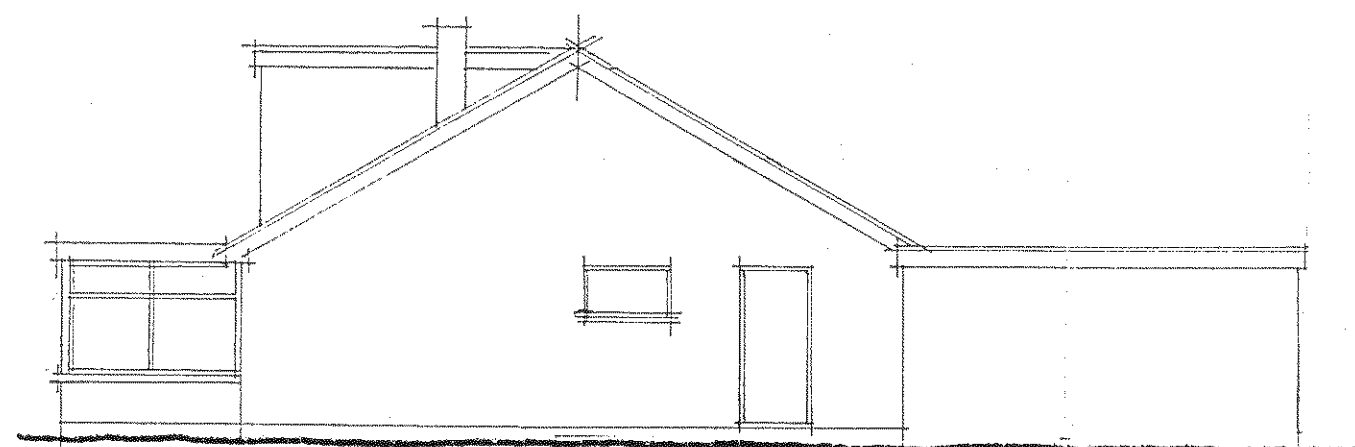

SIDE ELEVATION
TO EAST

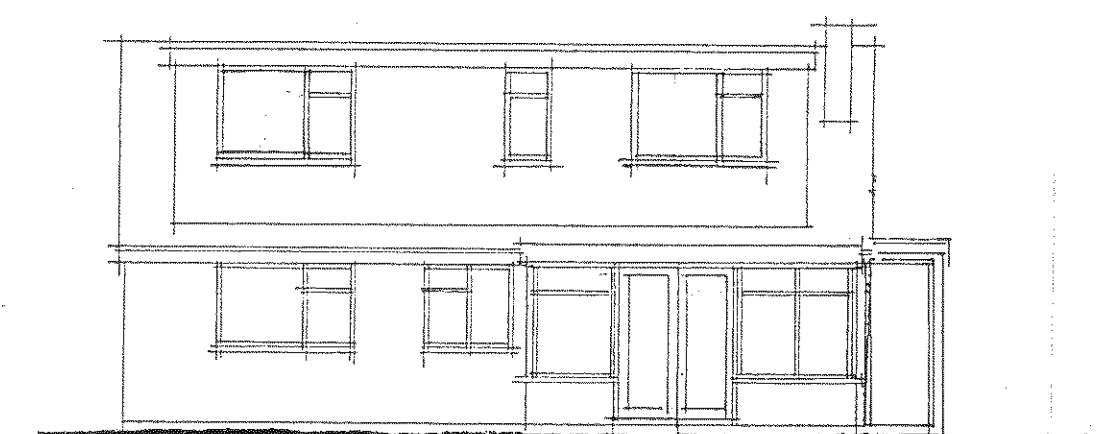


REAR ELEVATION
TO SOUTH

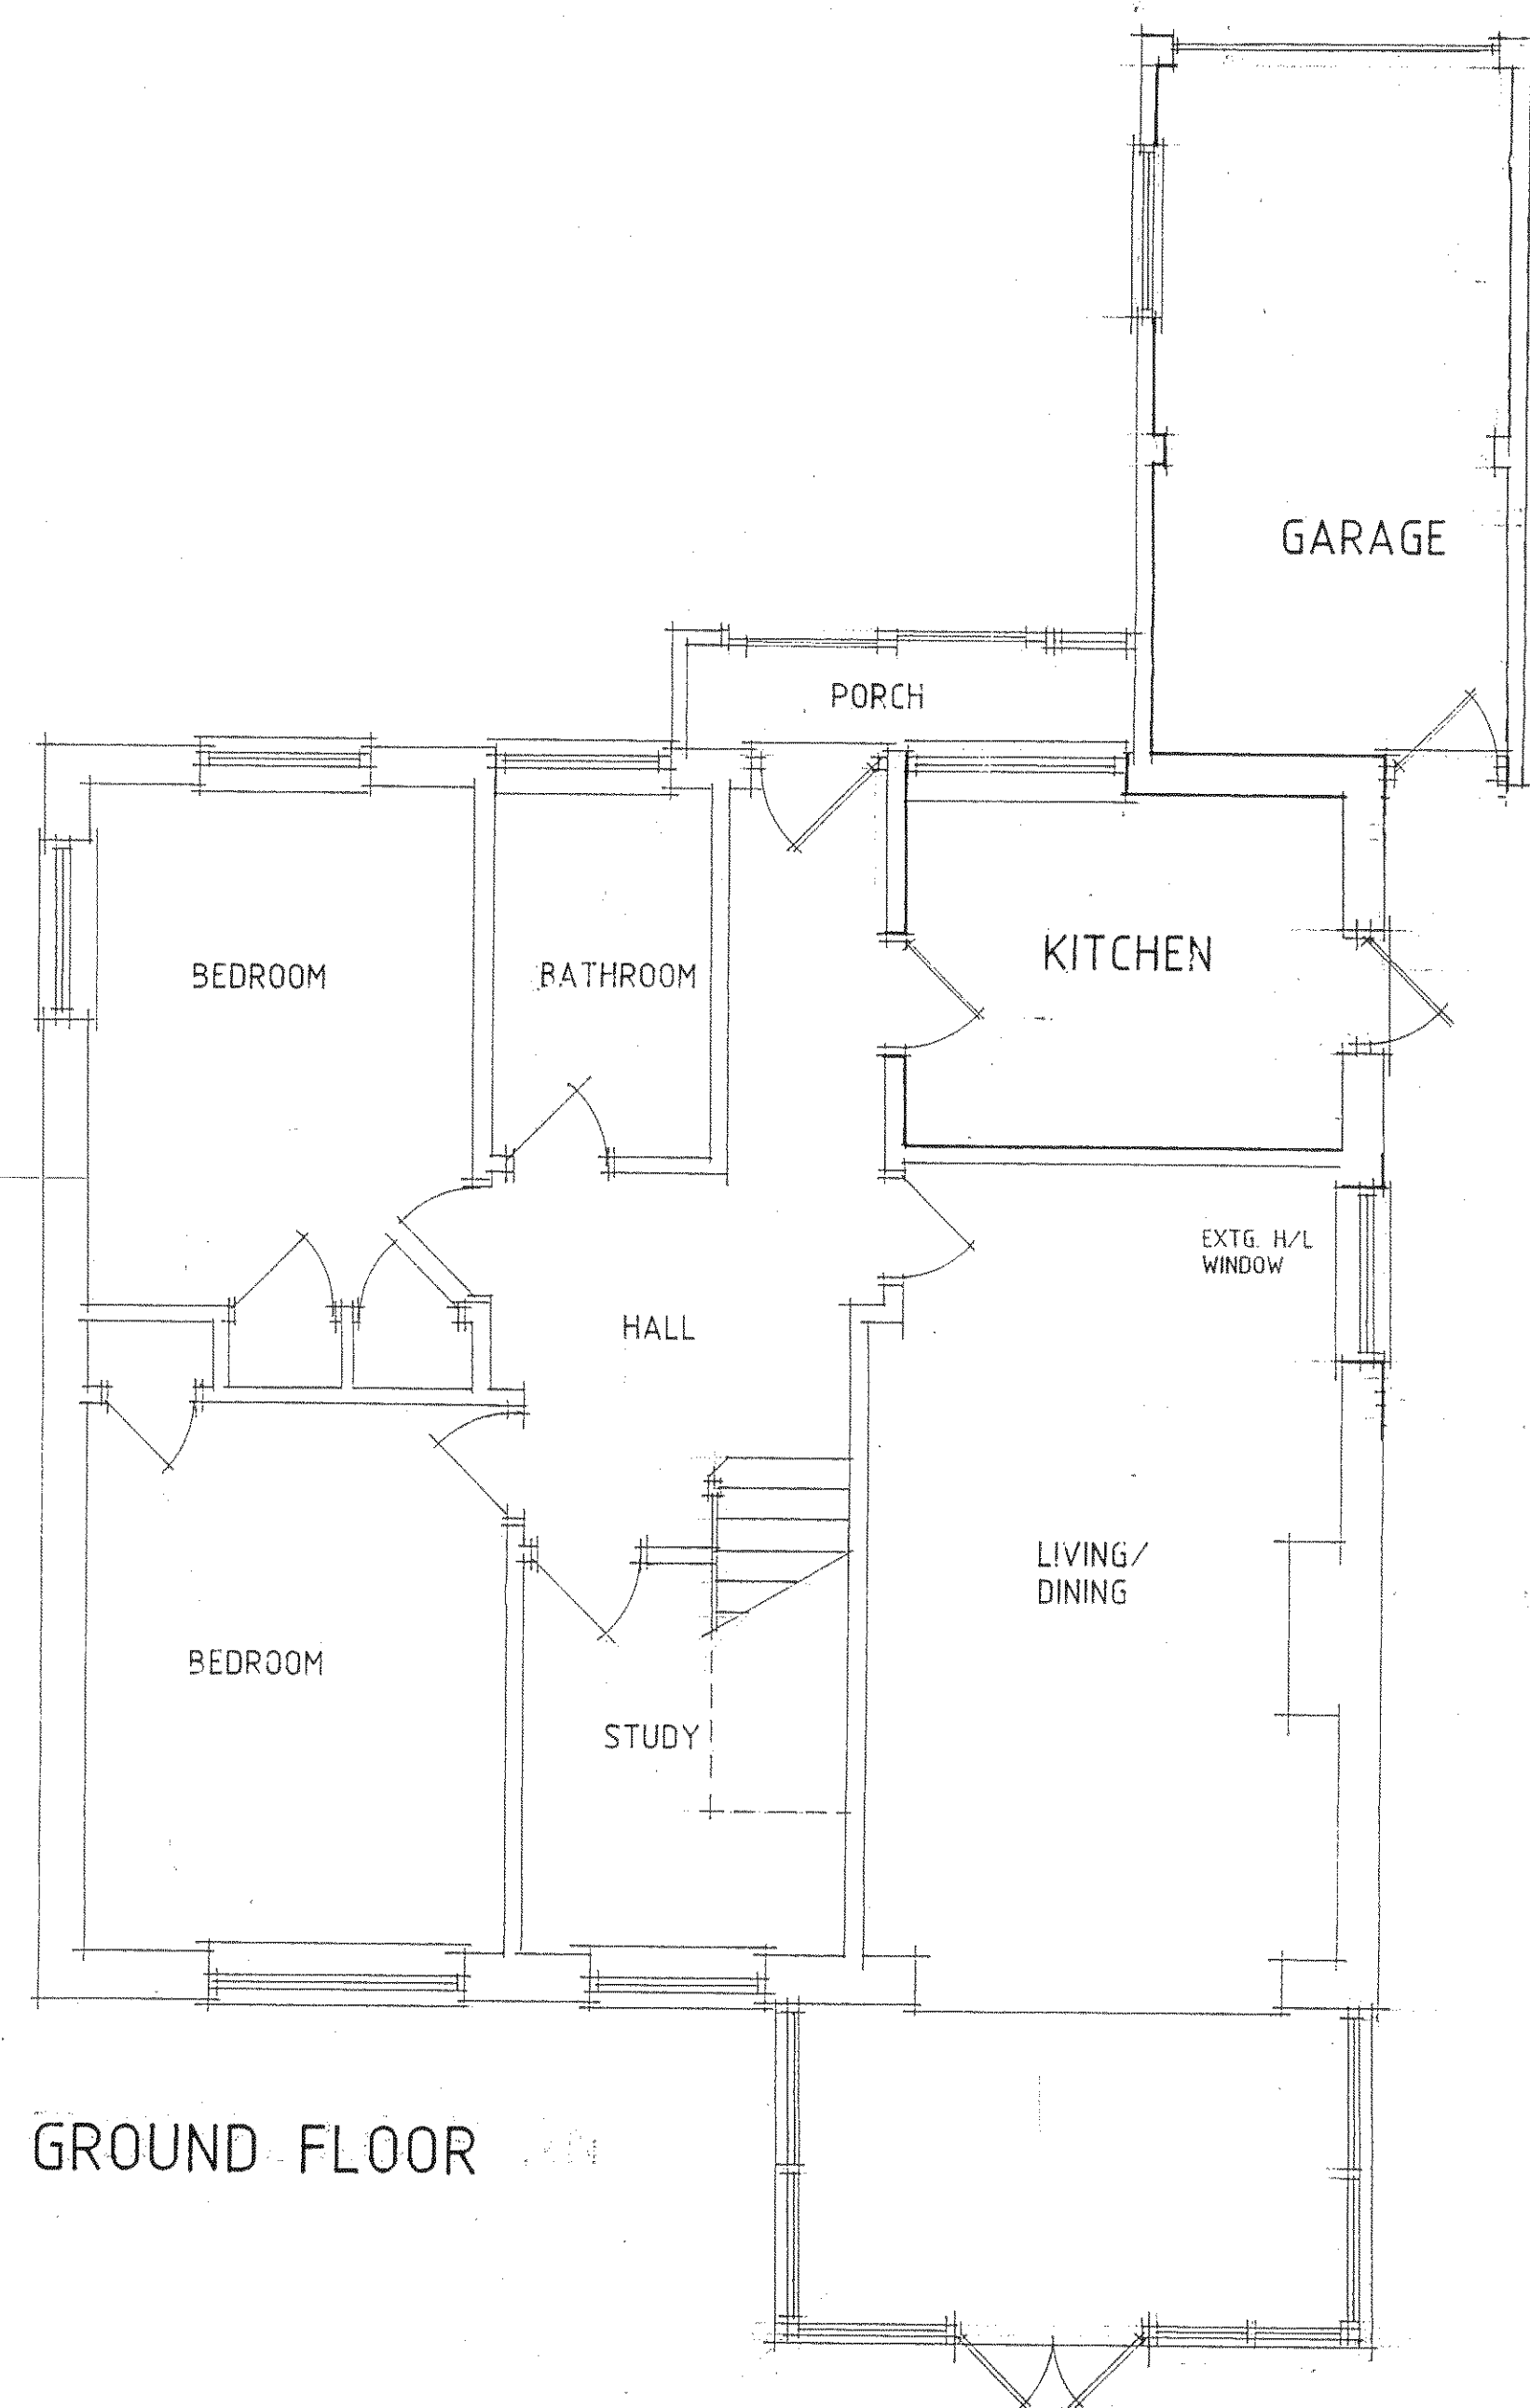

GROUND FLOOR

EXTG. BOUNDARY LINE
AS MARKED BY IRON POSTS

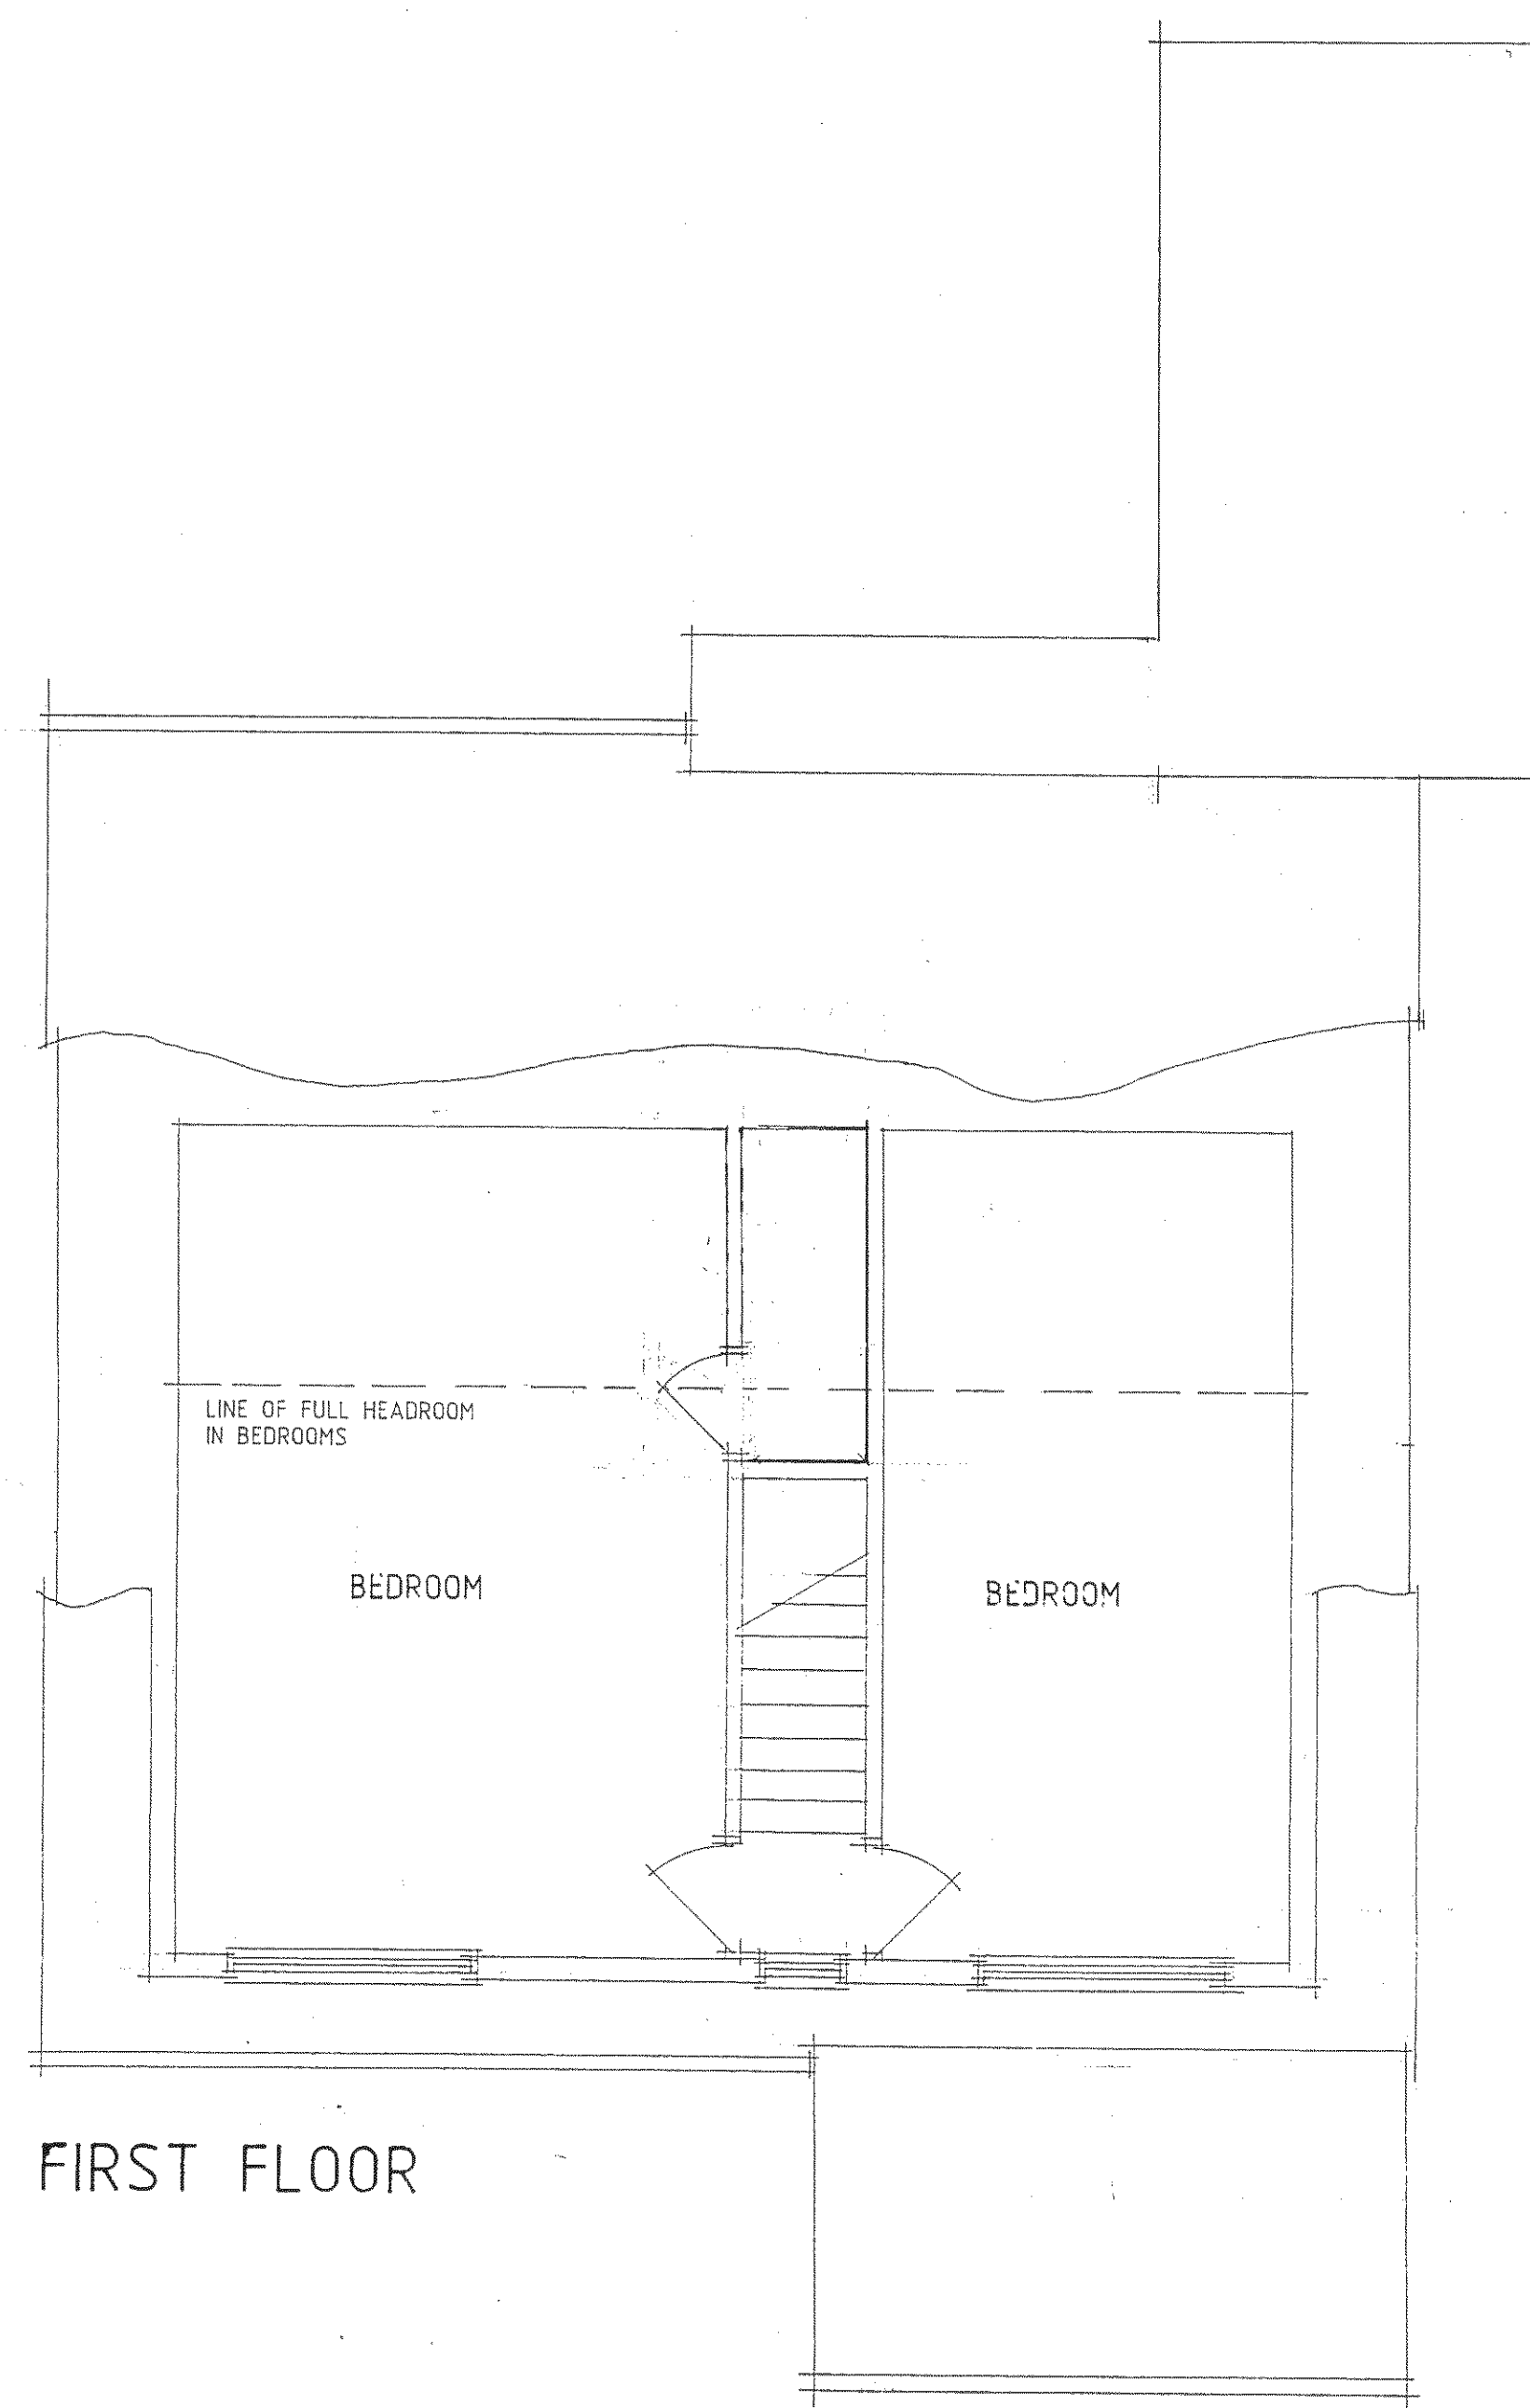

FIRST FLOOR

REV DATE DETAILS

DRAWING

PLANS & ELEVATIONS
AS EXISTING

PROJECT
PROPOSED EXTENSION
12 HEDGEWAY
FELPHAM

SCALE
1:50, 1:100 AT A1

DATE
FEB. 2013

PROJECT NO.
13.732

DRAWING NO.
03

Northgate studios, 12 Northgate, Chichester. PO19 1BA
 T: 01243 528811
 F: 01243 536026
 E: mail@studio5architects.co.uk
 www.studio5architects.co.uk

studio 5 architects ltd.